


2081852

45-

Portfolio of

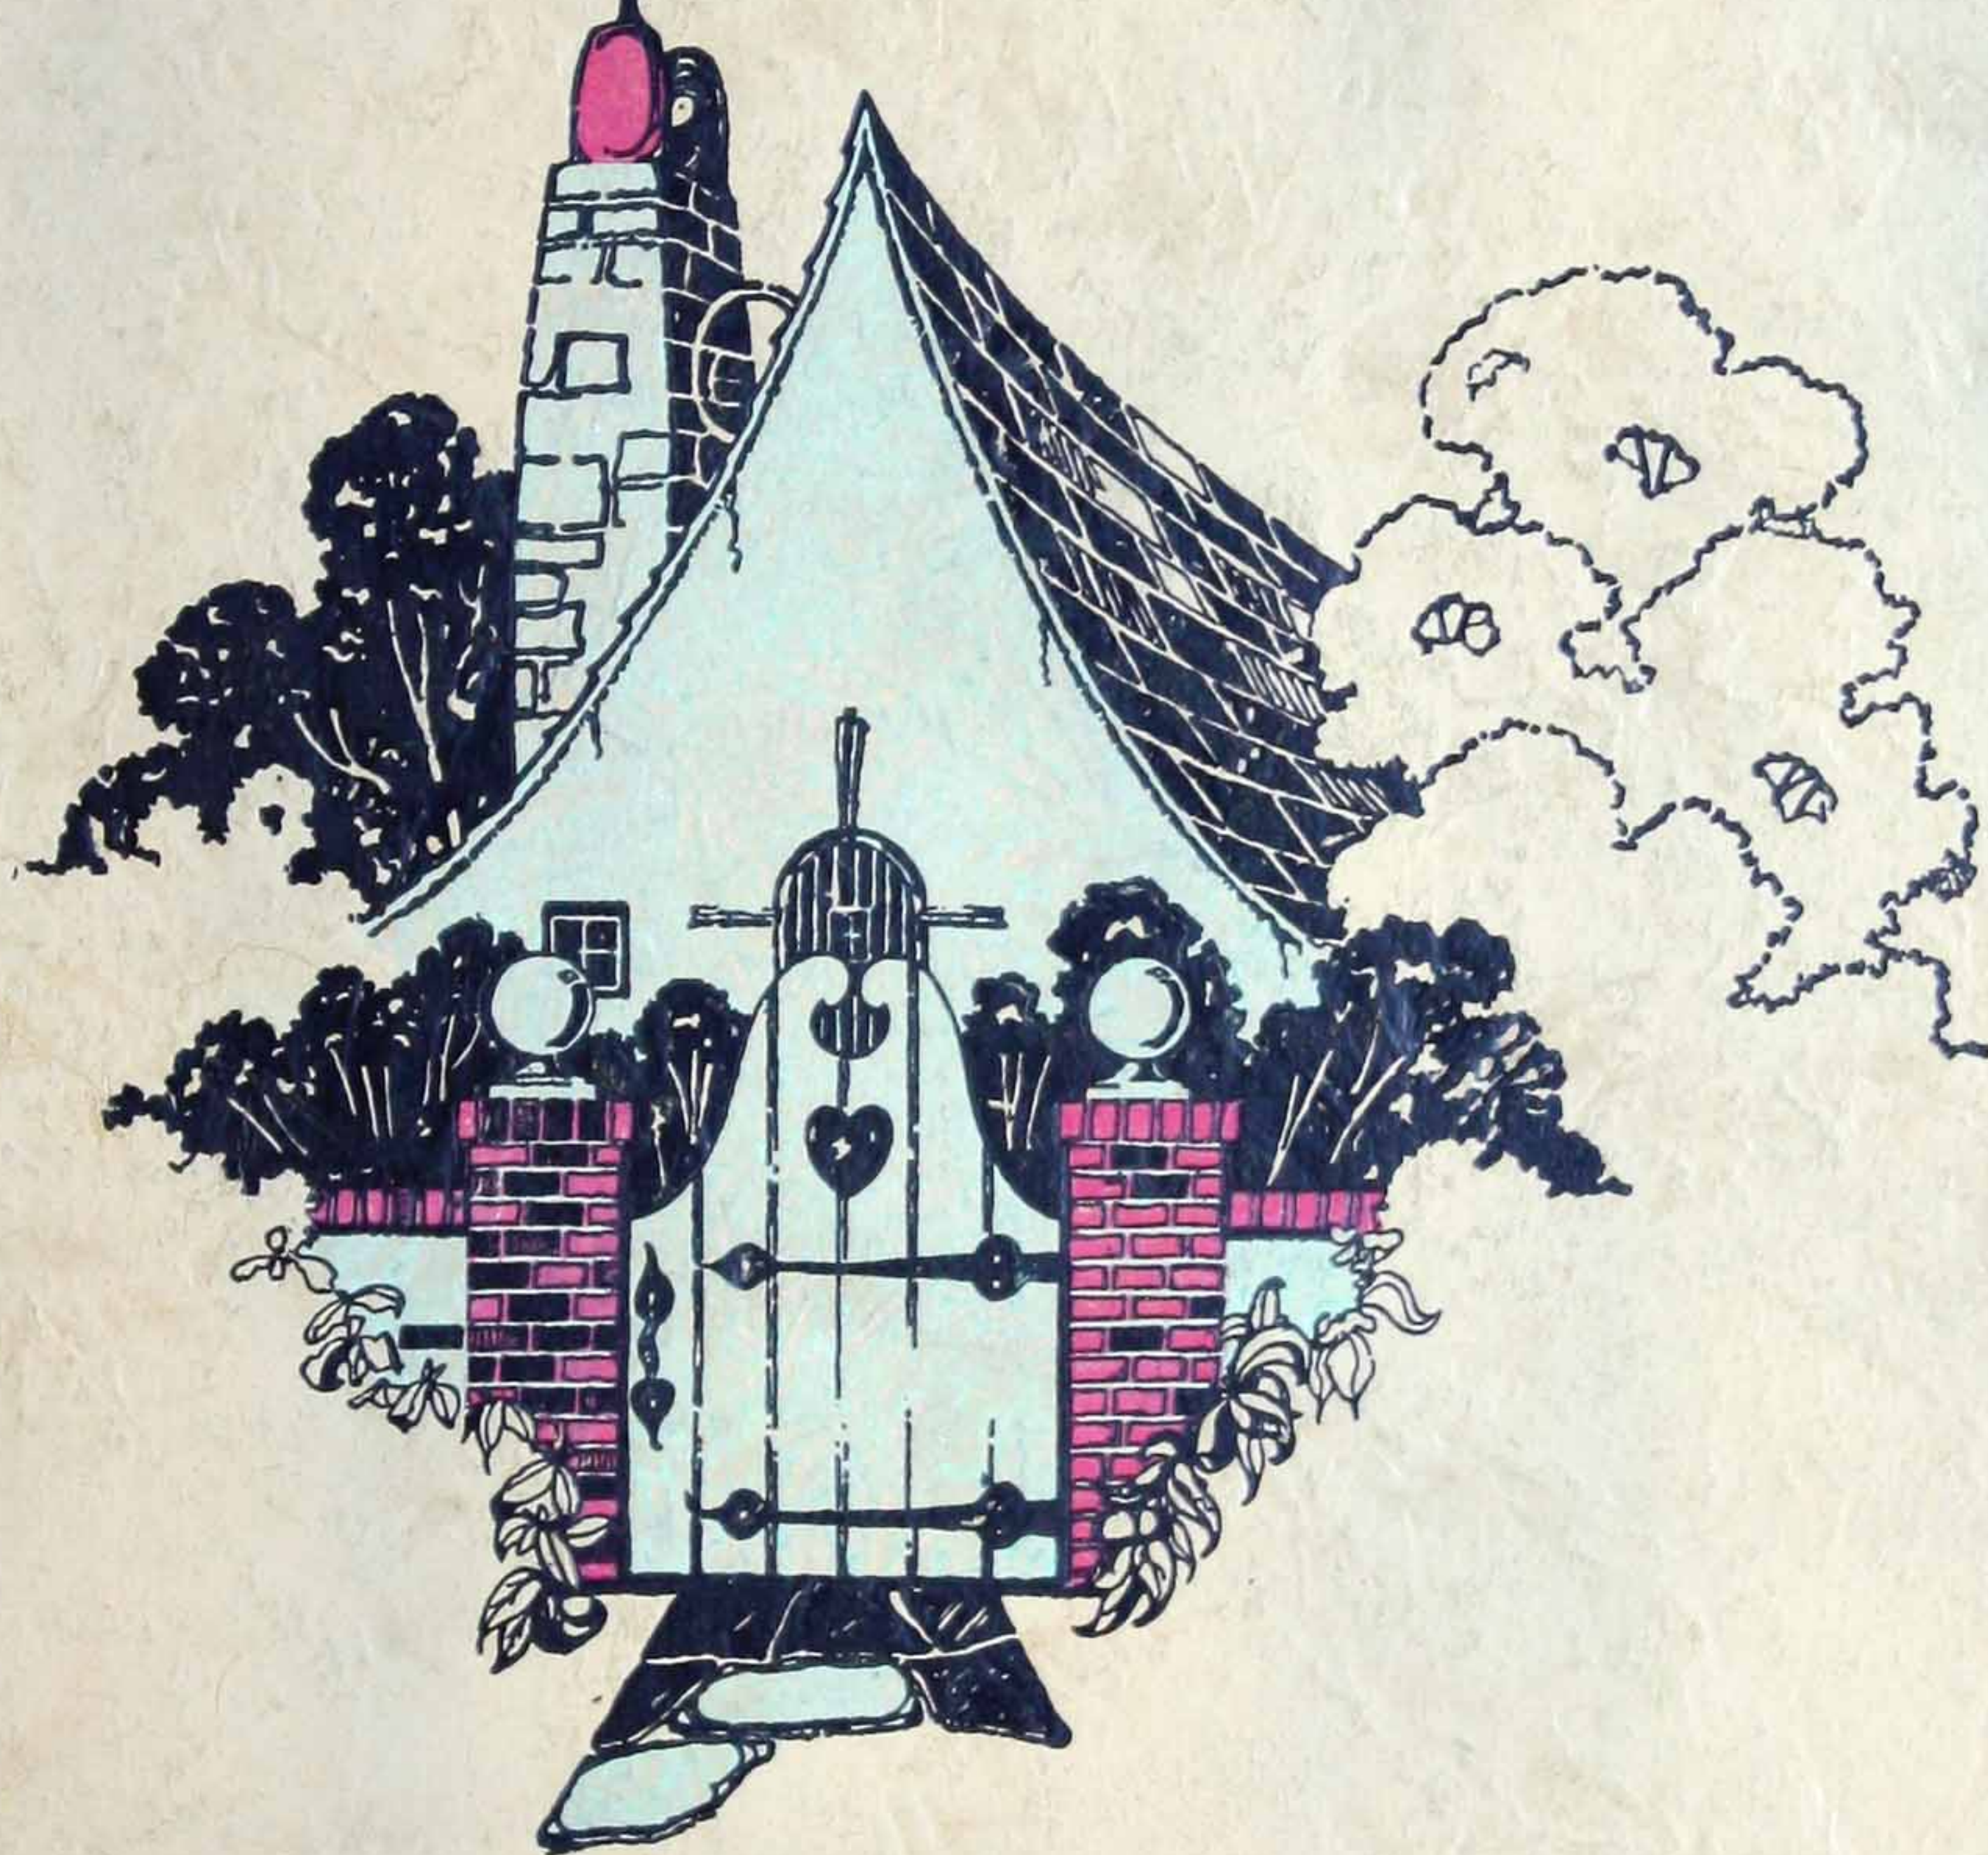

Fifty New

SMALL

HOMES

designed by

R.C.HUNTER ARCHITECT

Complete Working Drawings Available

[BLANK PAGE]




CCA



THIS portfolio contains Fifty new small houses which have been designed since the publication of our original portfolio of One Hundred and One small homes.

Copies of the original portfolio may be had for two dollars and fifty cents.


The complete working drawings and specifications of any of the houses shown in either portfolio may be obtained for twenty-five dollars.


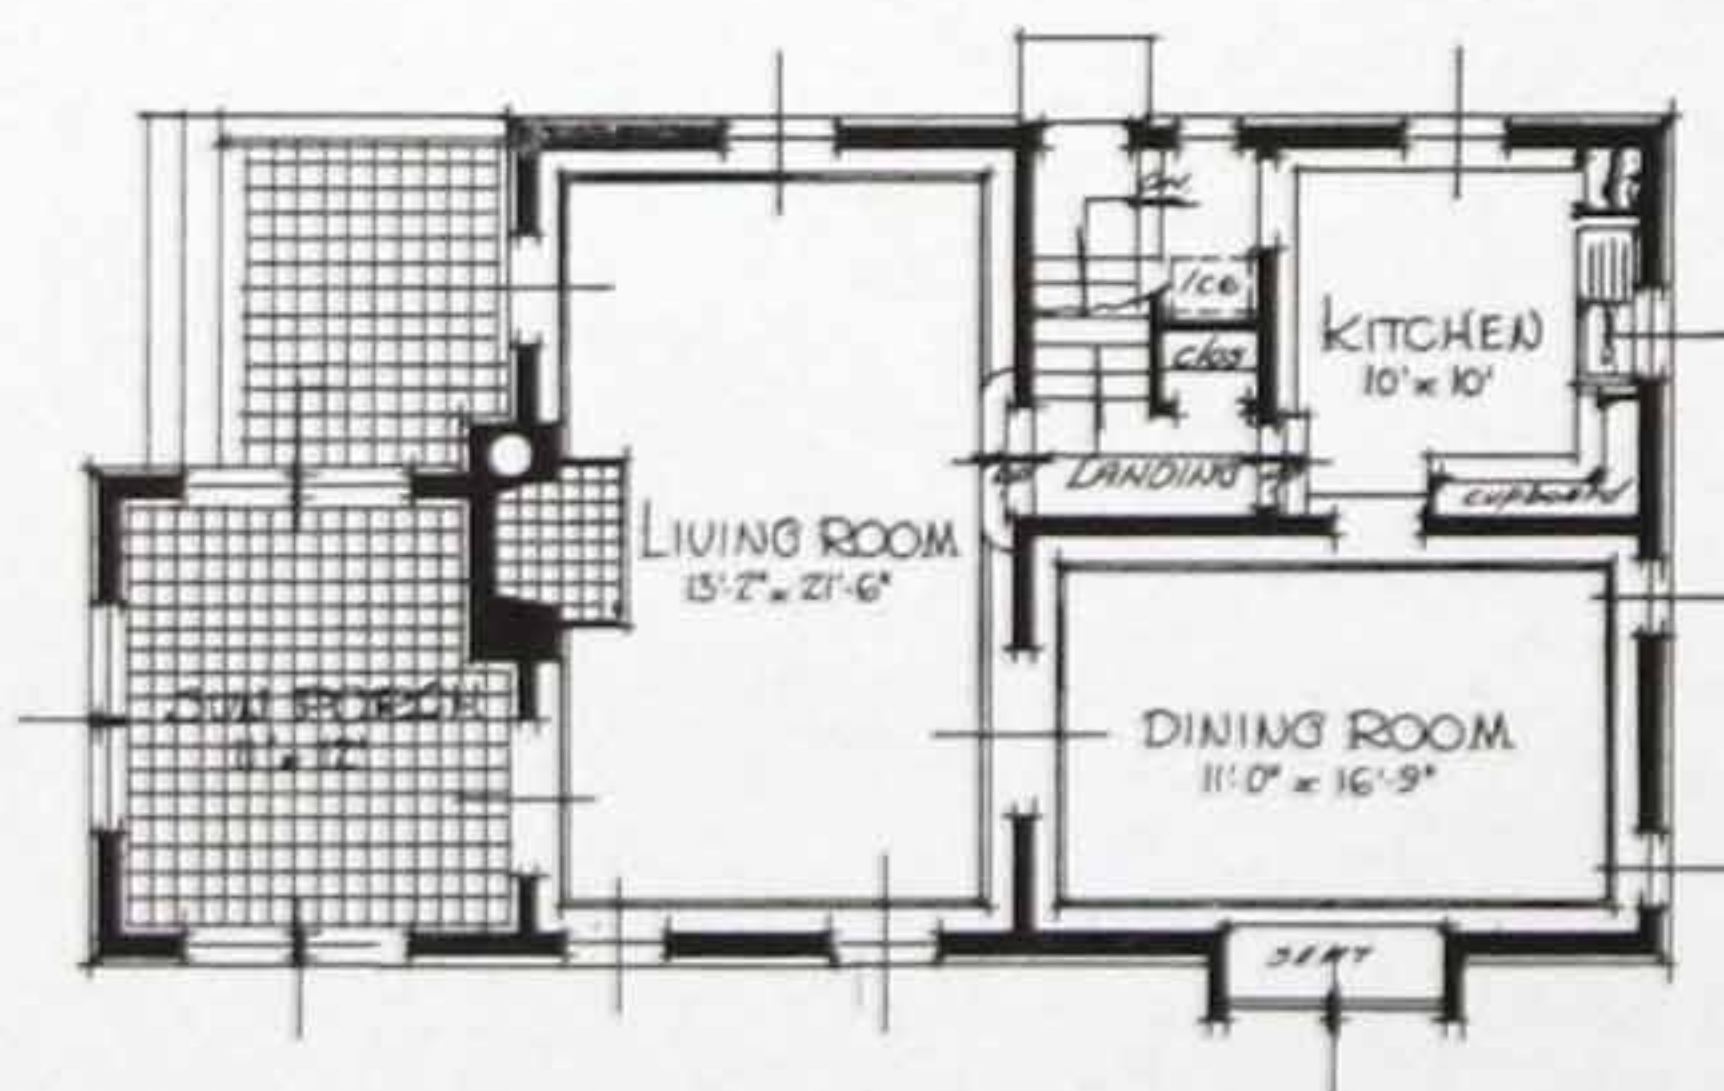




FIRST FLOOR PLAN


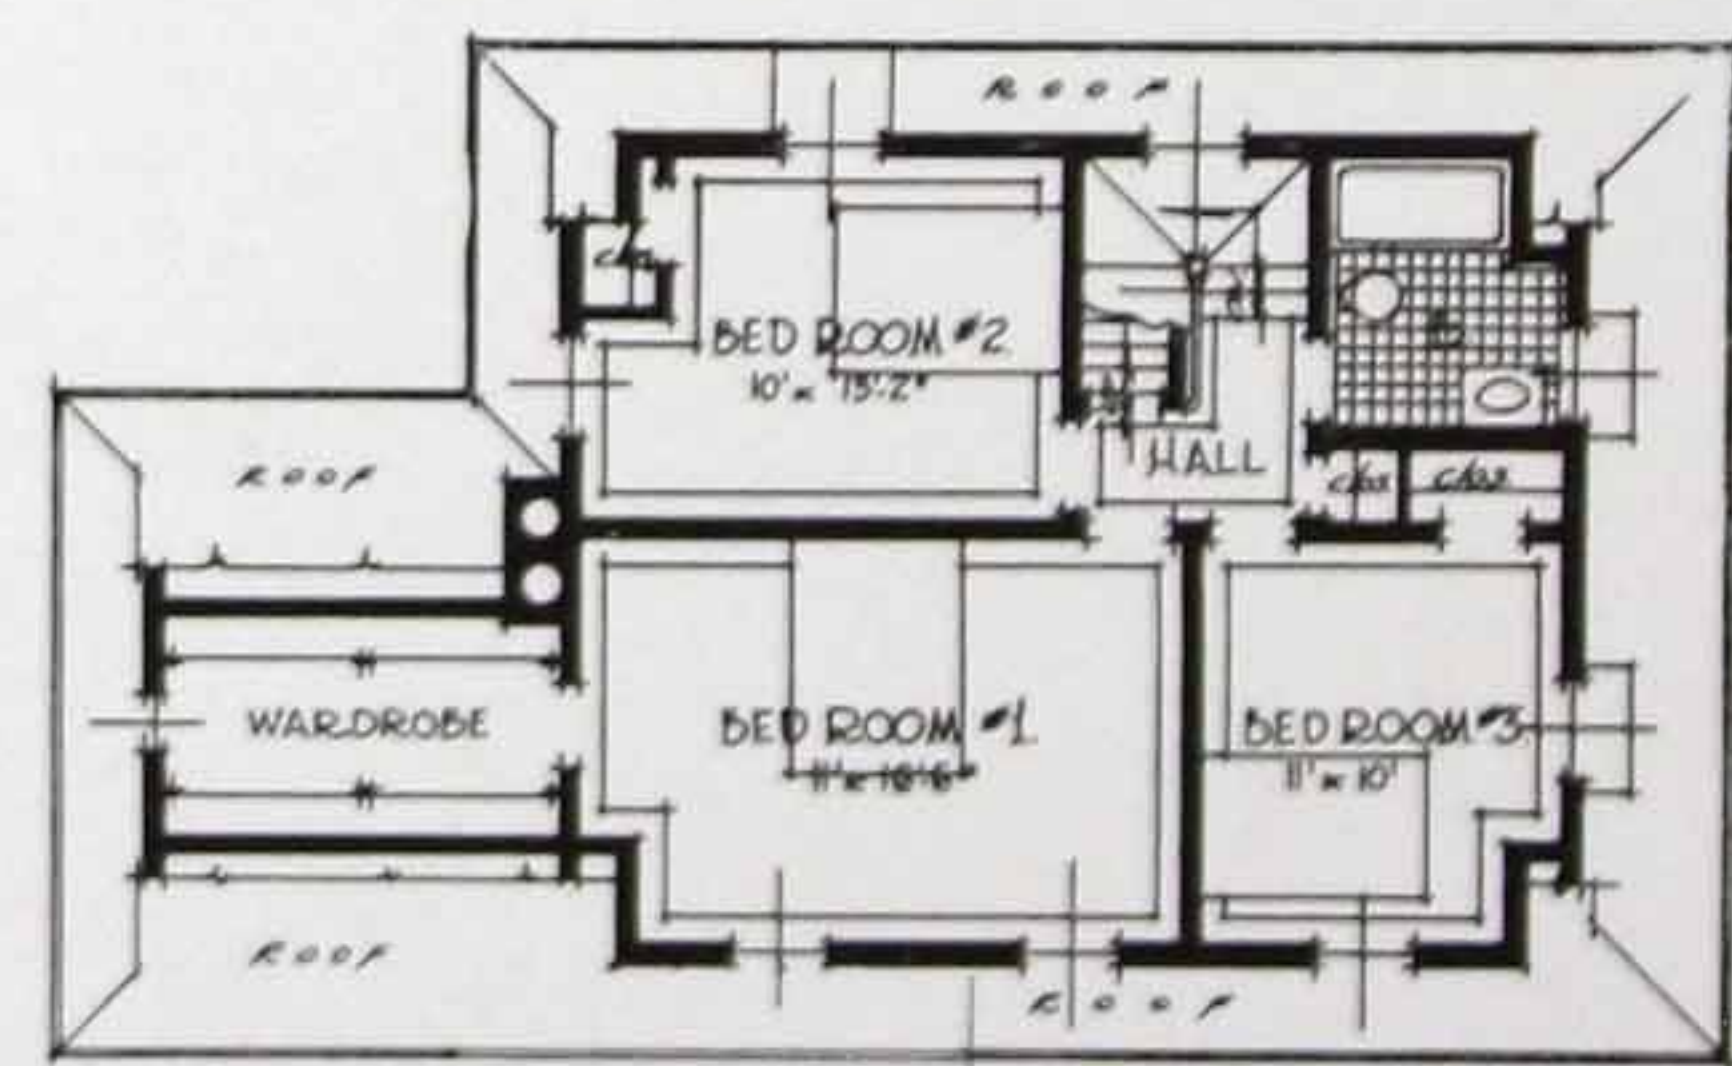
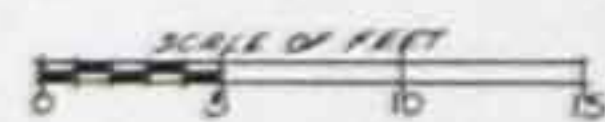




SECOND FLOOR PLAN

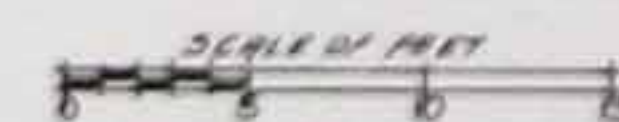

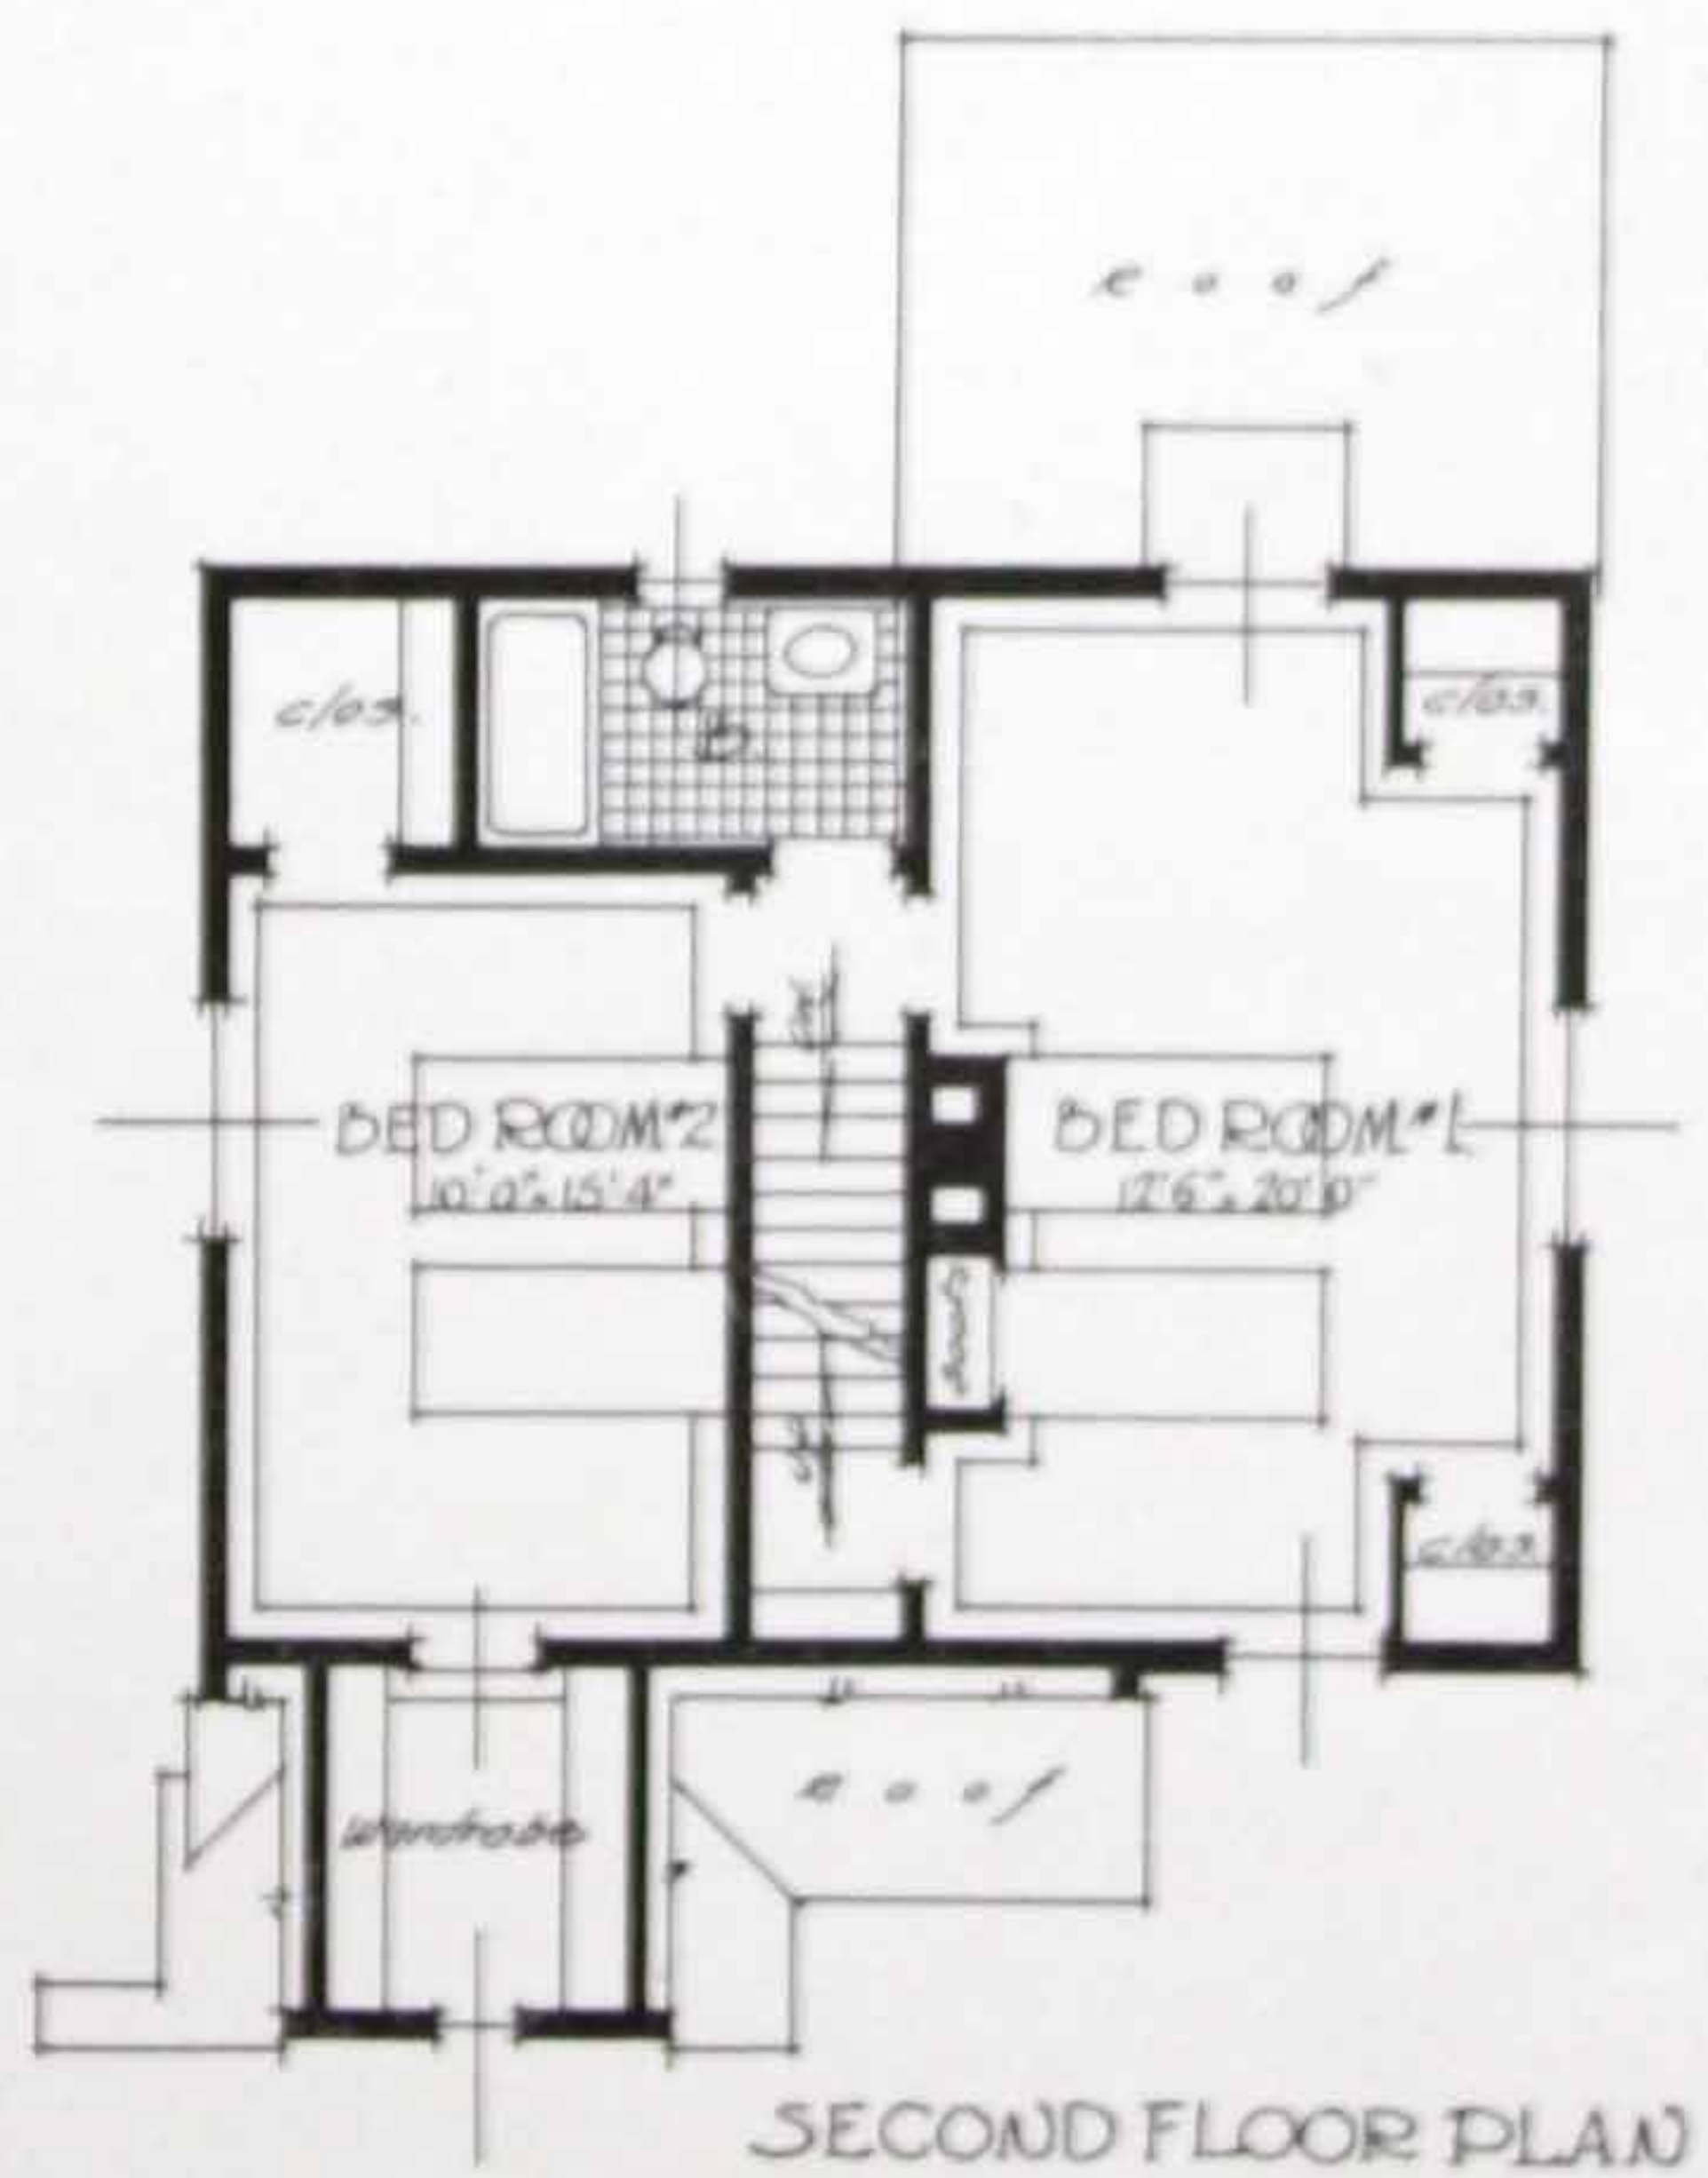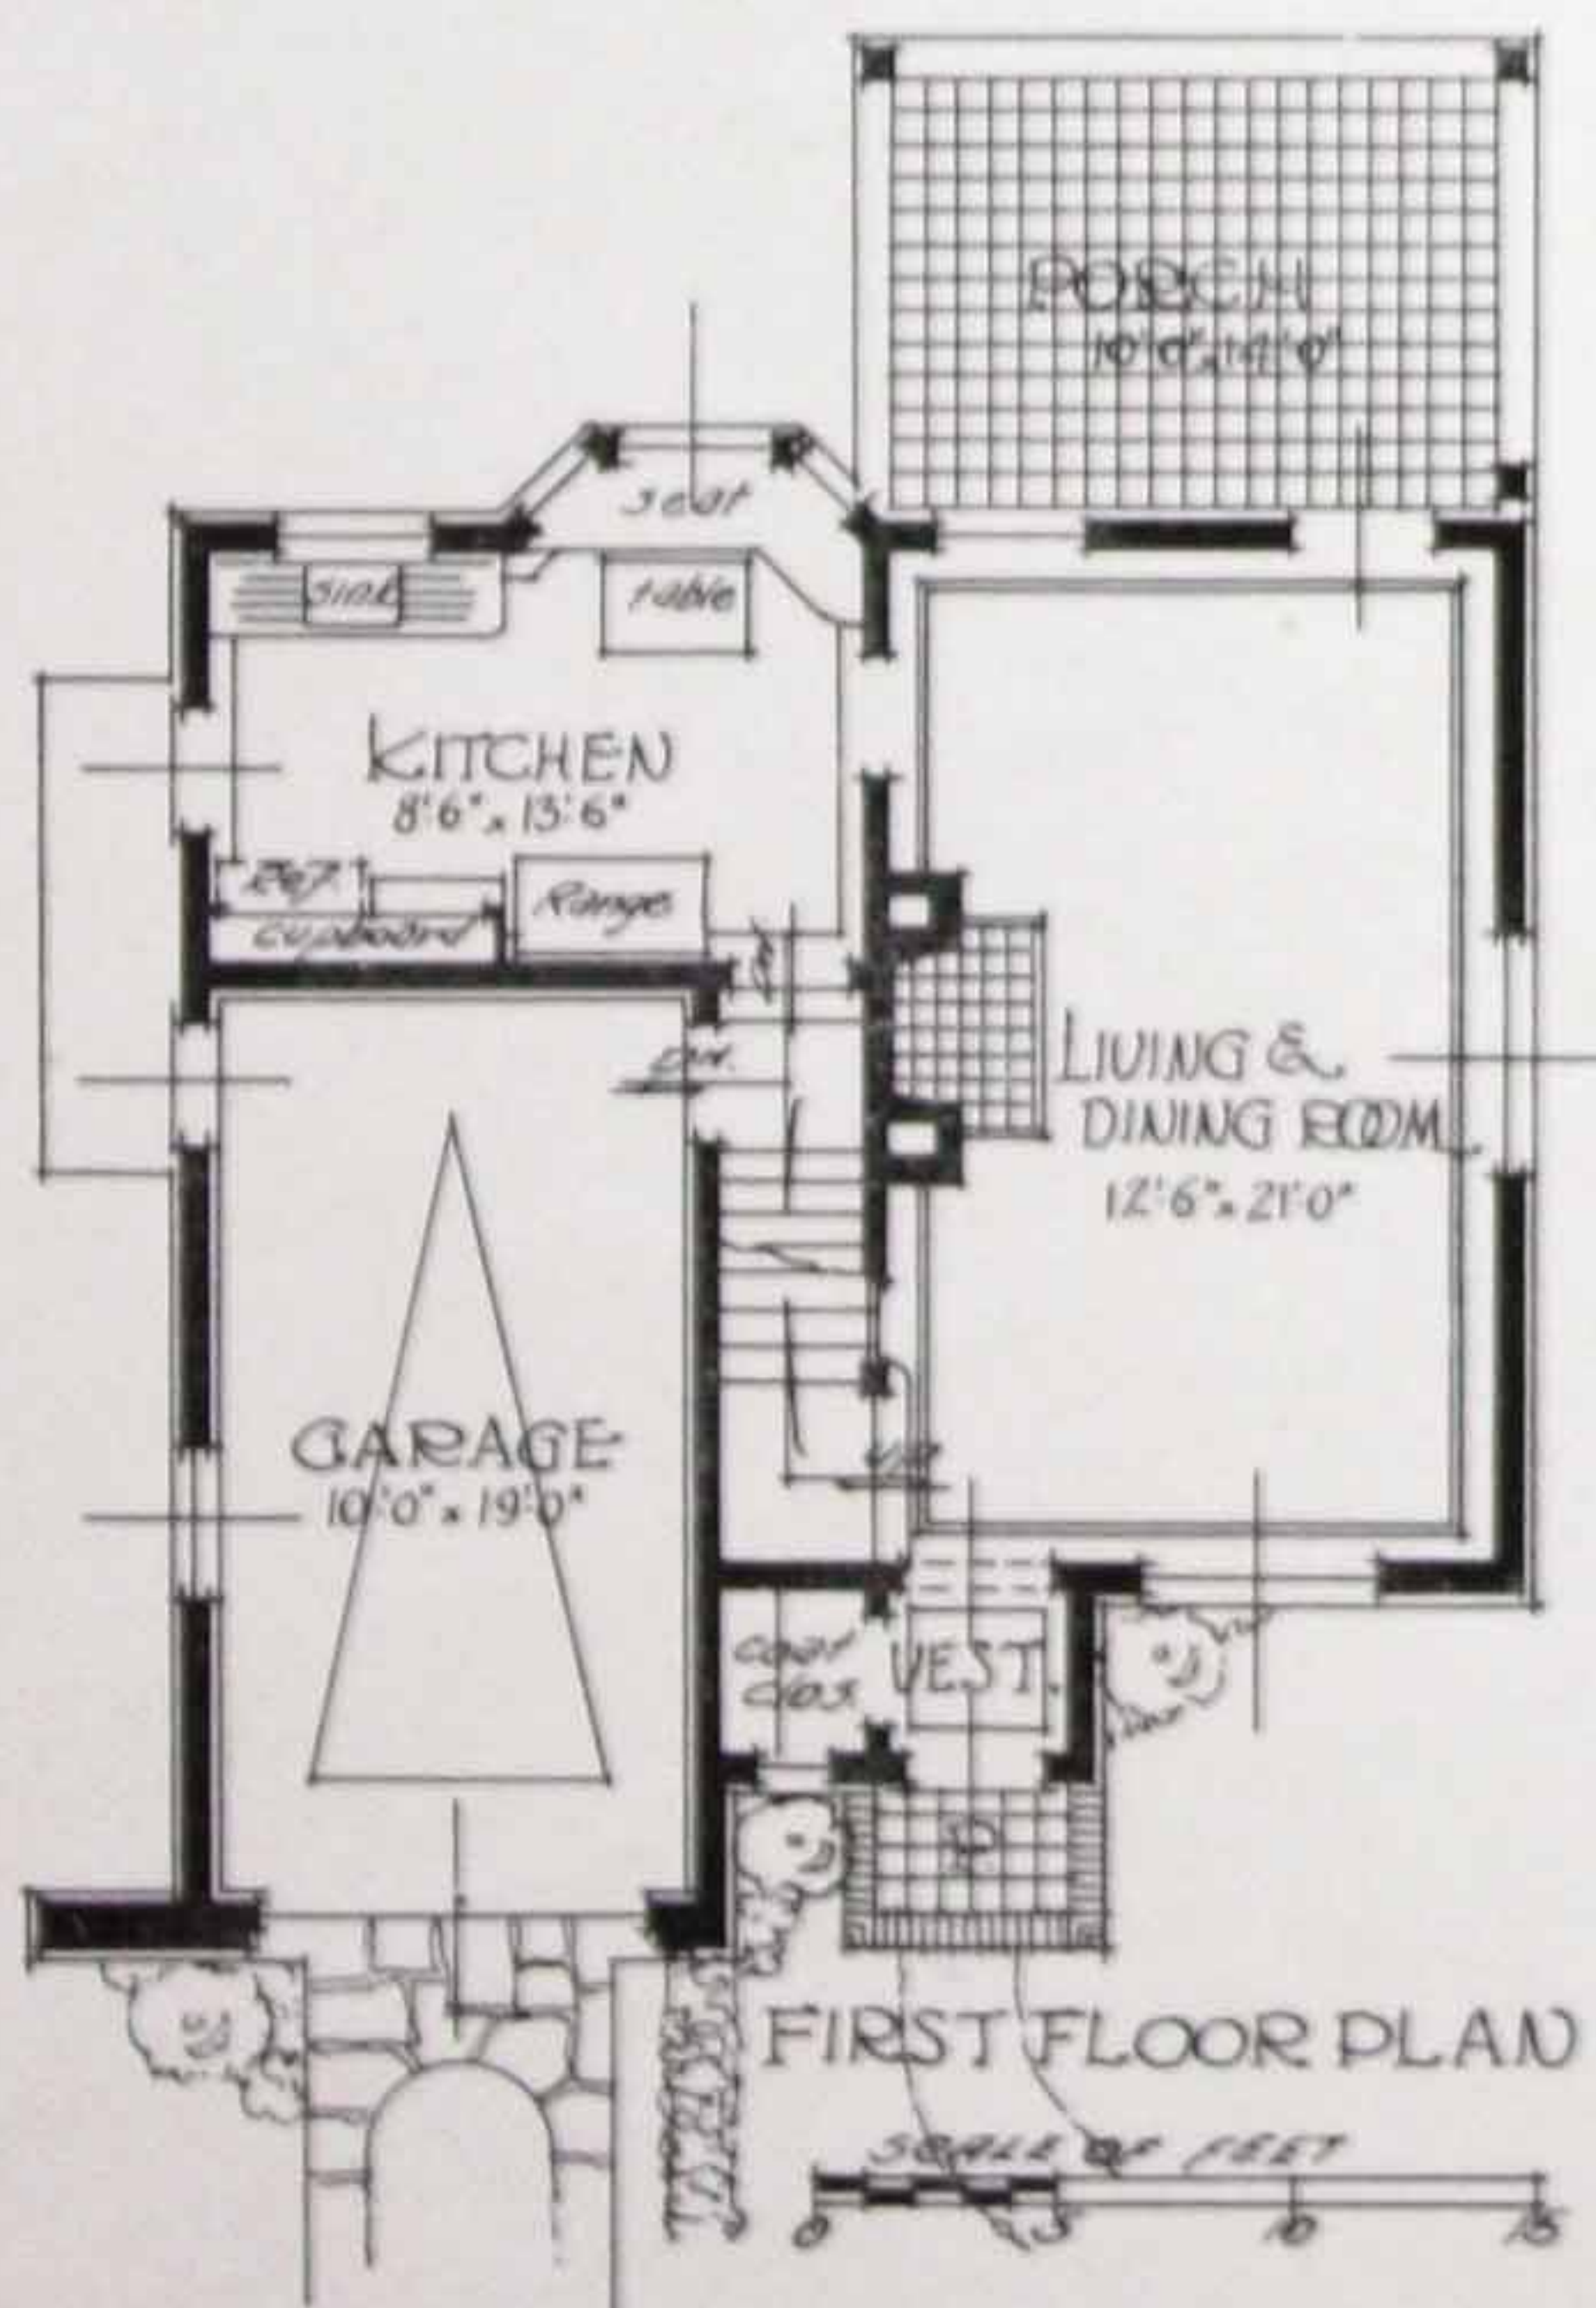

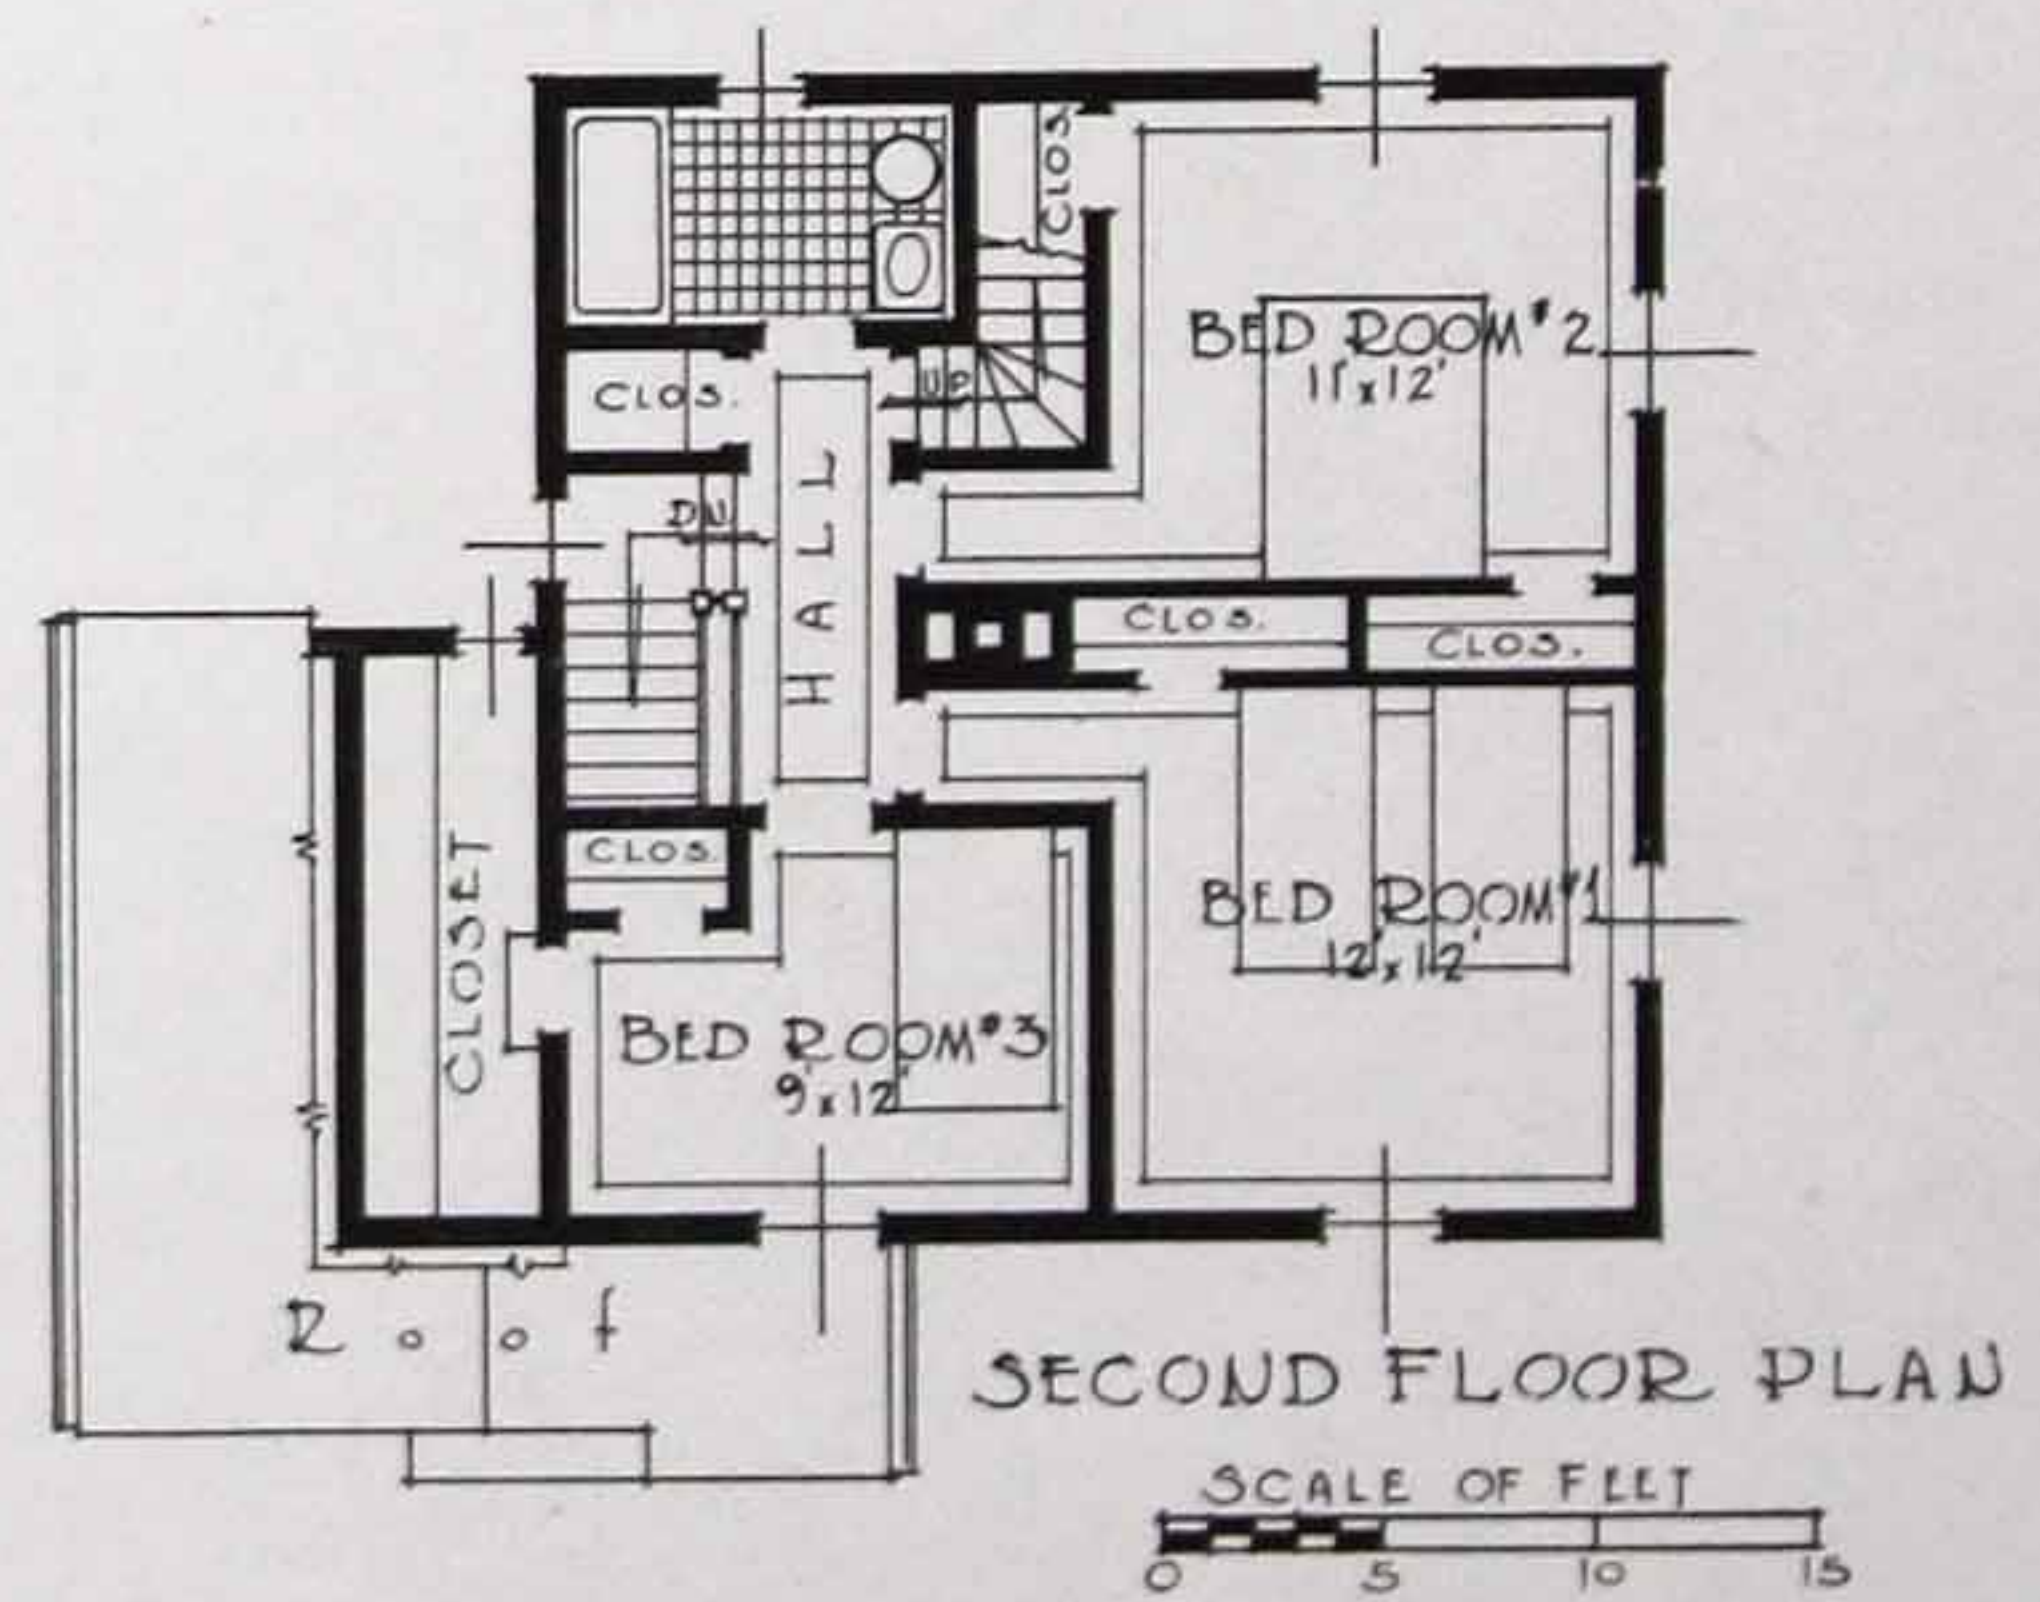
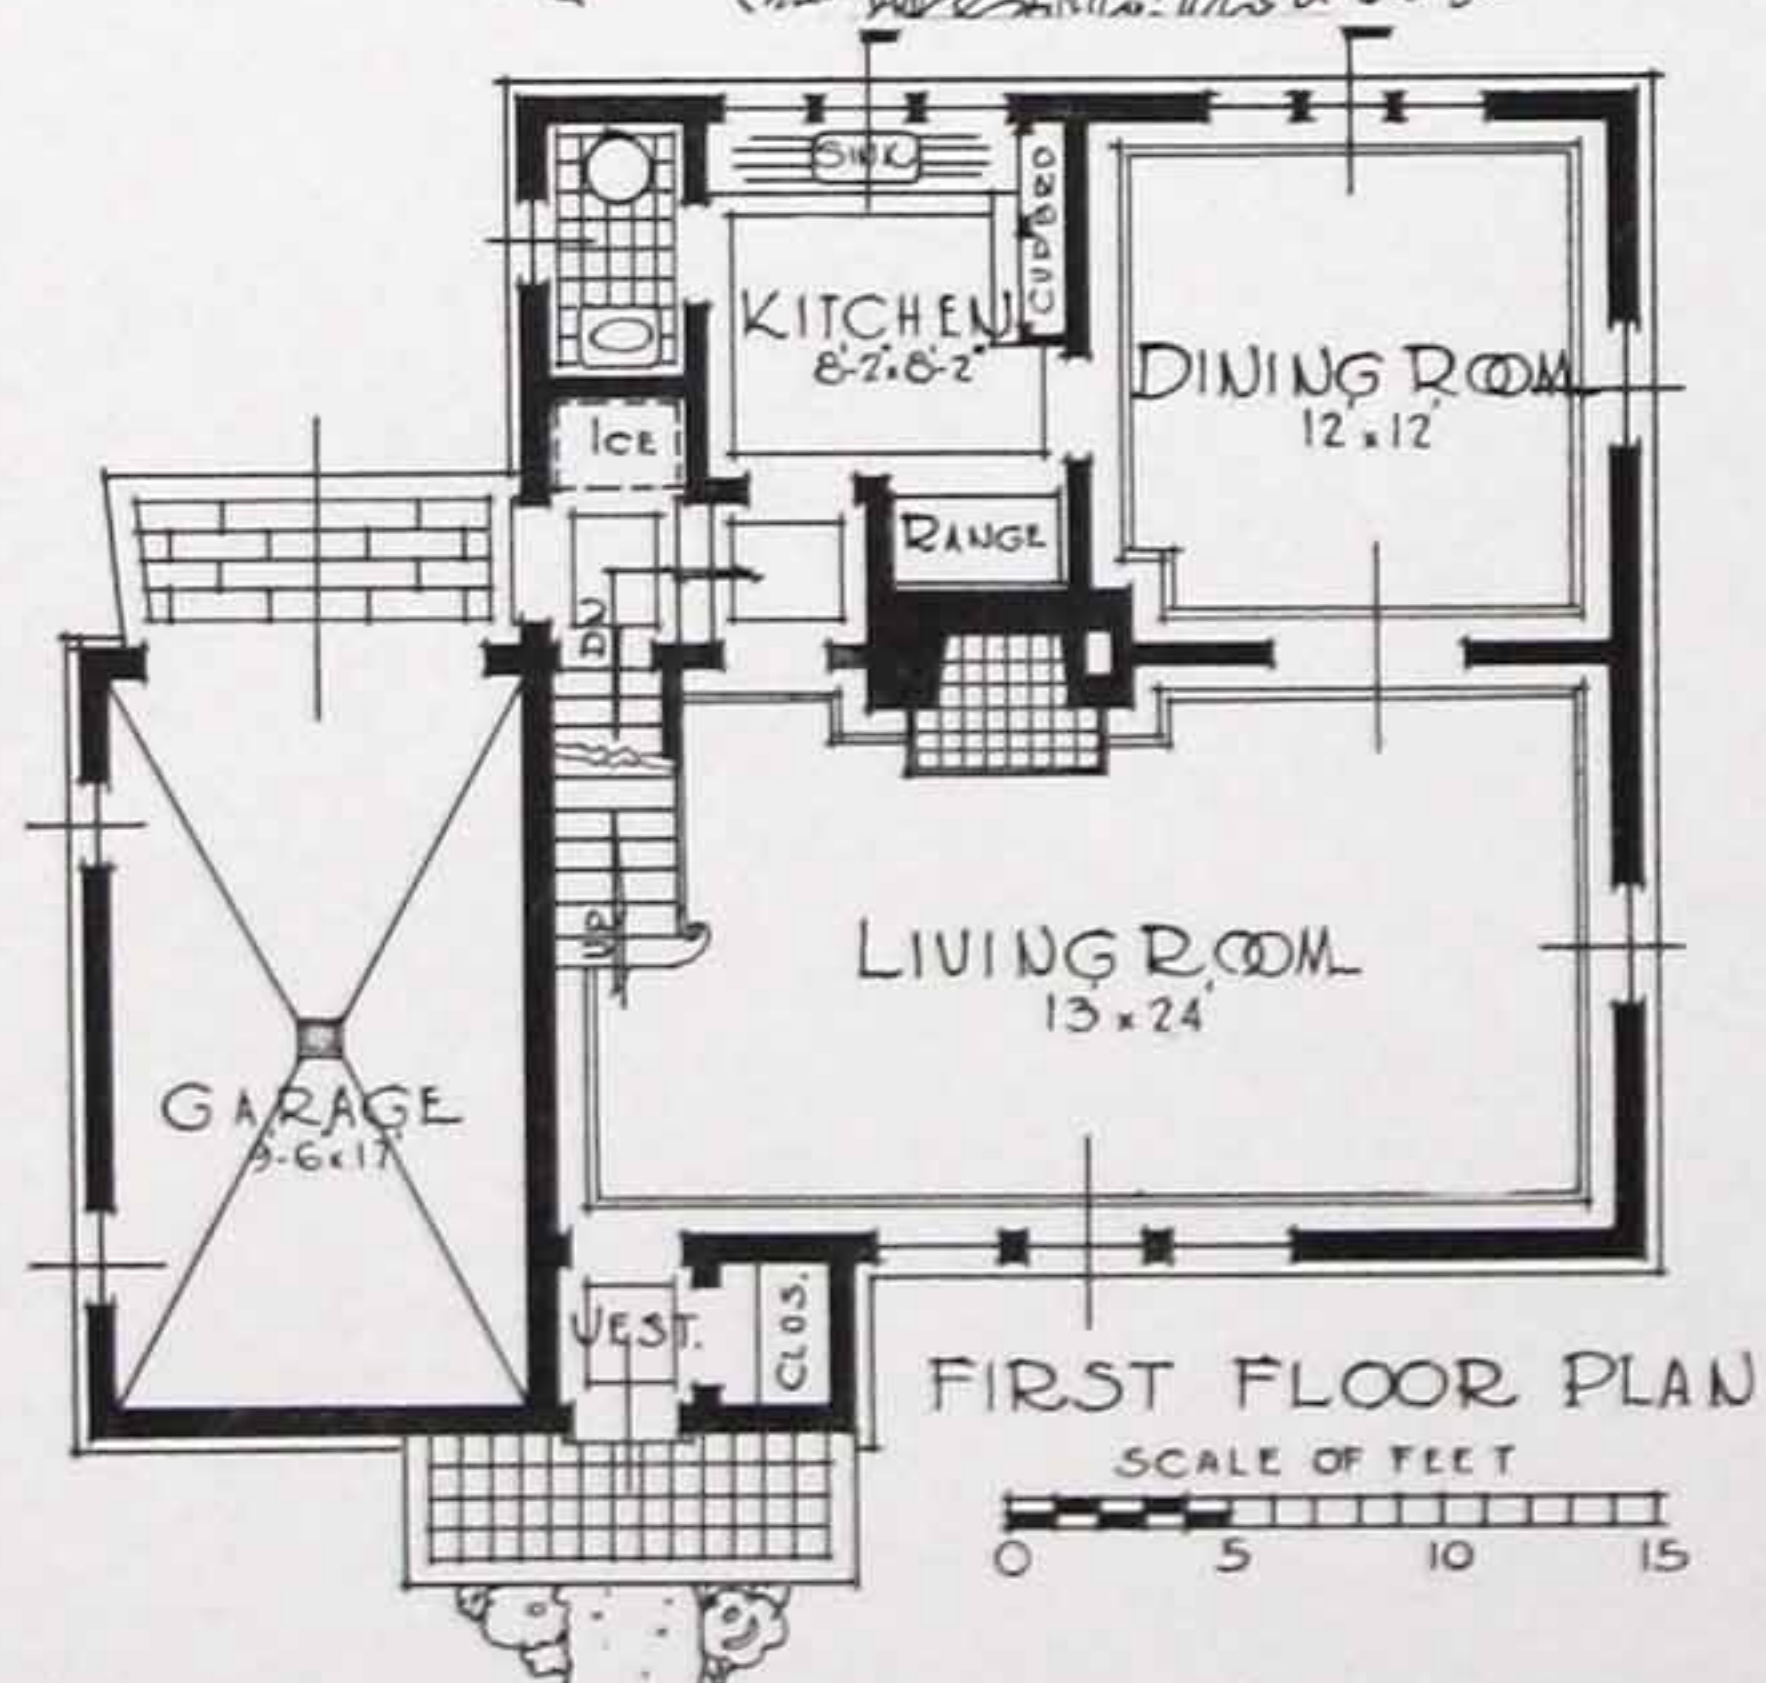


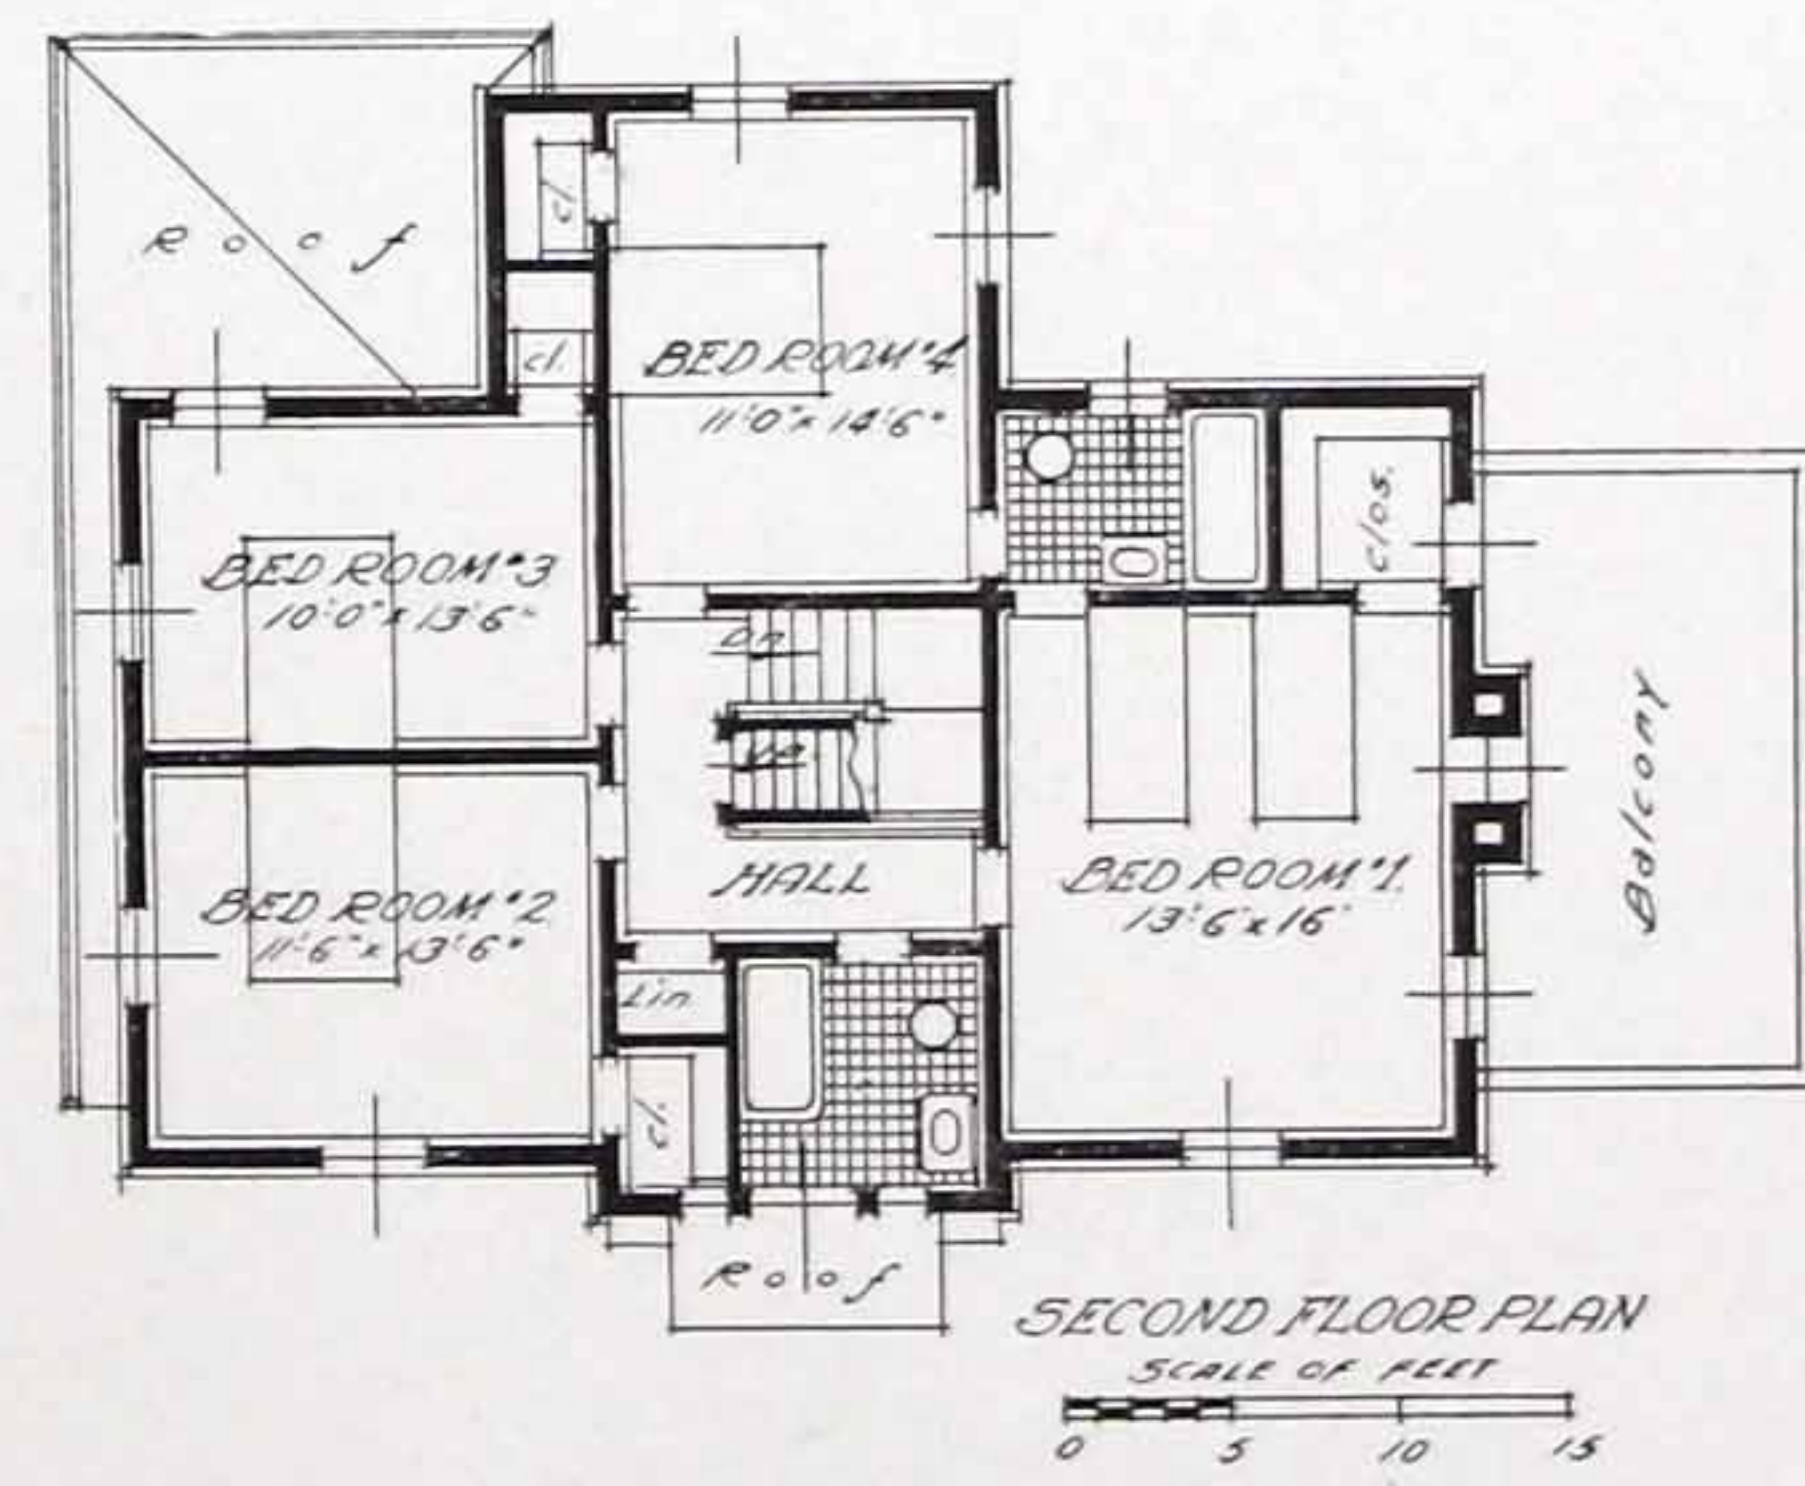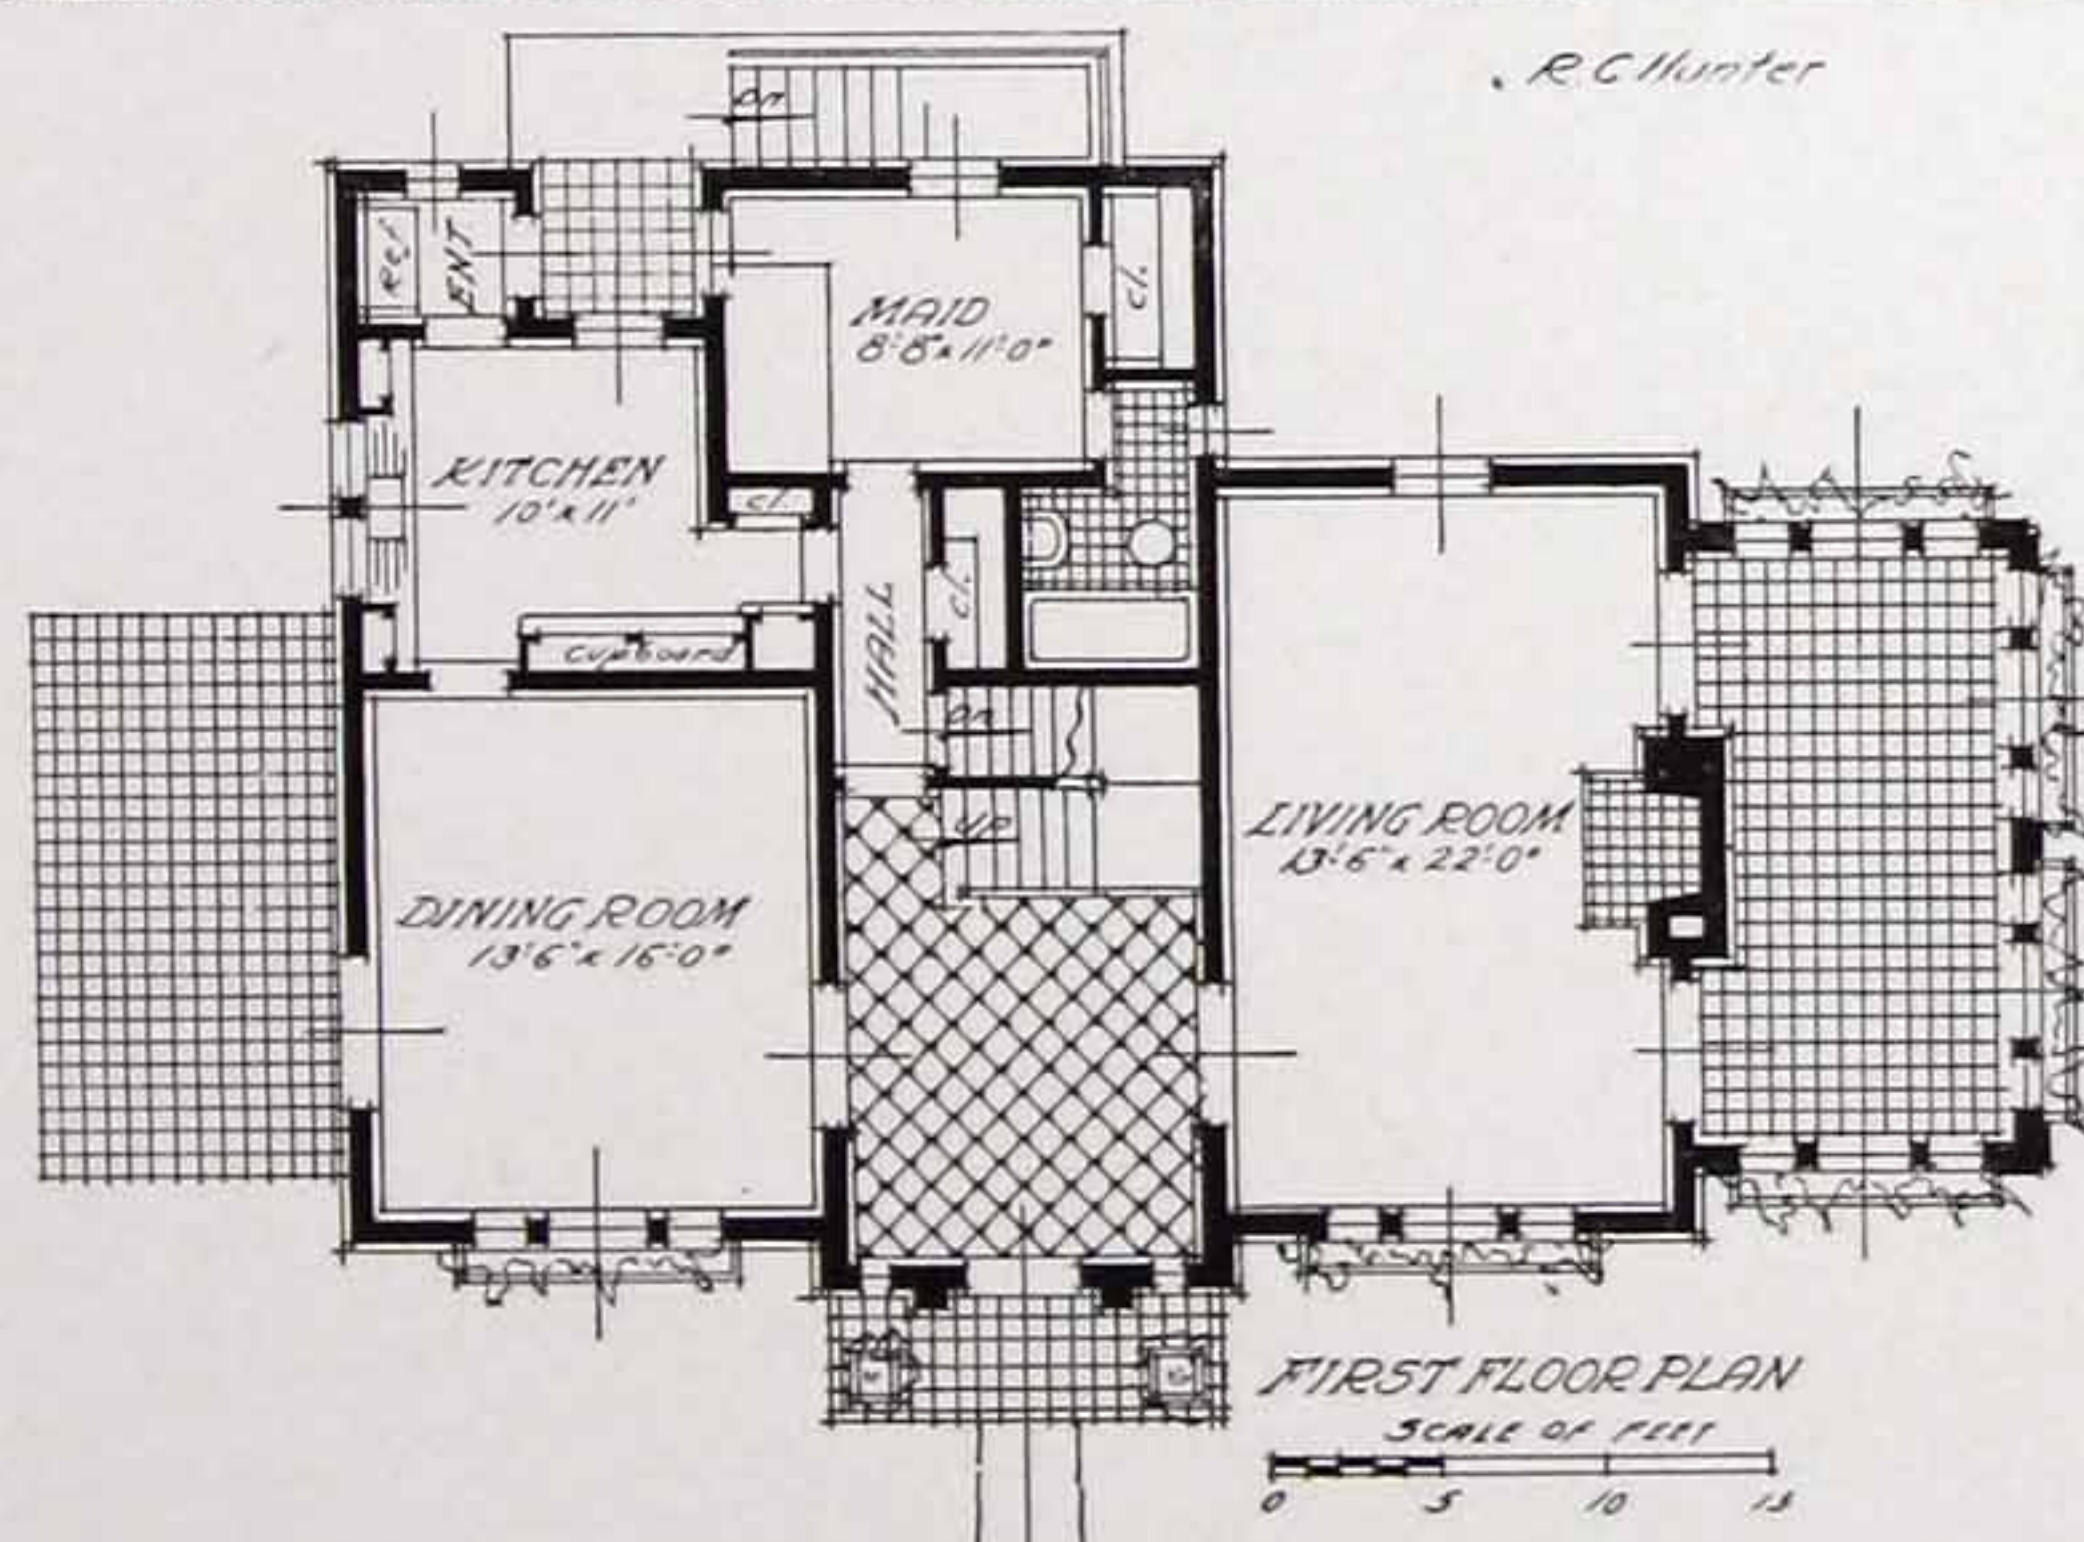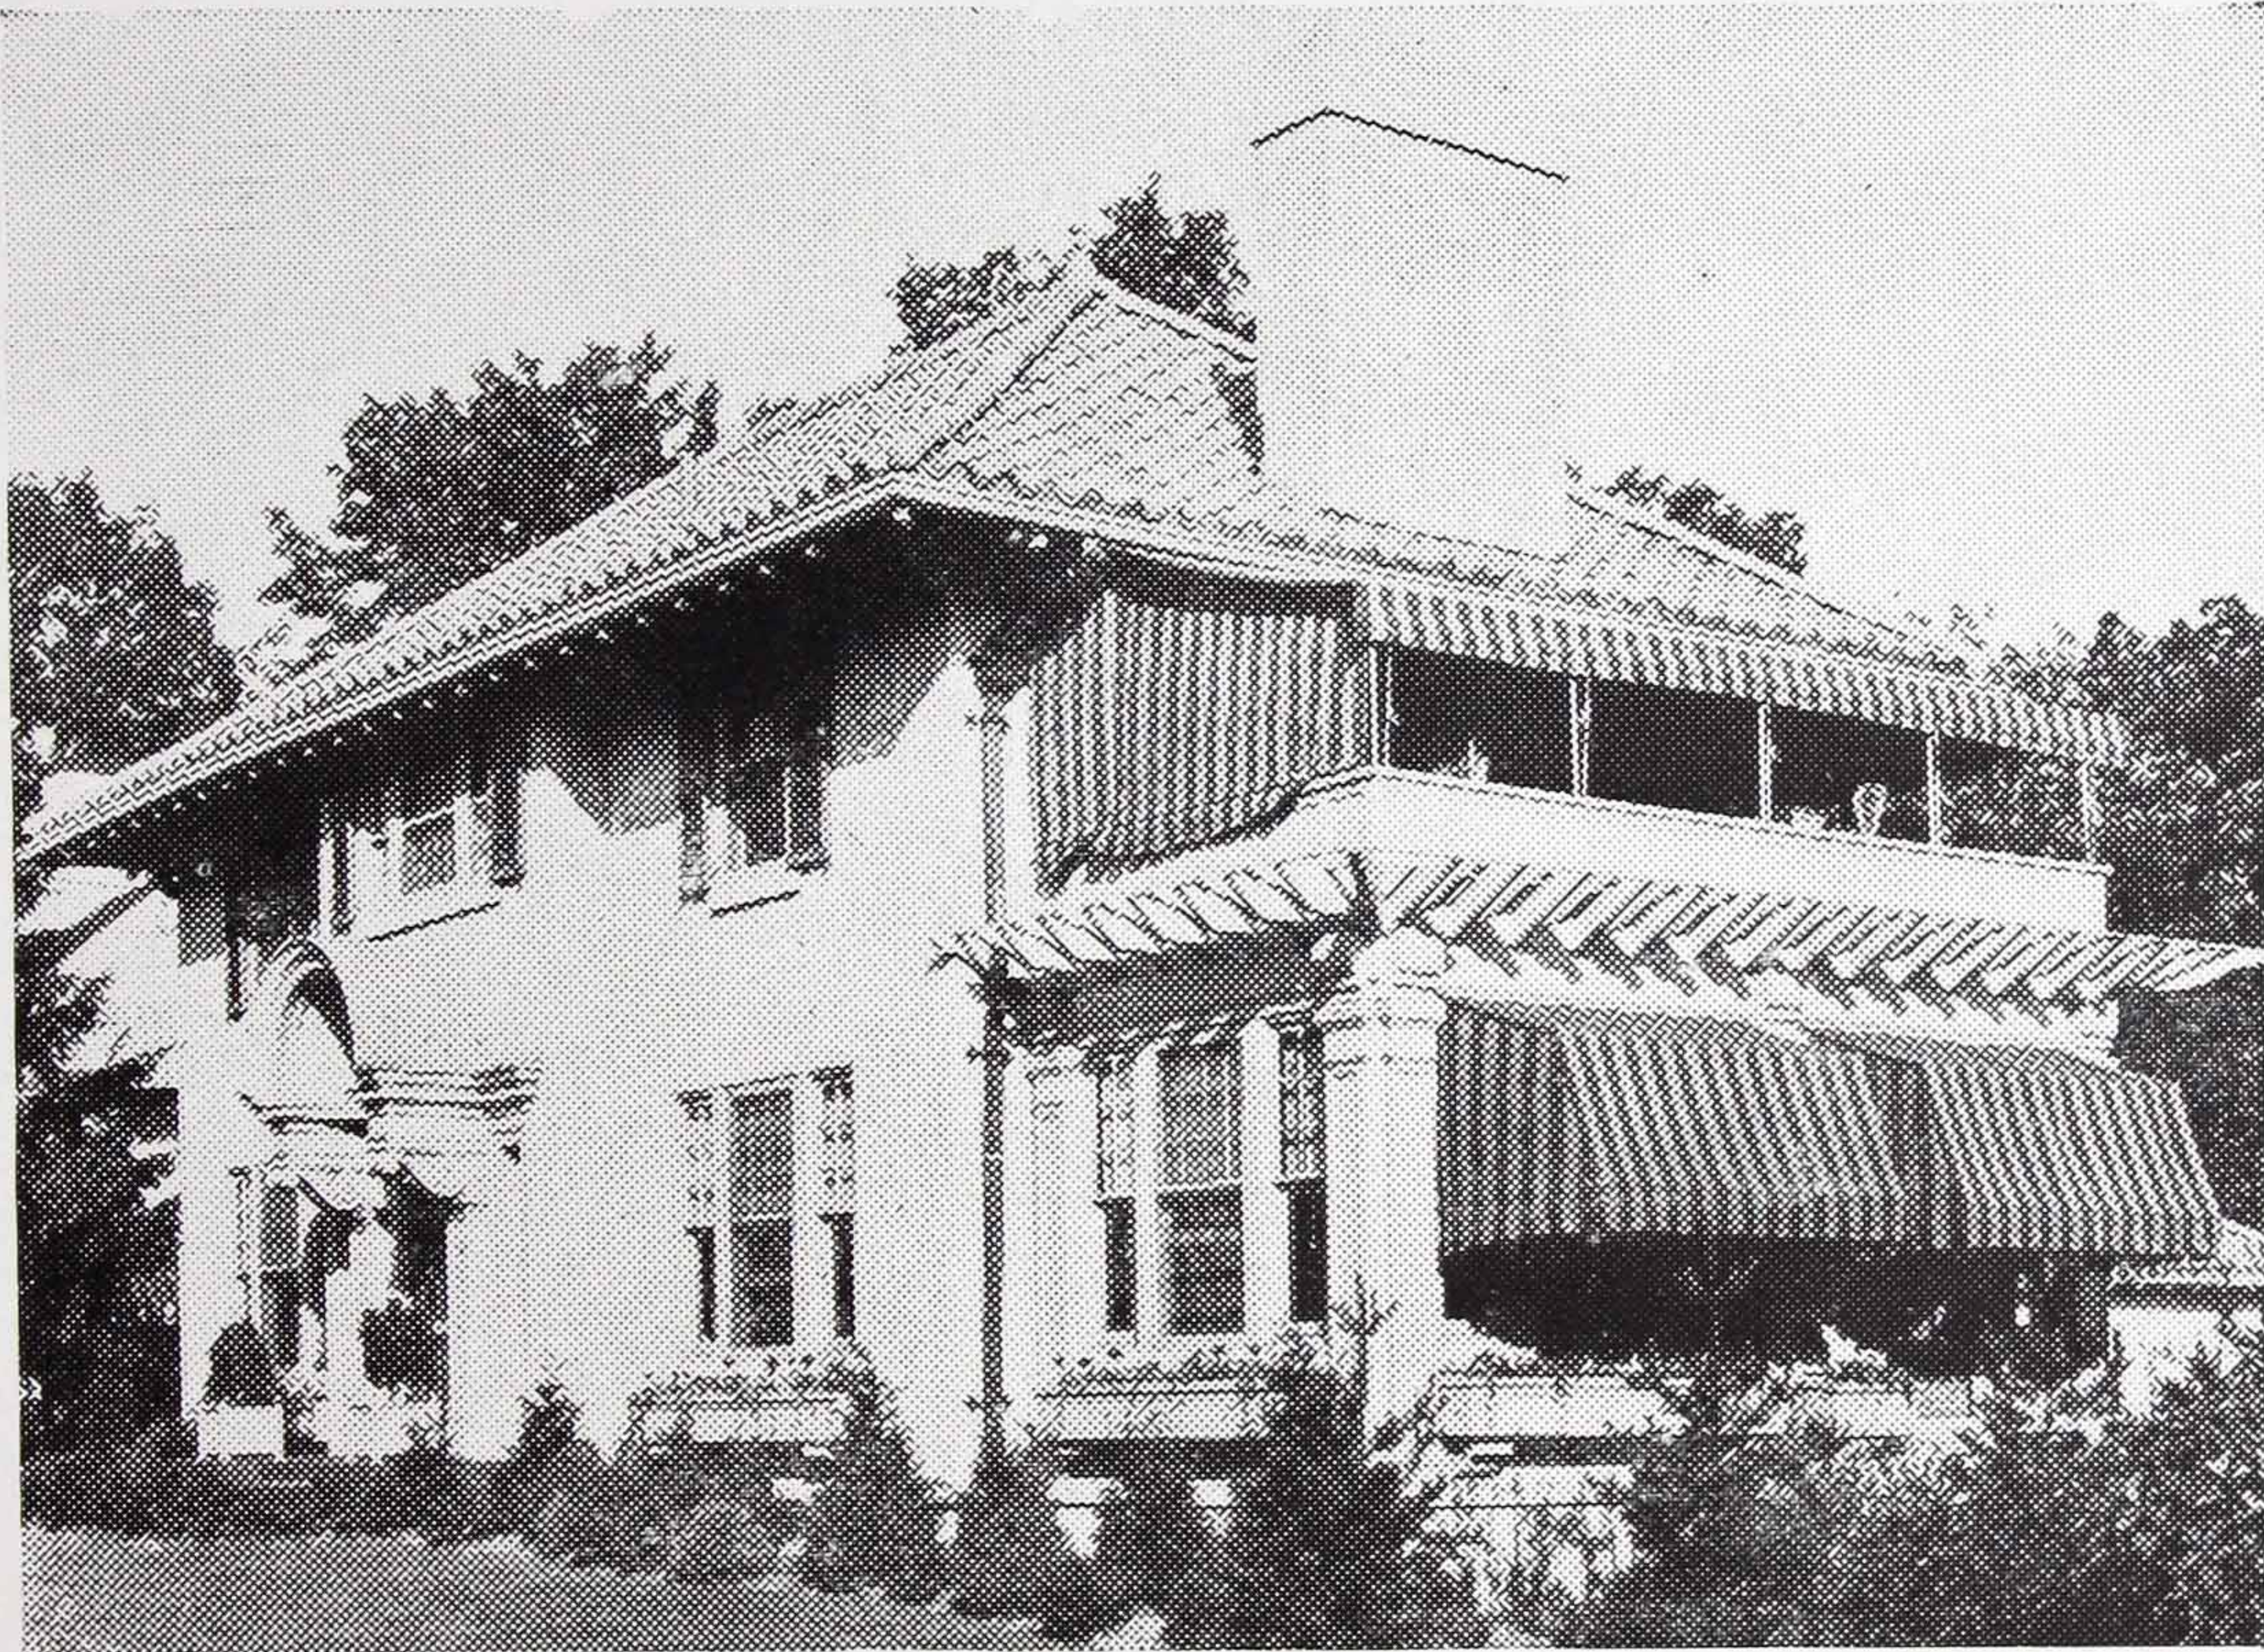

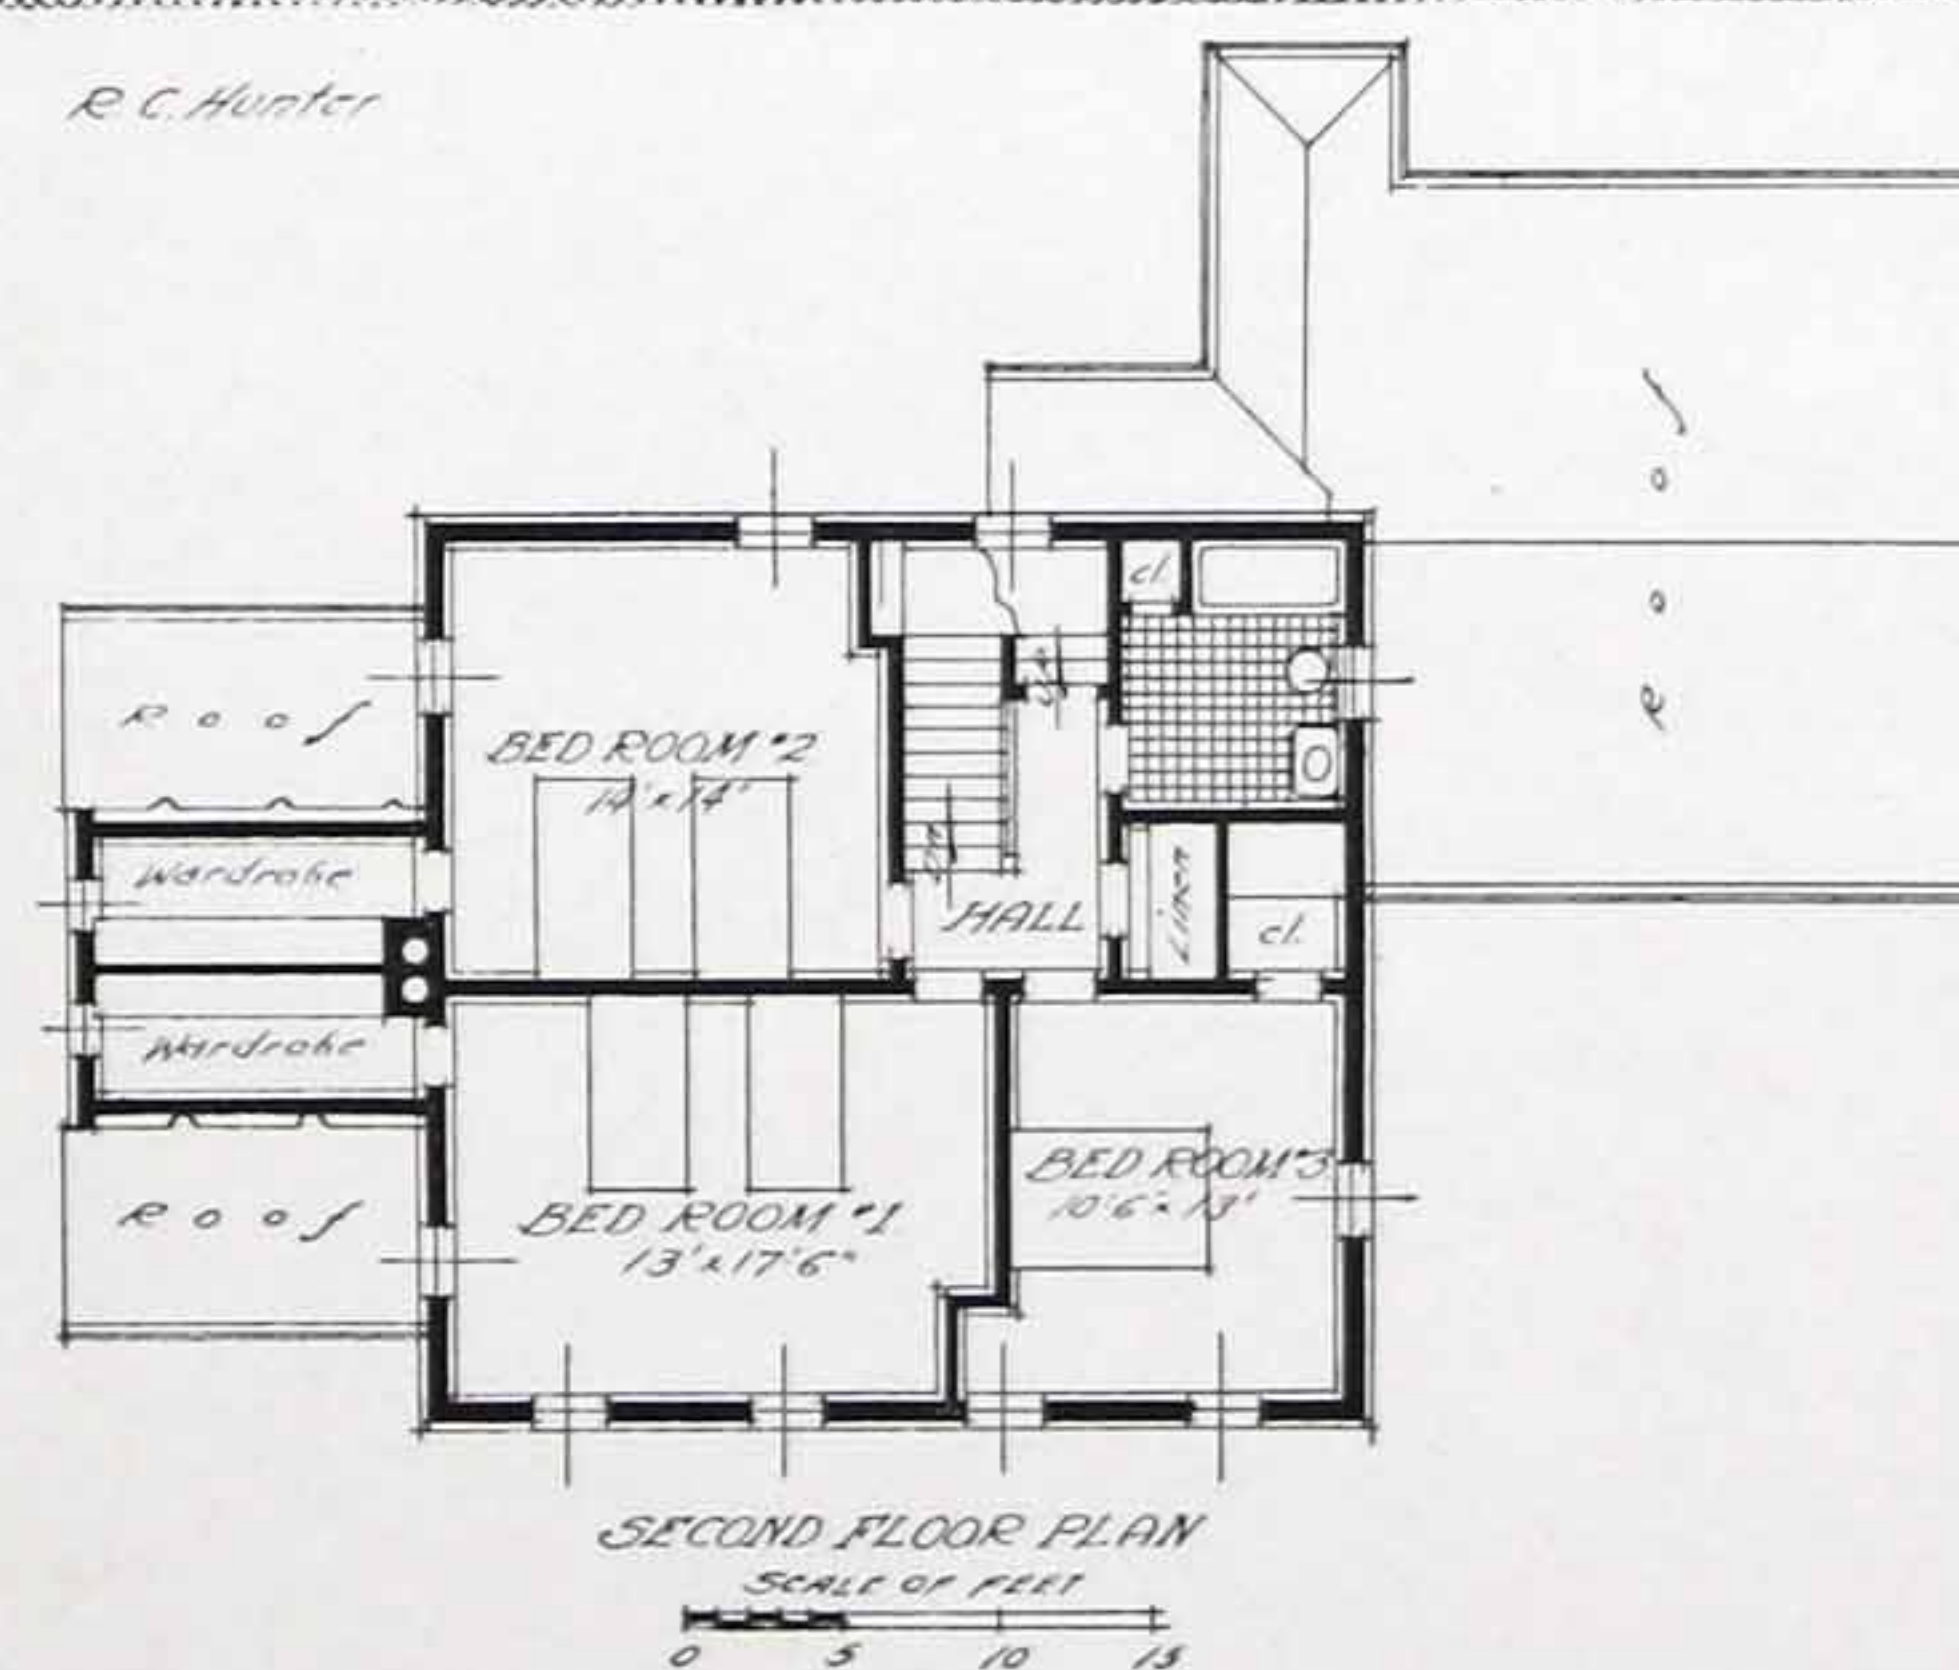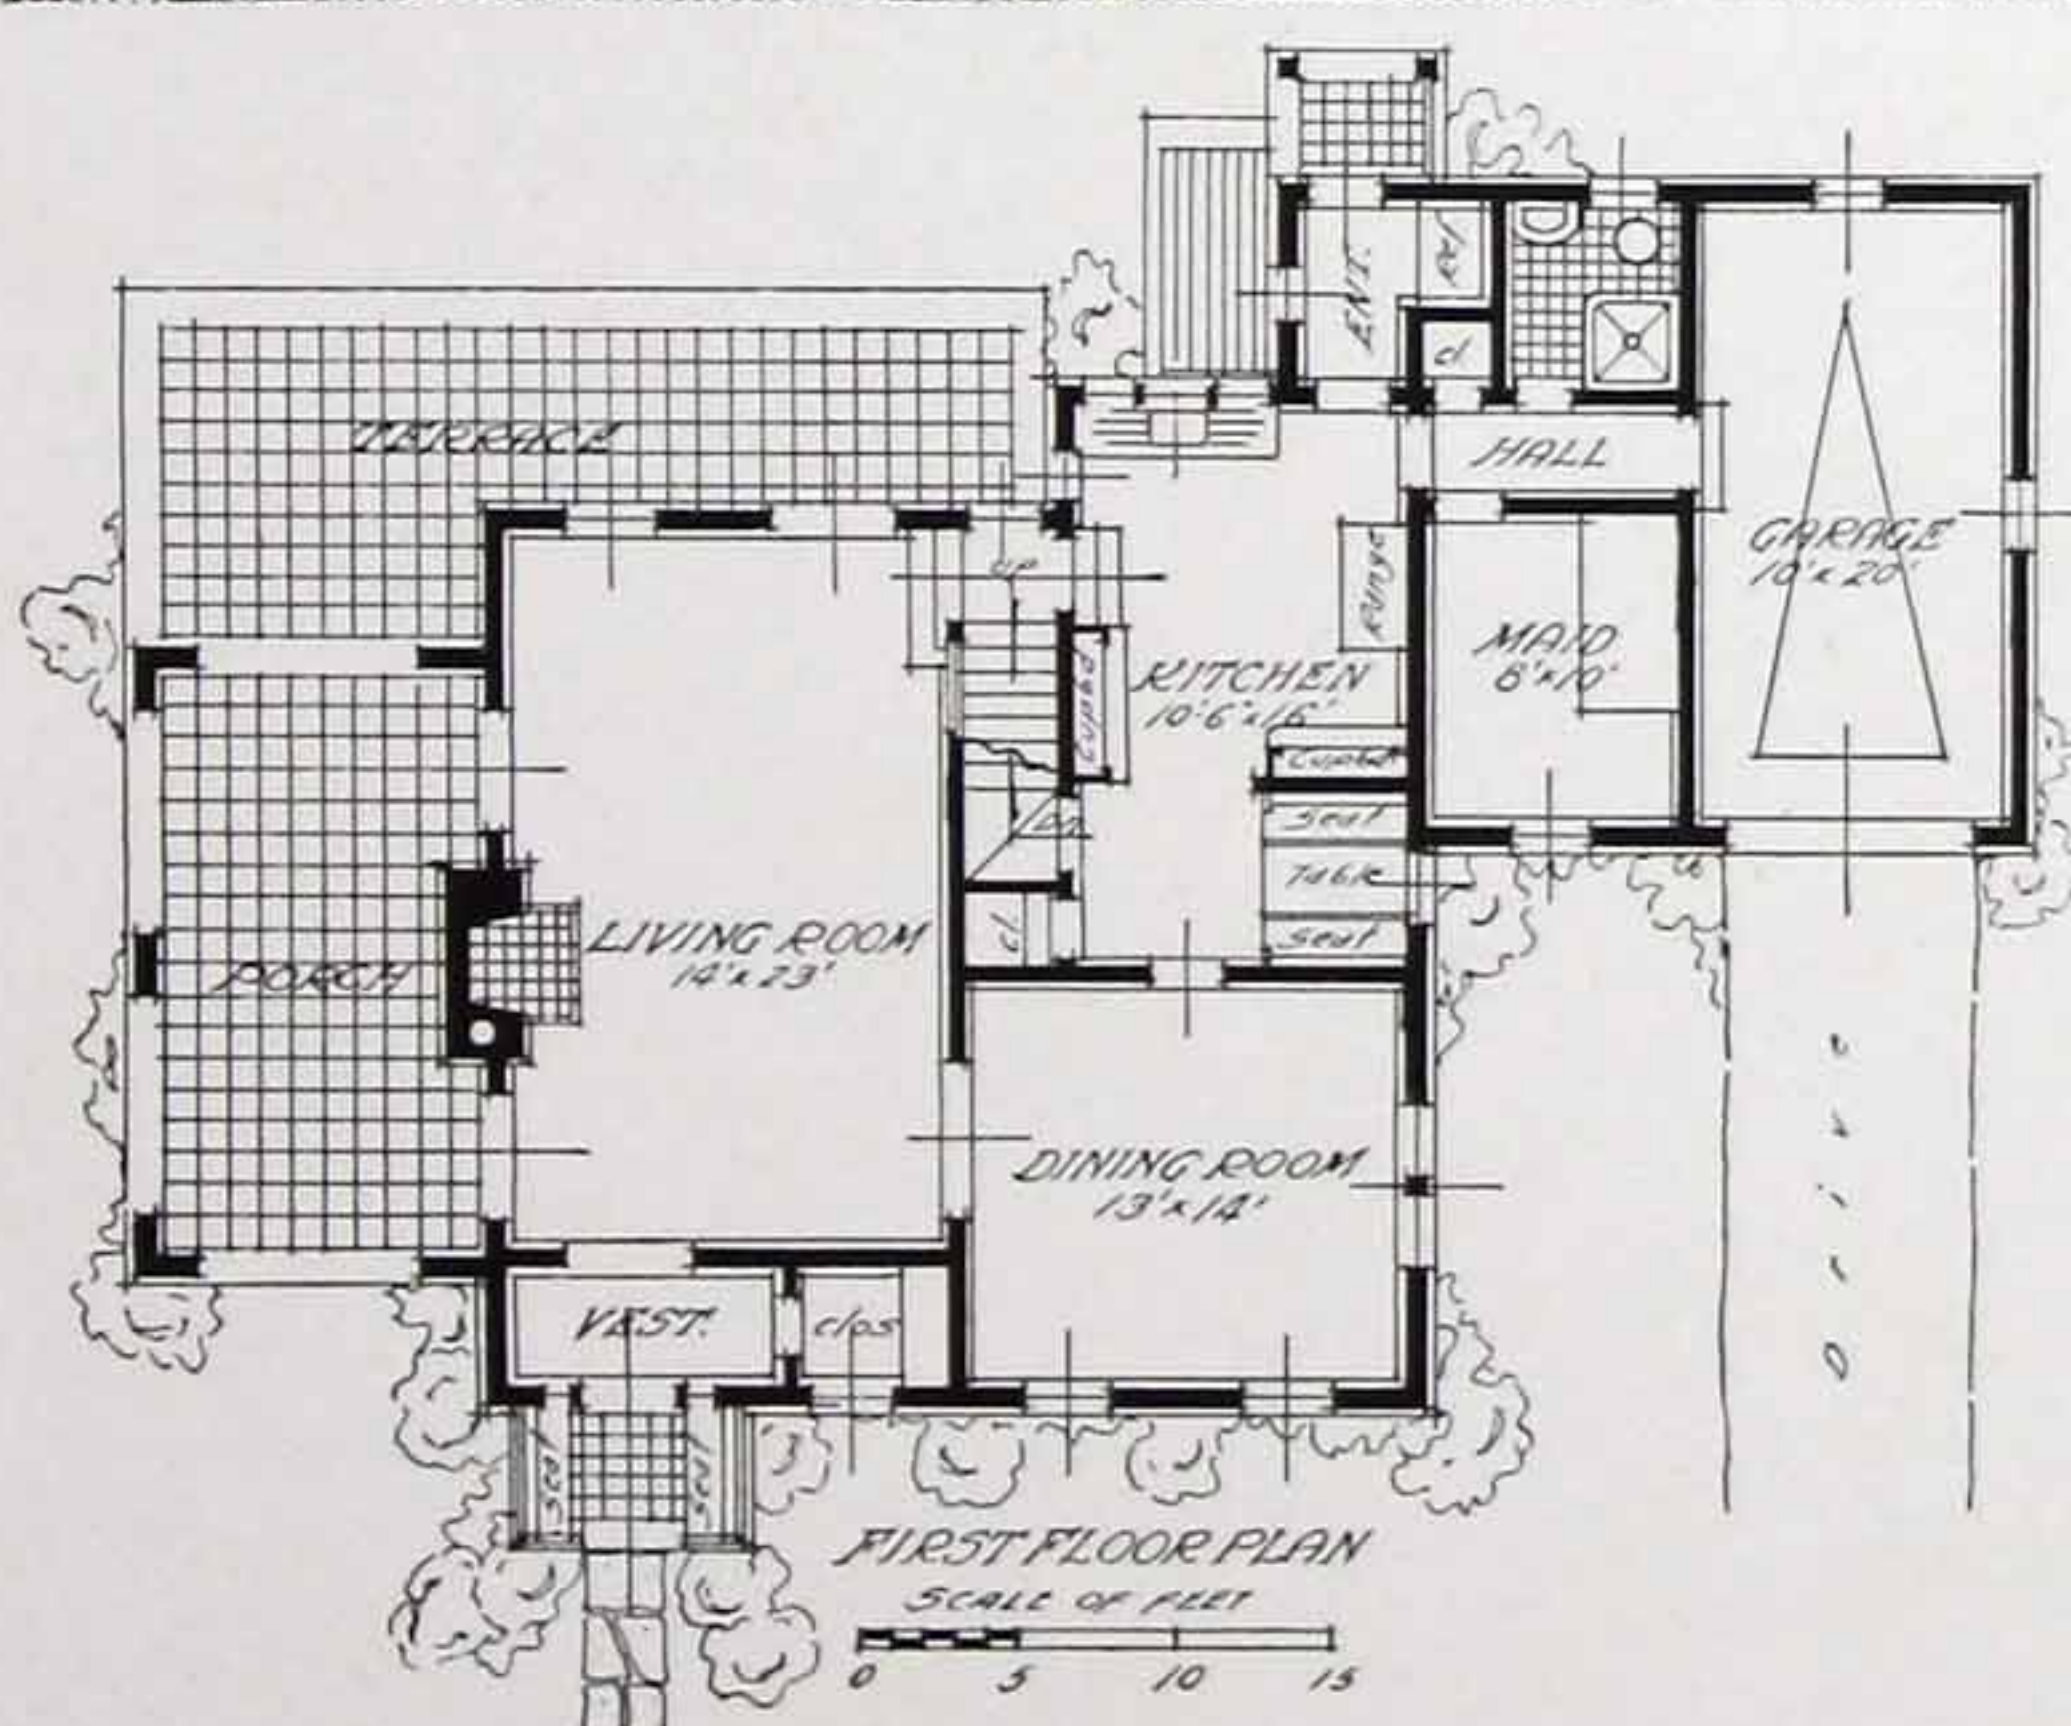






R.C. HUNTER

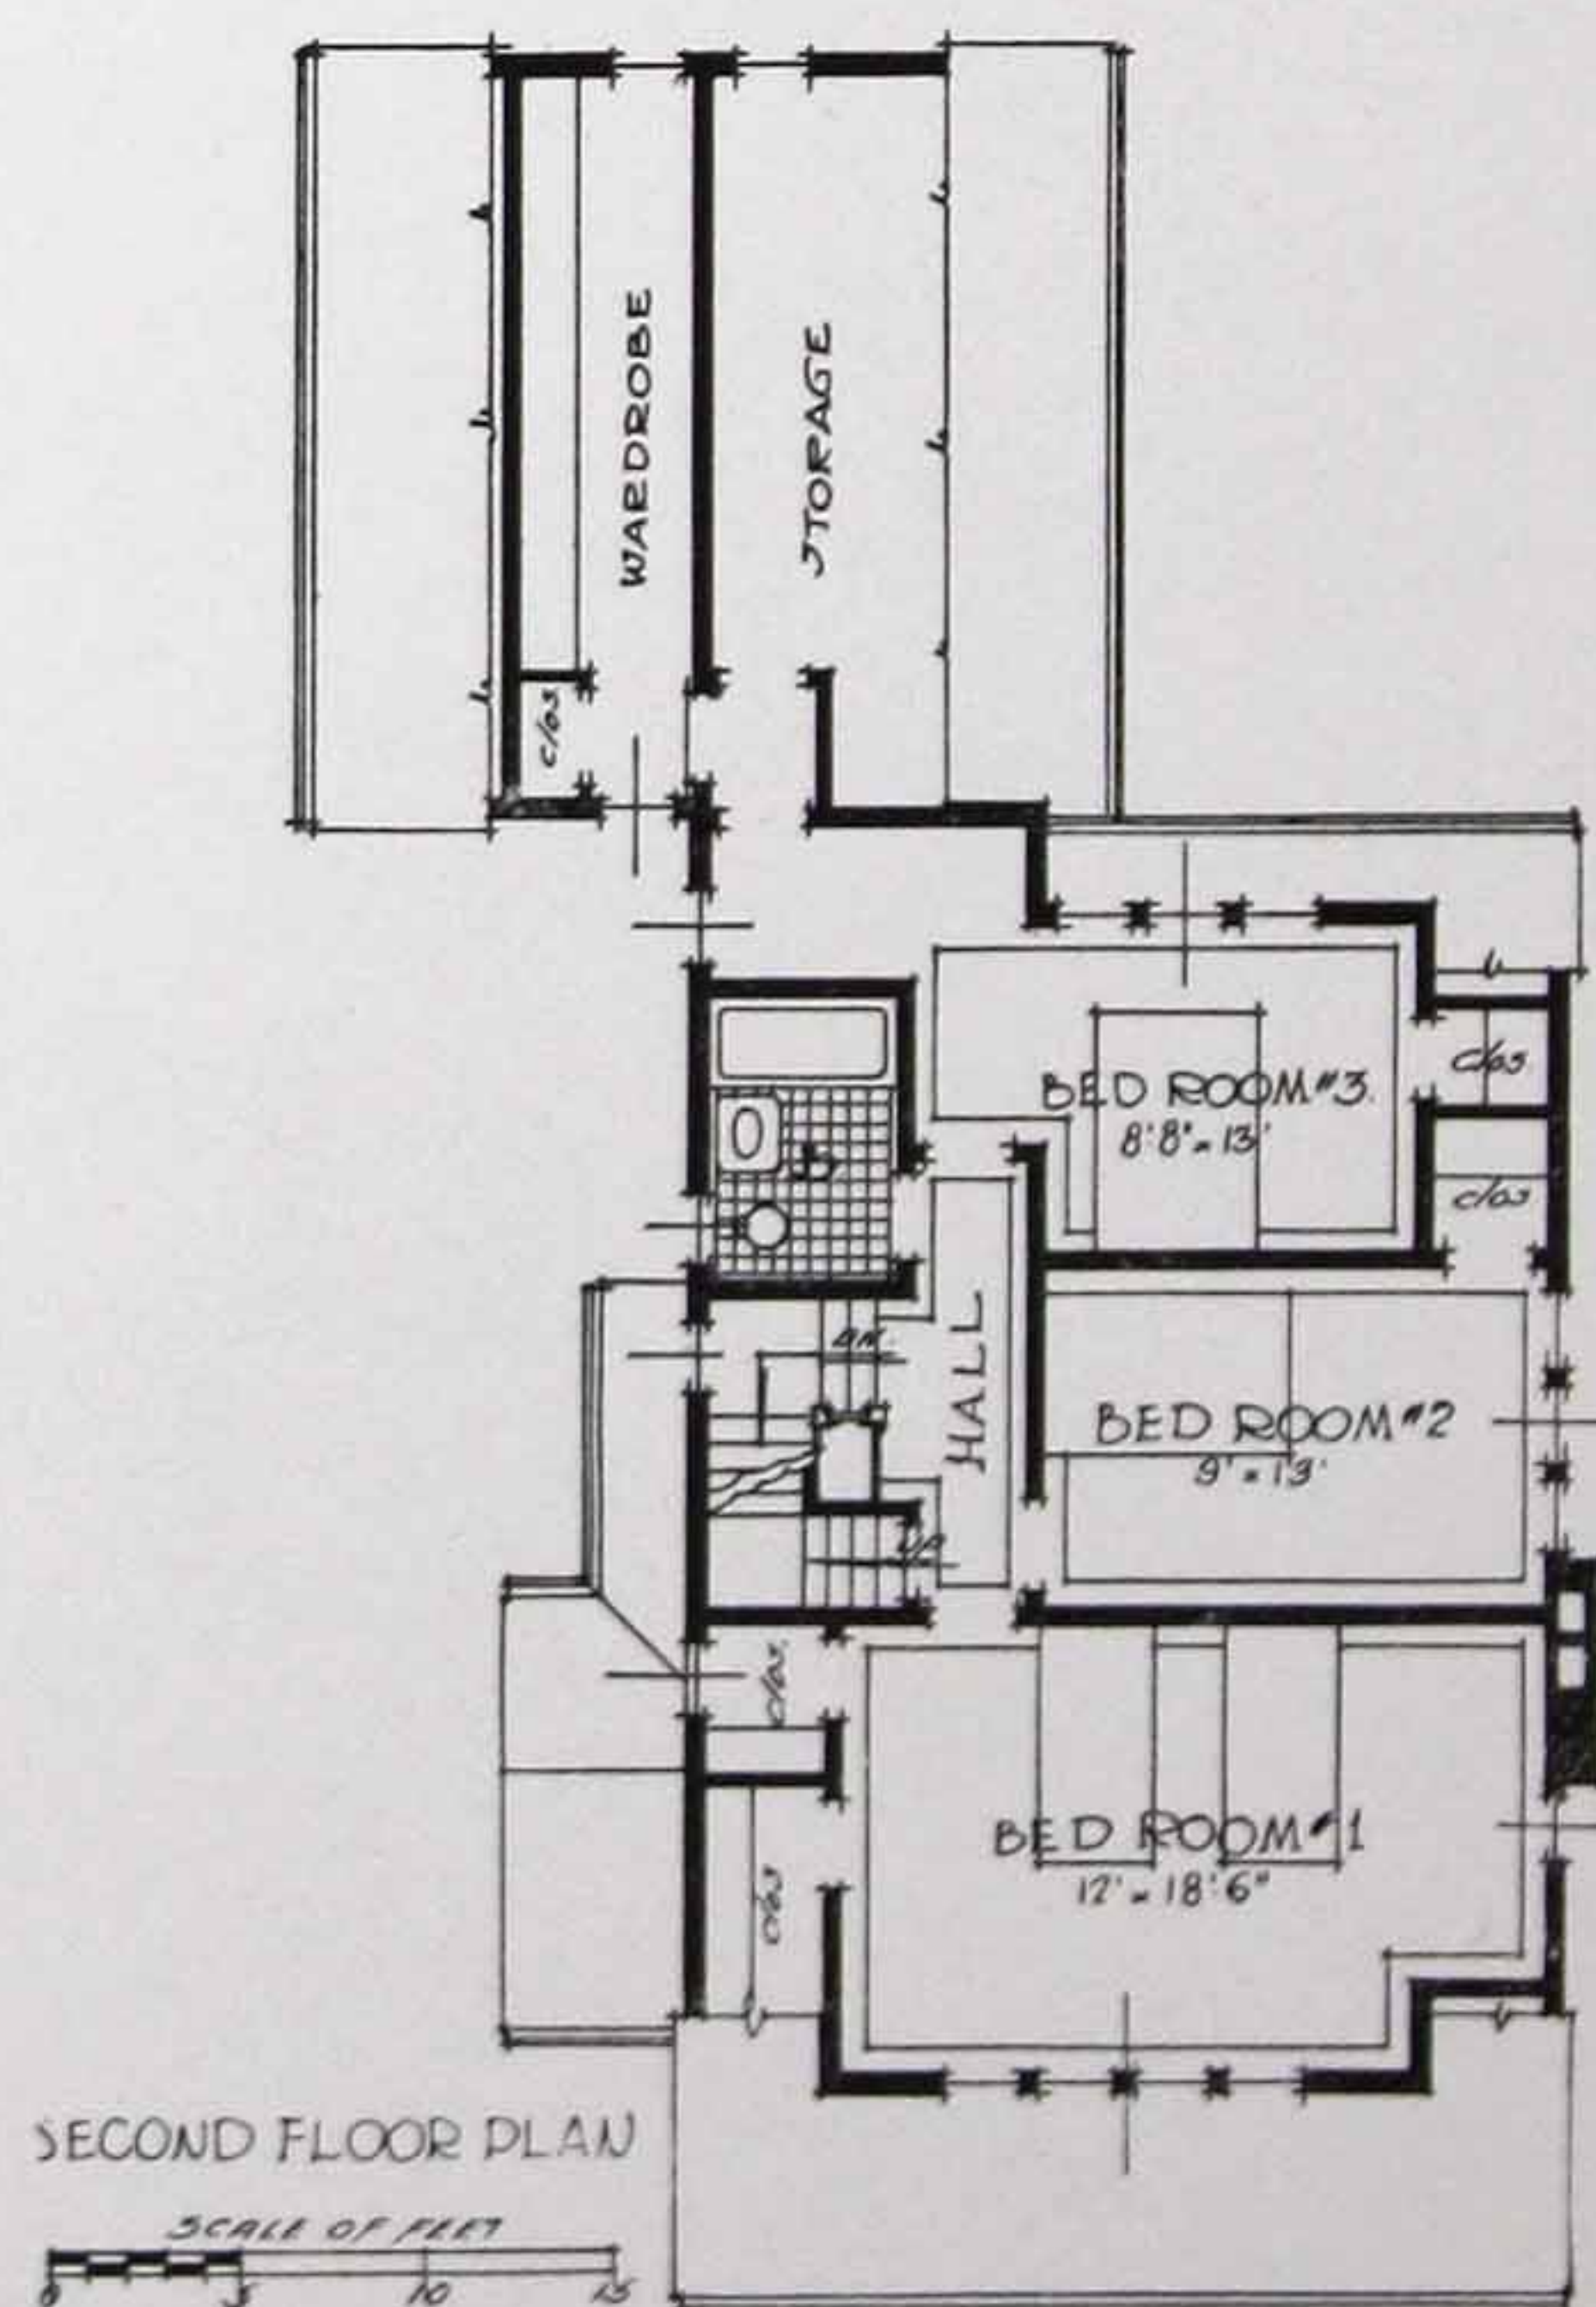
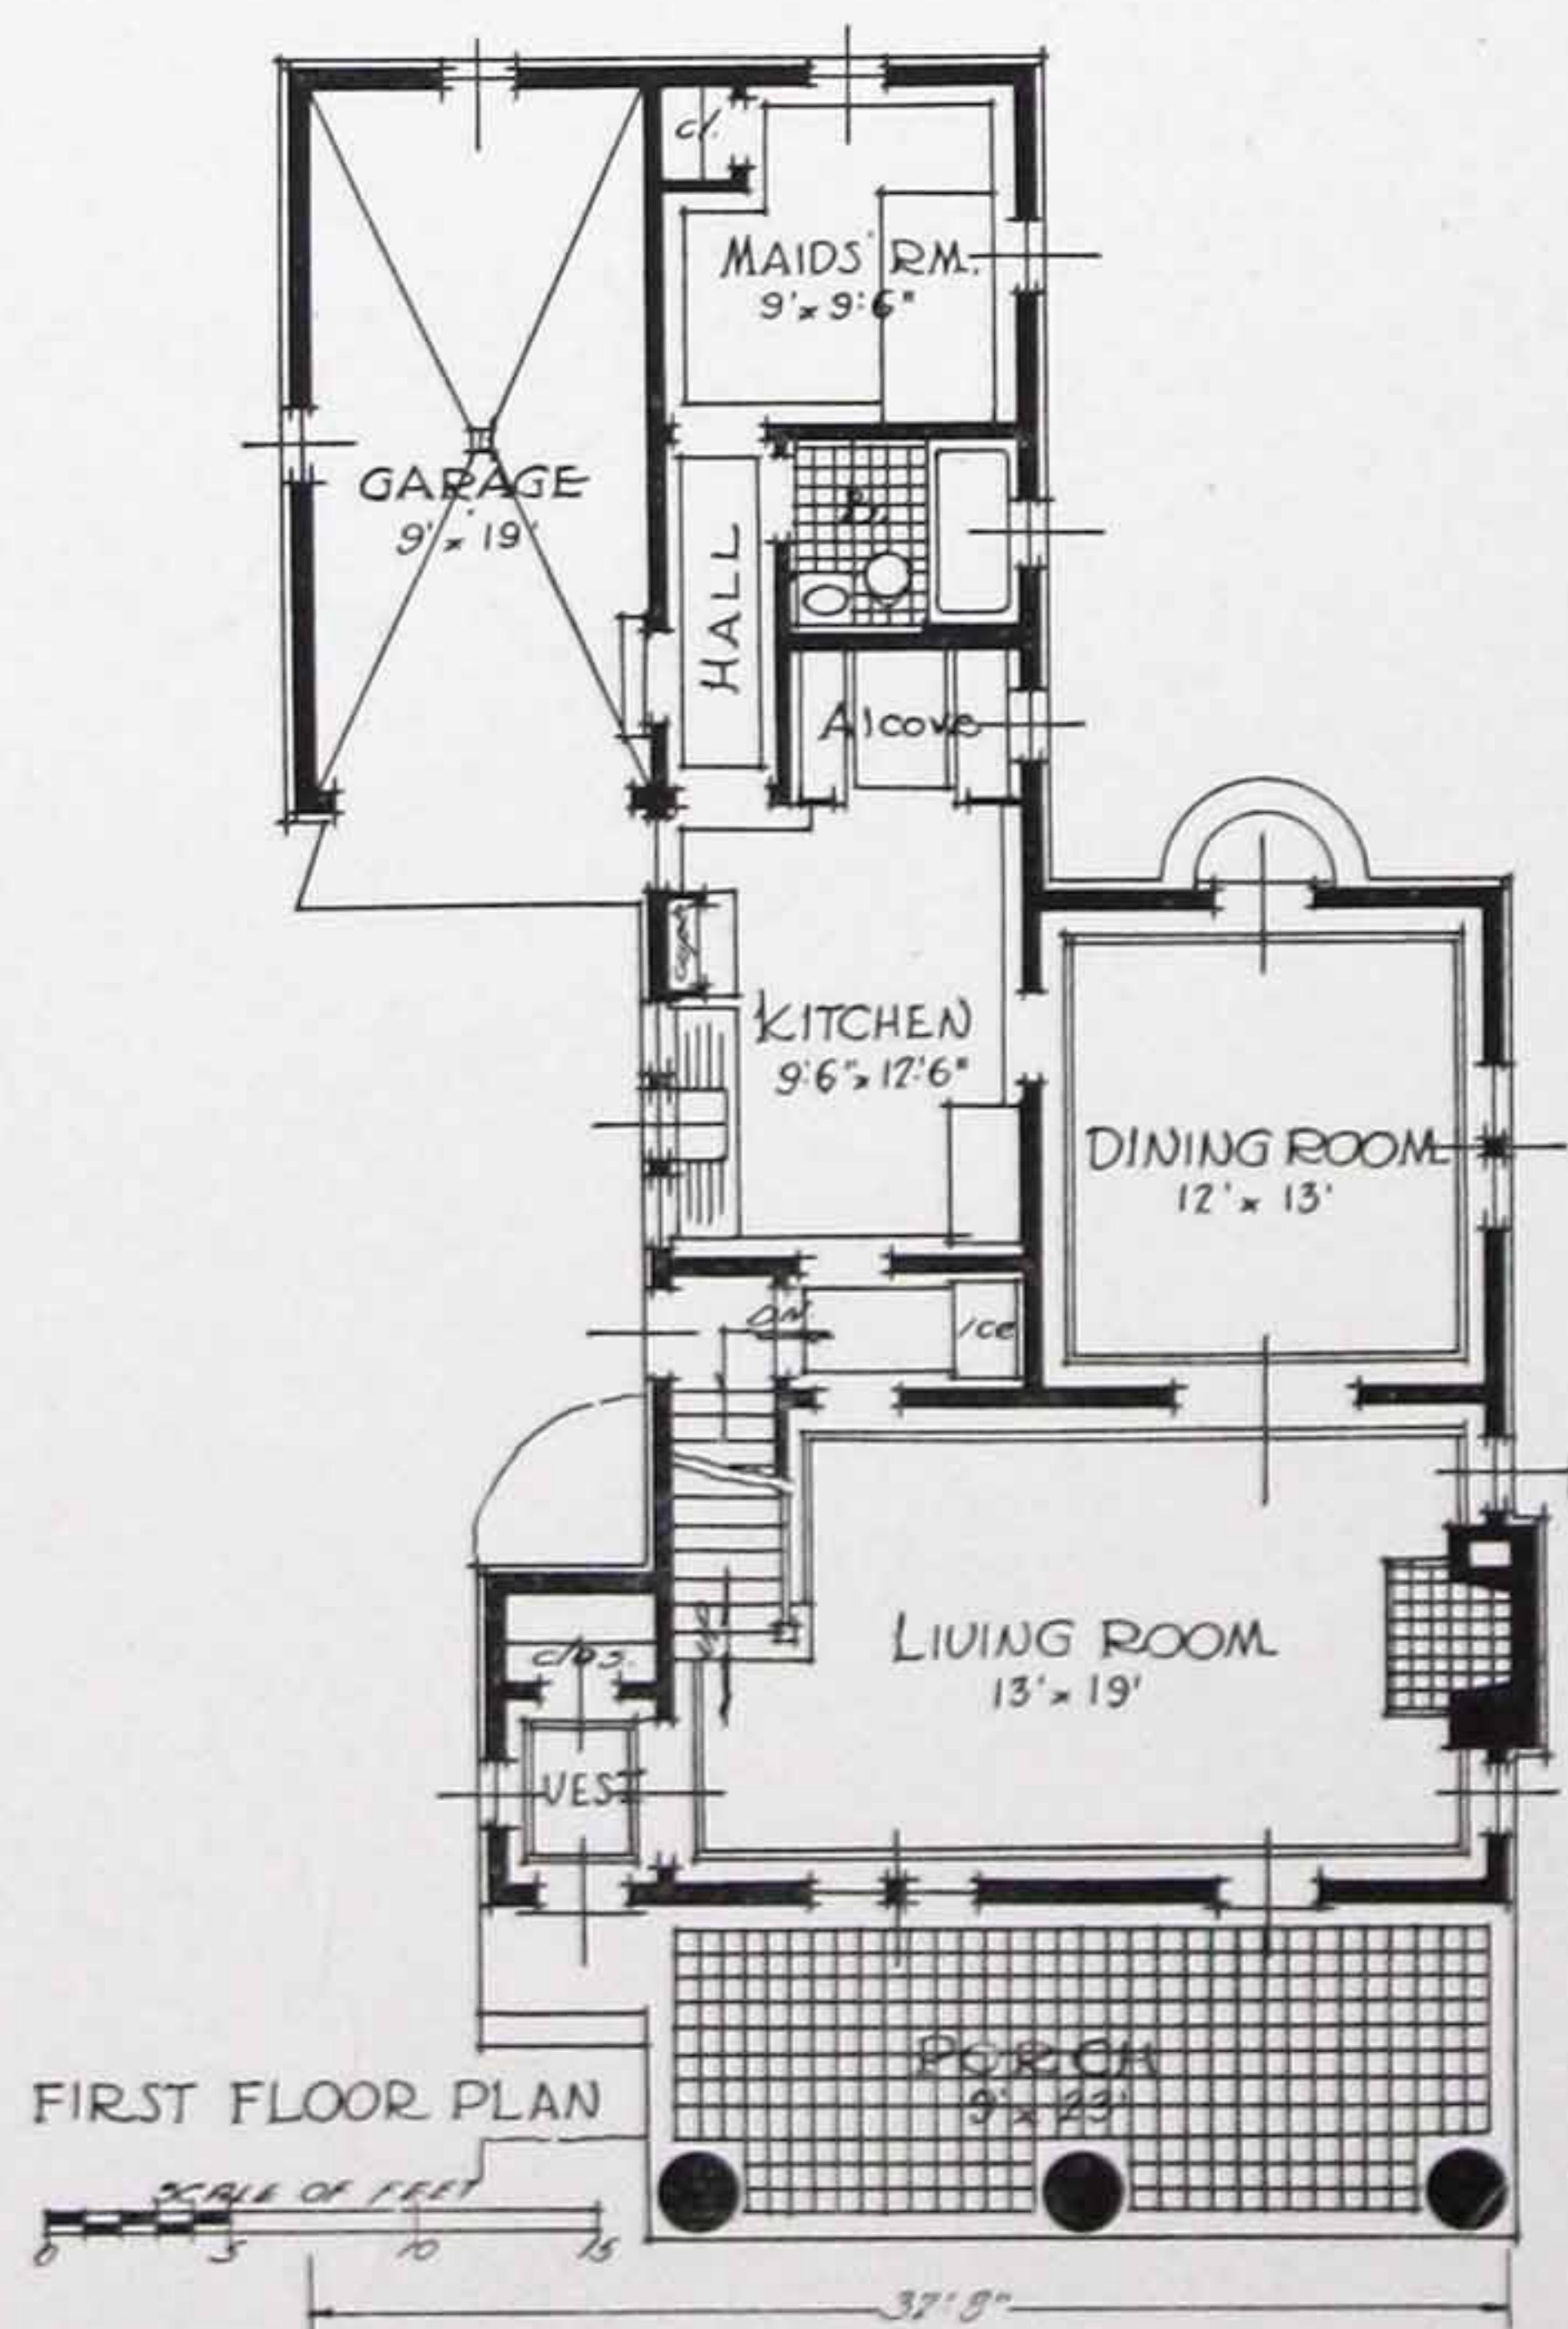





27,500 cubic feet




R. C. HUNTER, ARCHITECT, 501 FIFTH AVE., NEW YORK



A-158

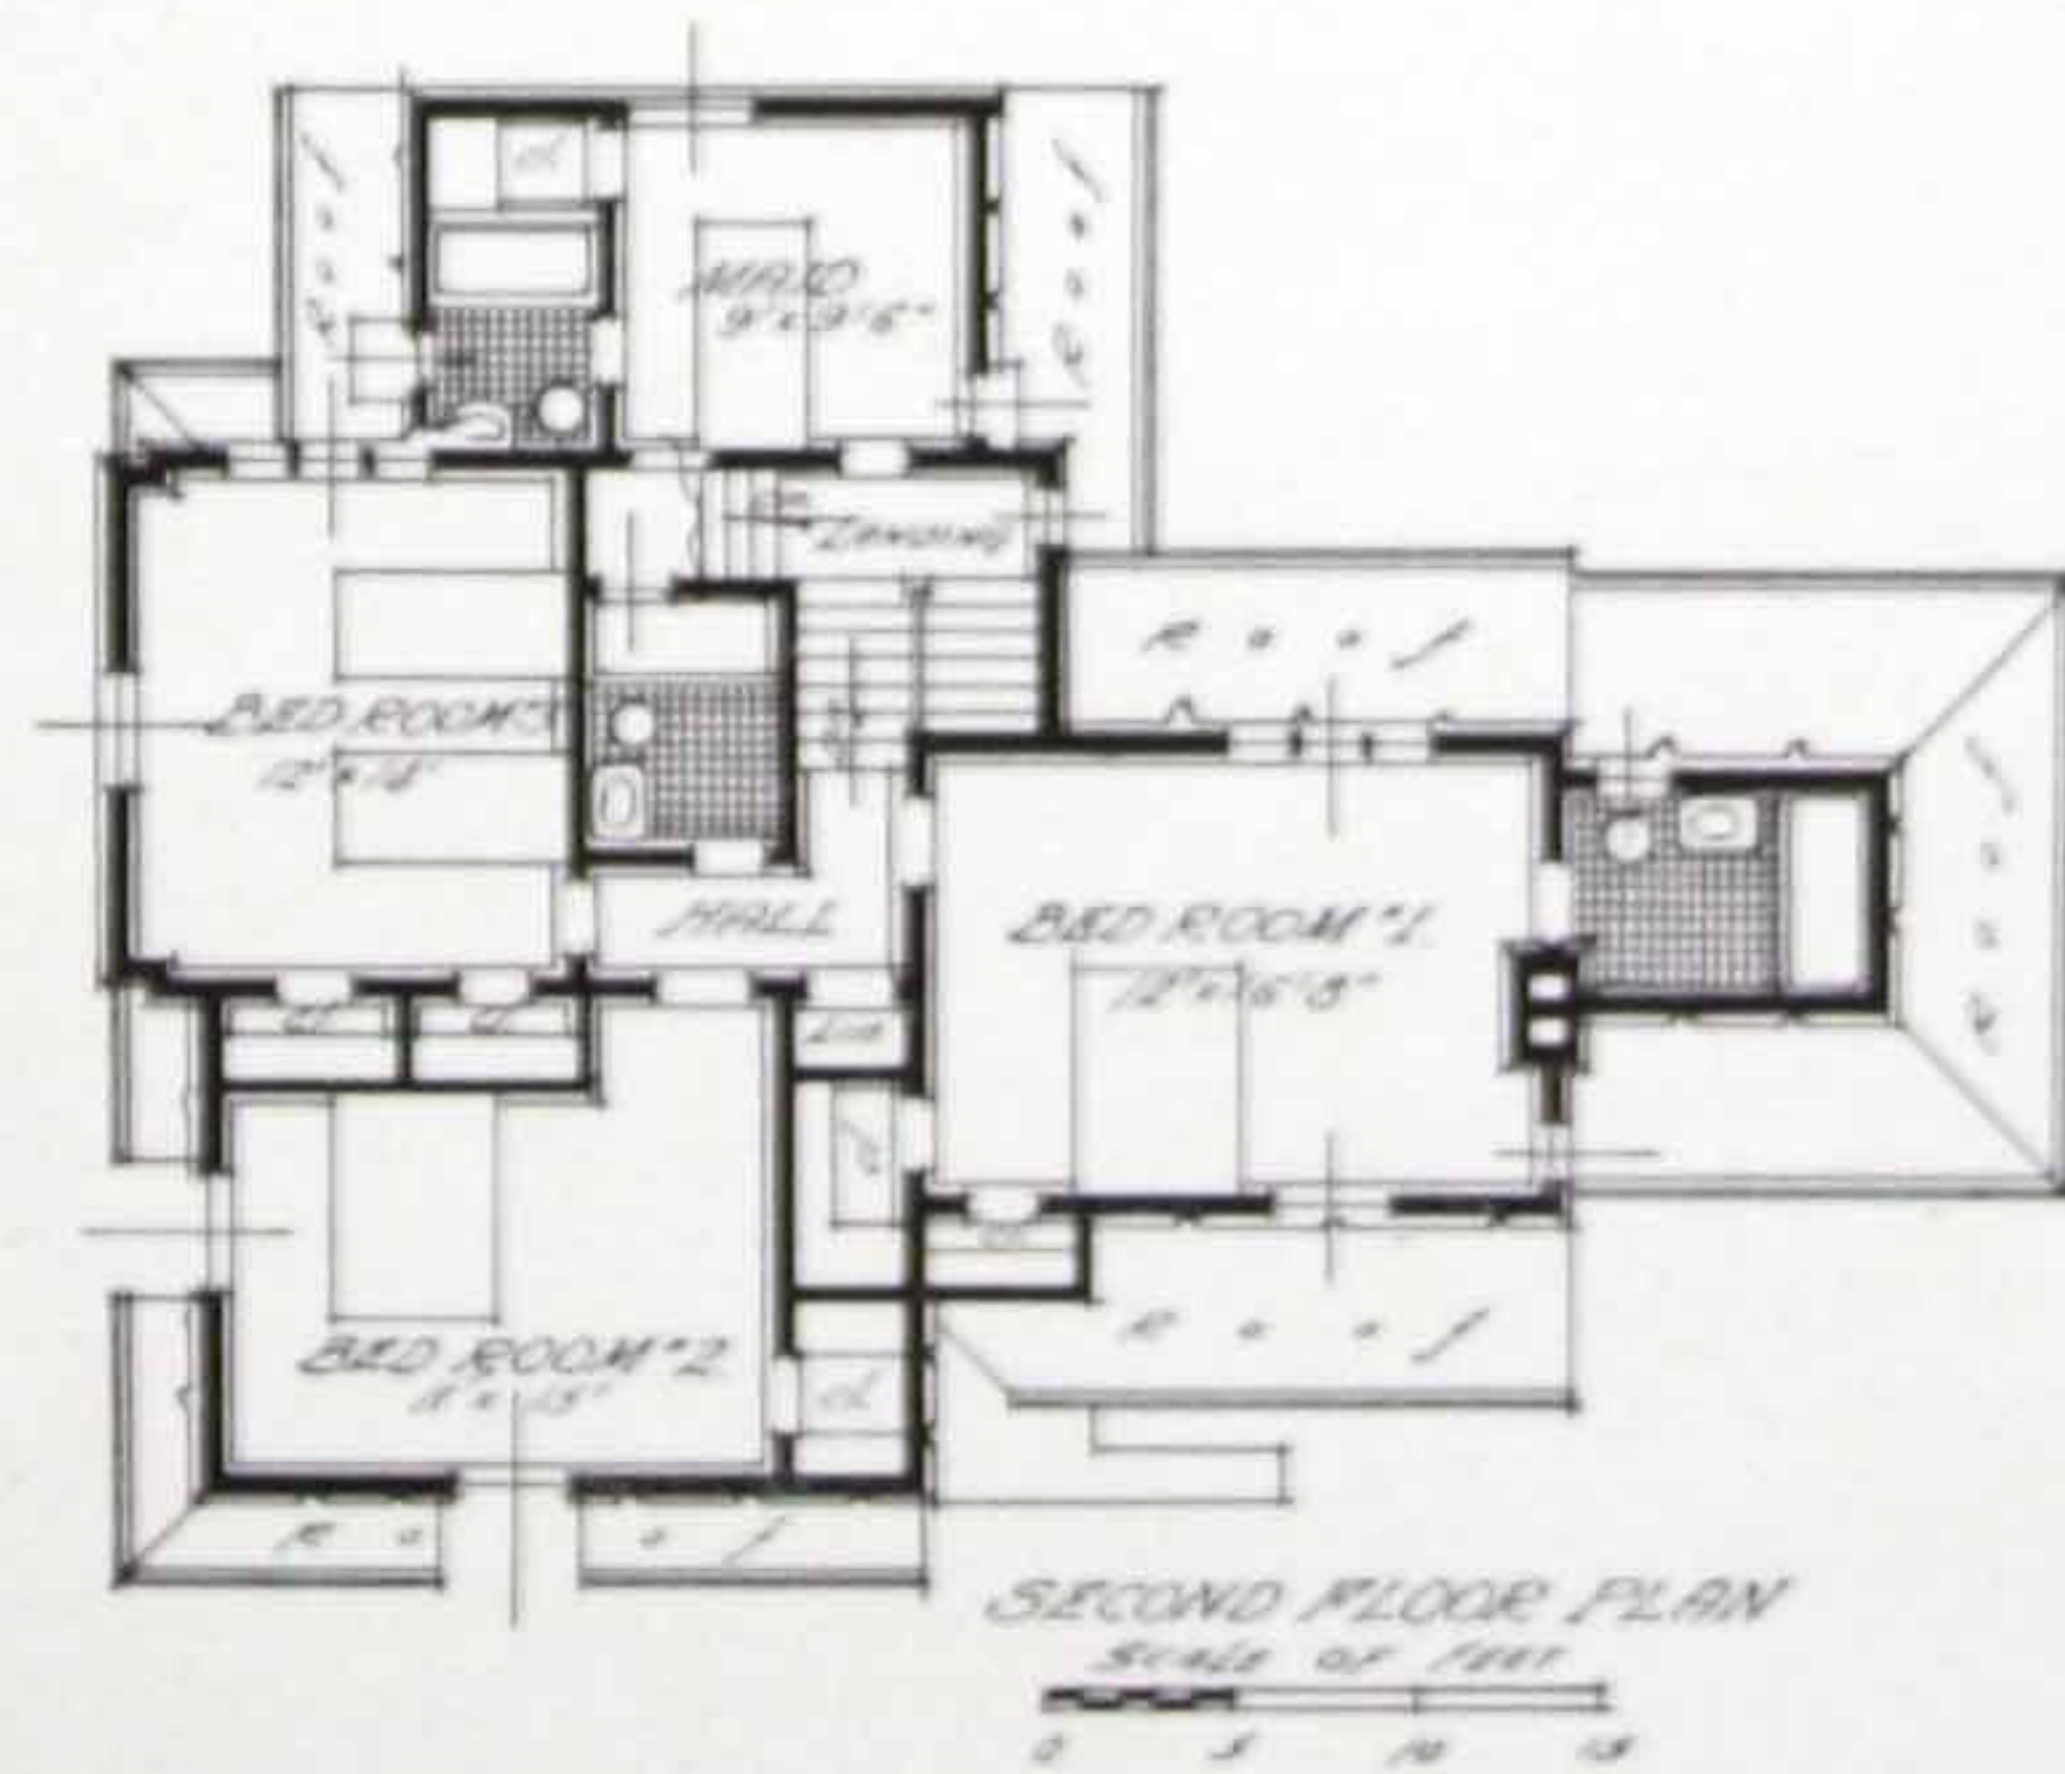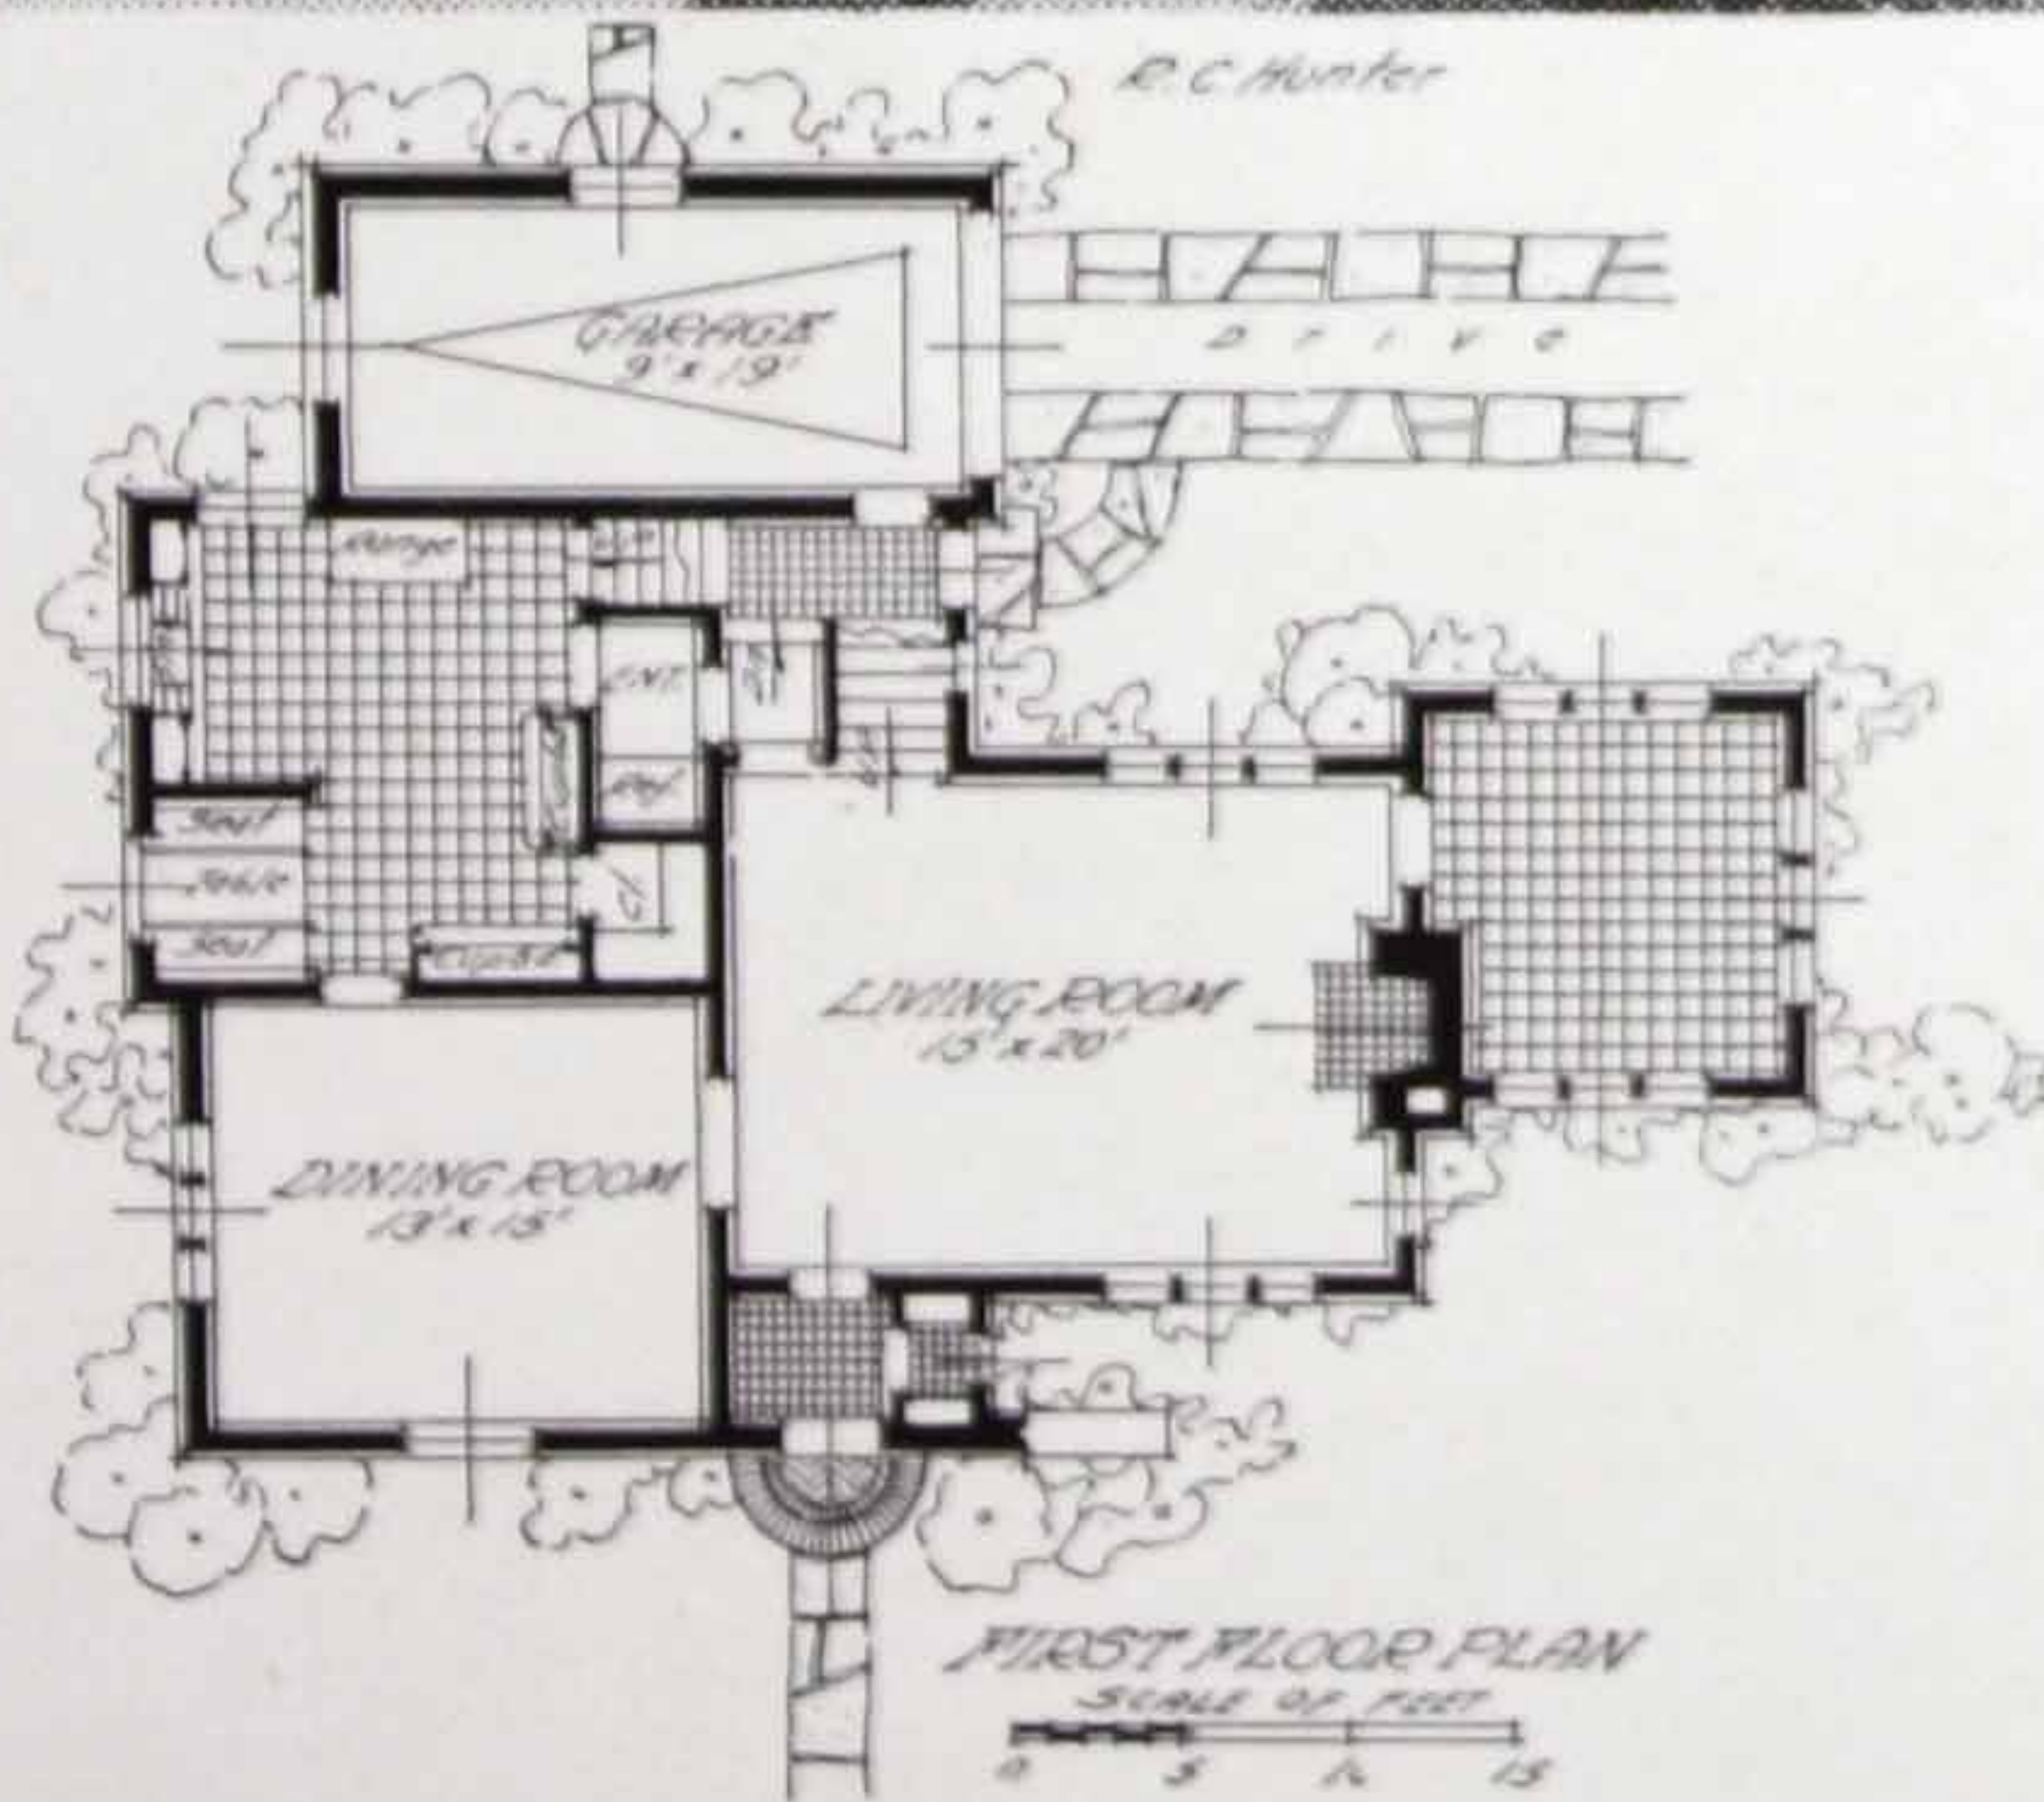
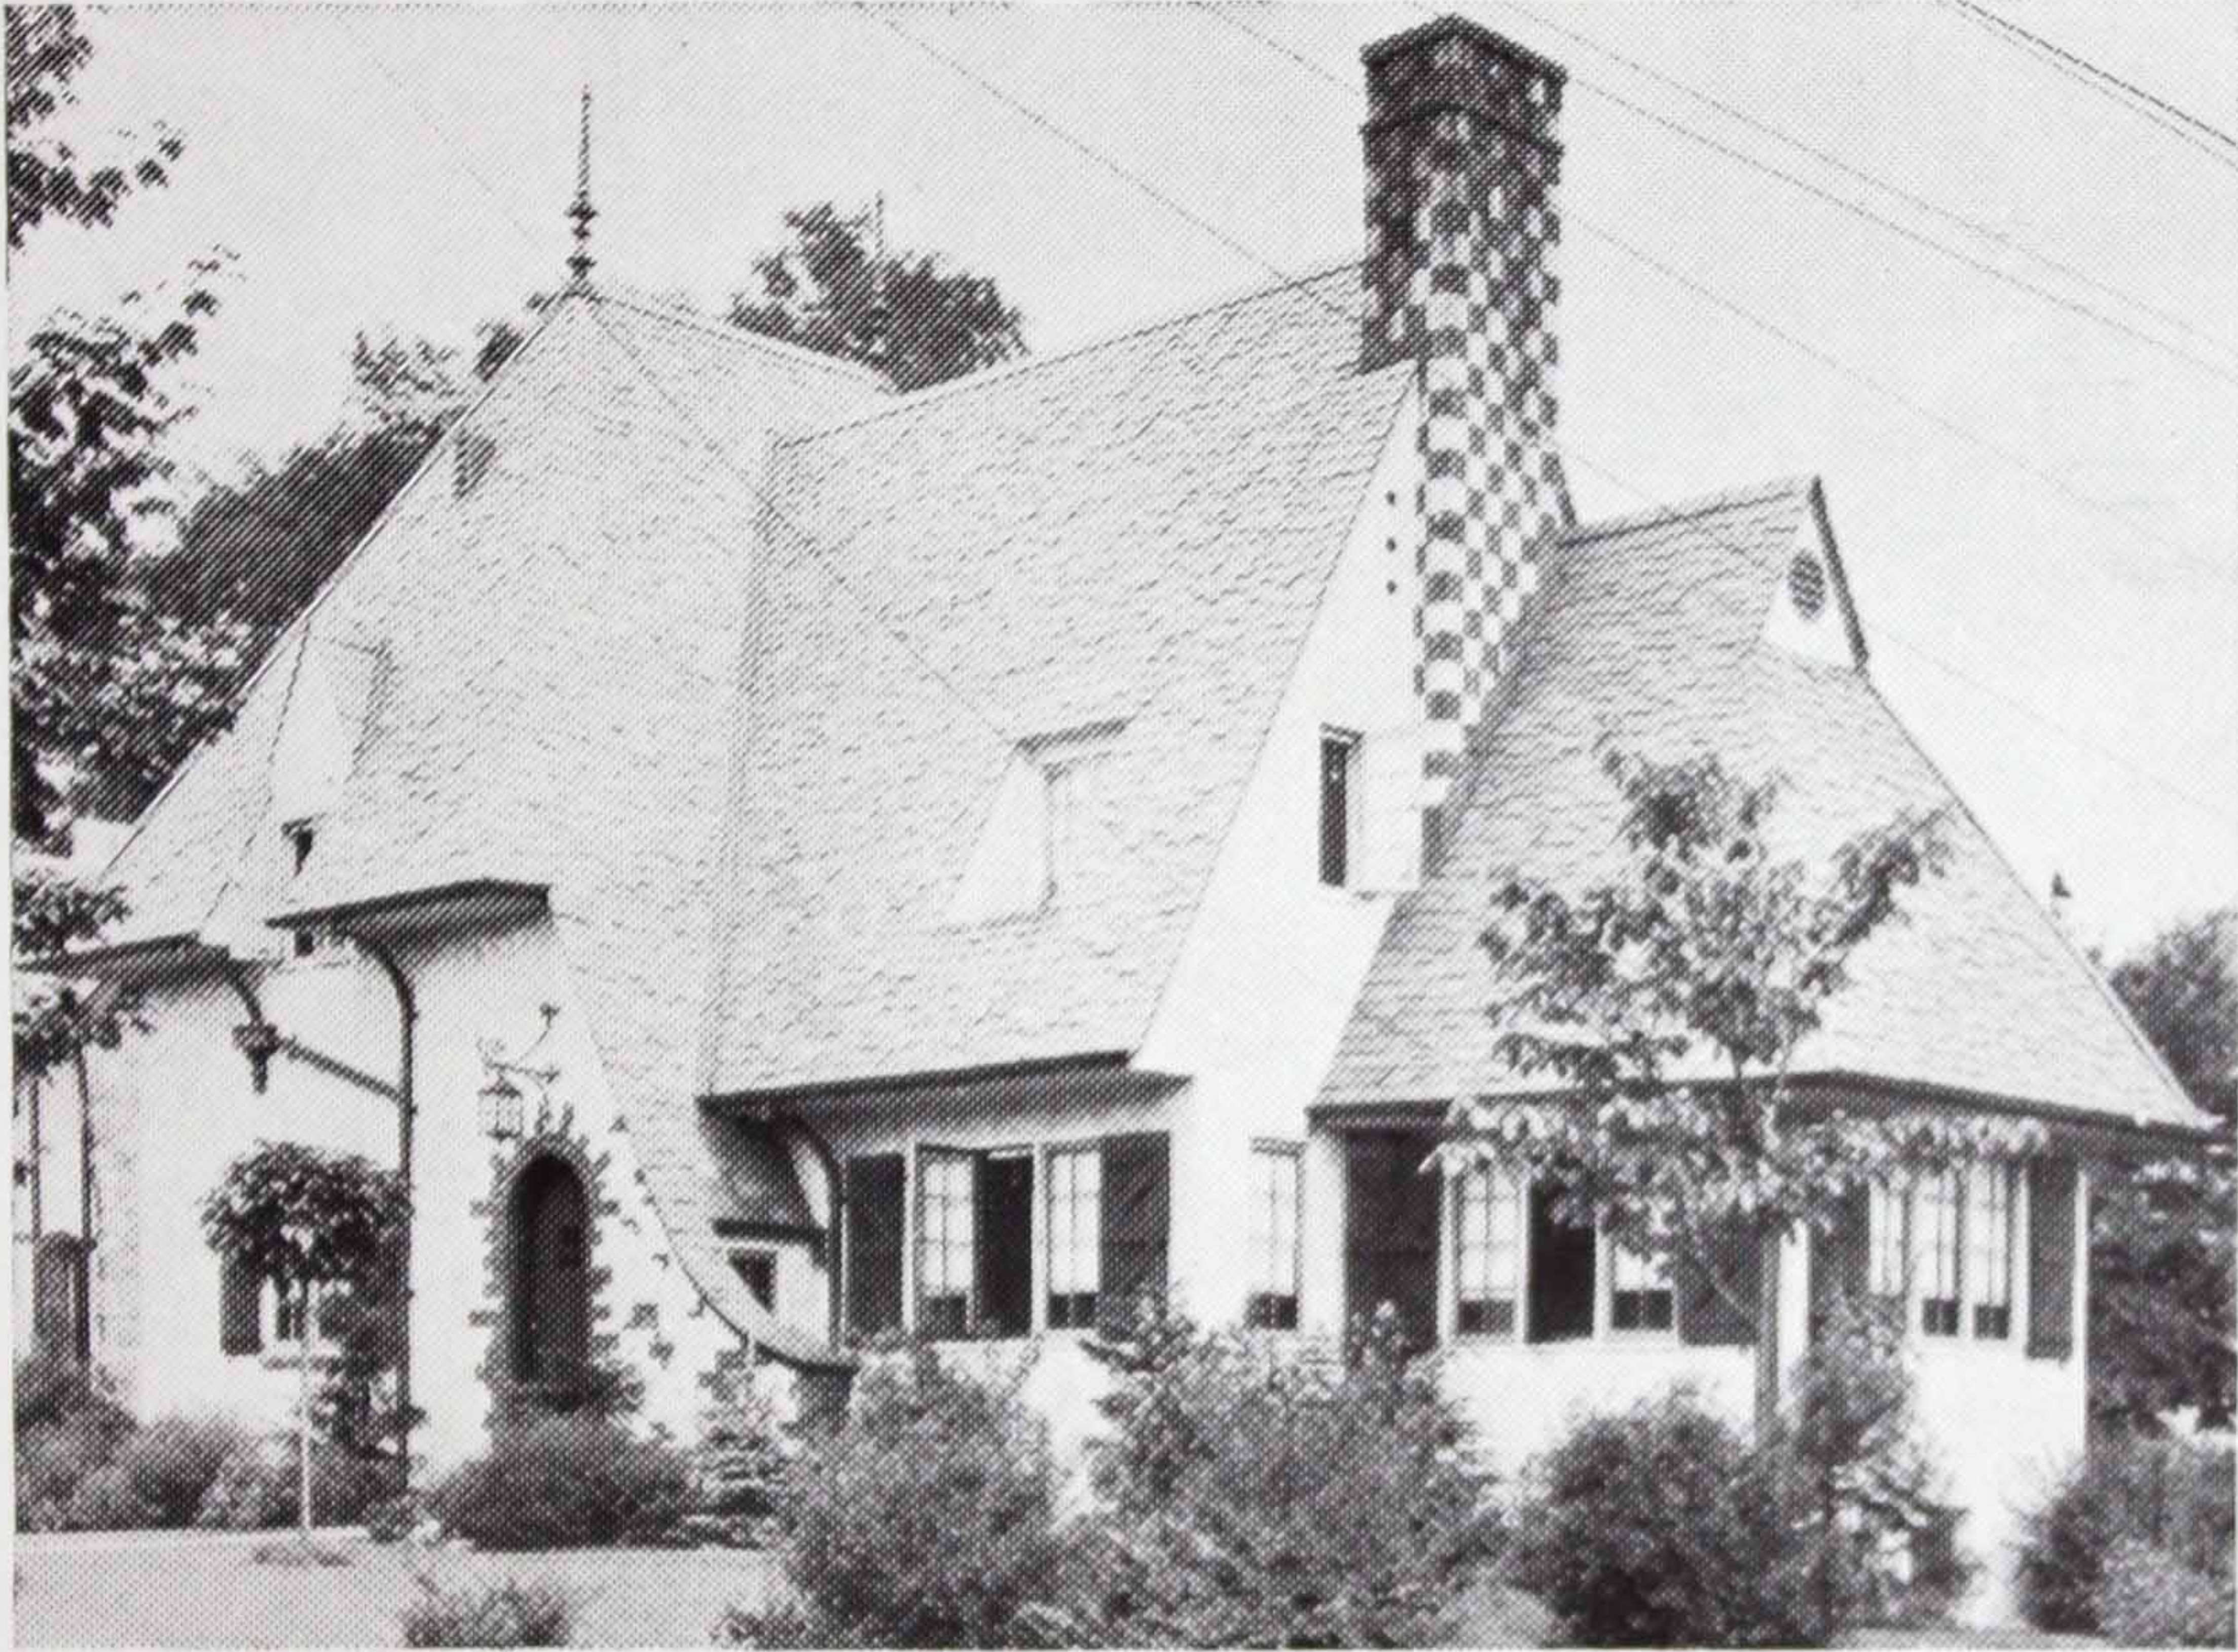


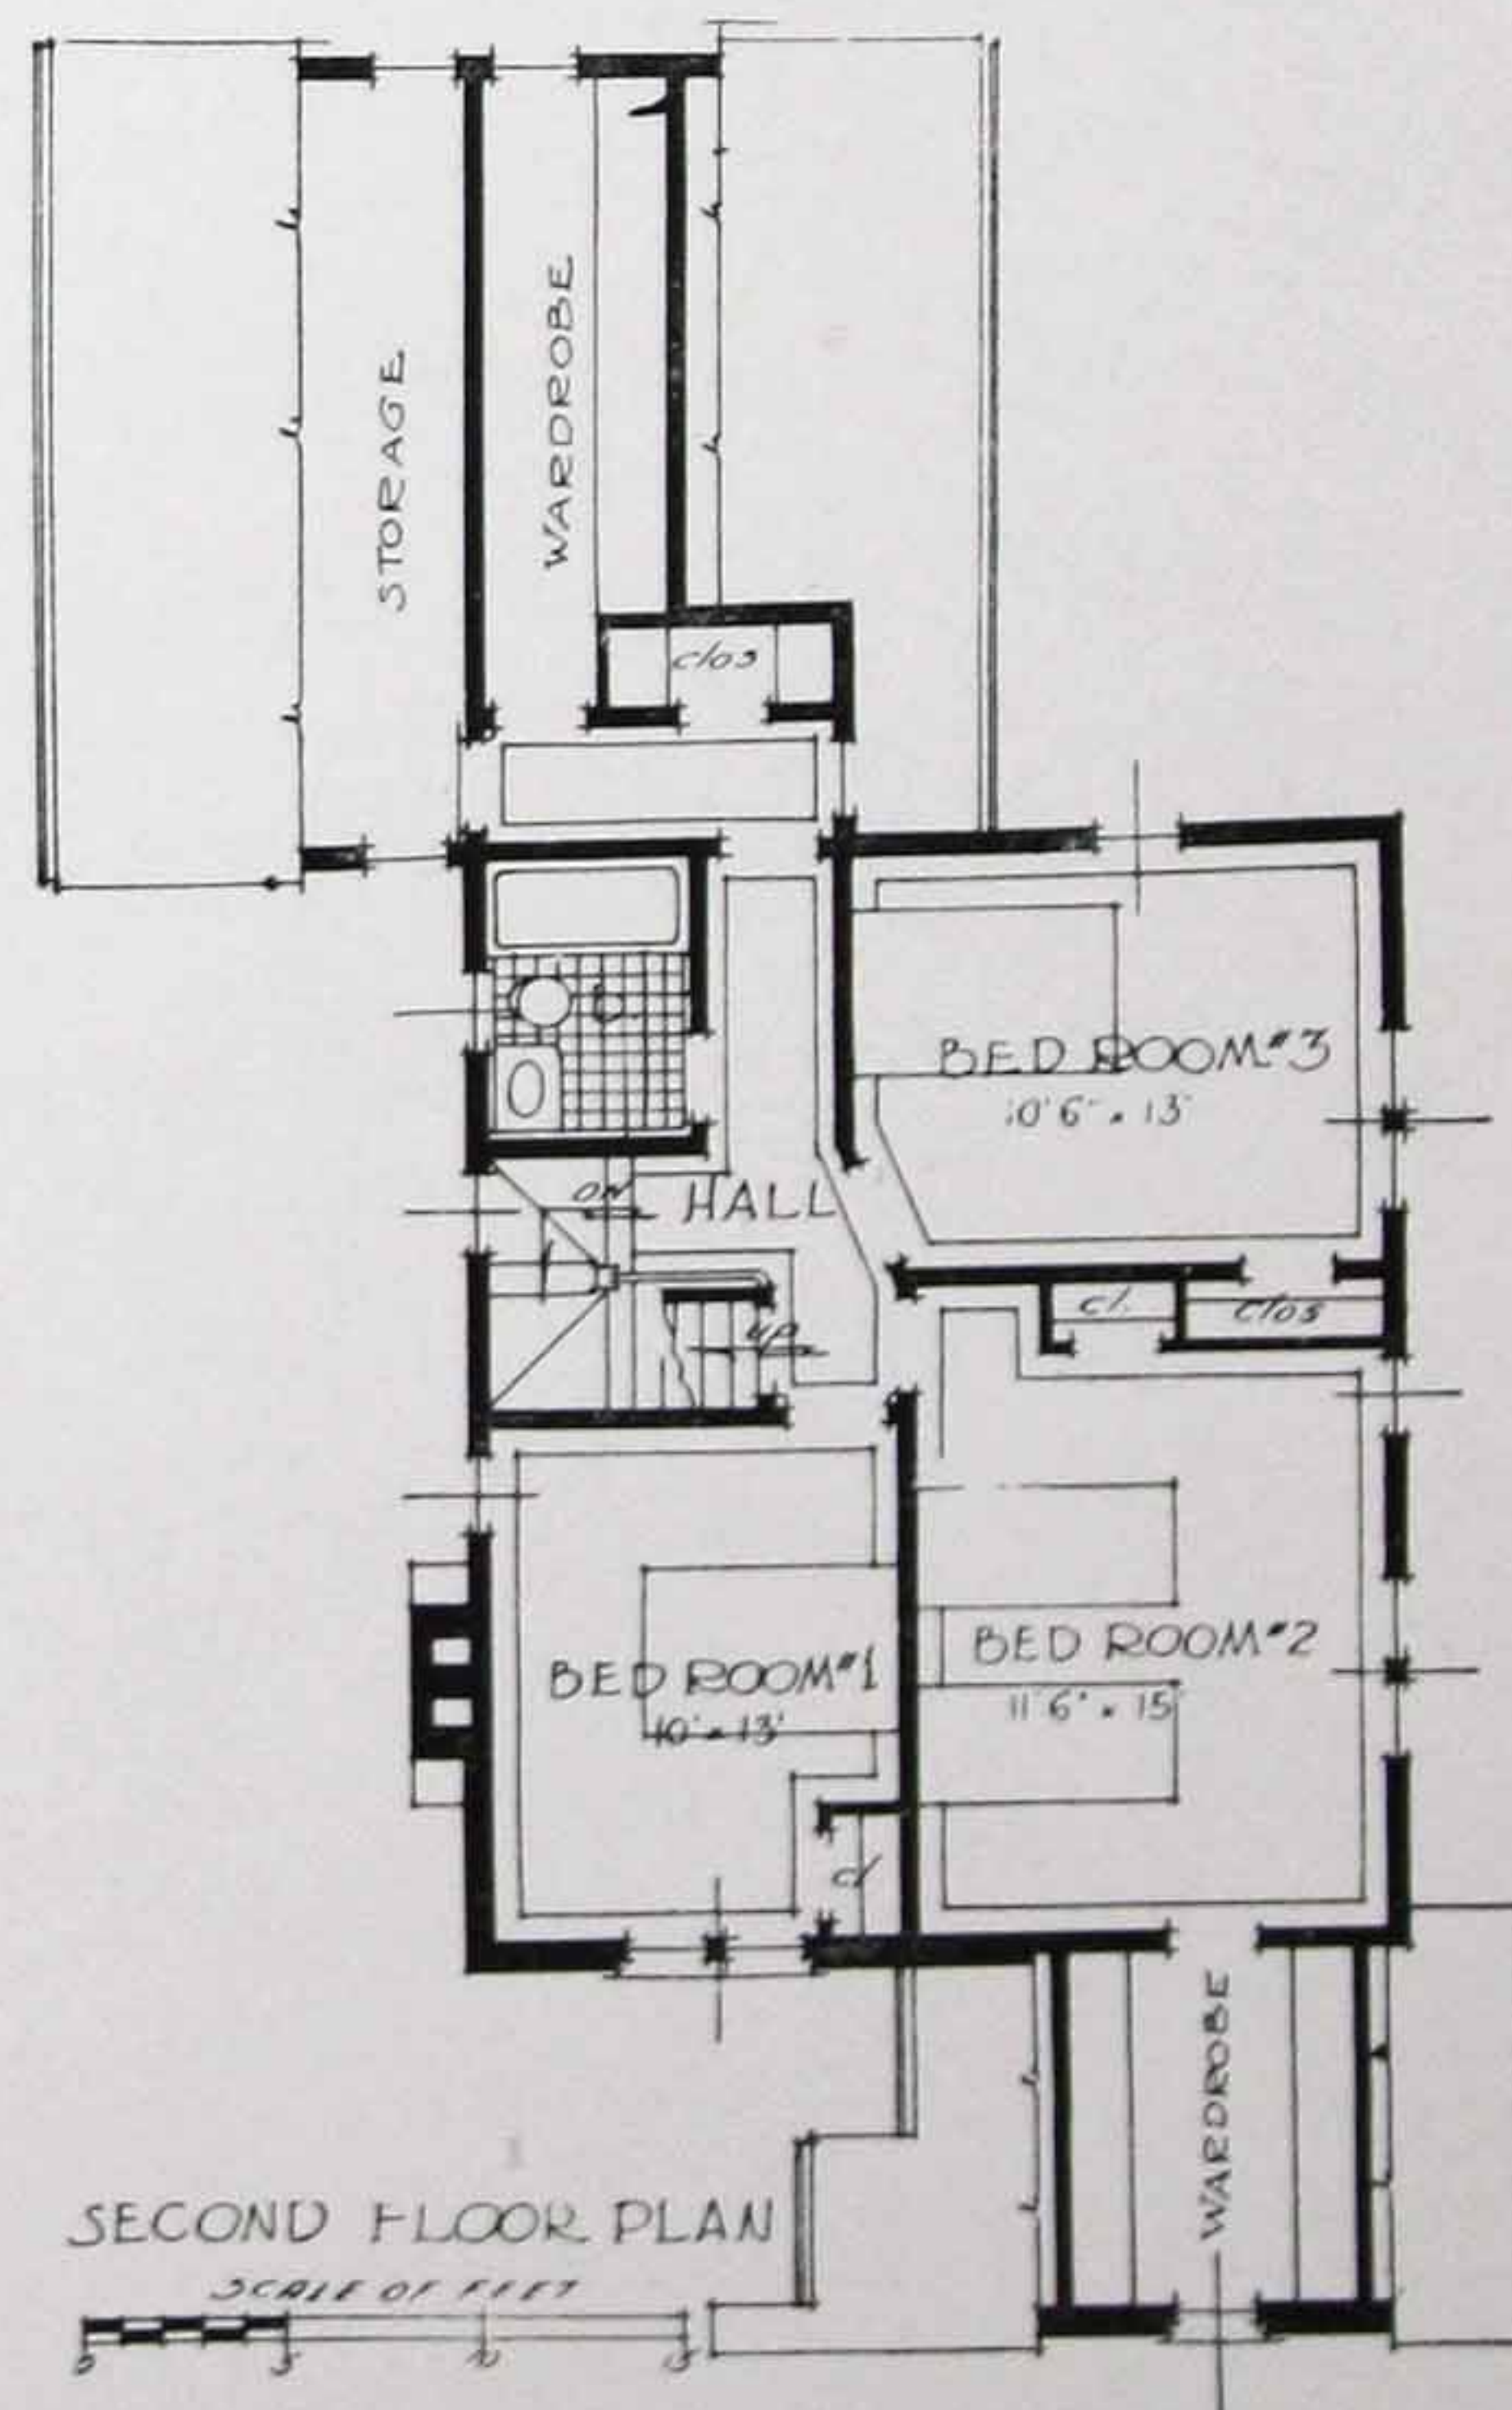
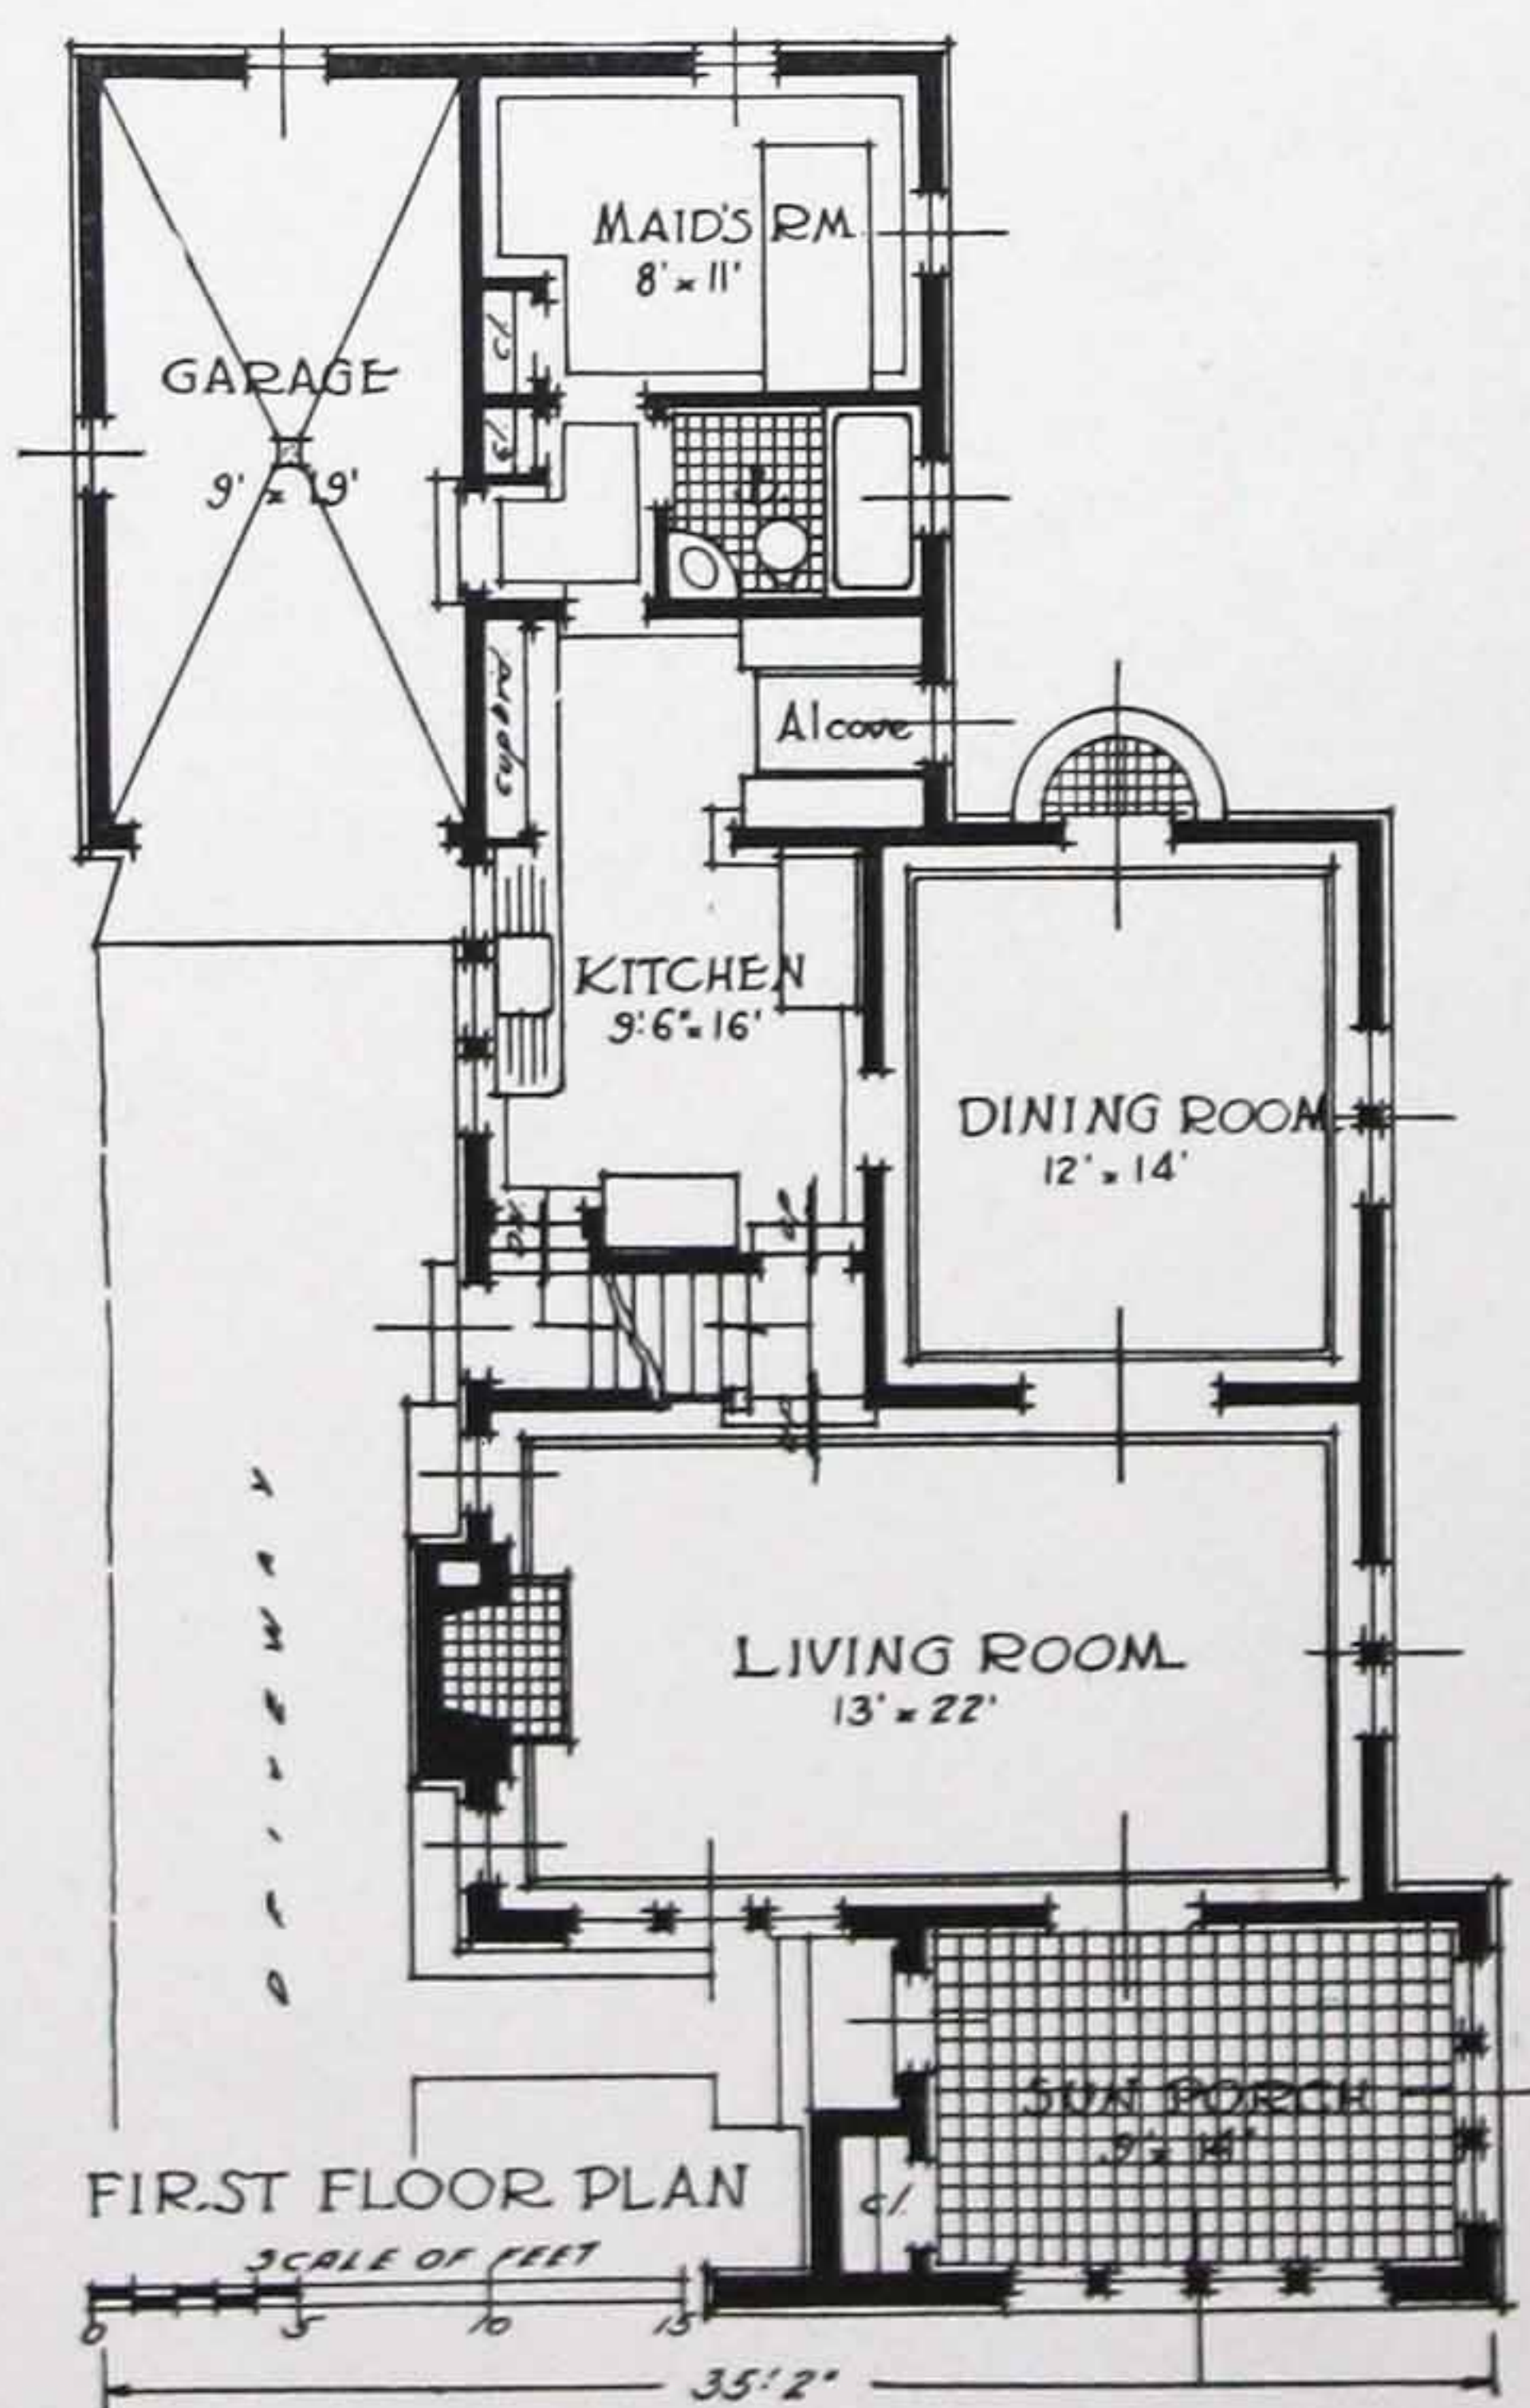


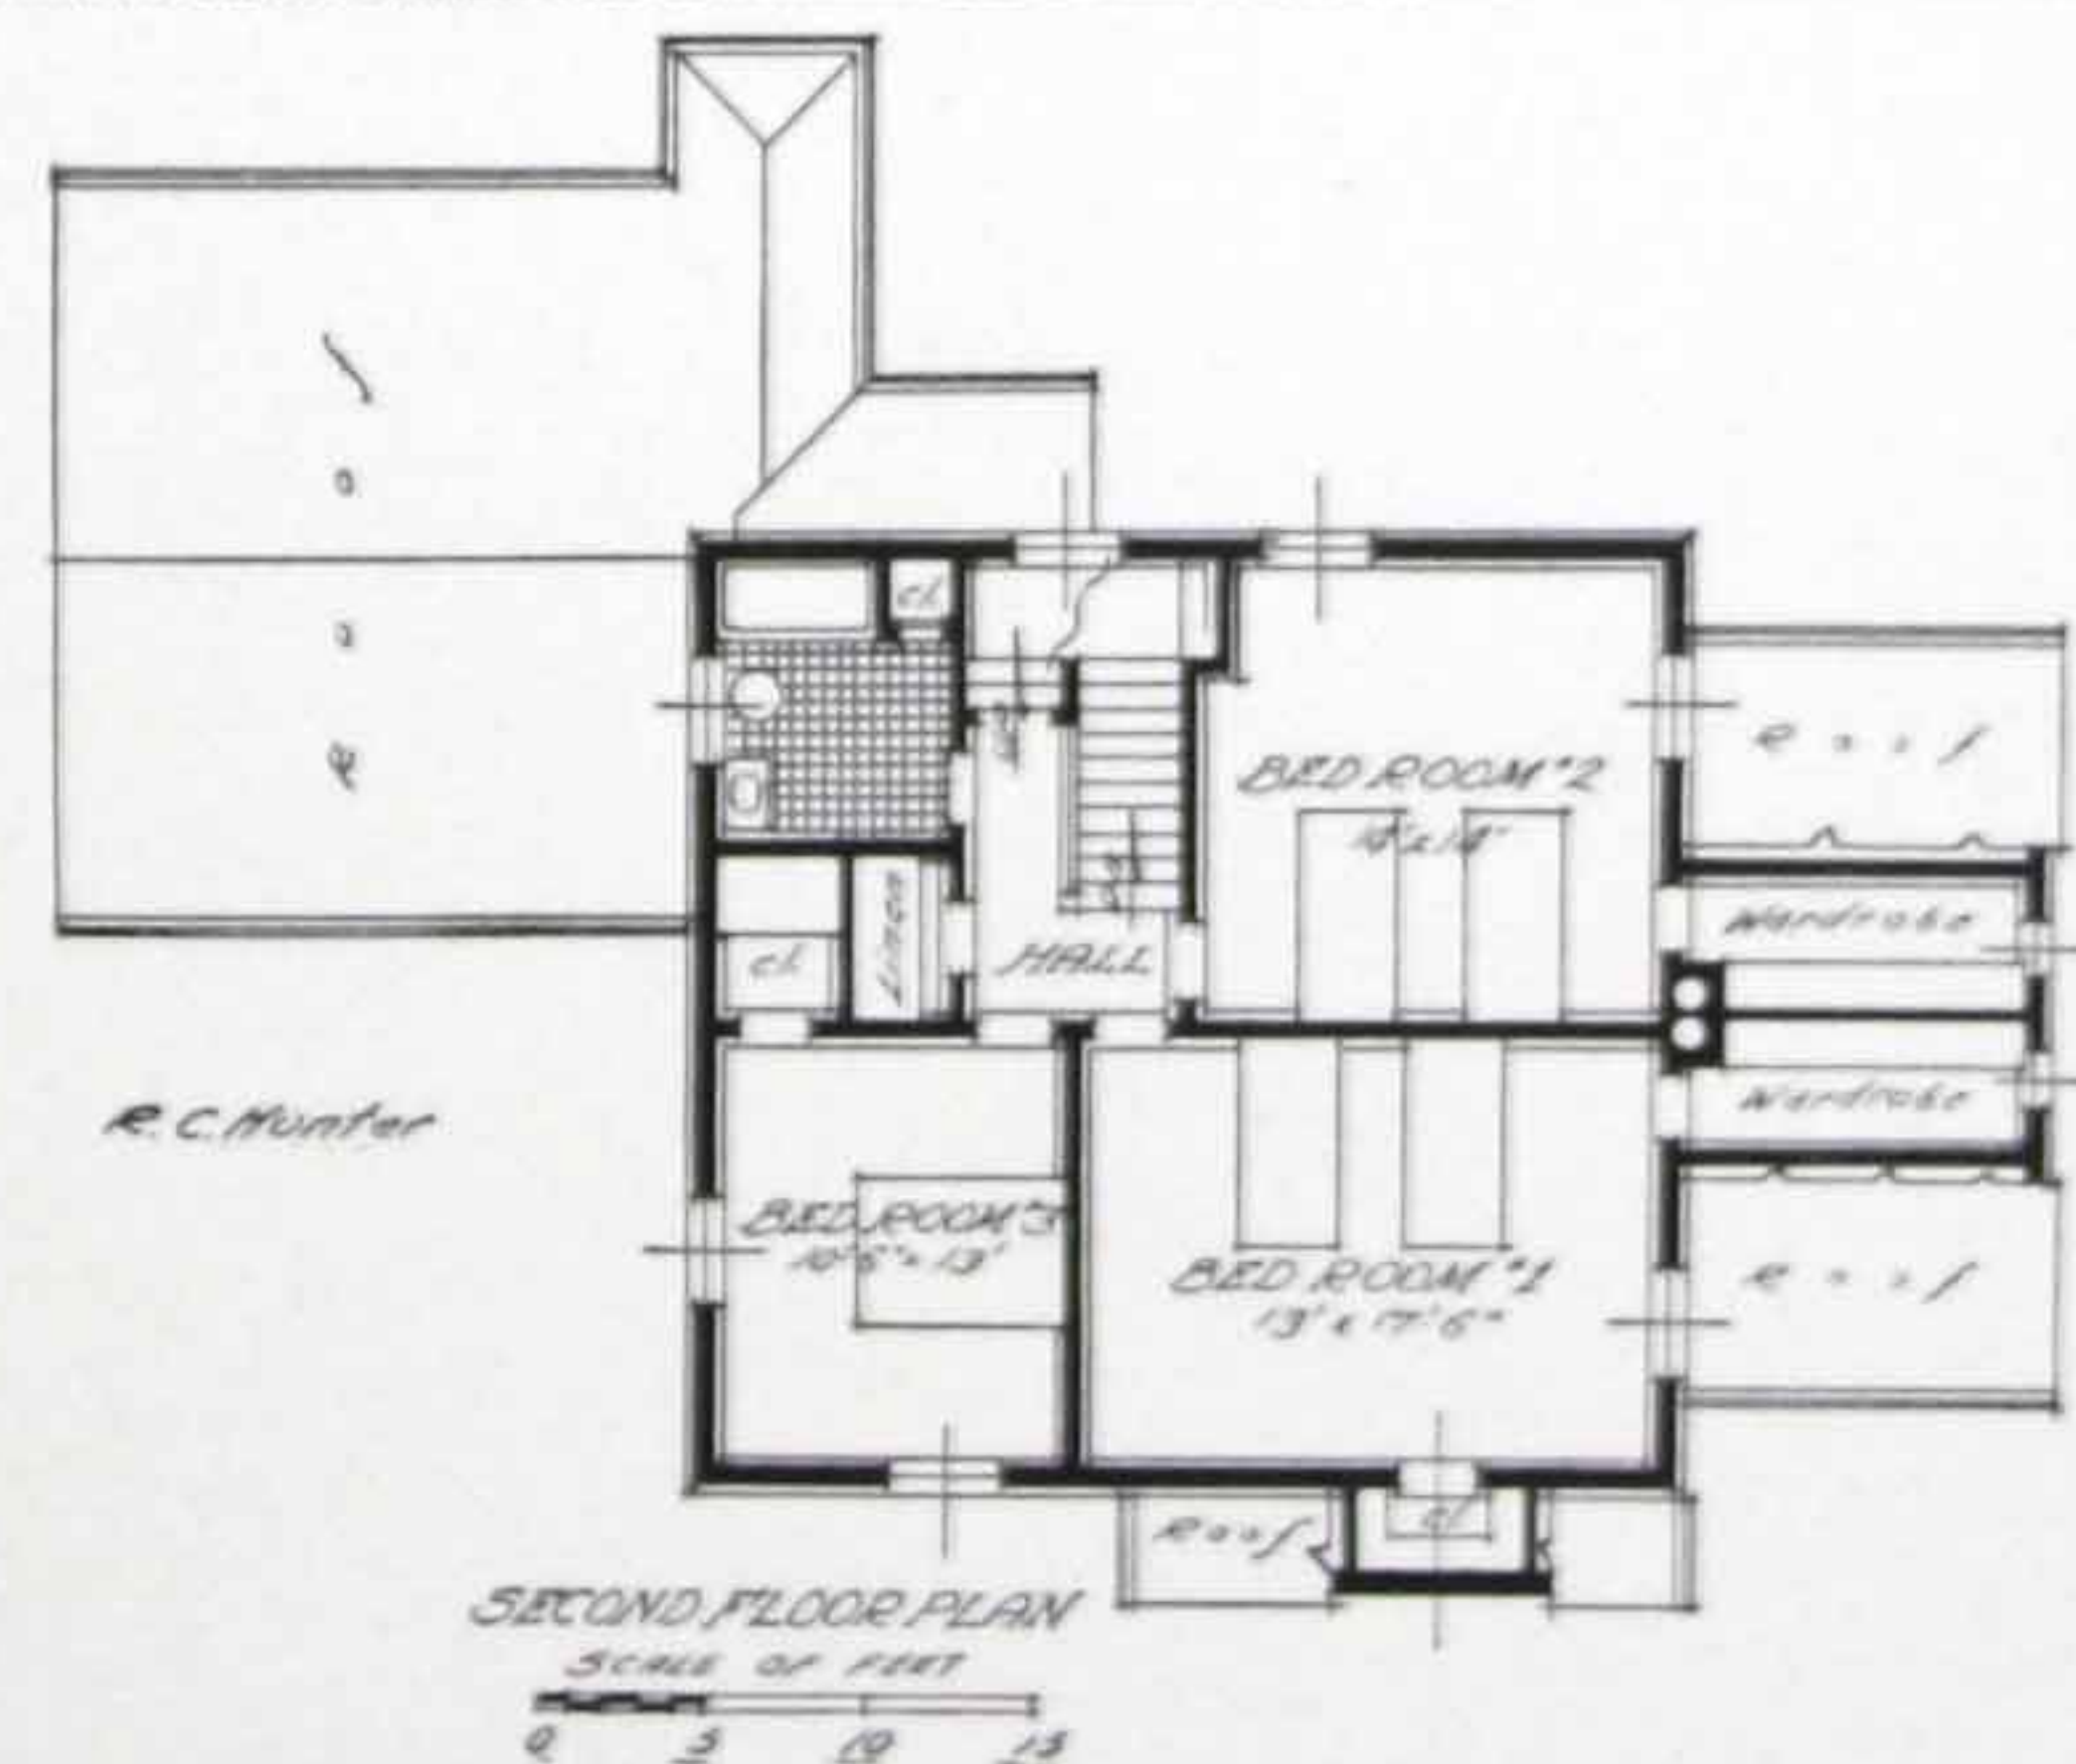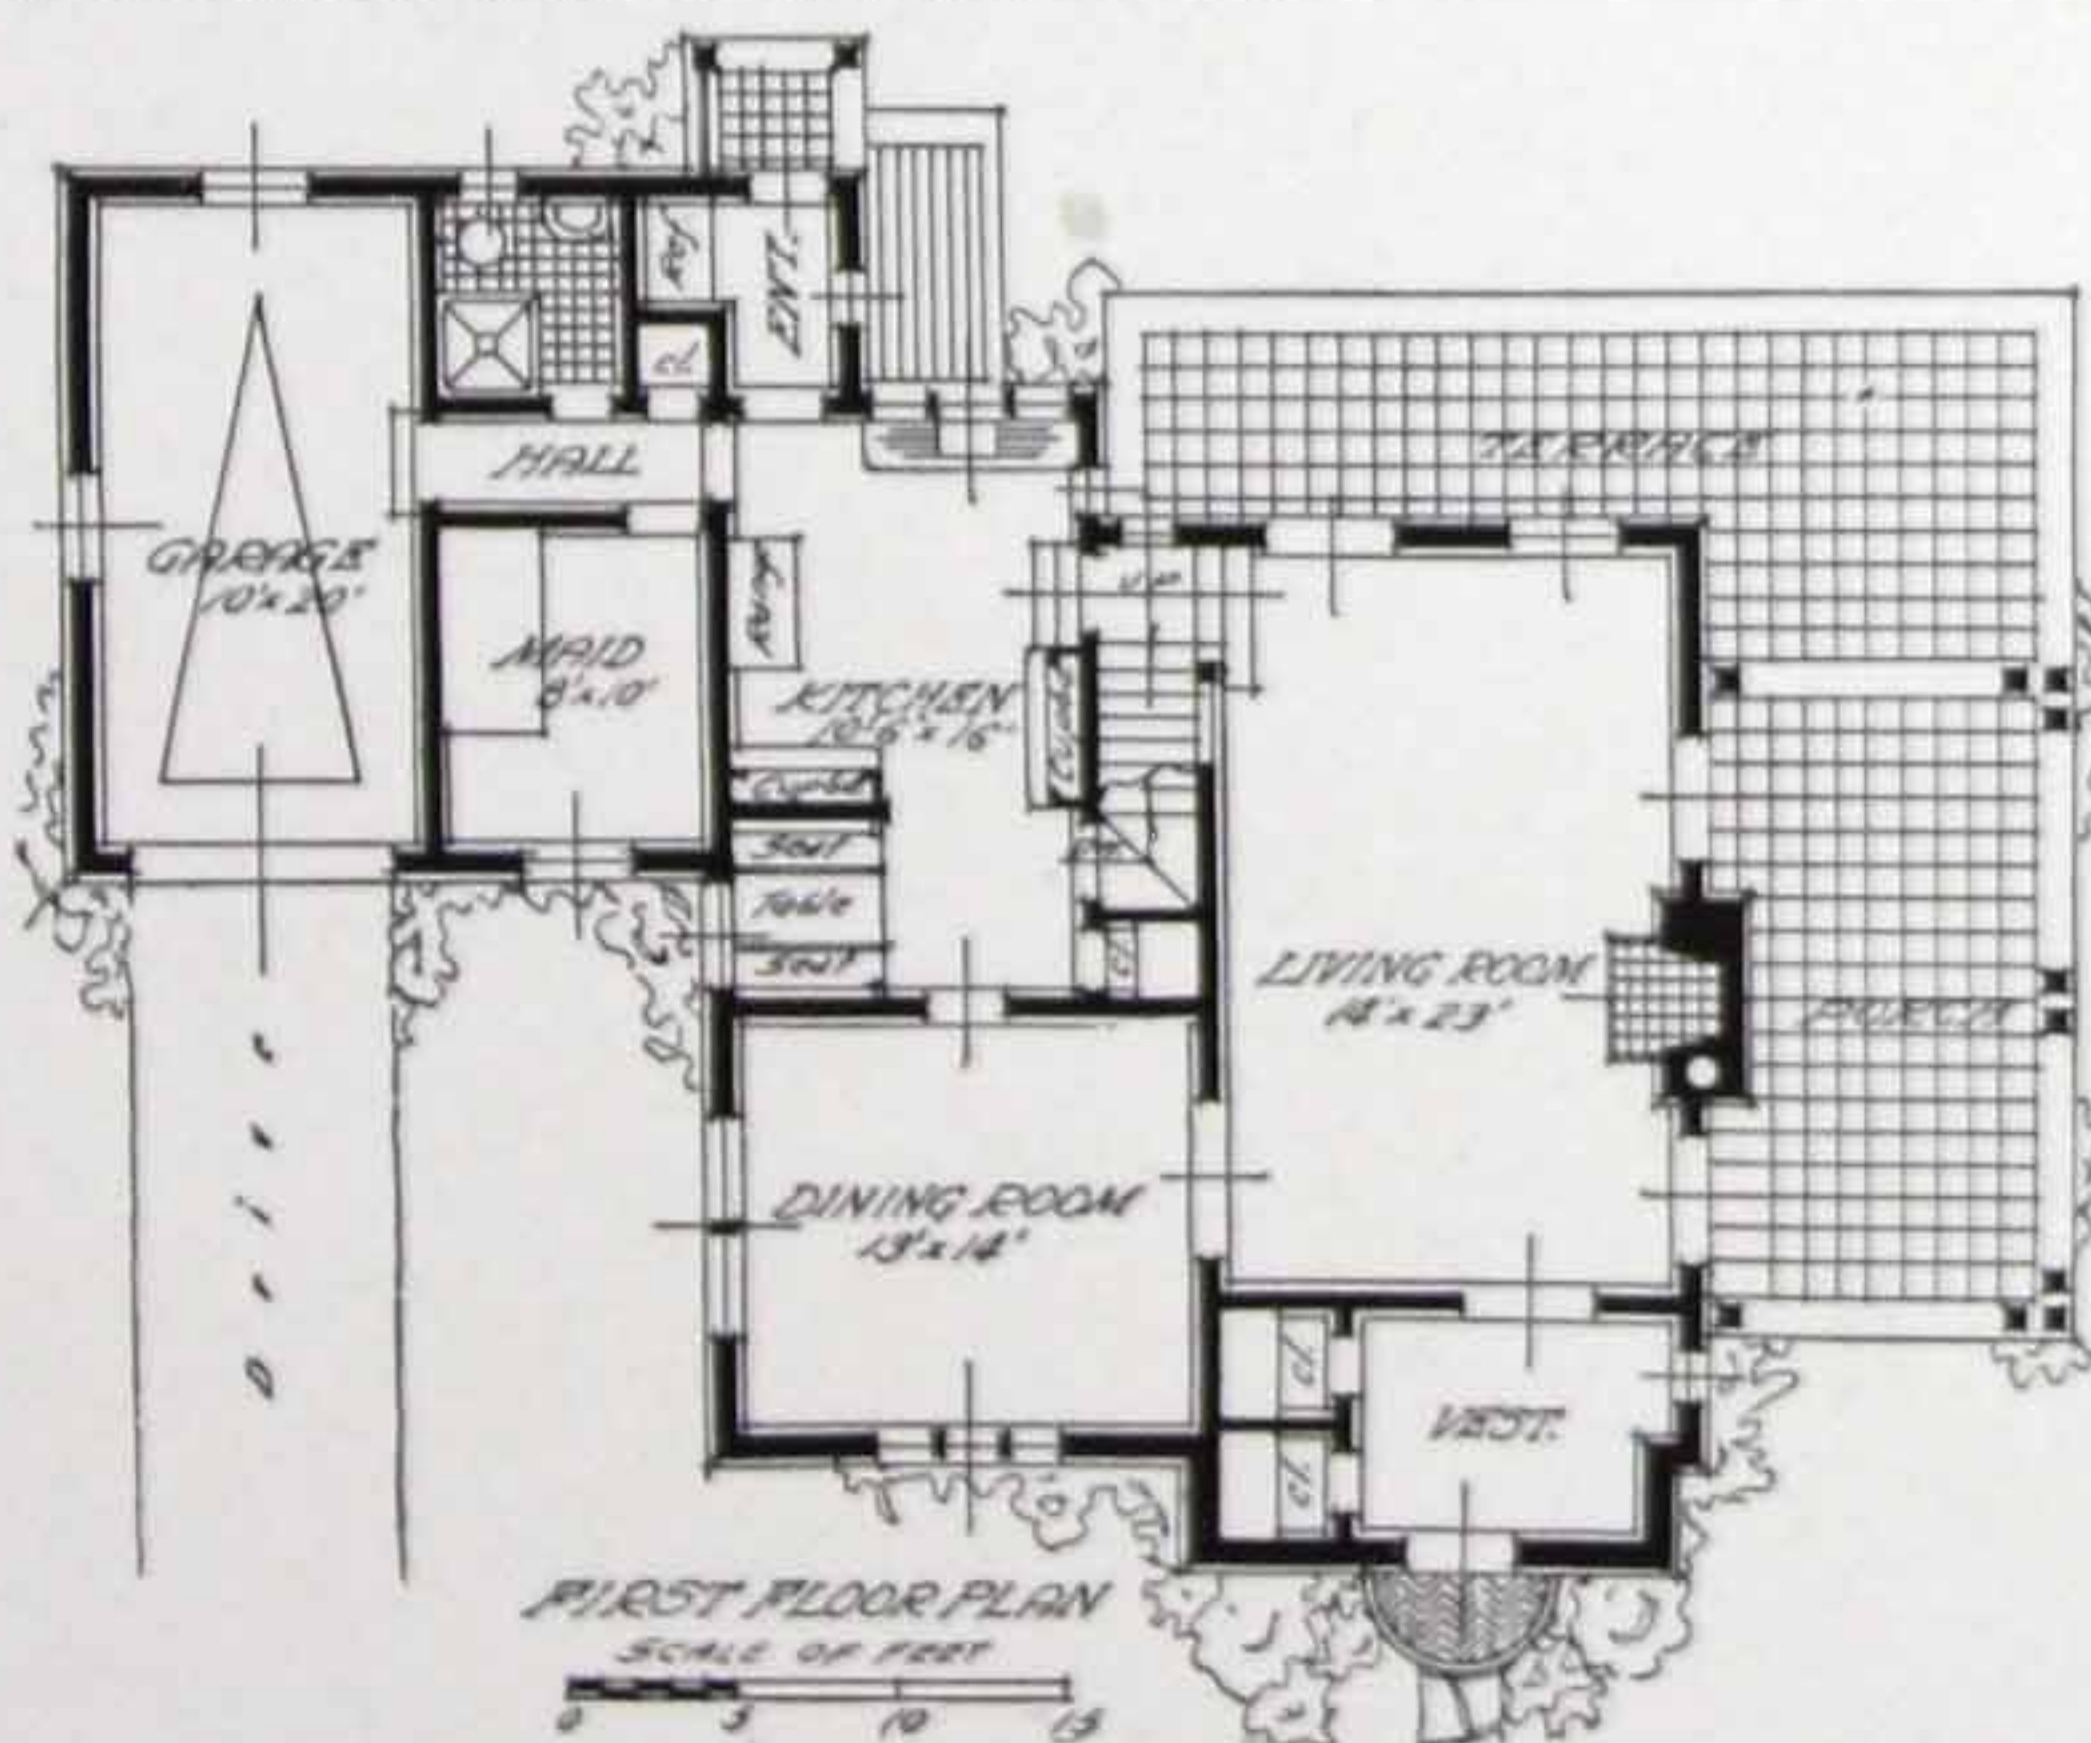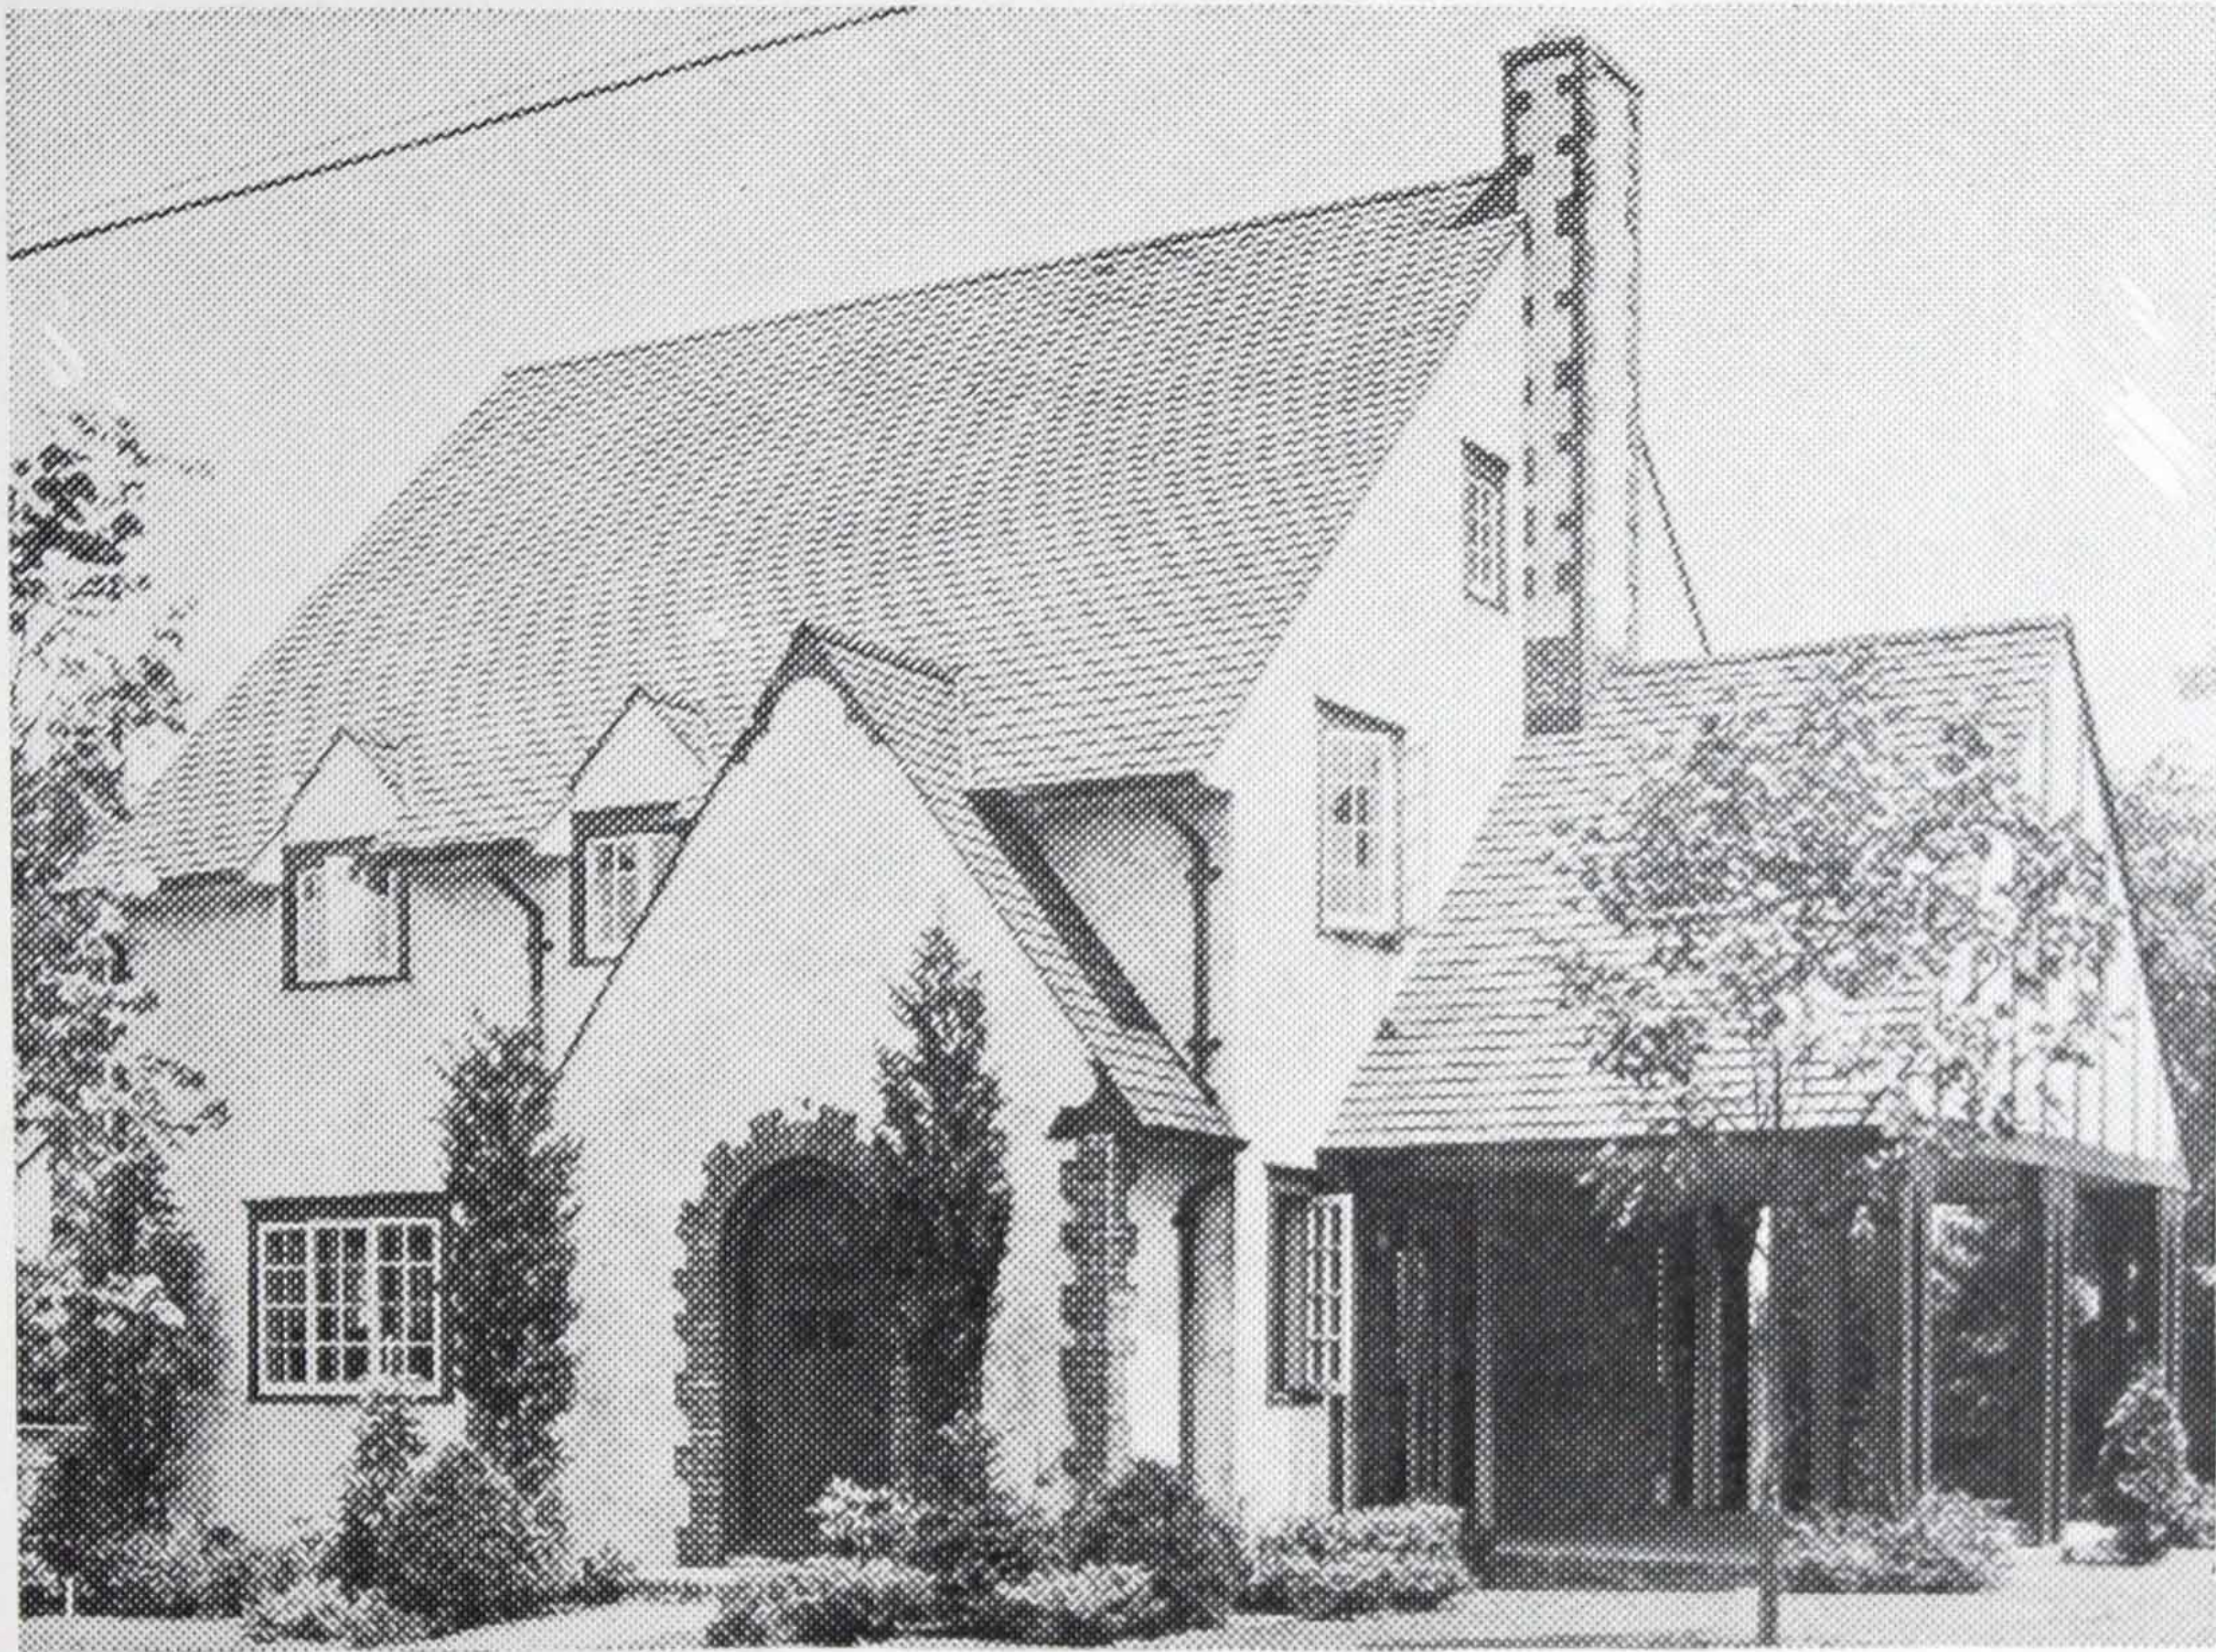

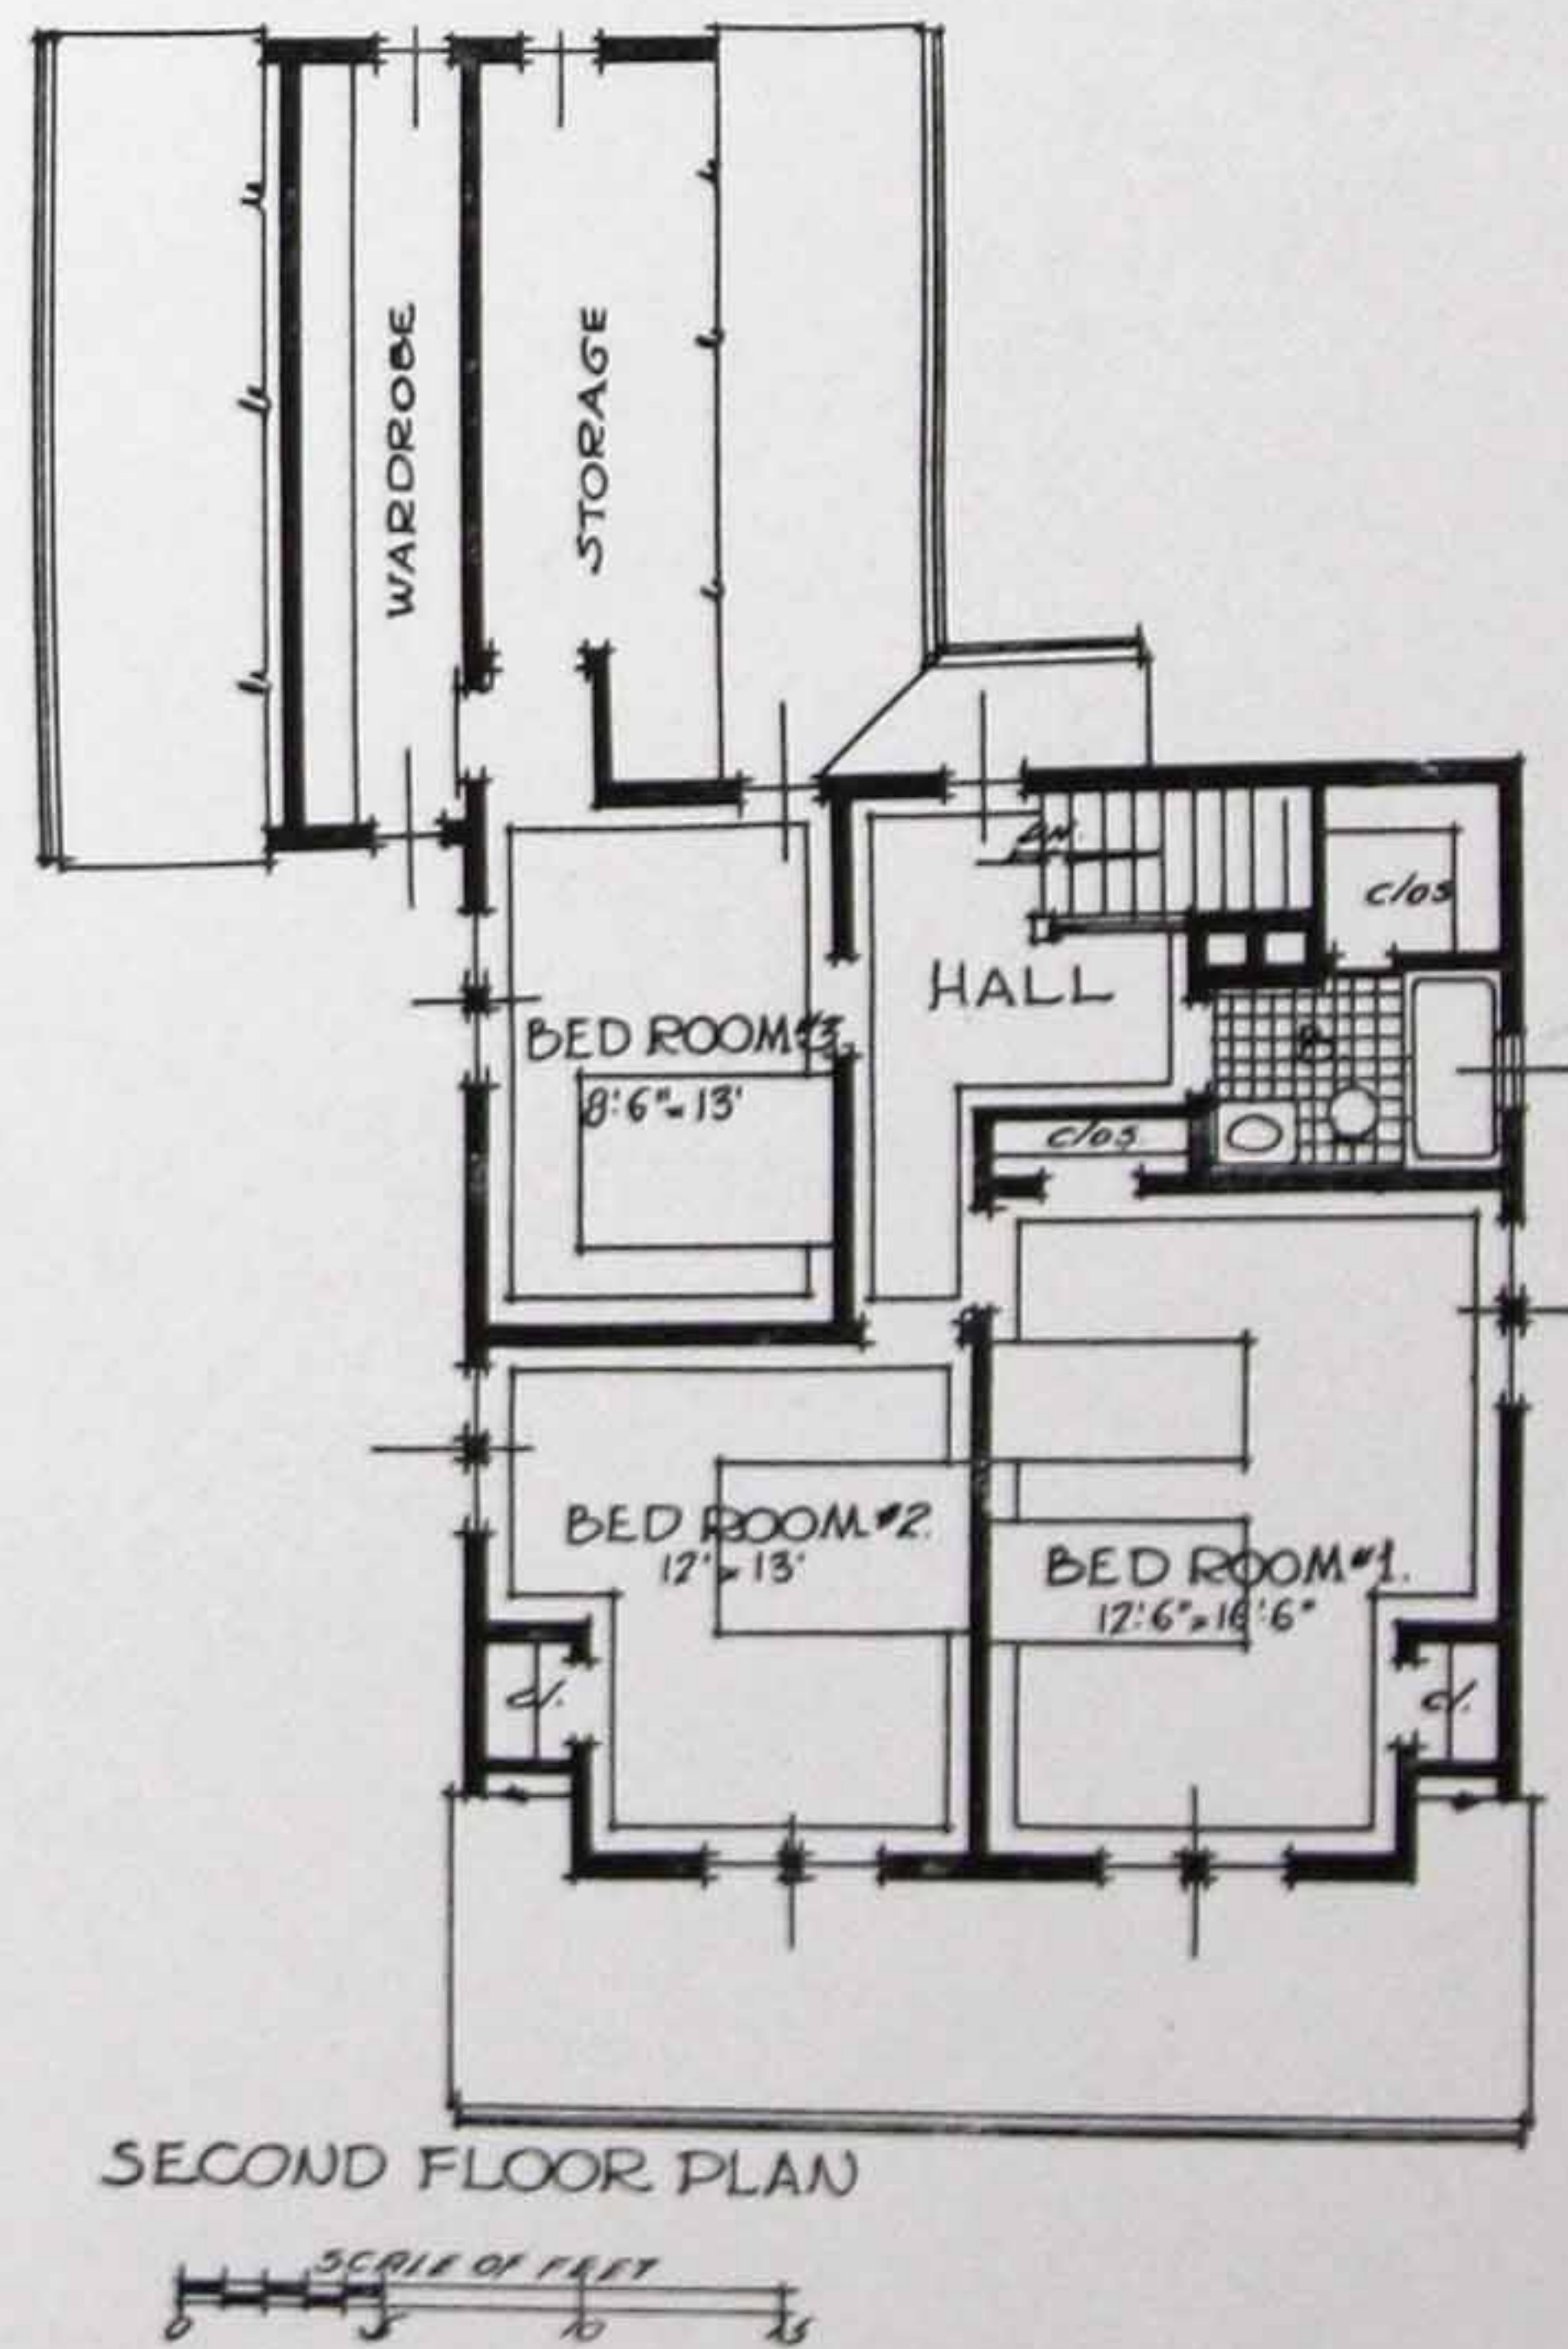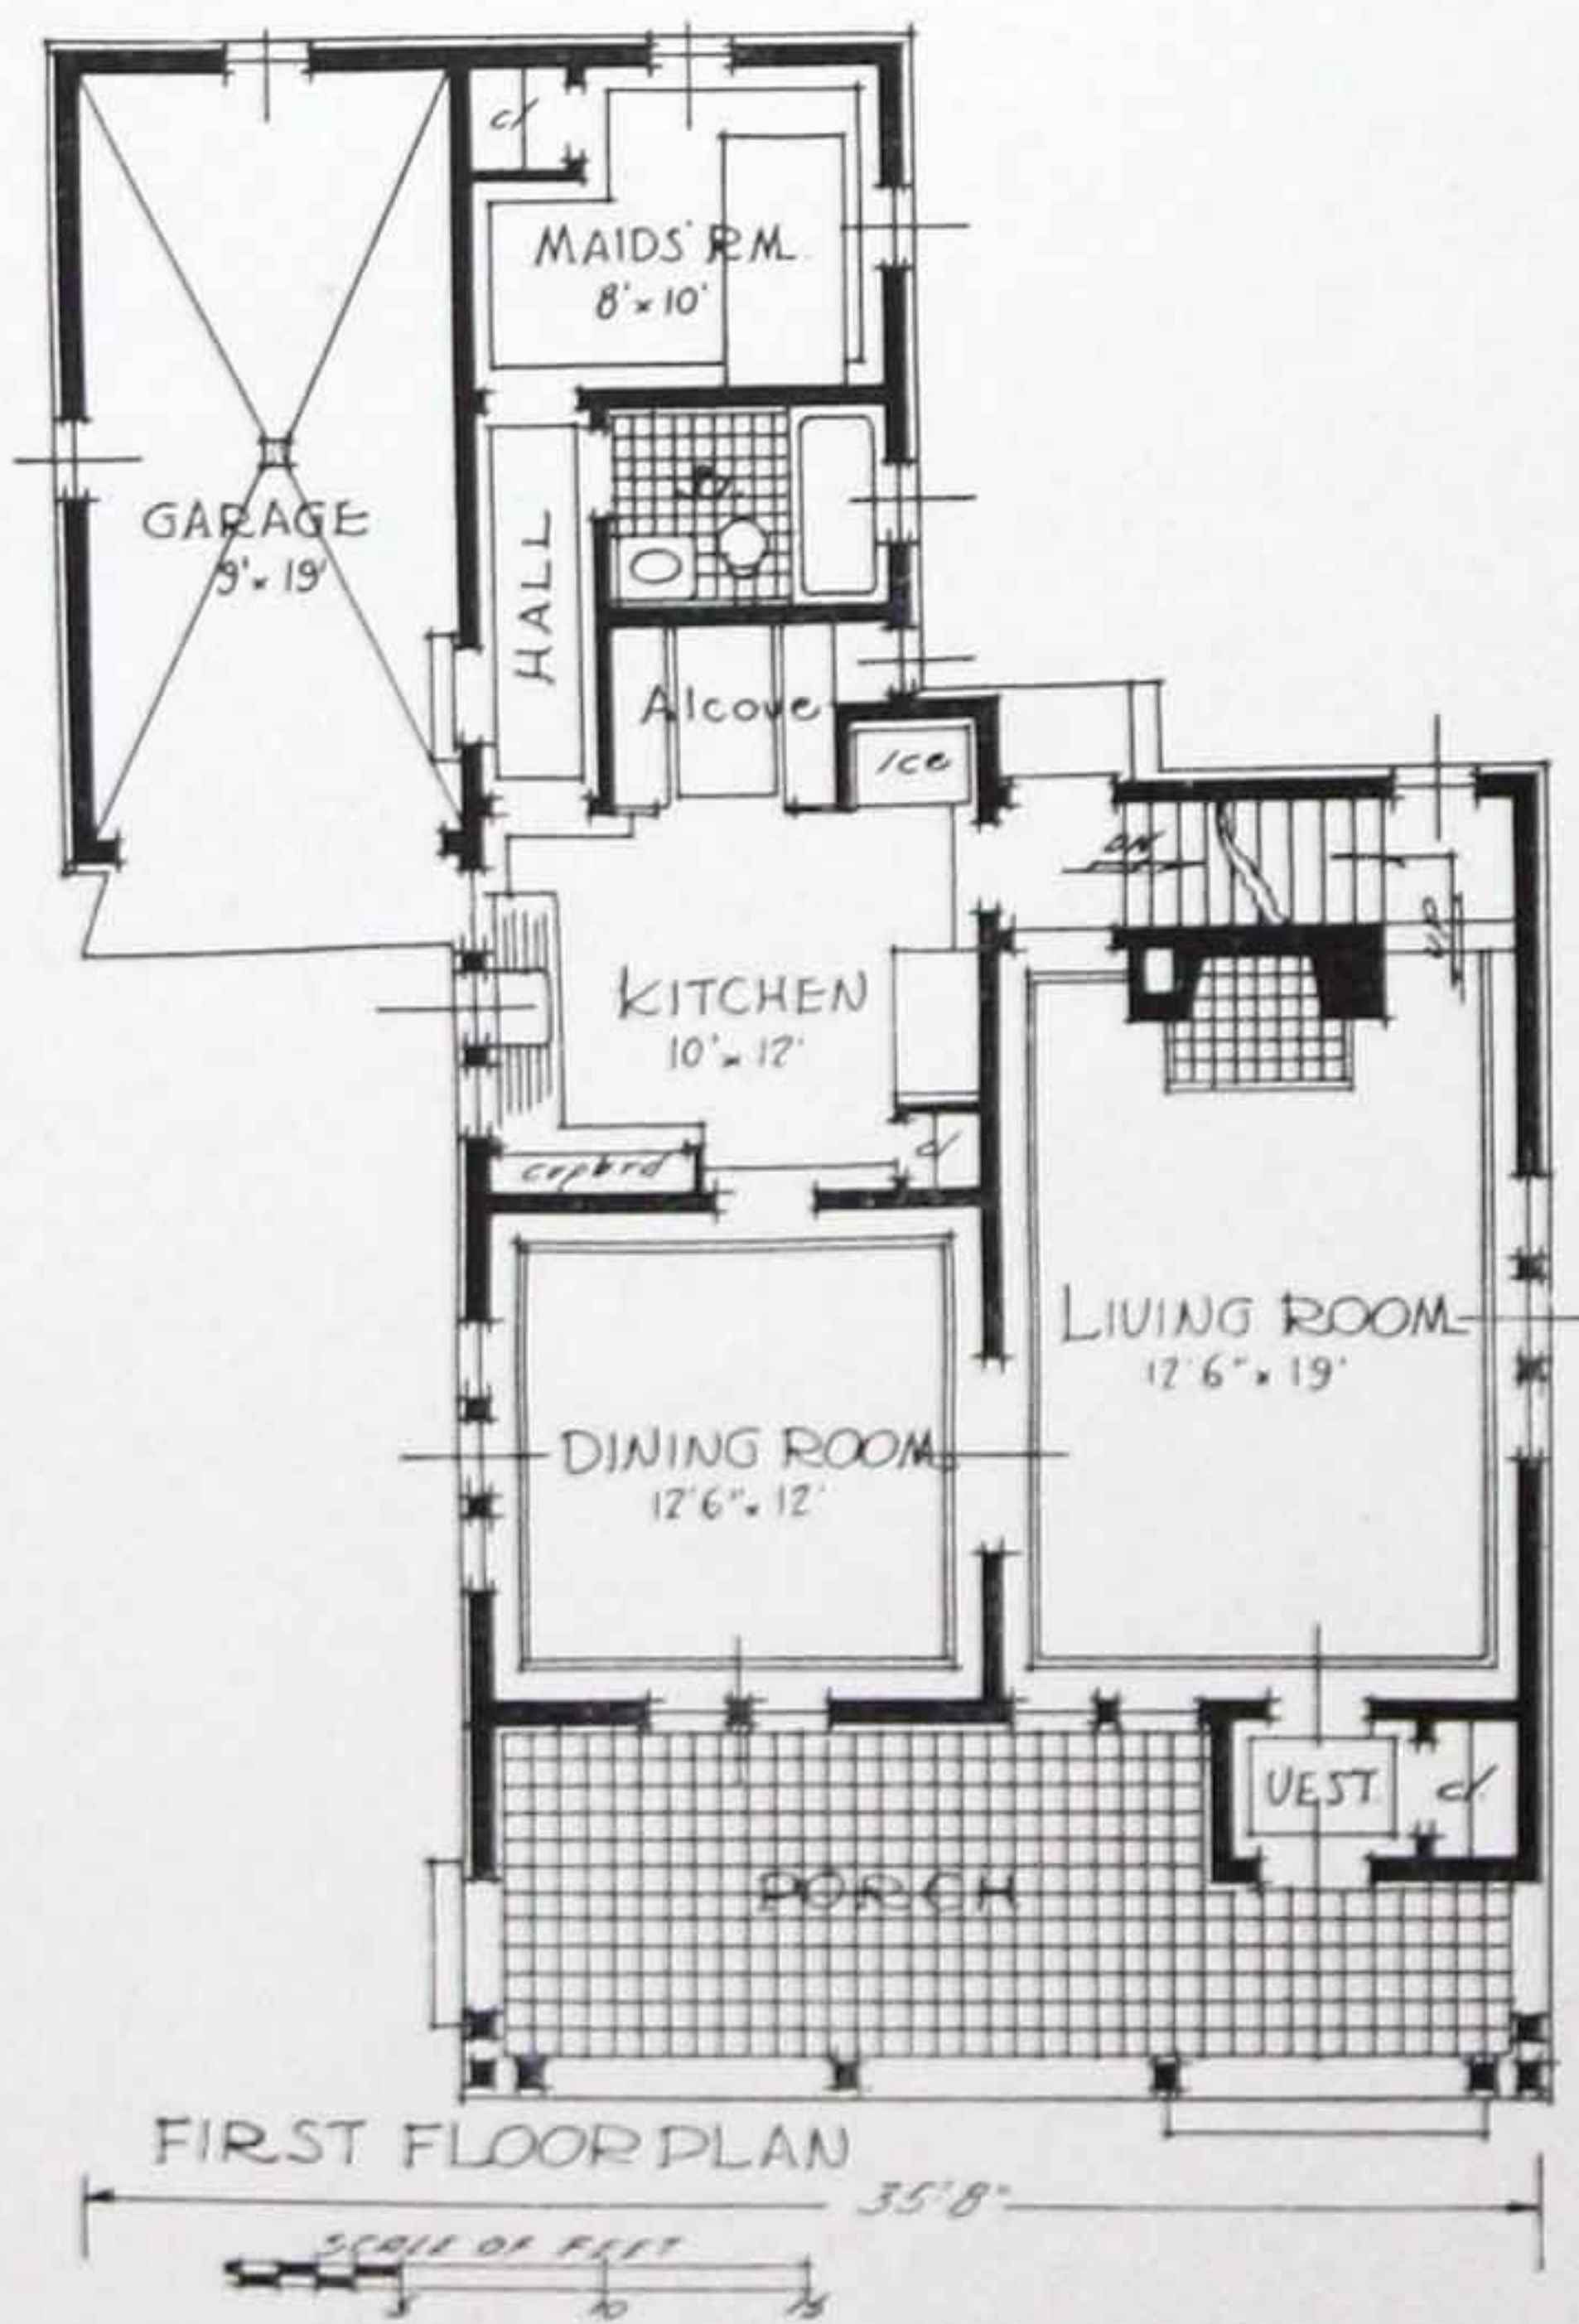
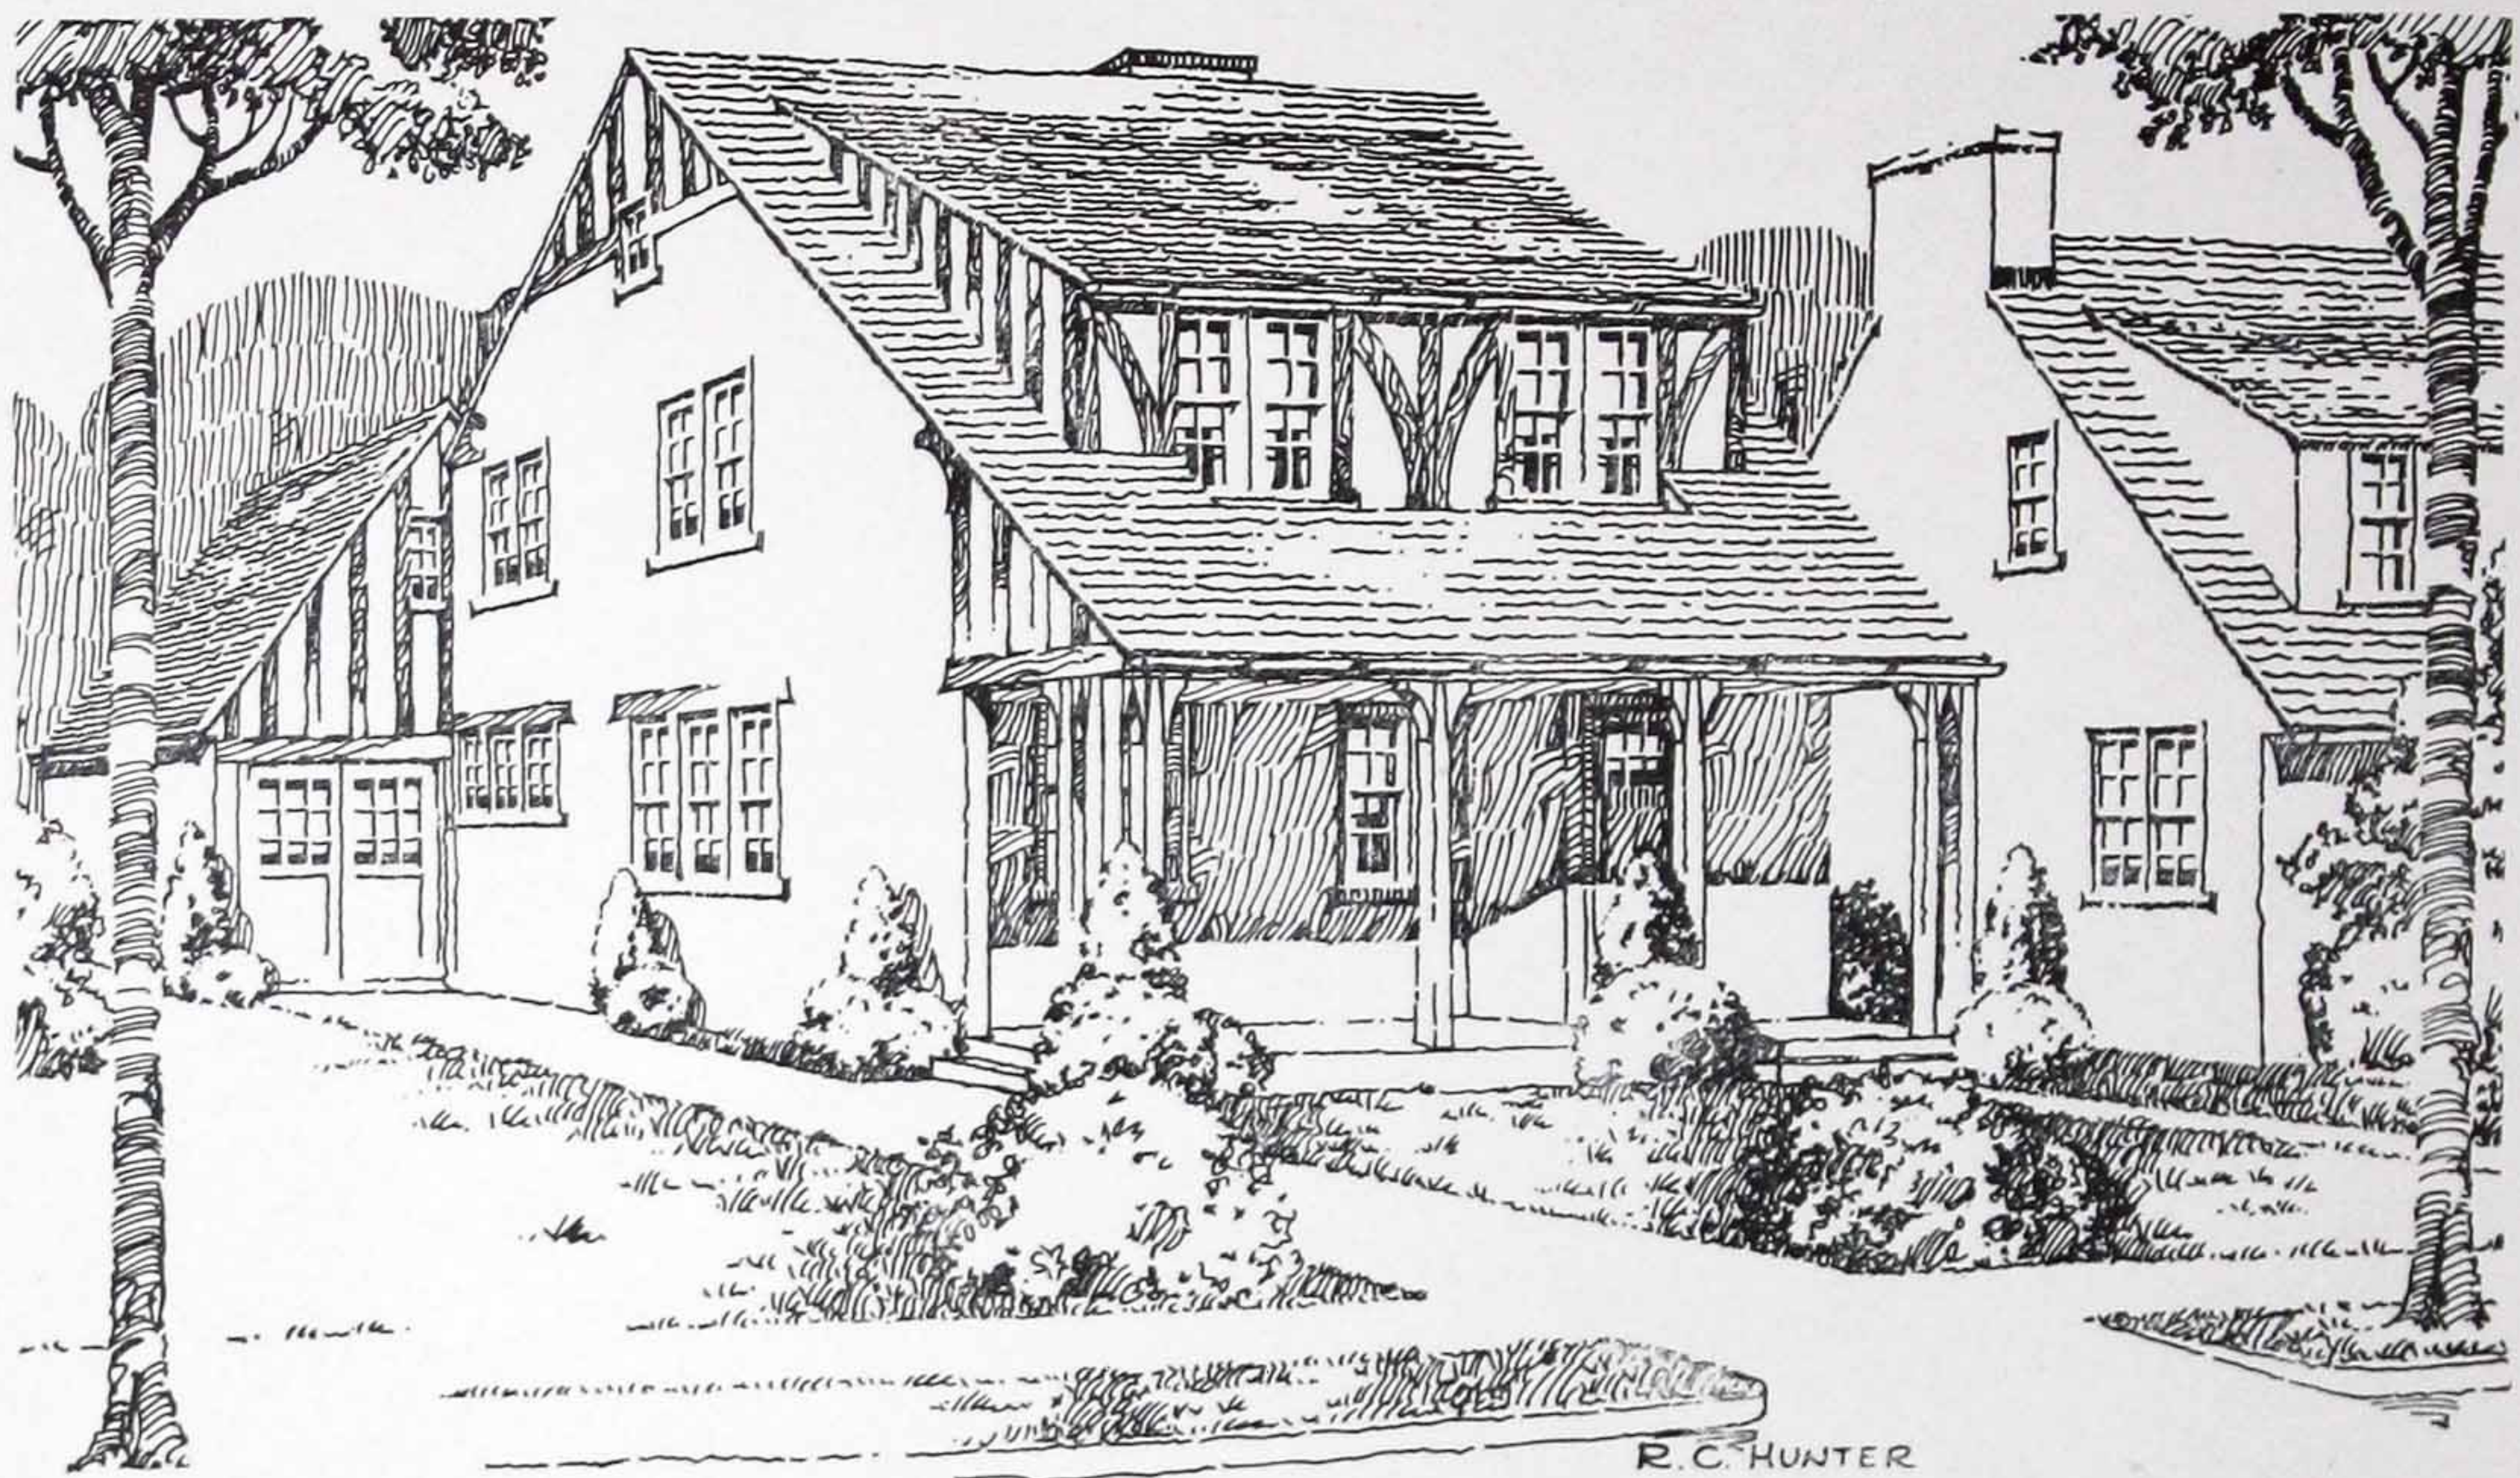



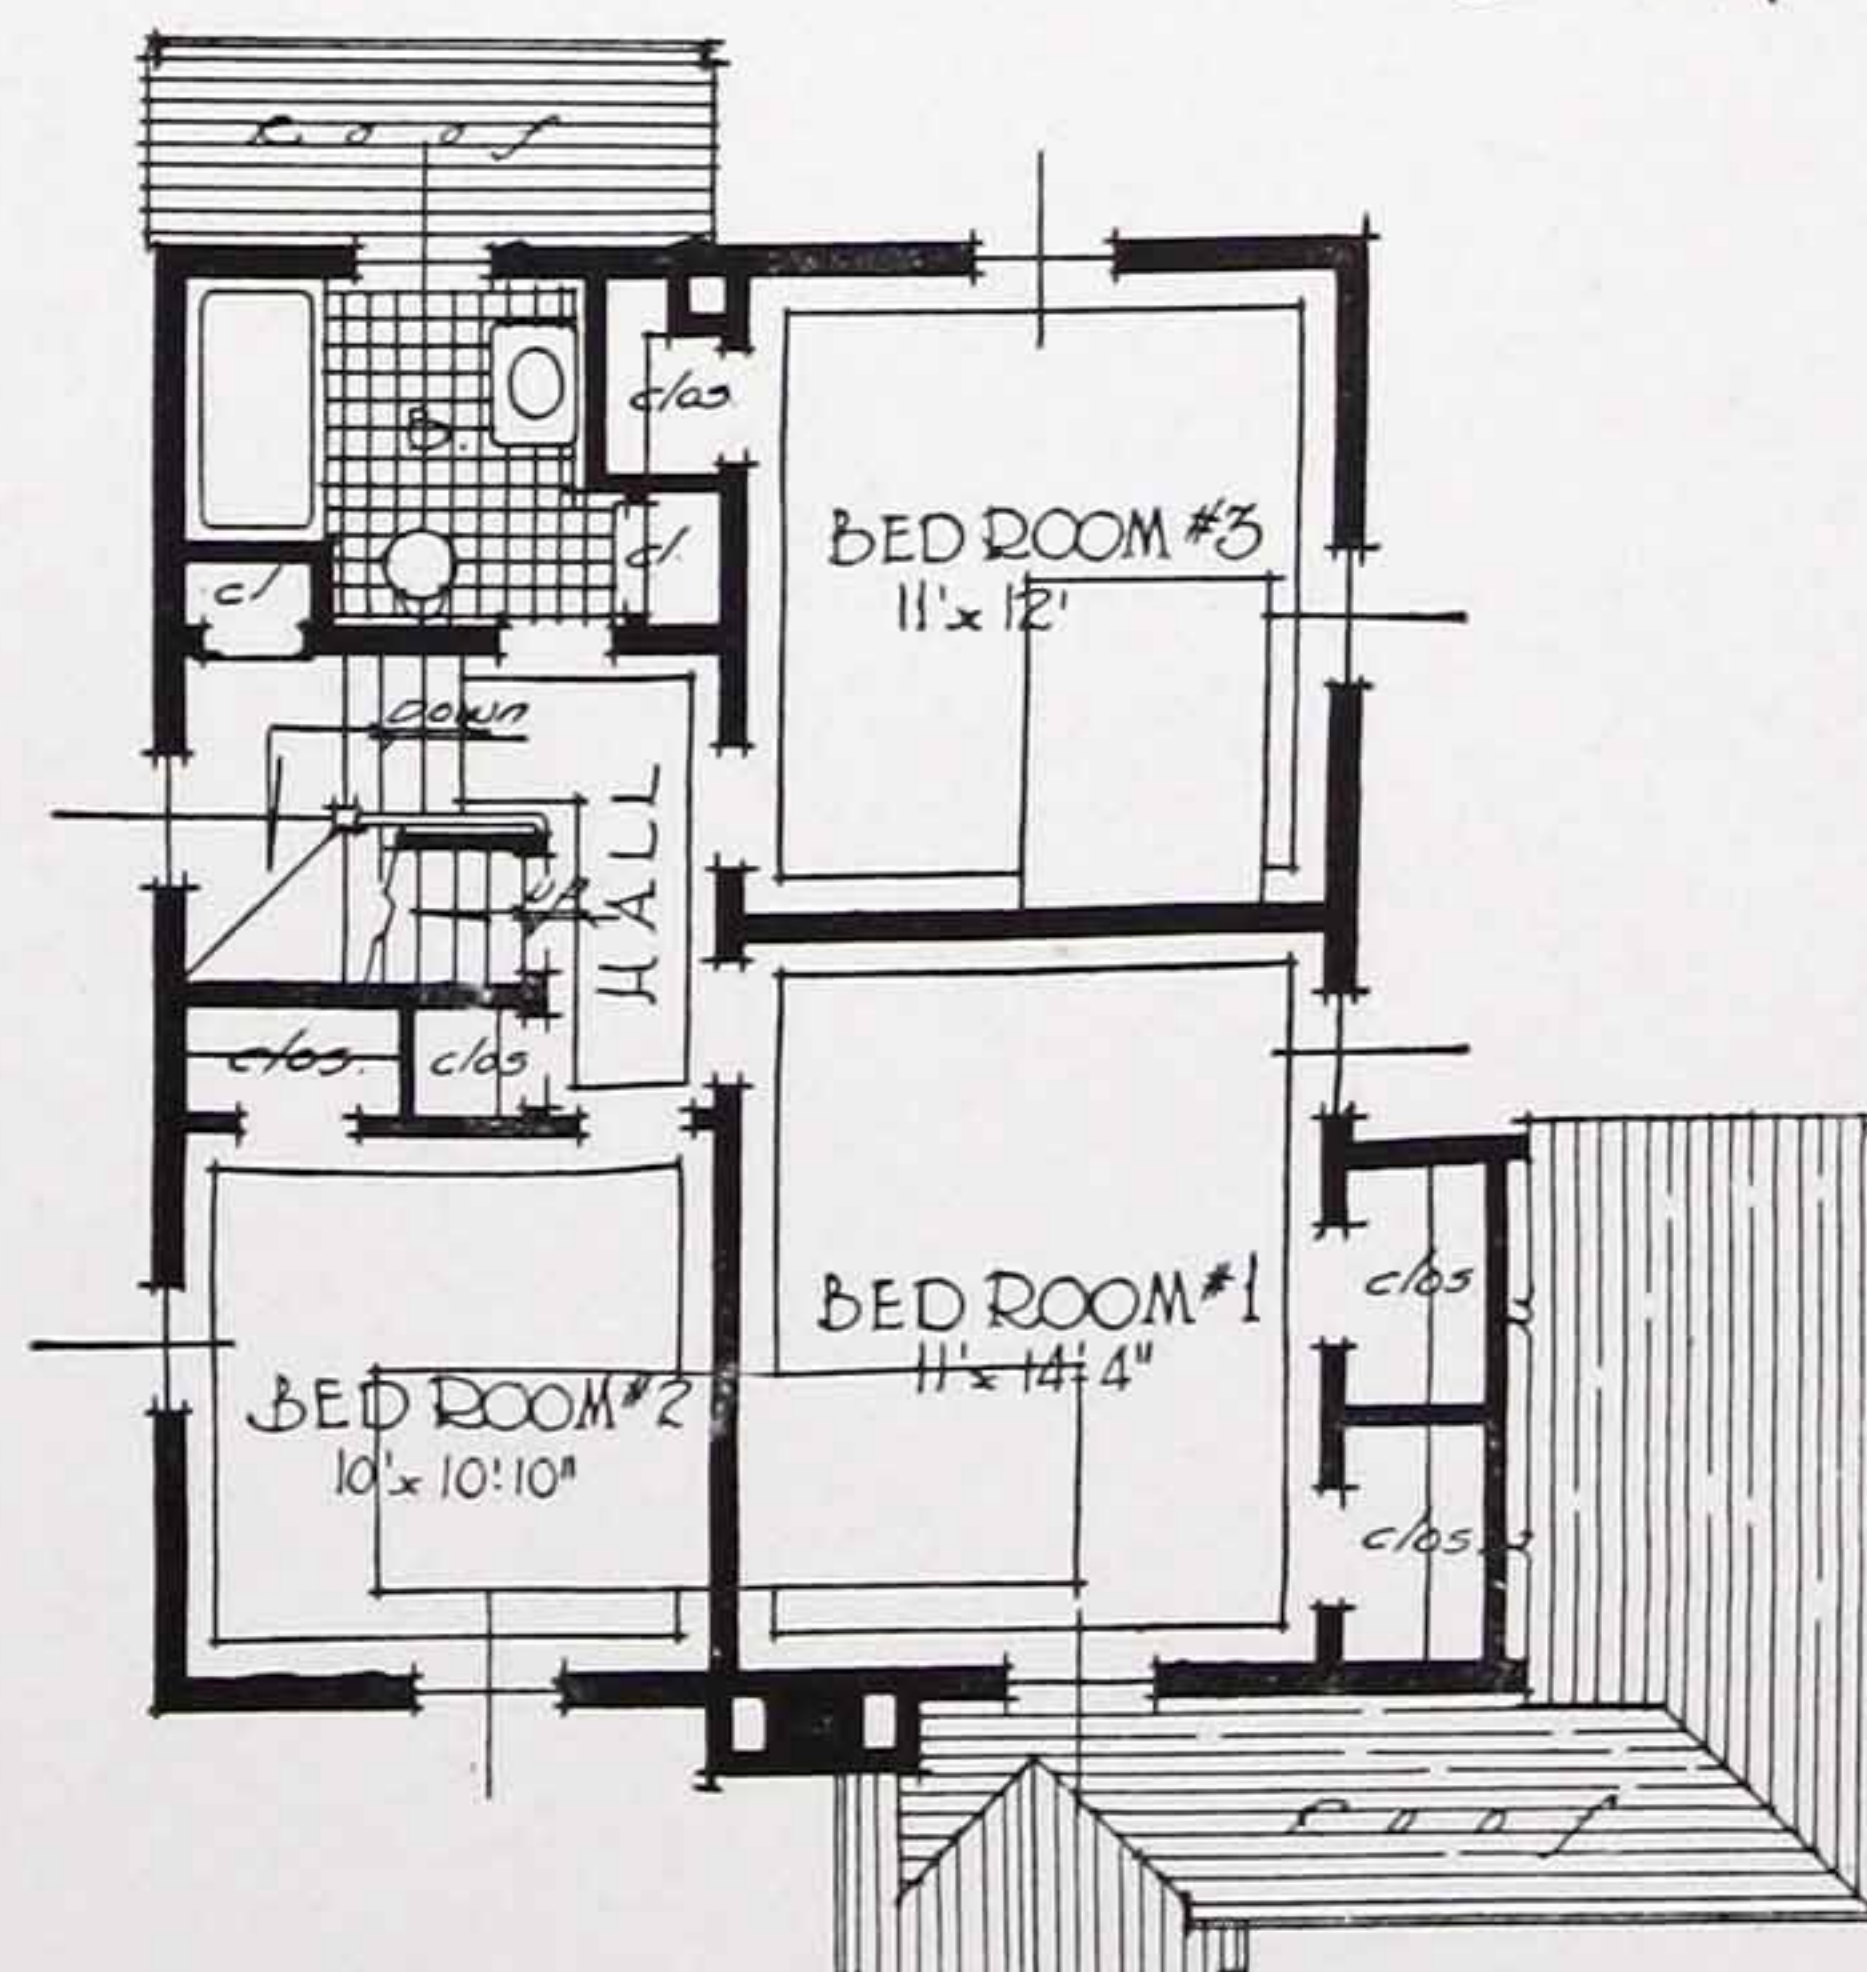
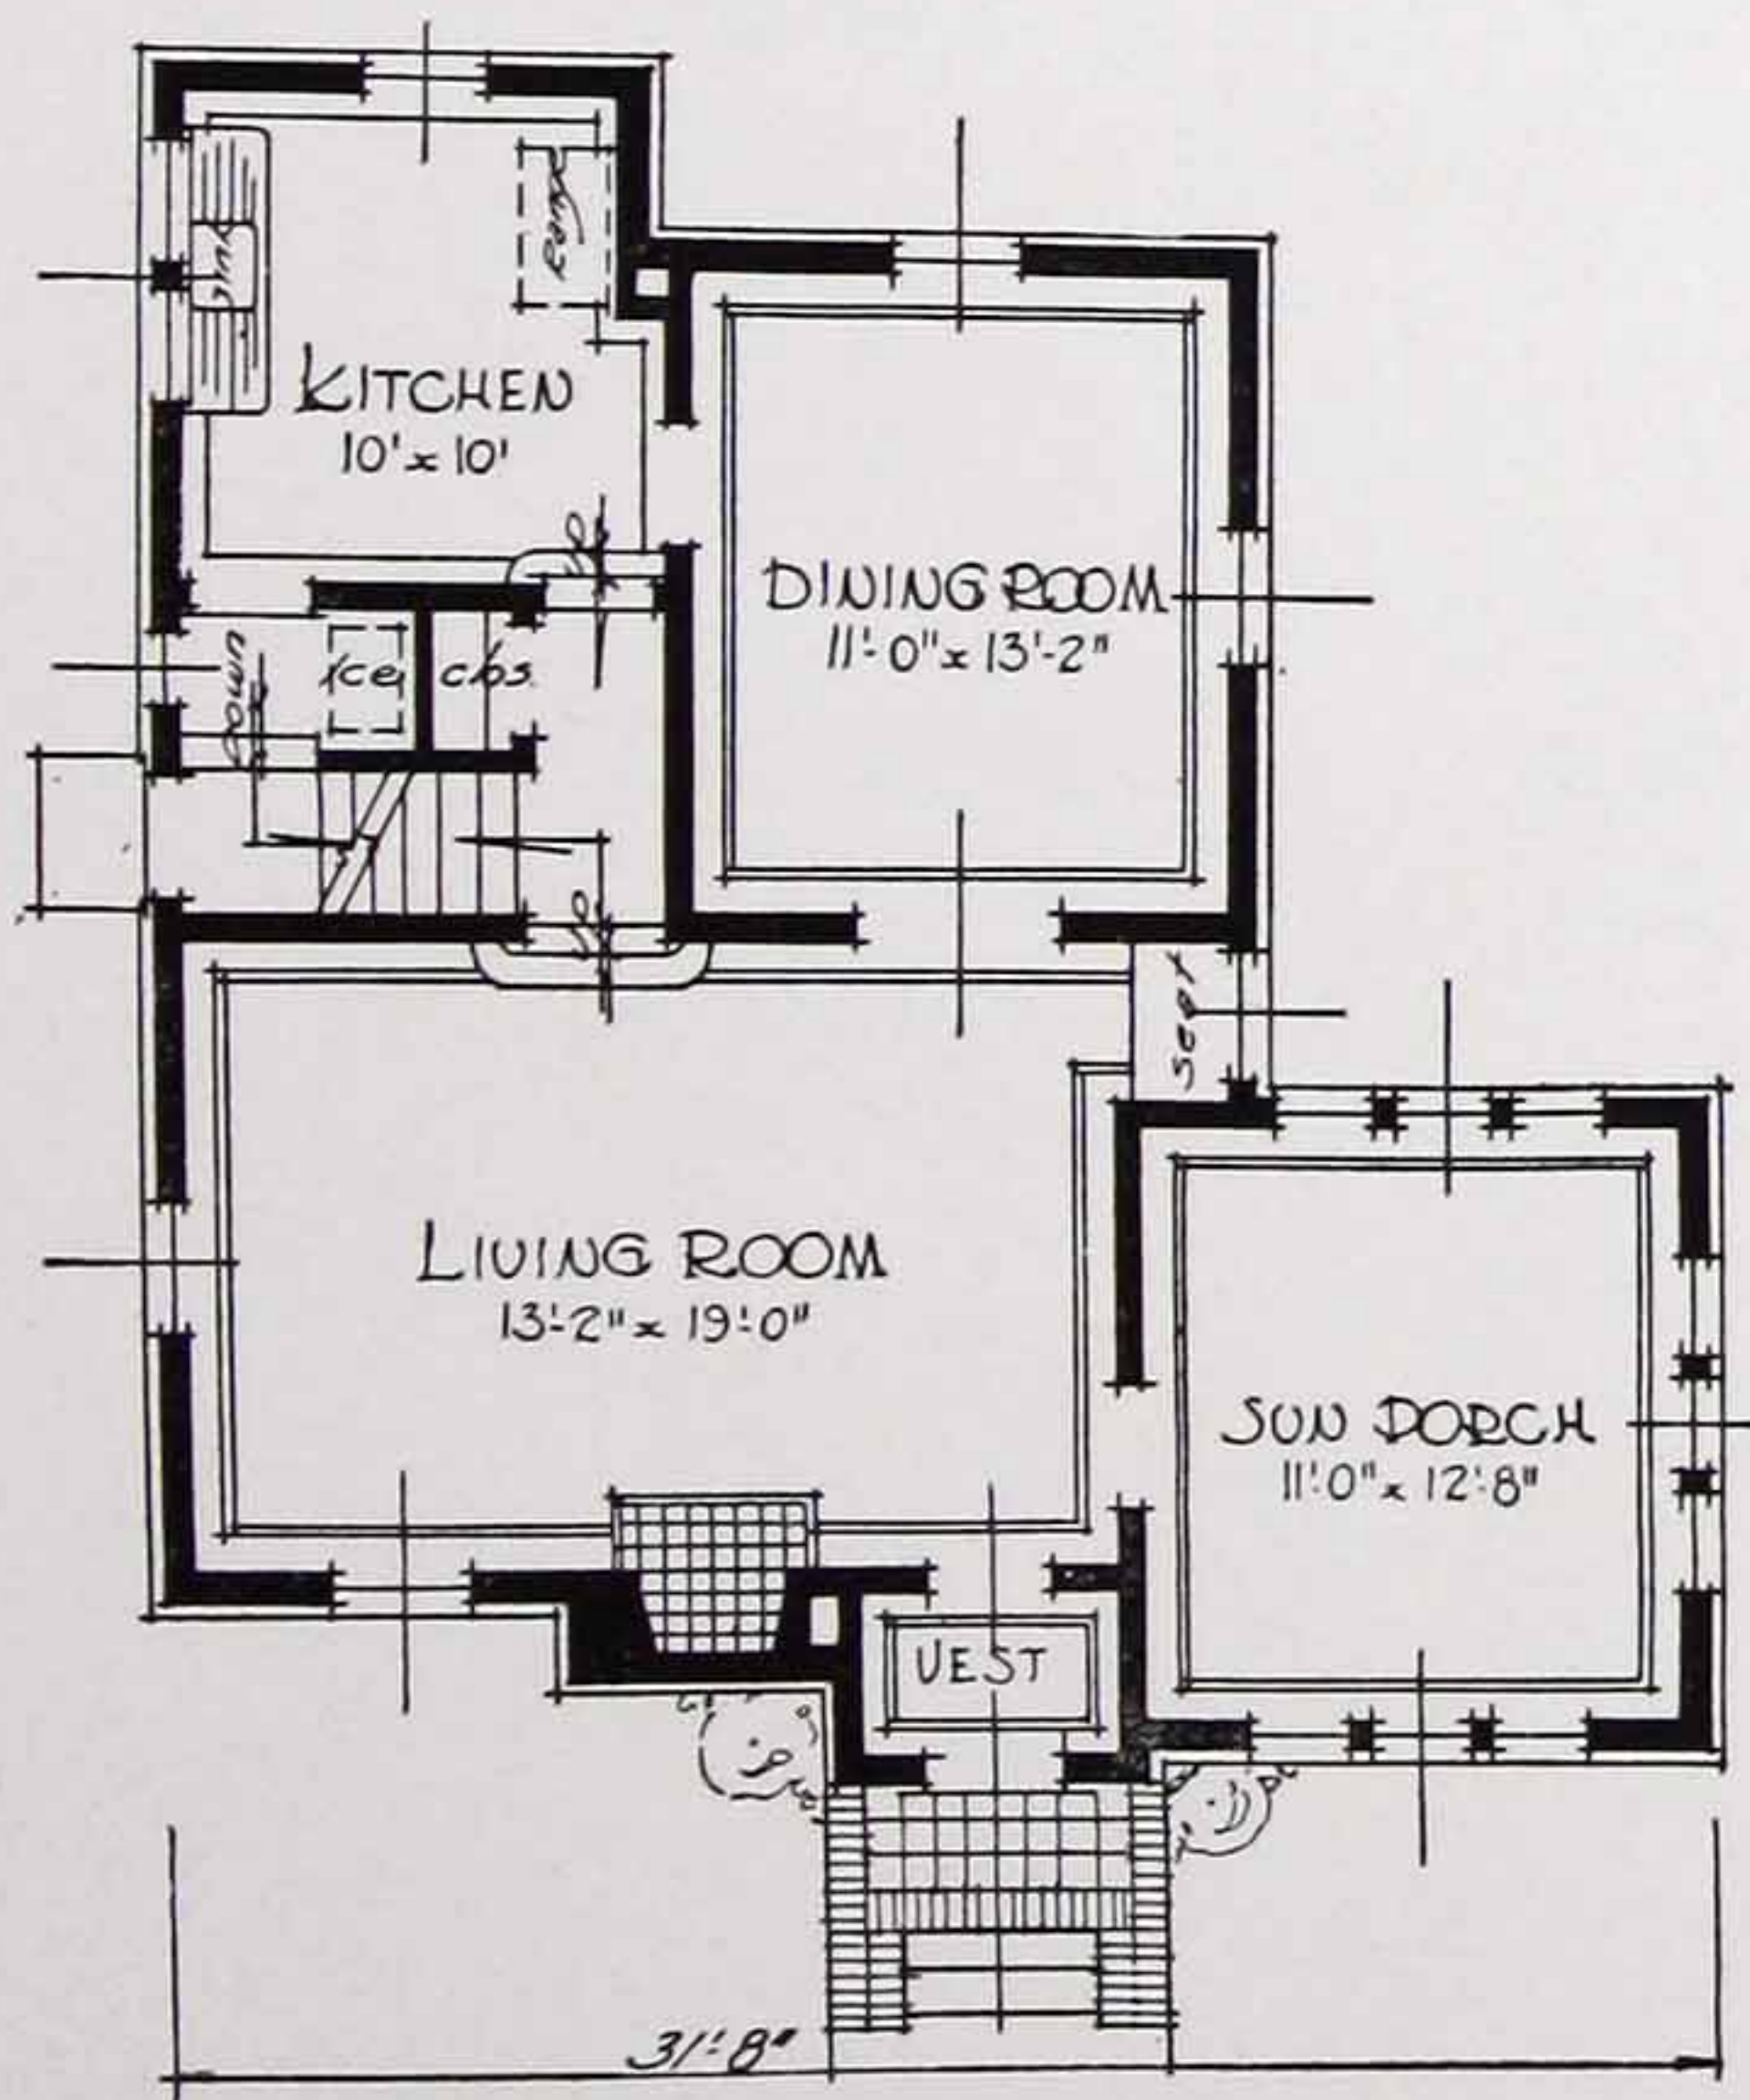


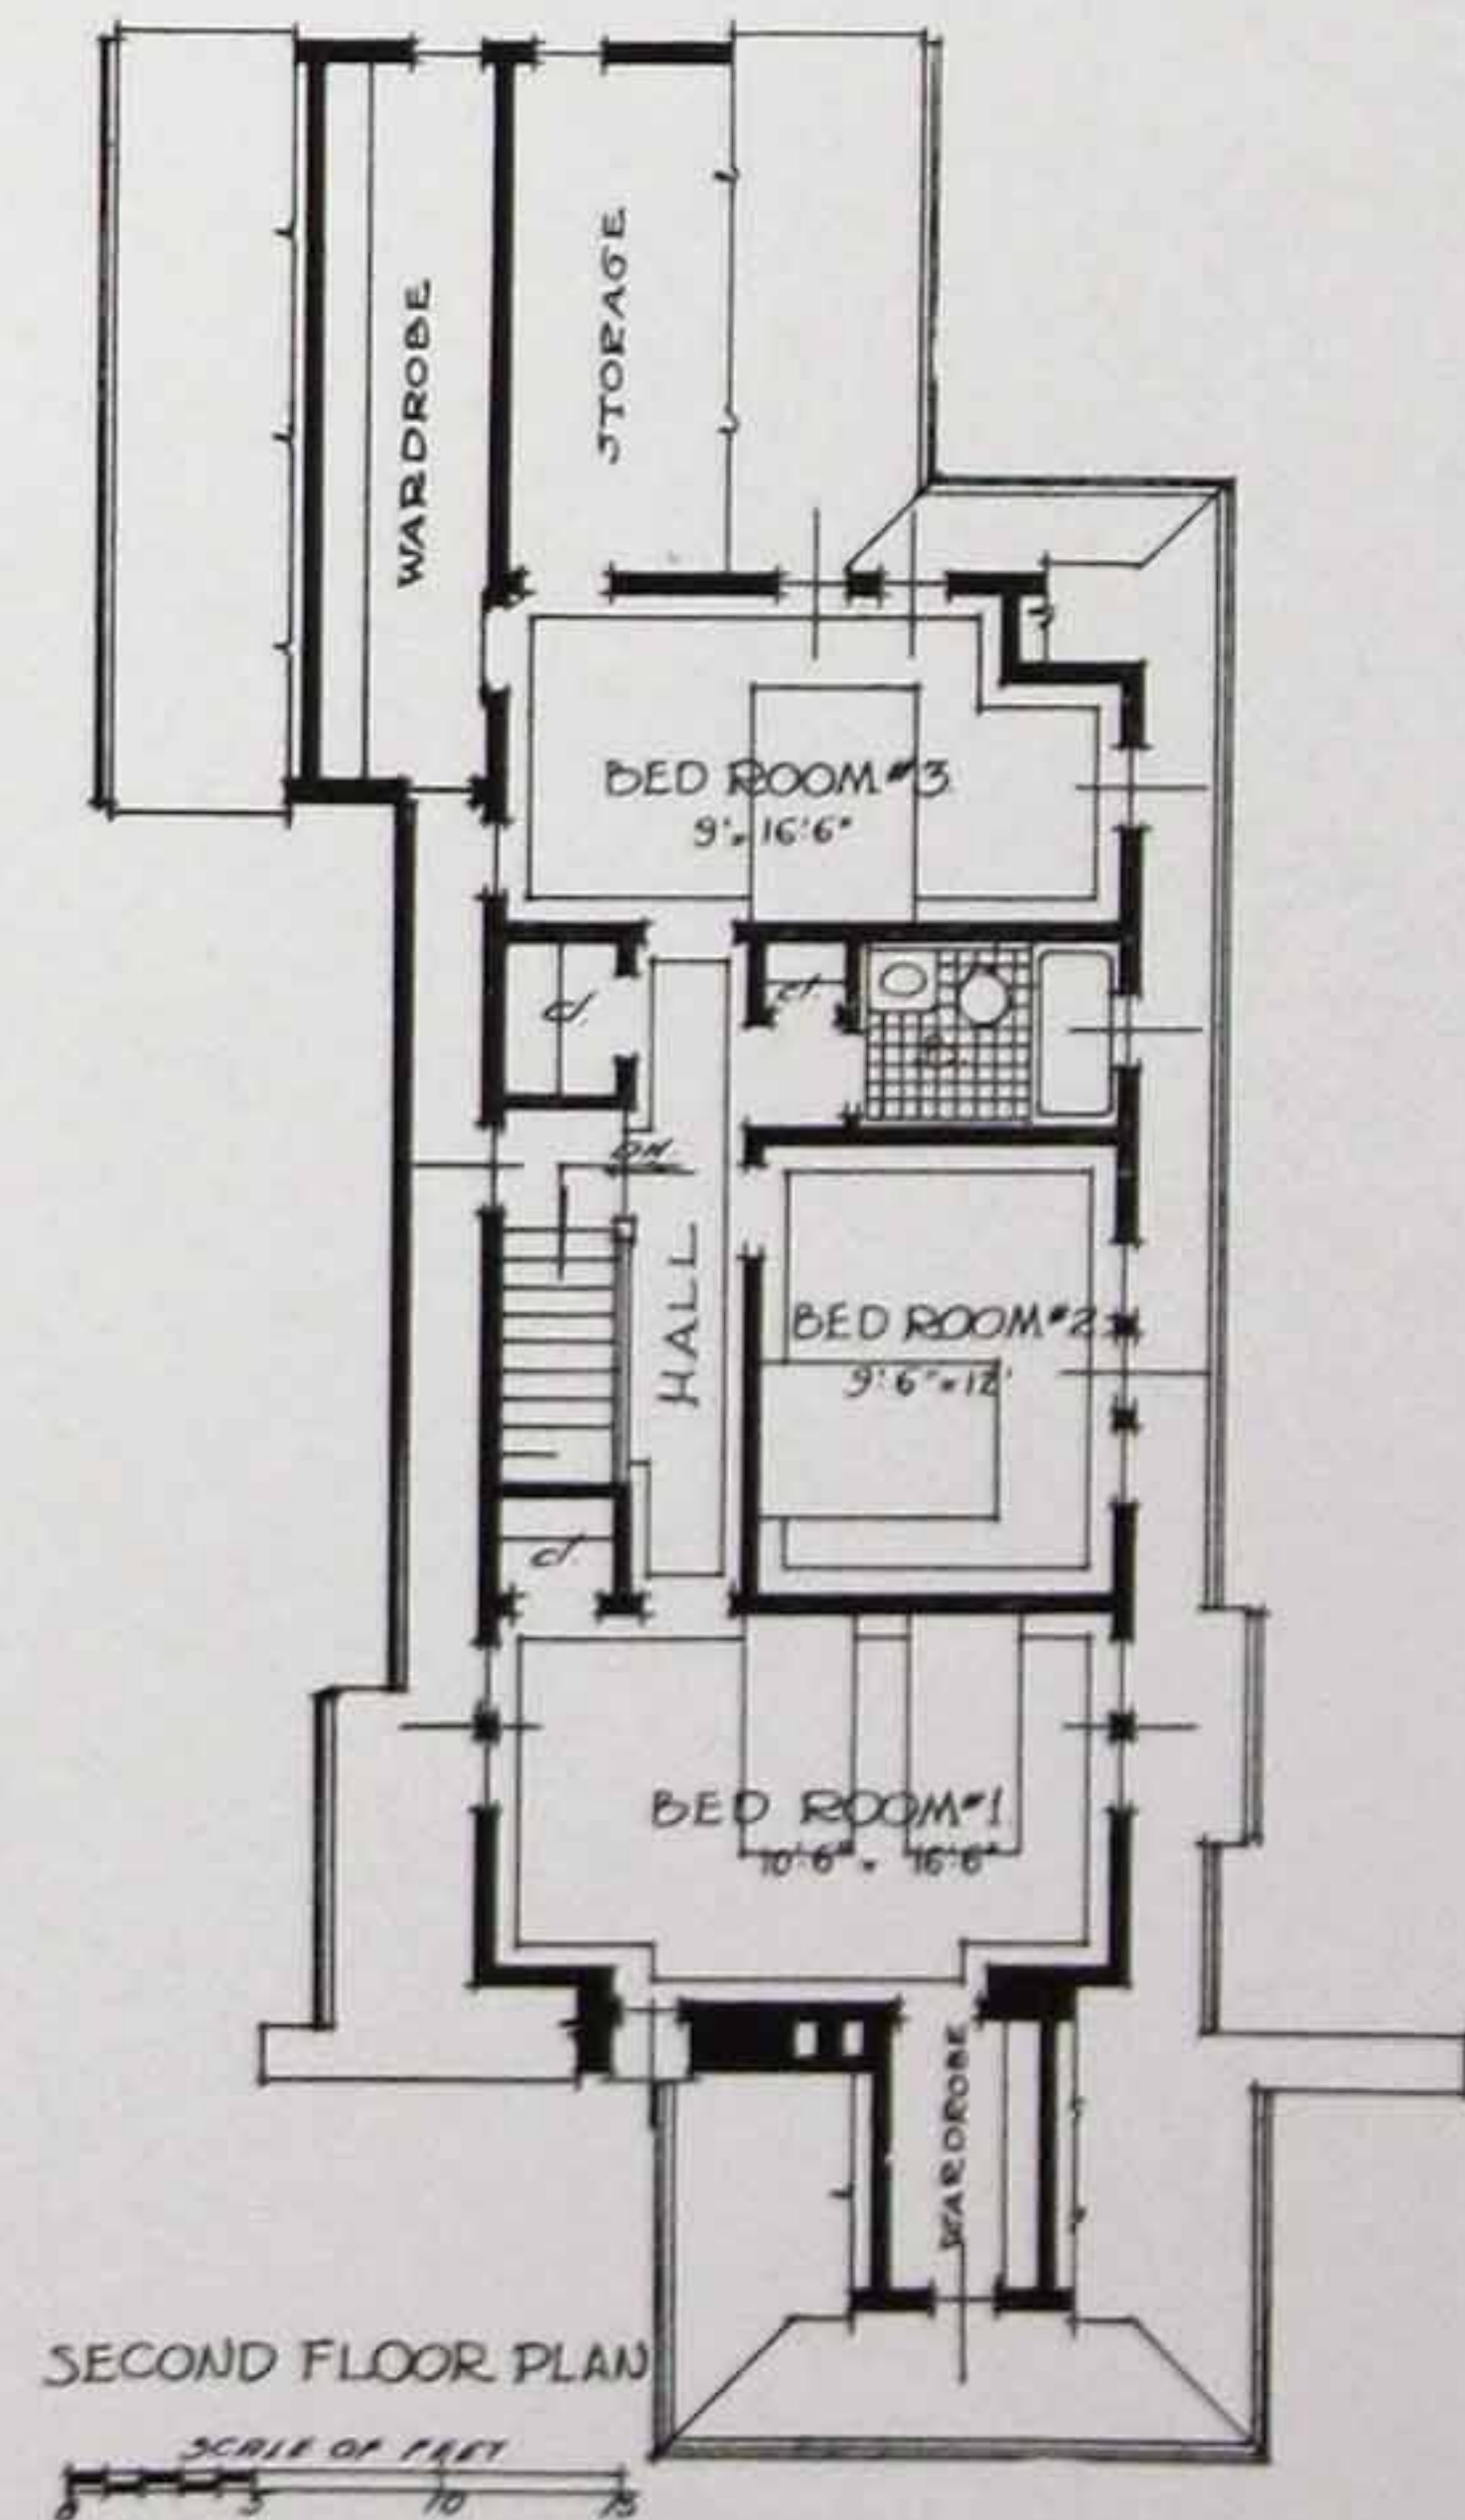
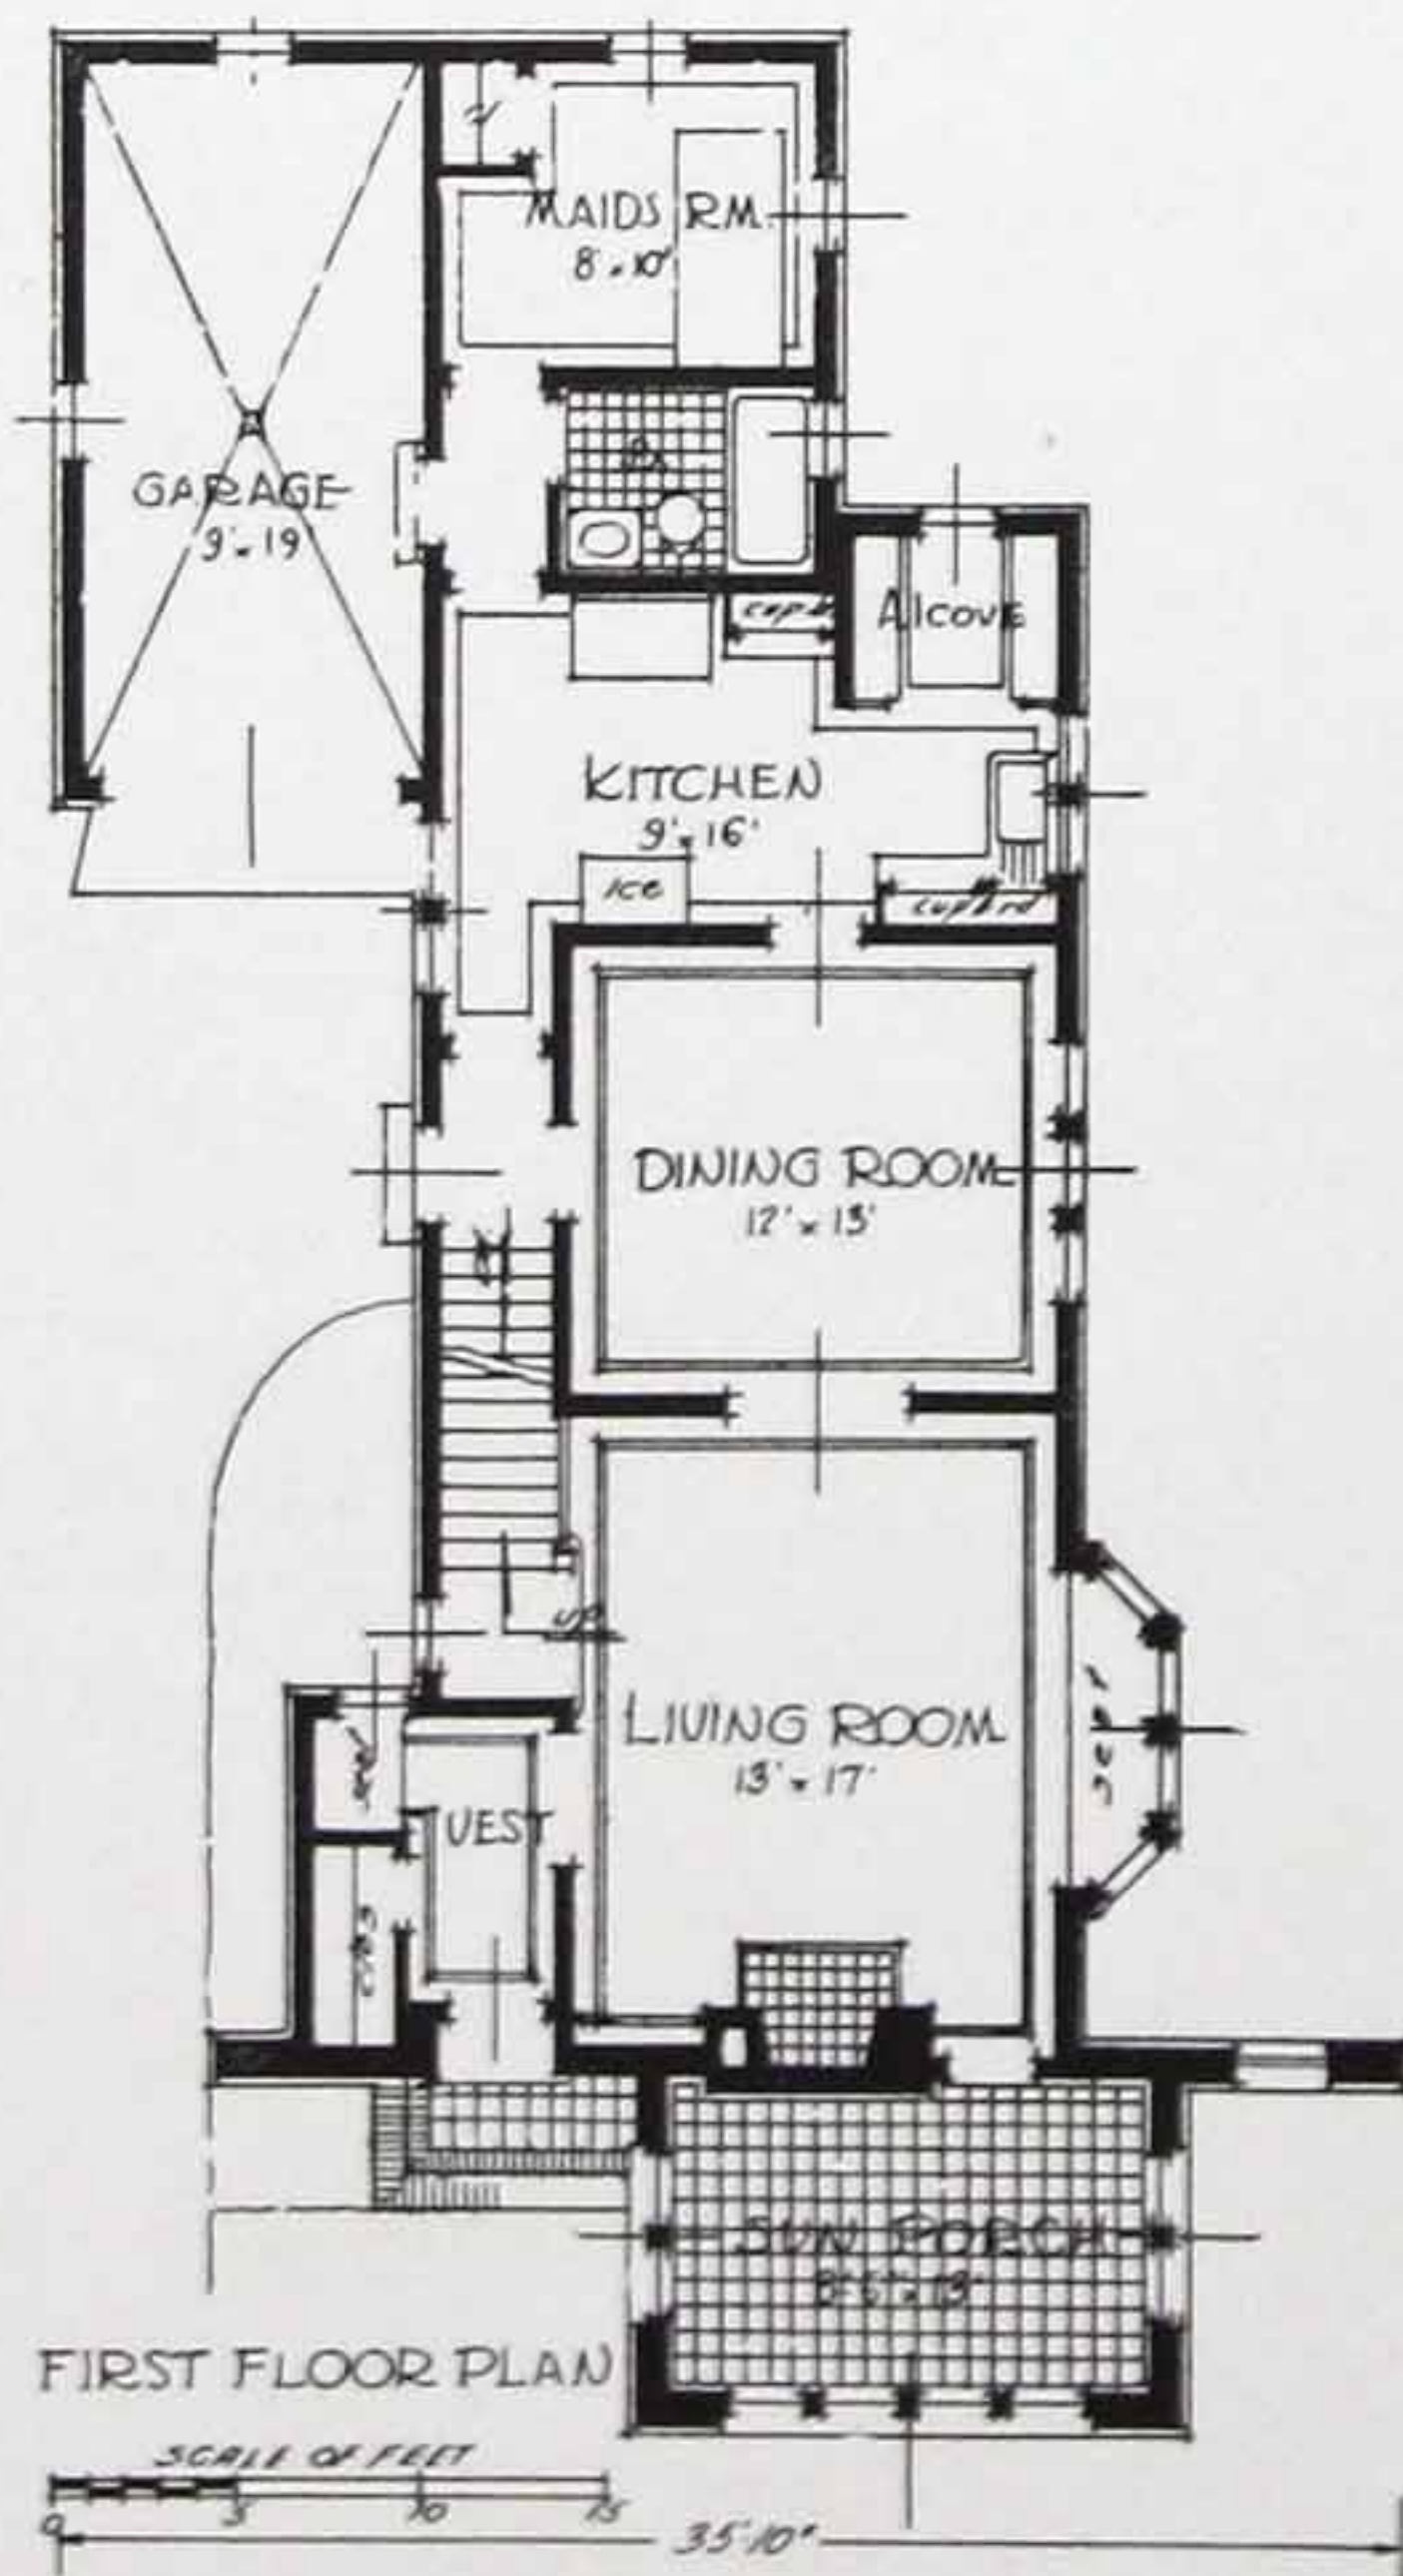


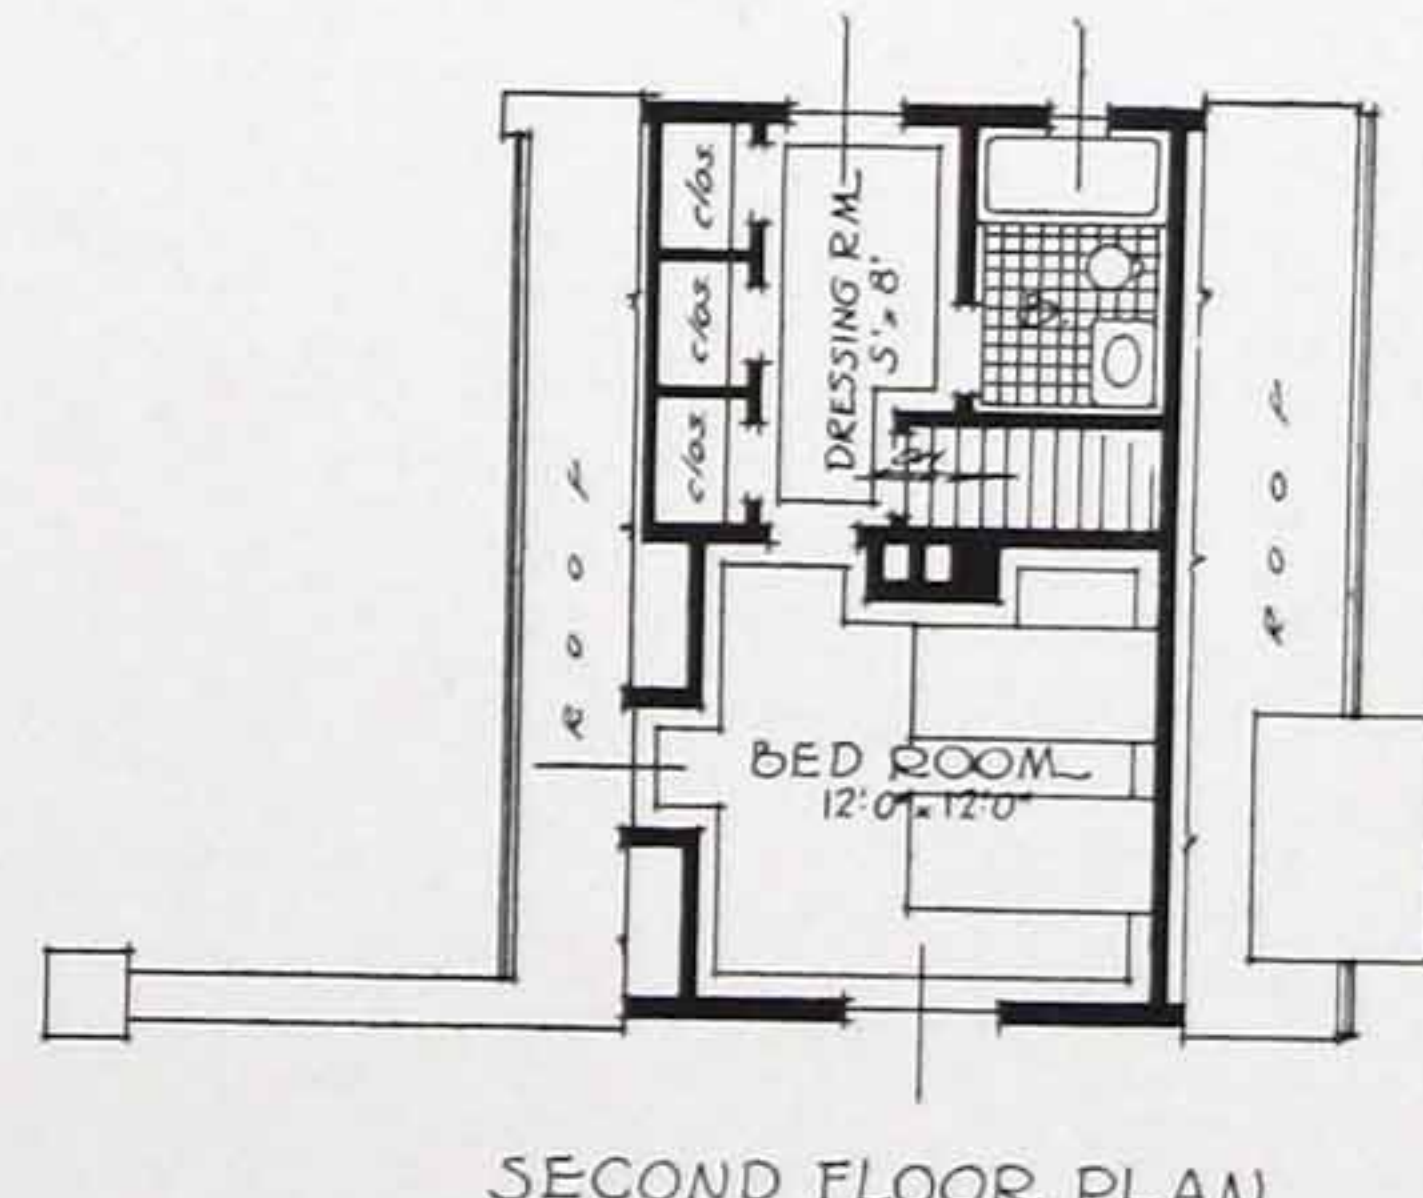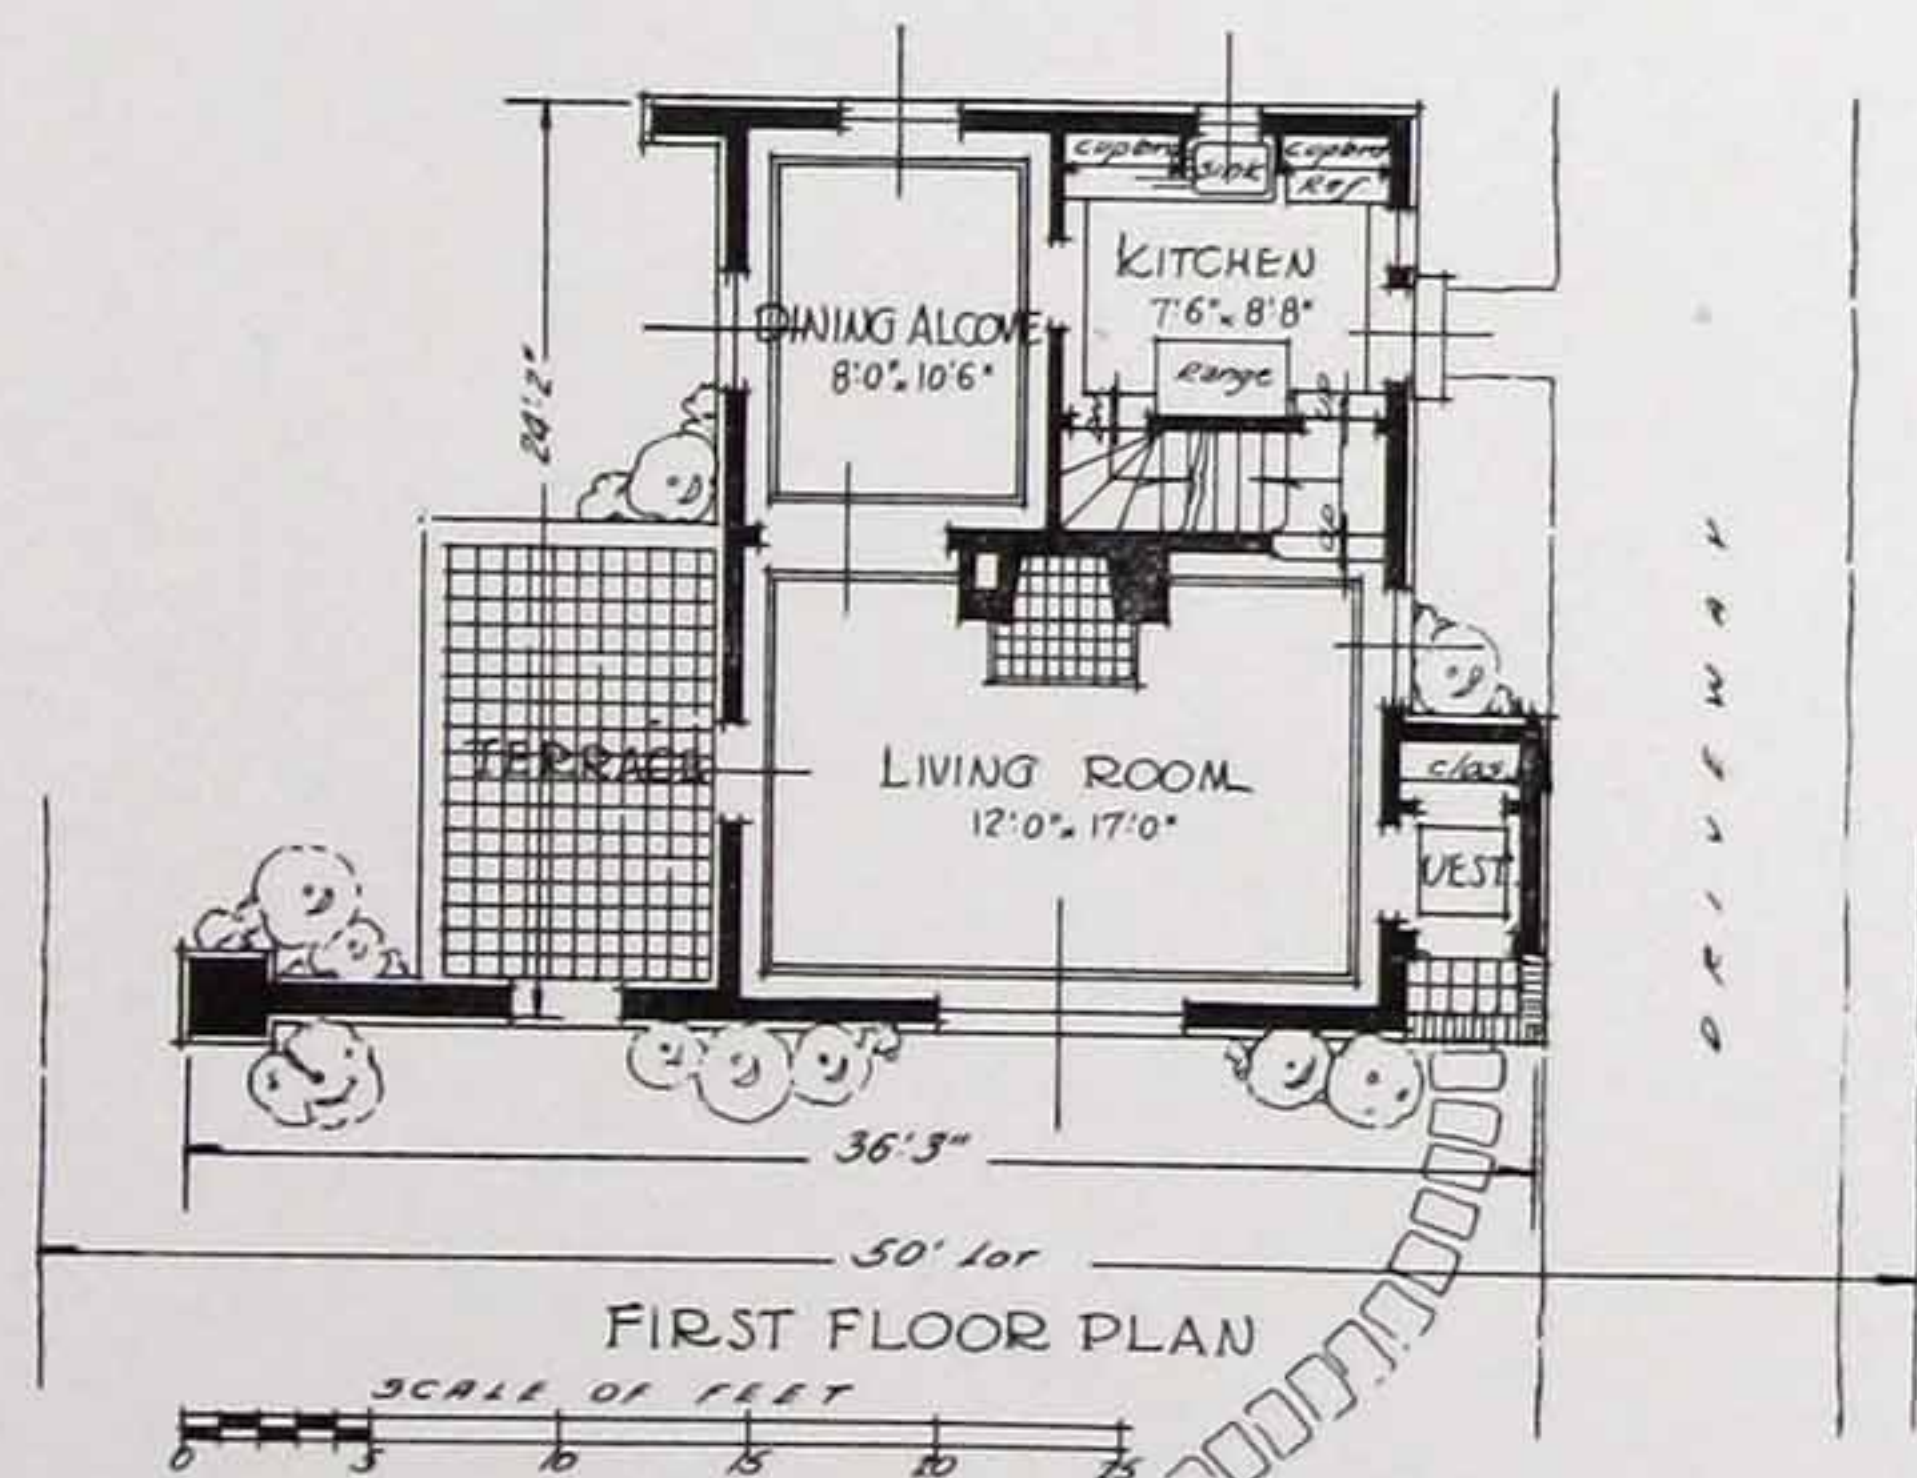

SECOND FLOOR PLAN

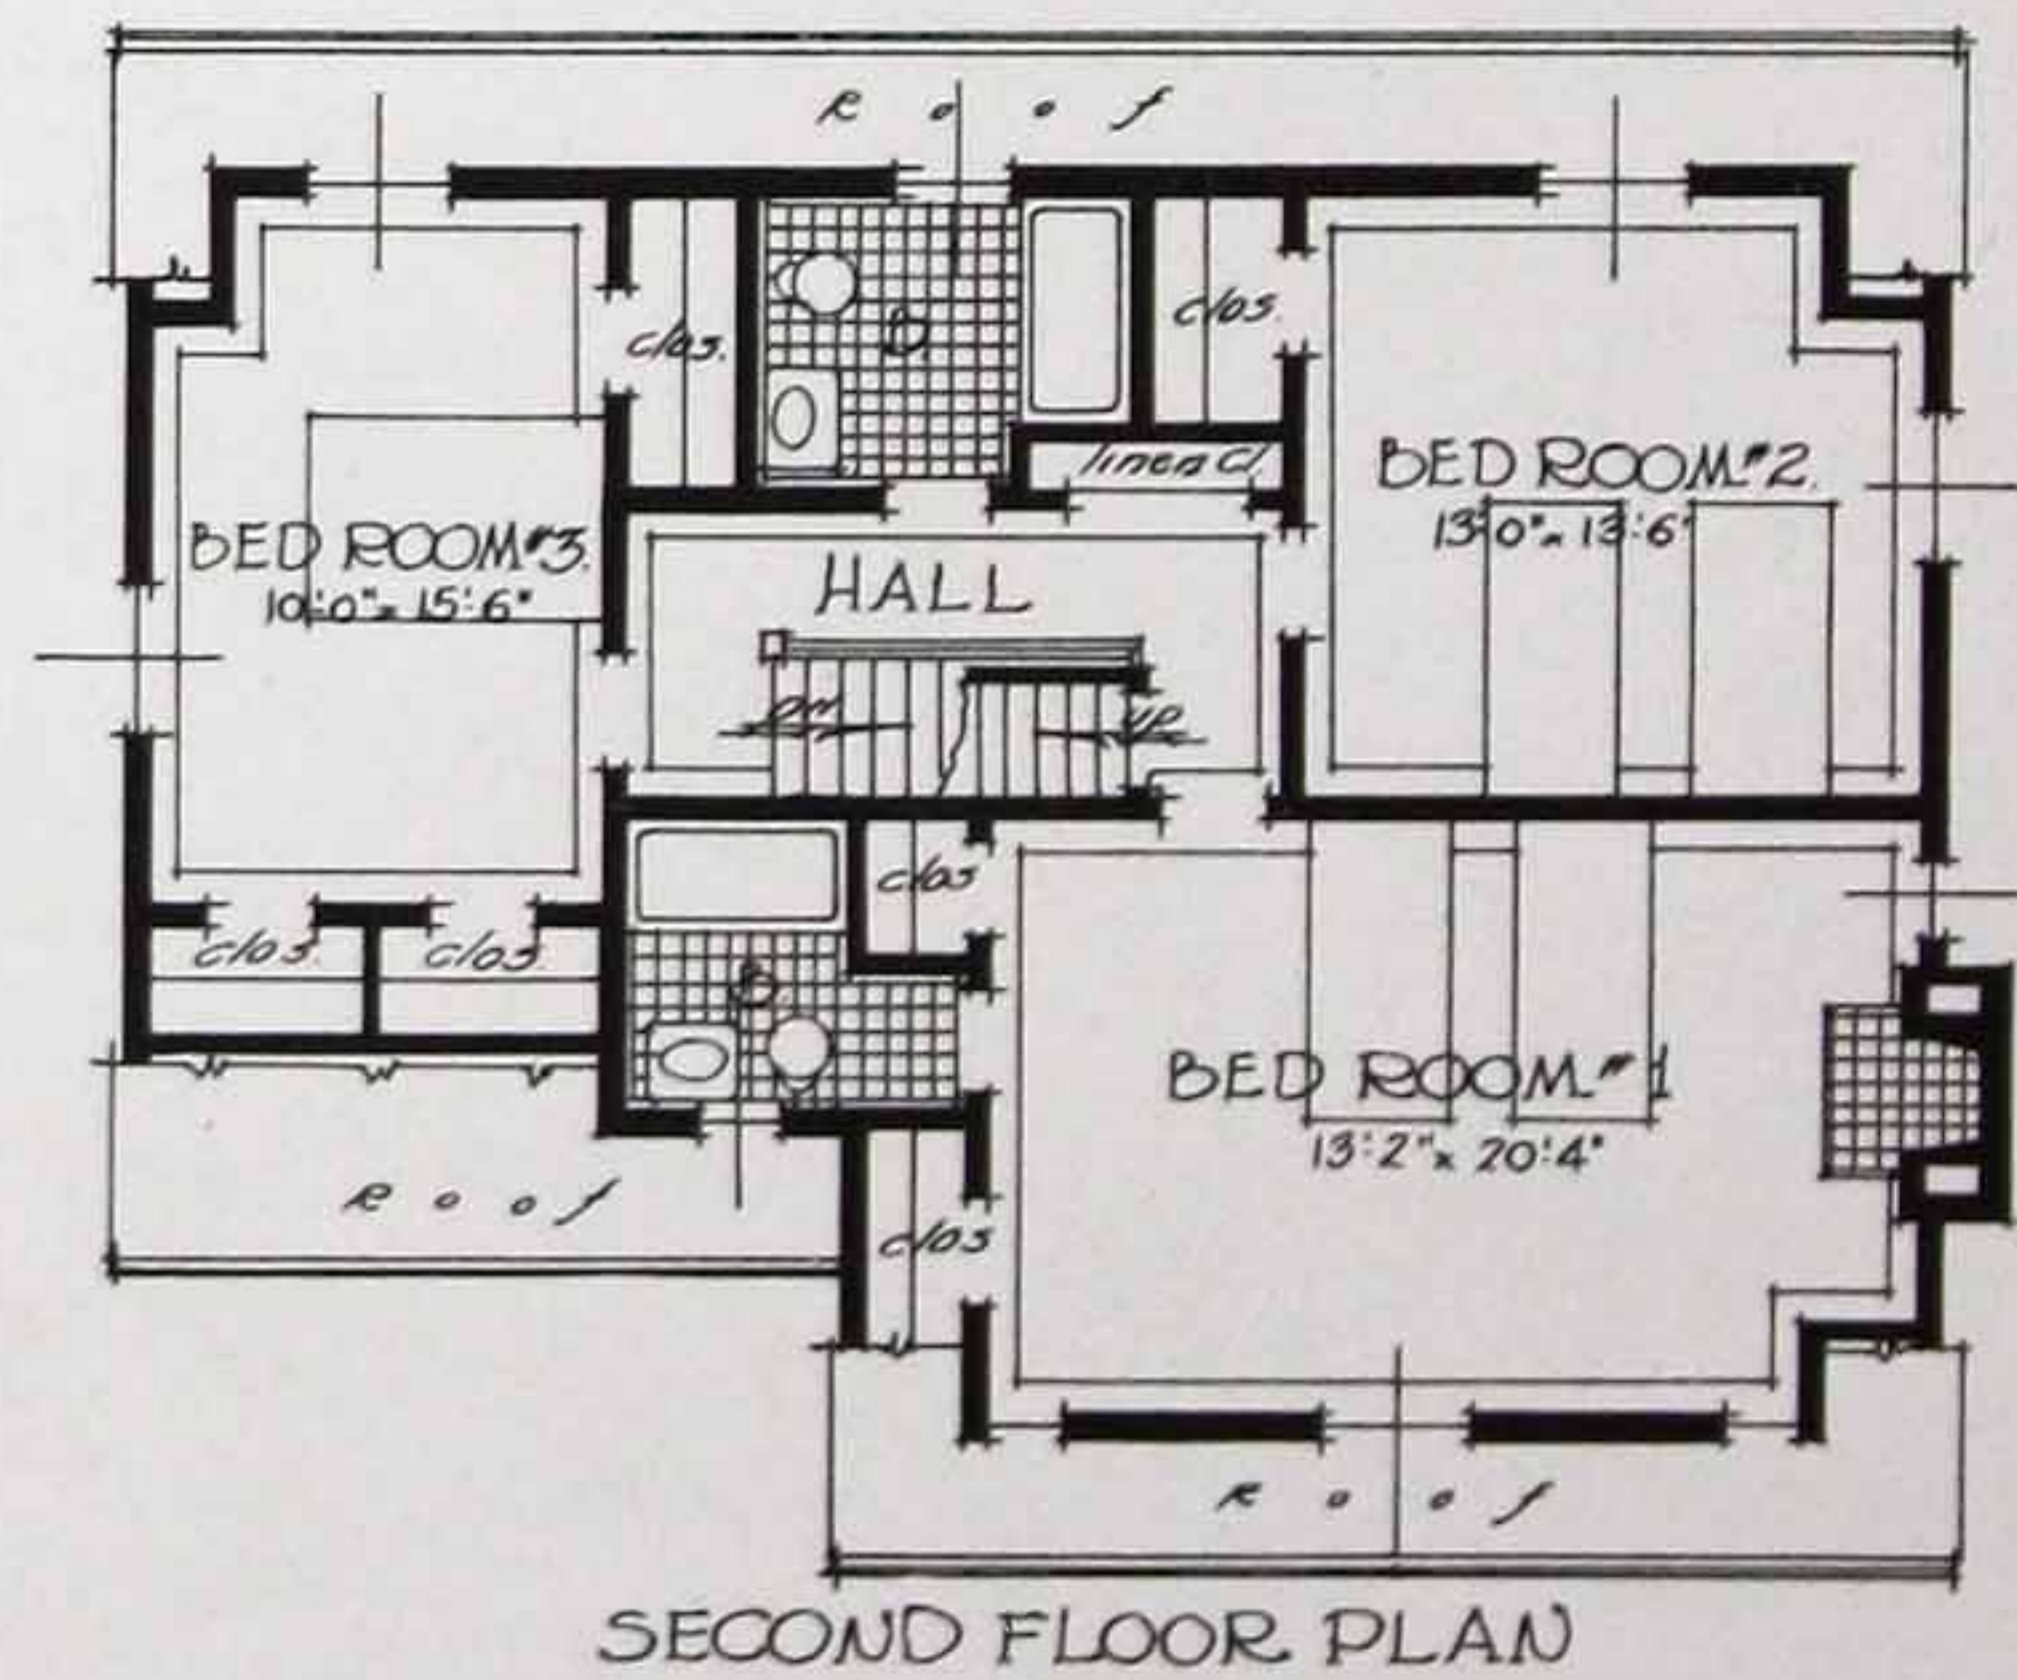
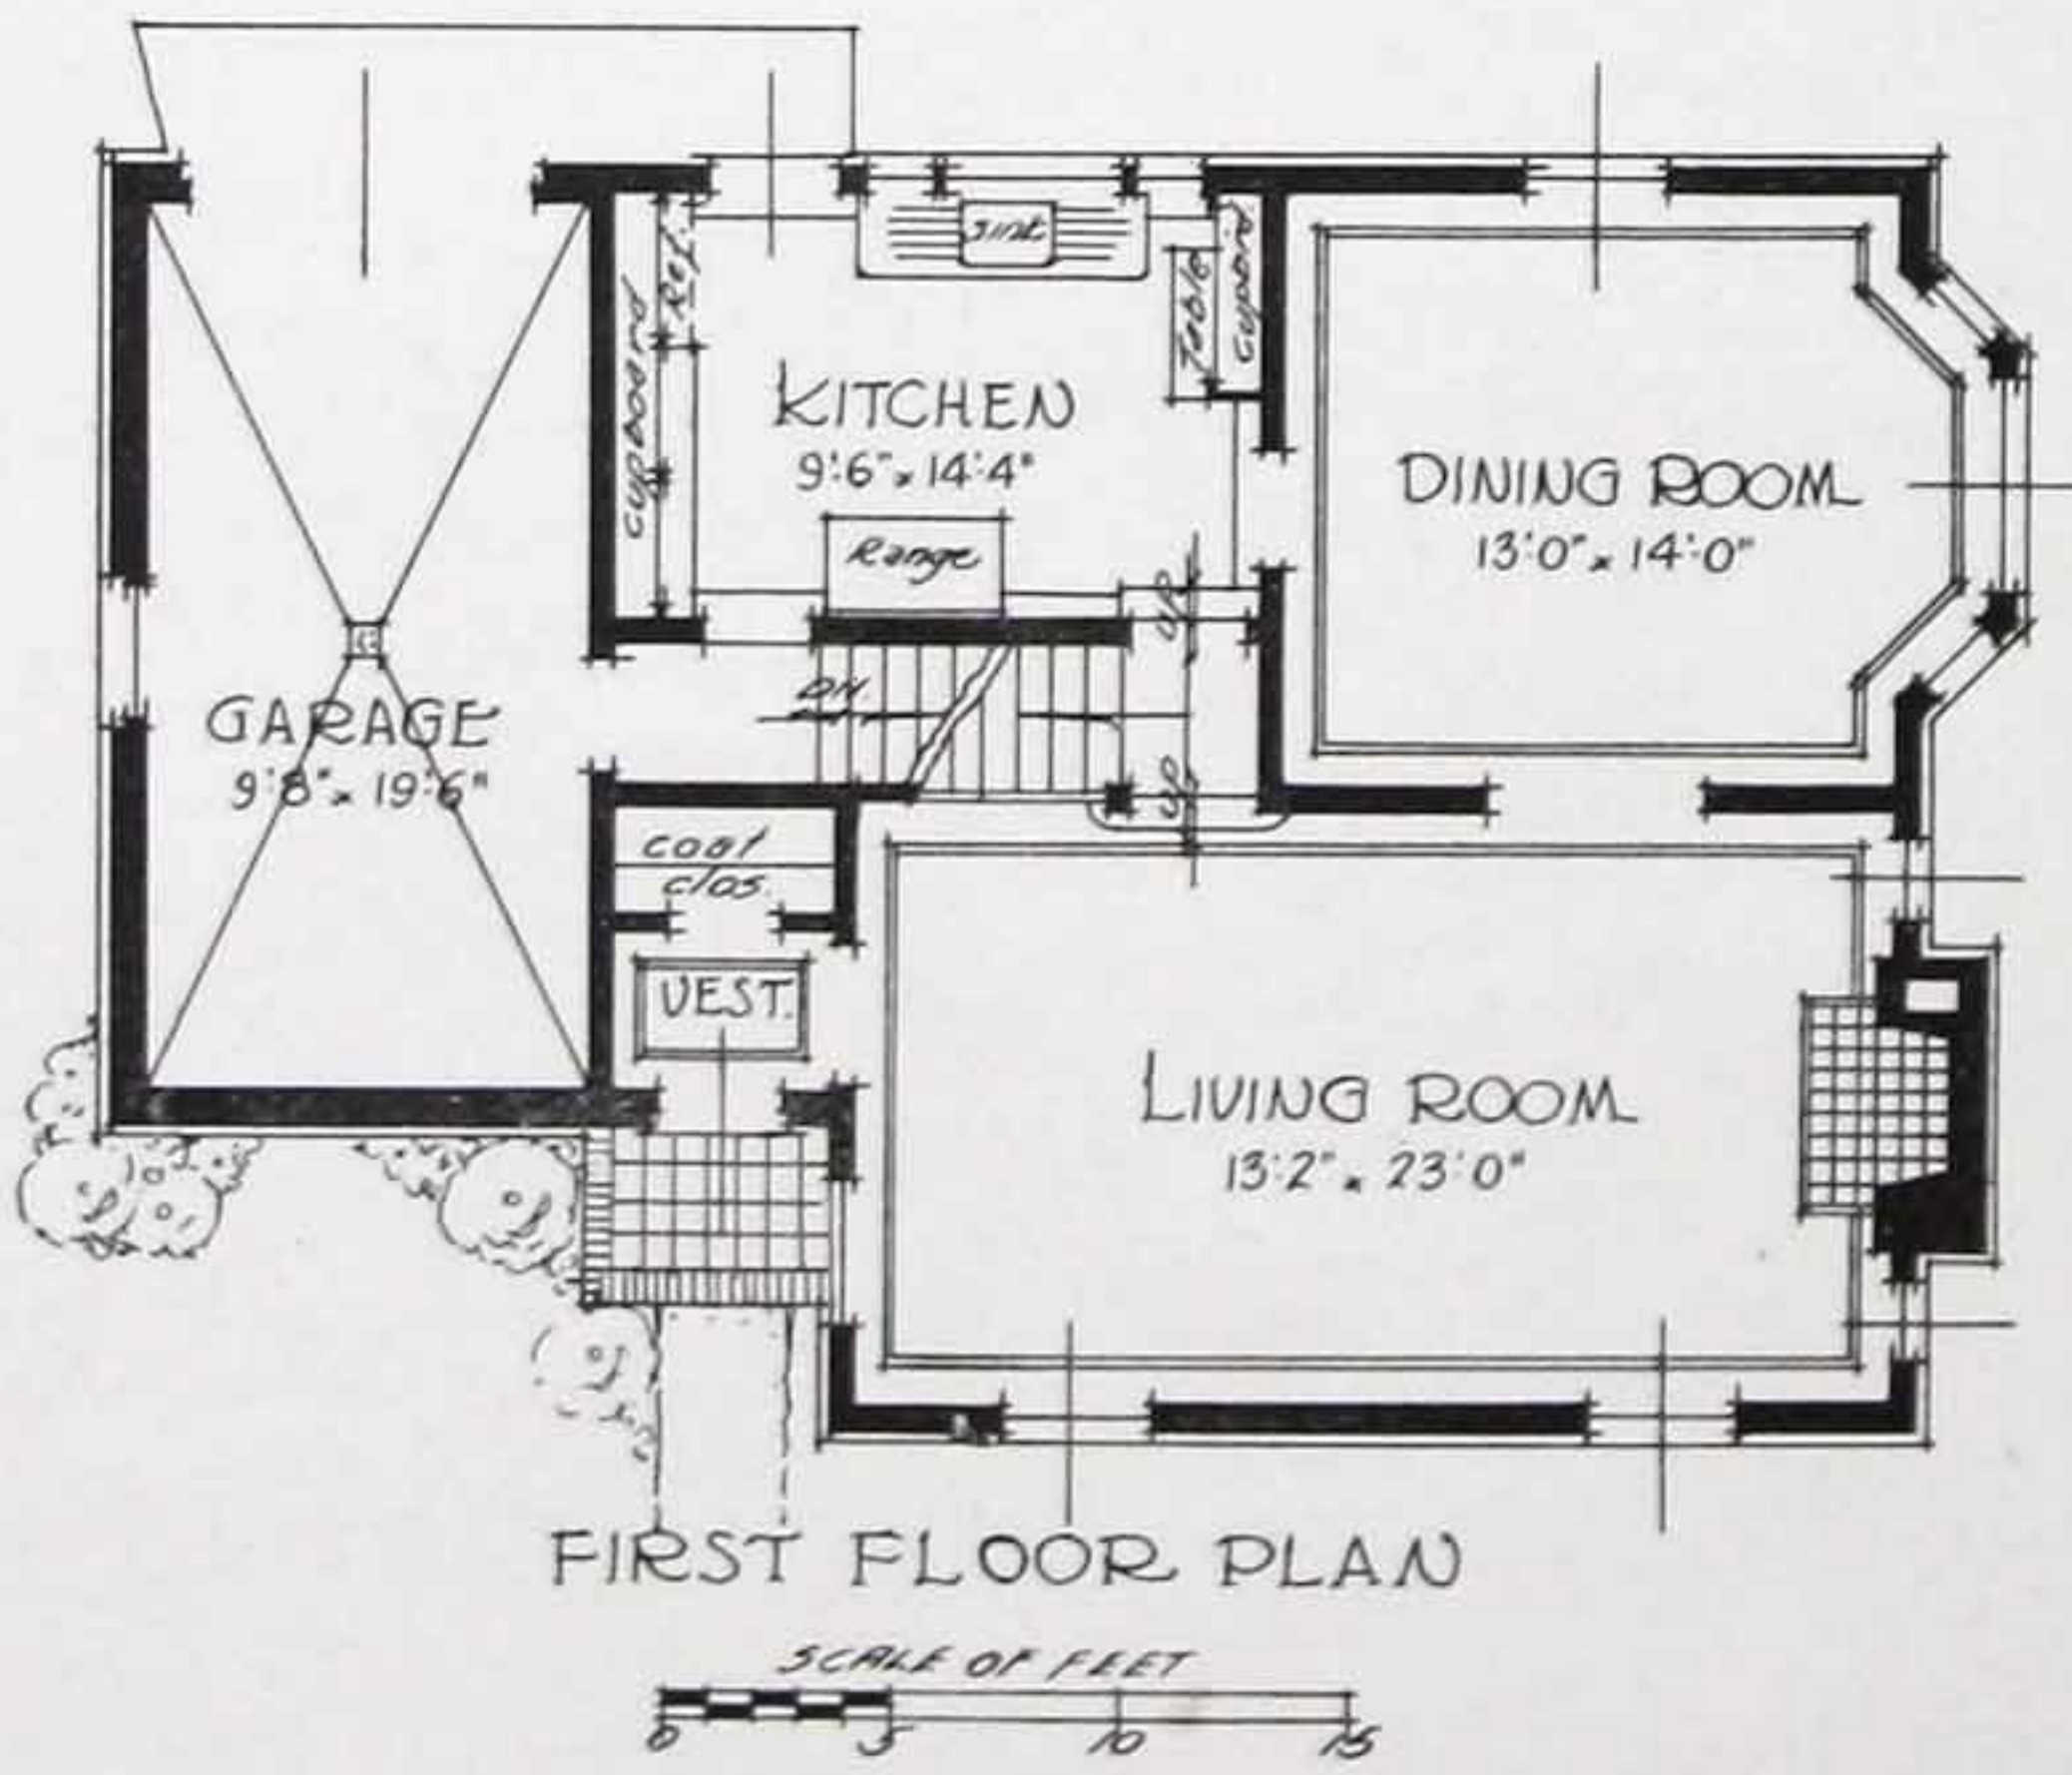


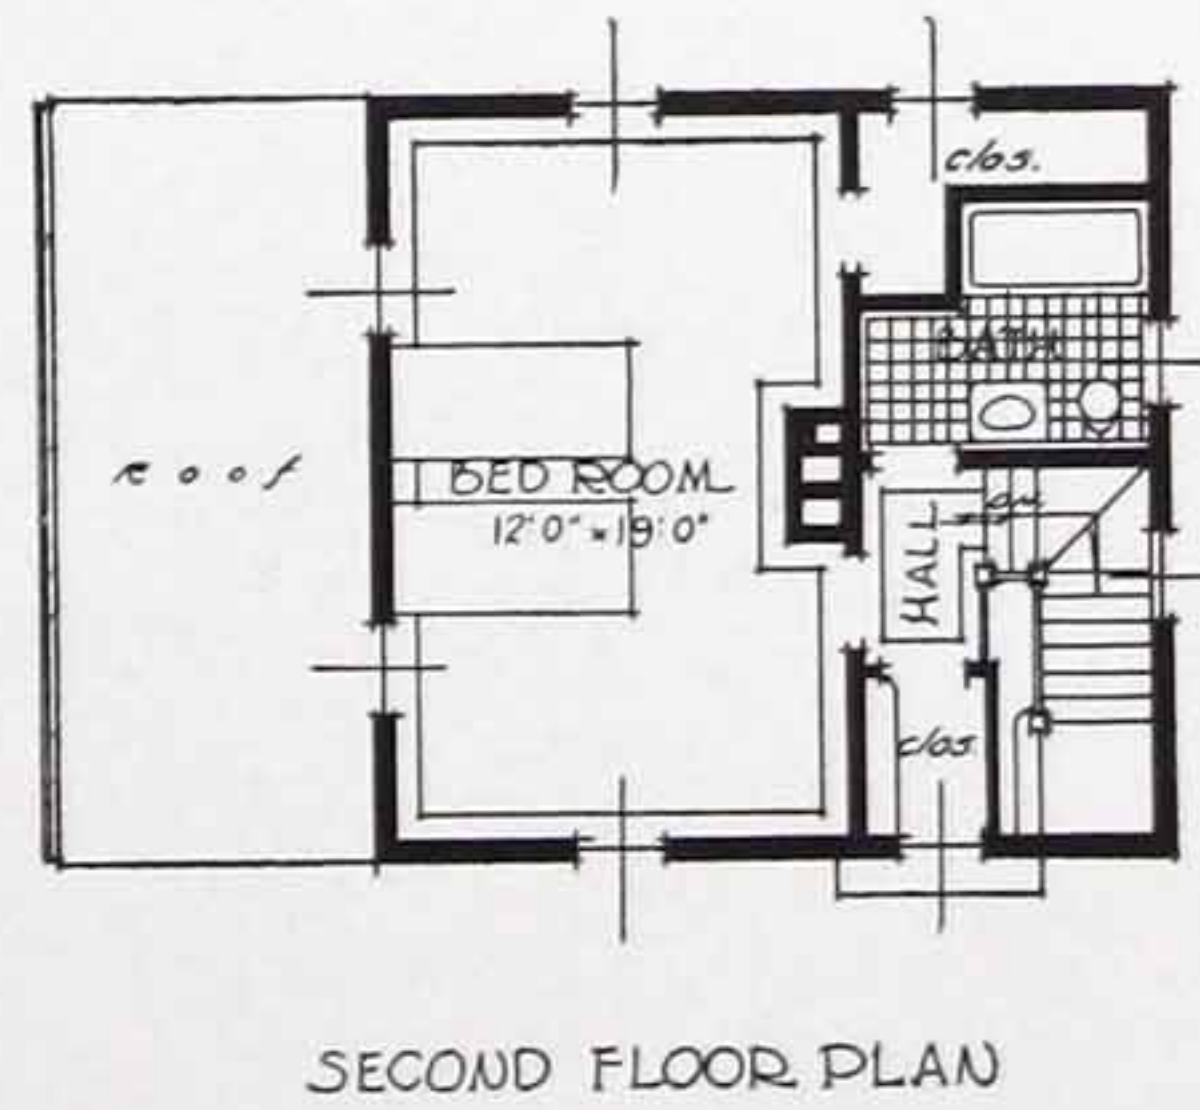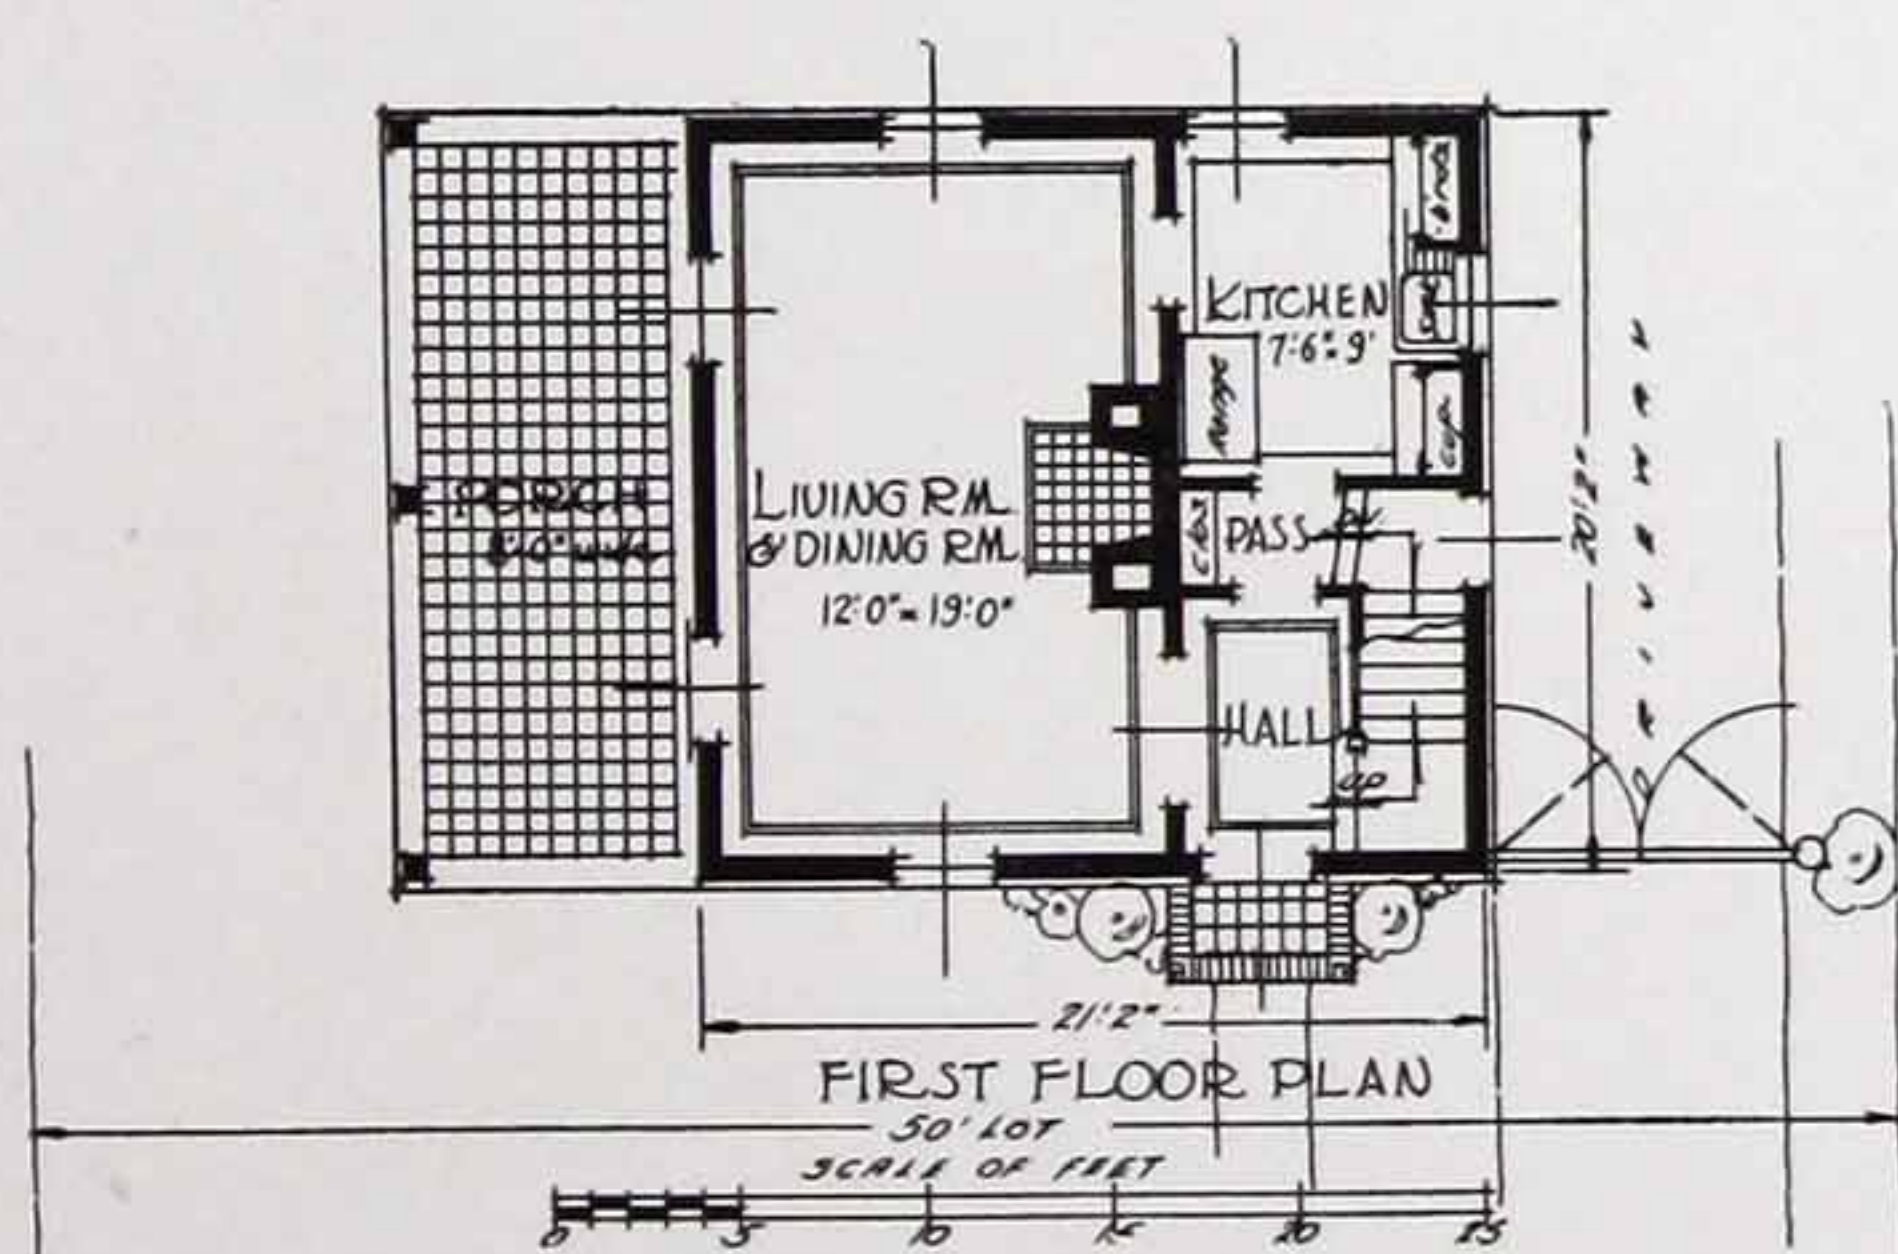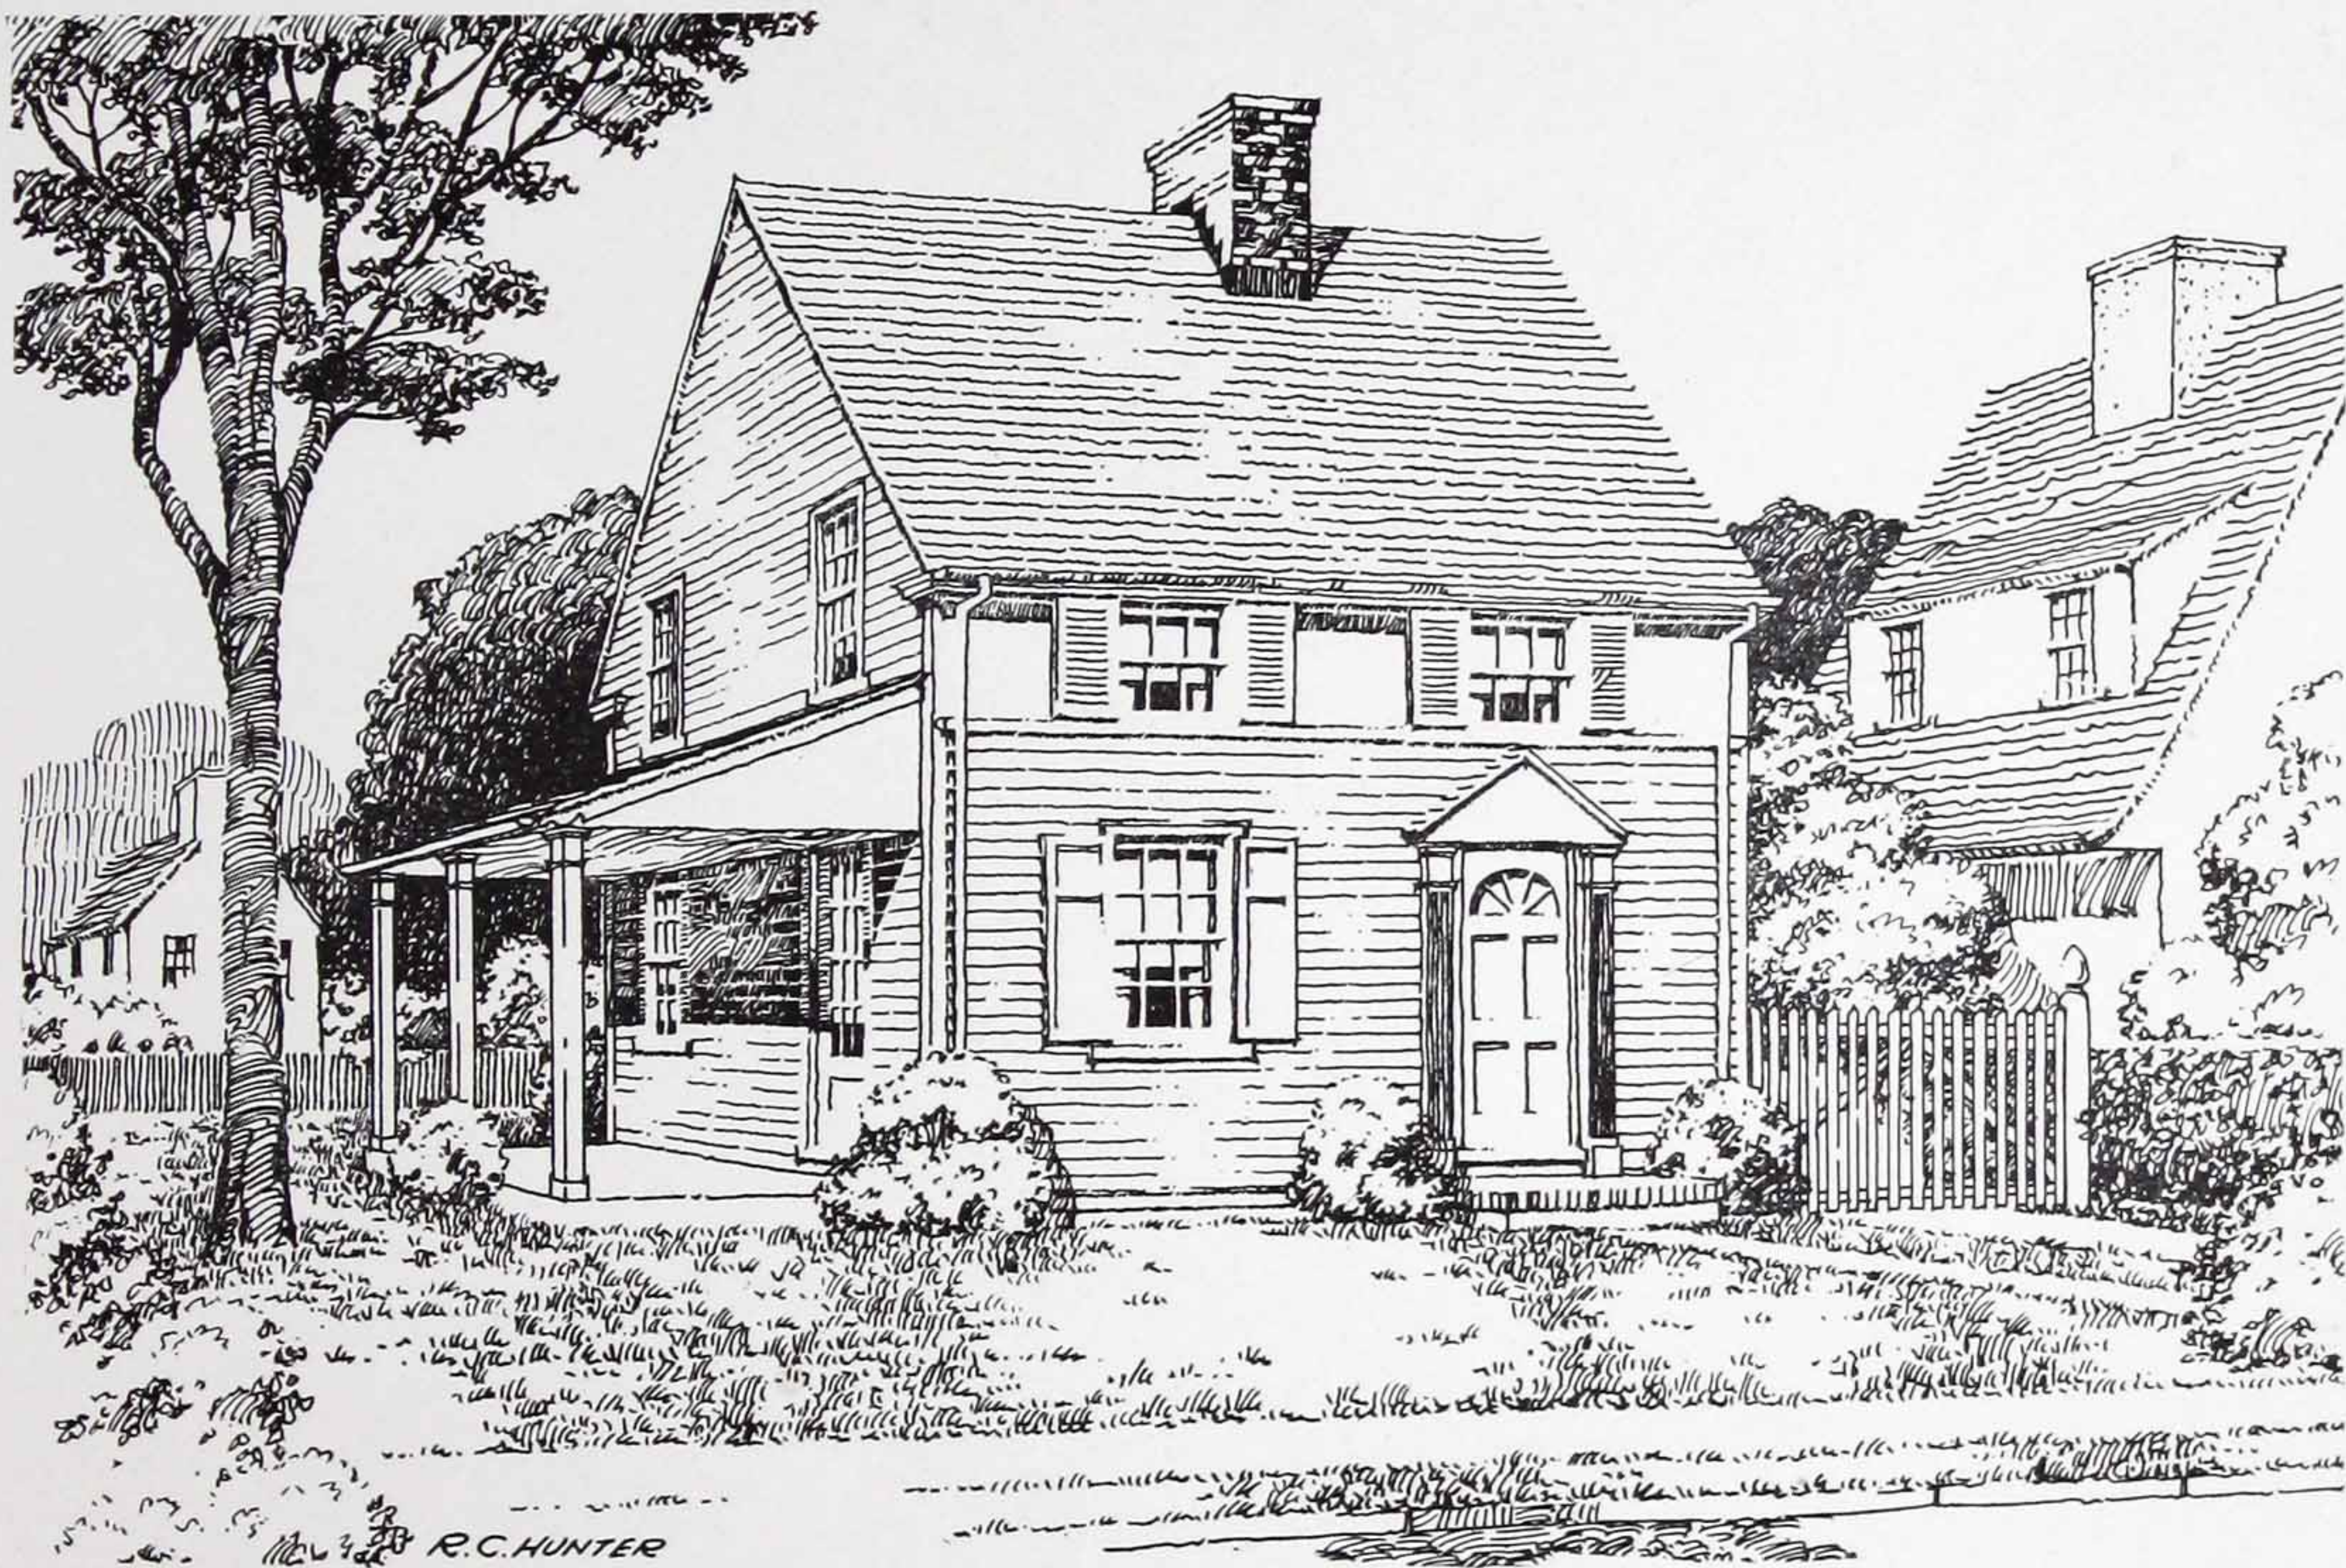

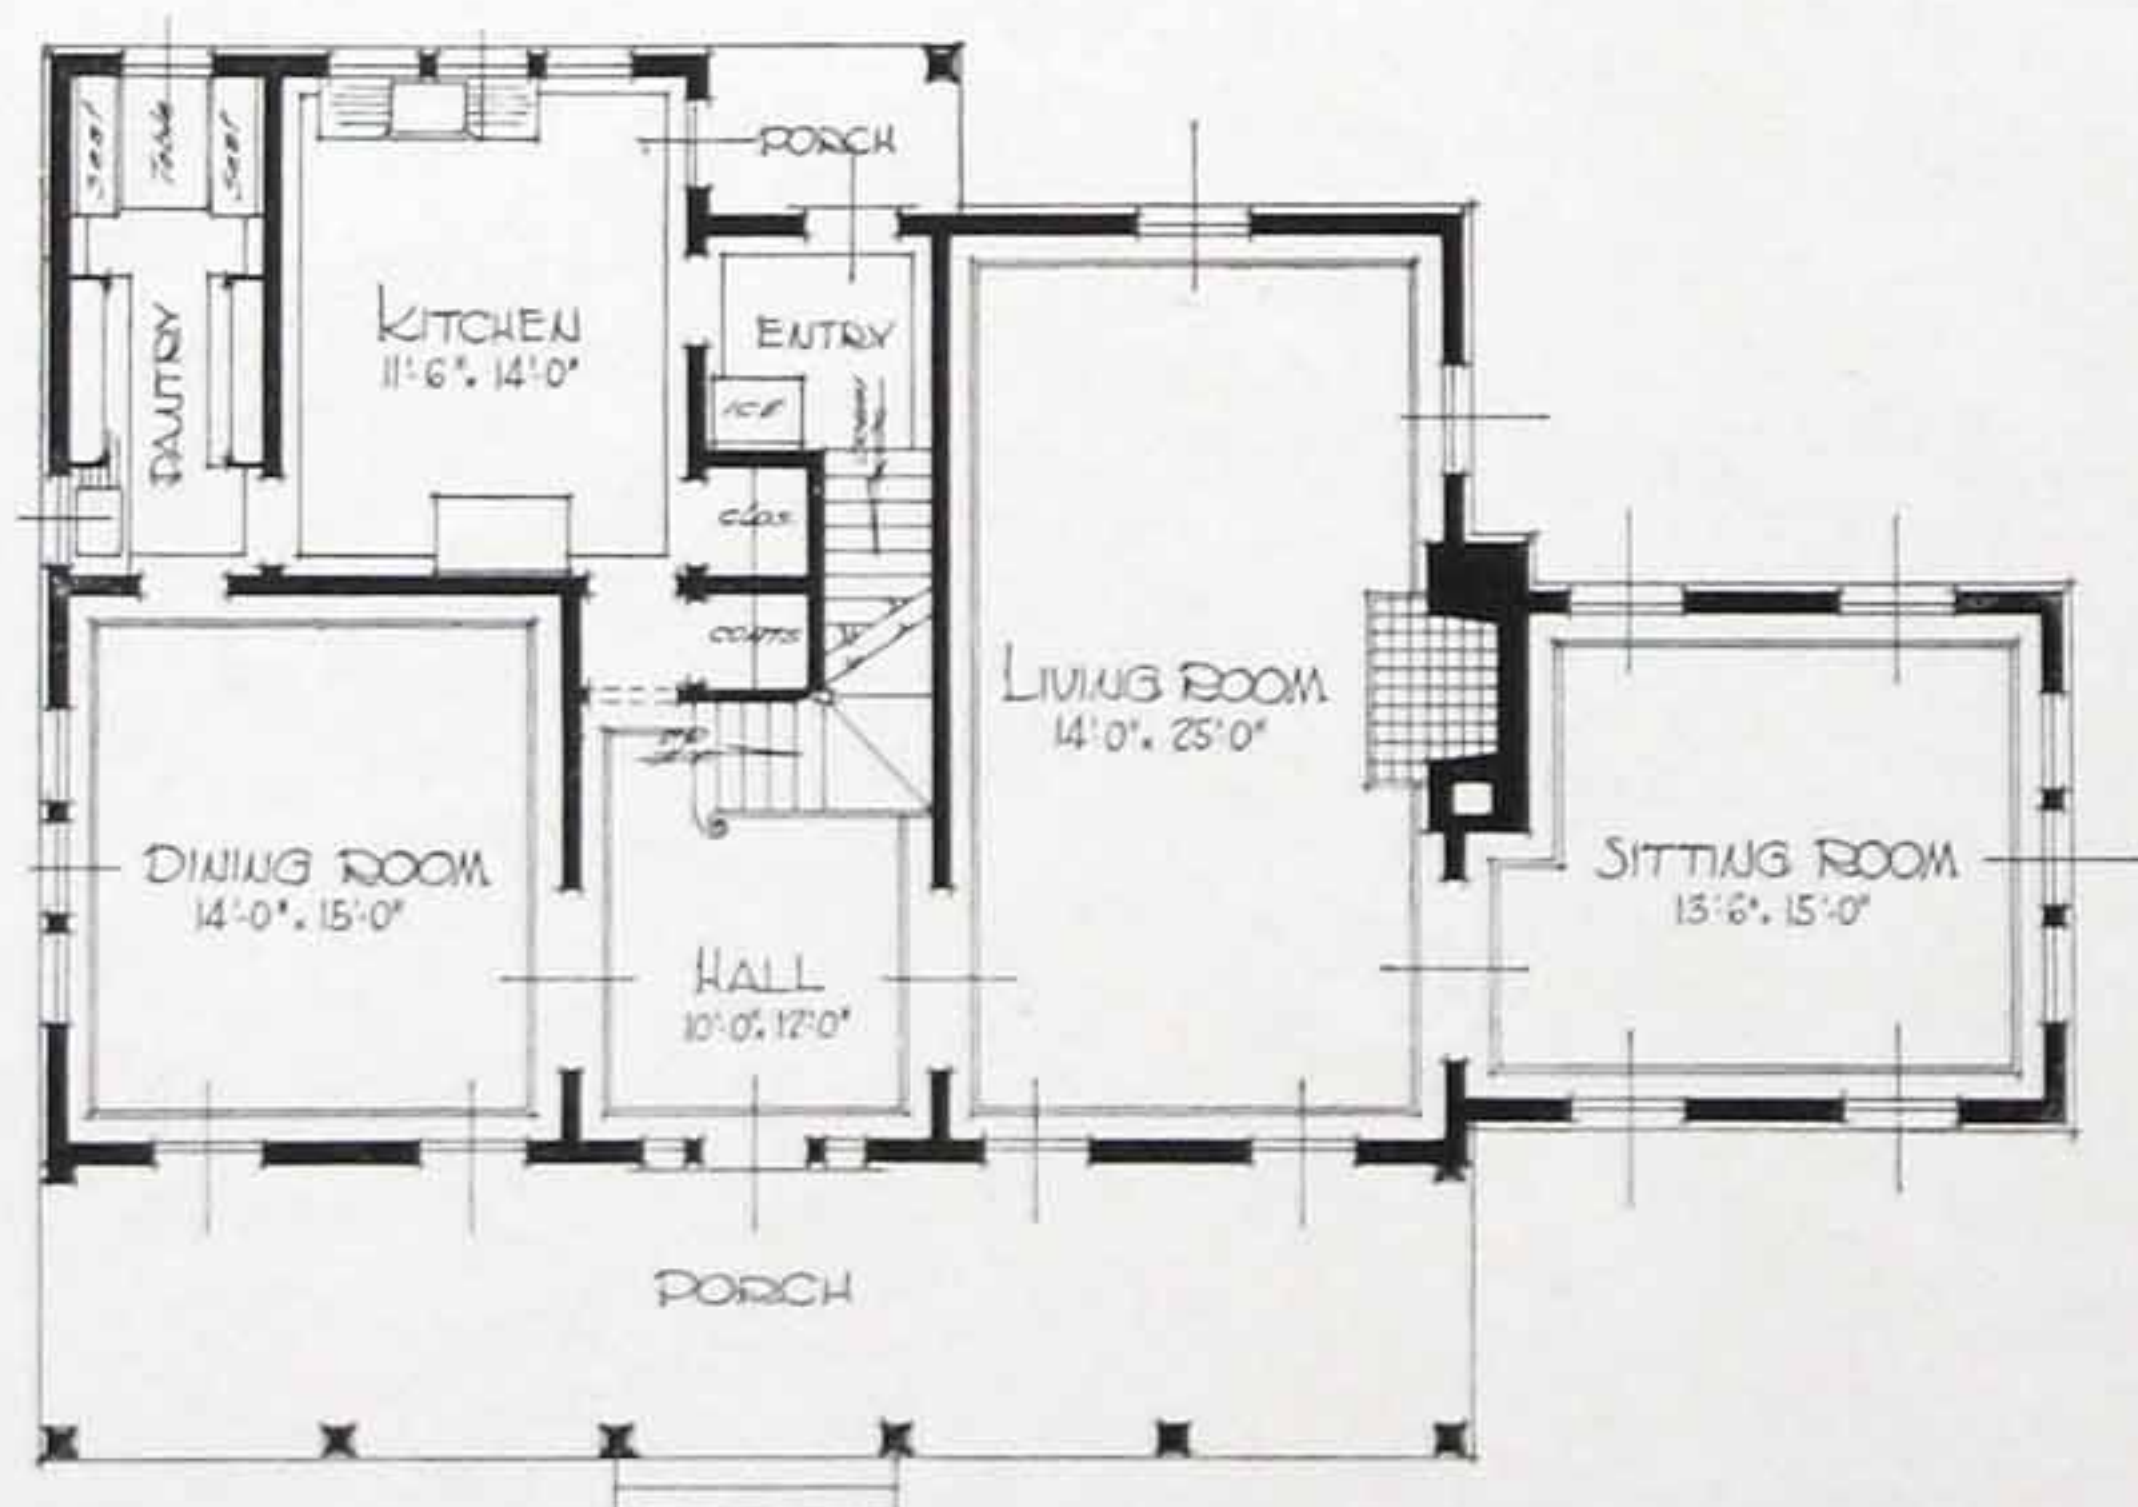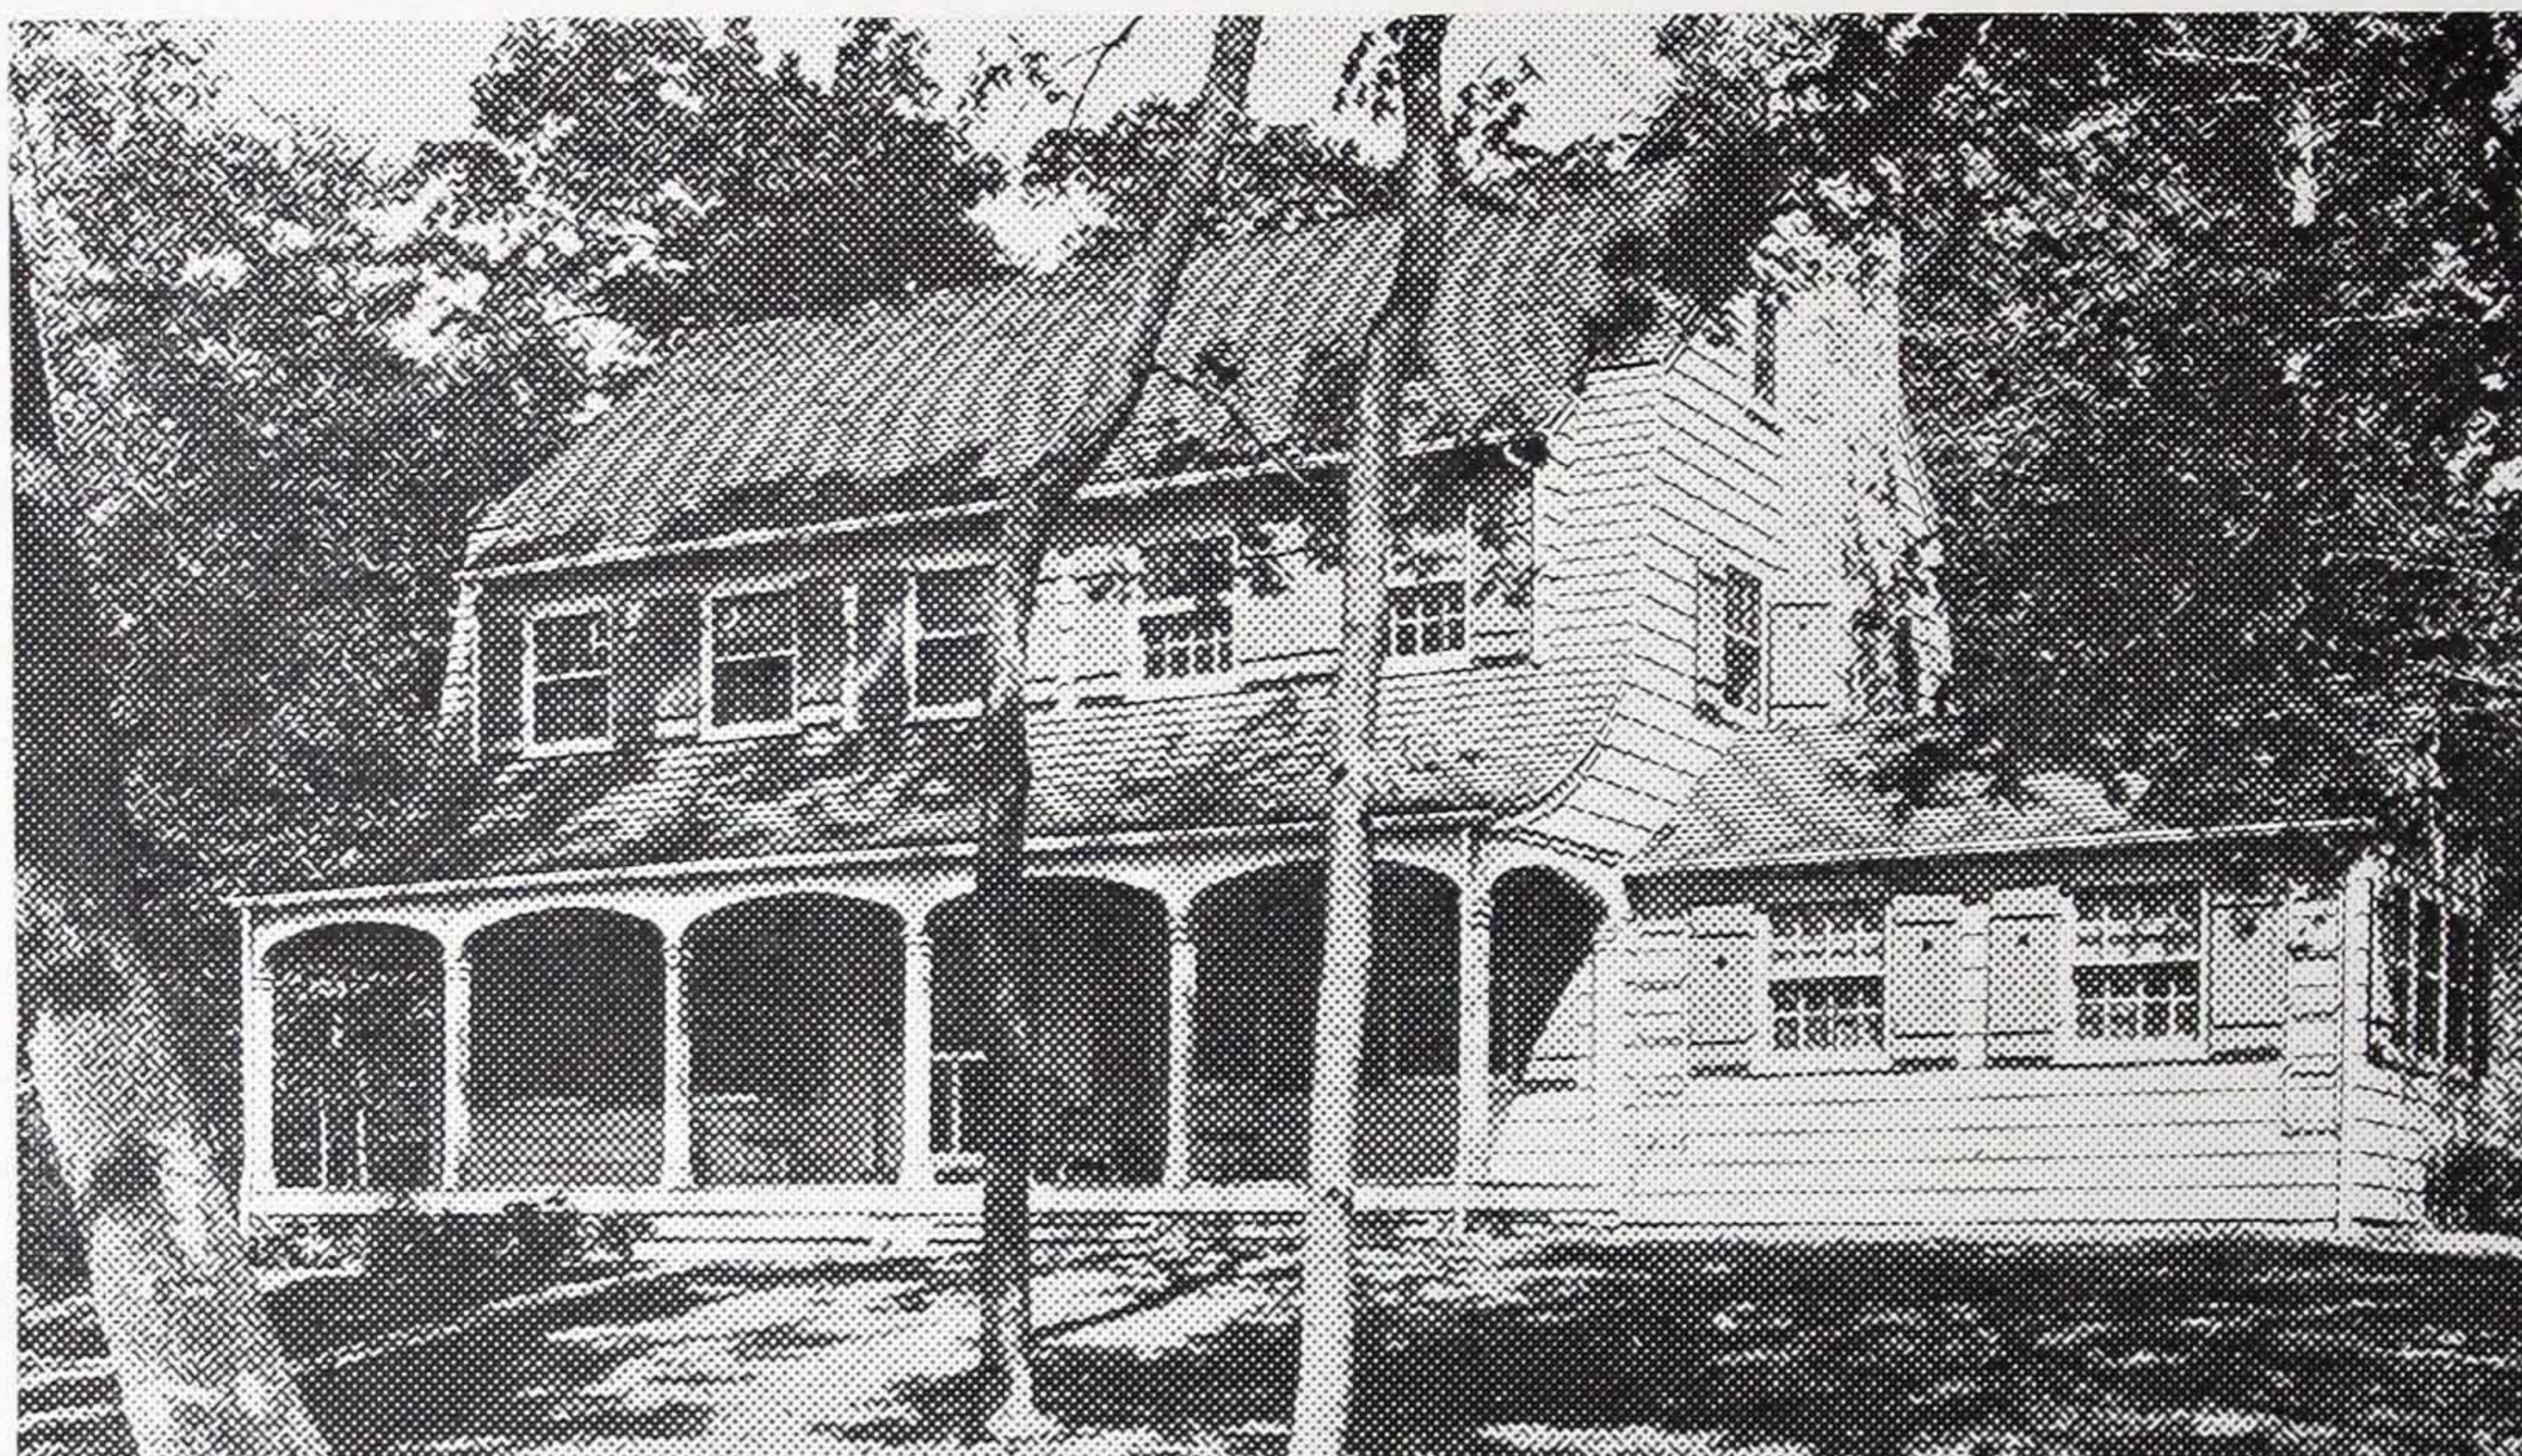





R.C. Hunter




FIRST FLOOR PLAN

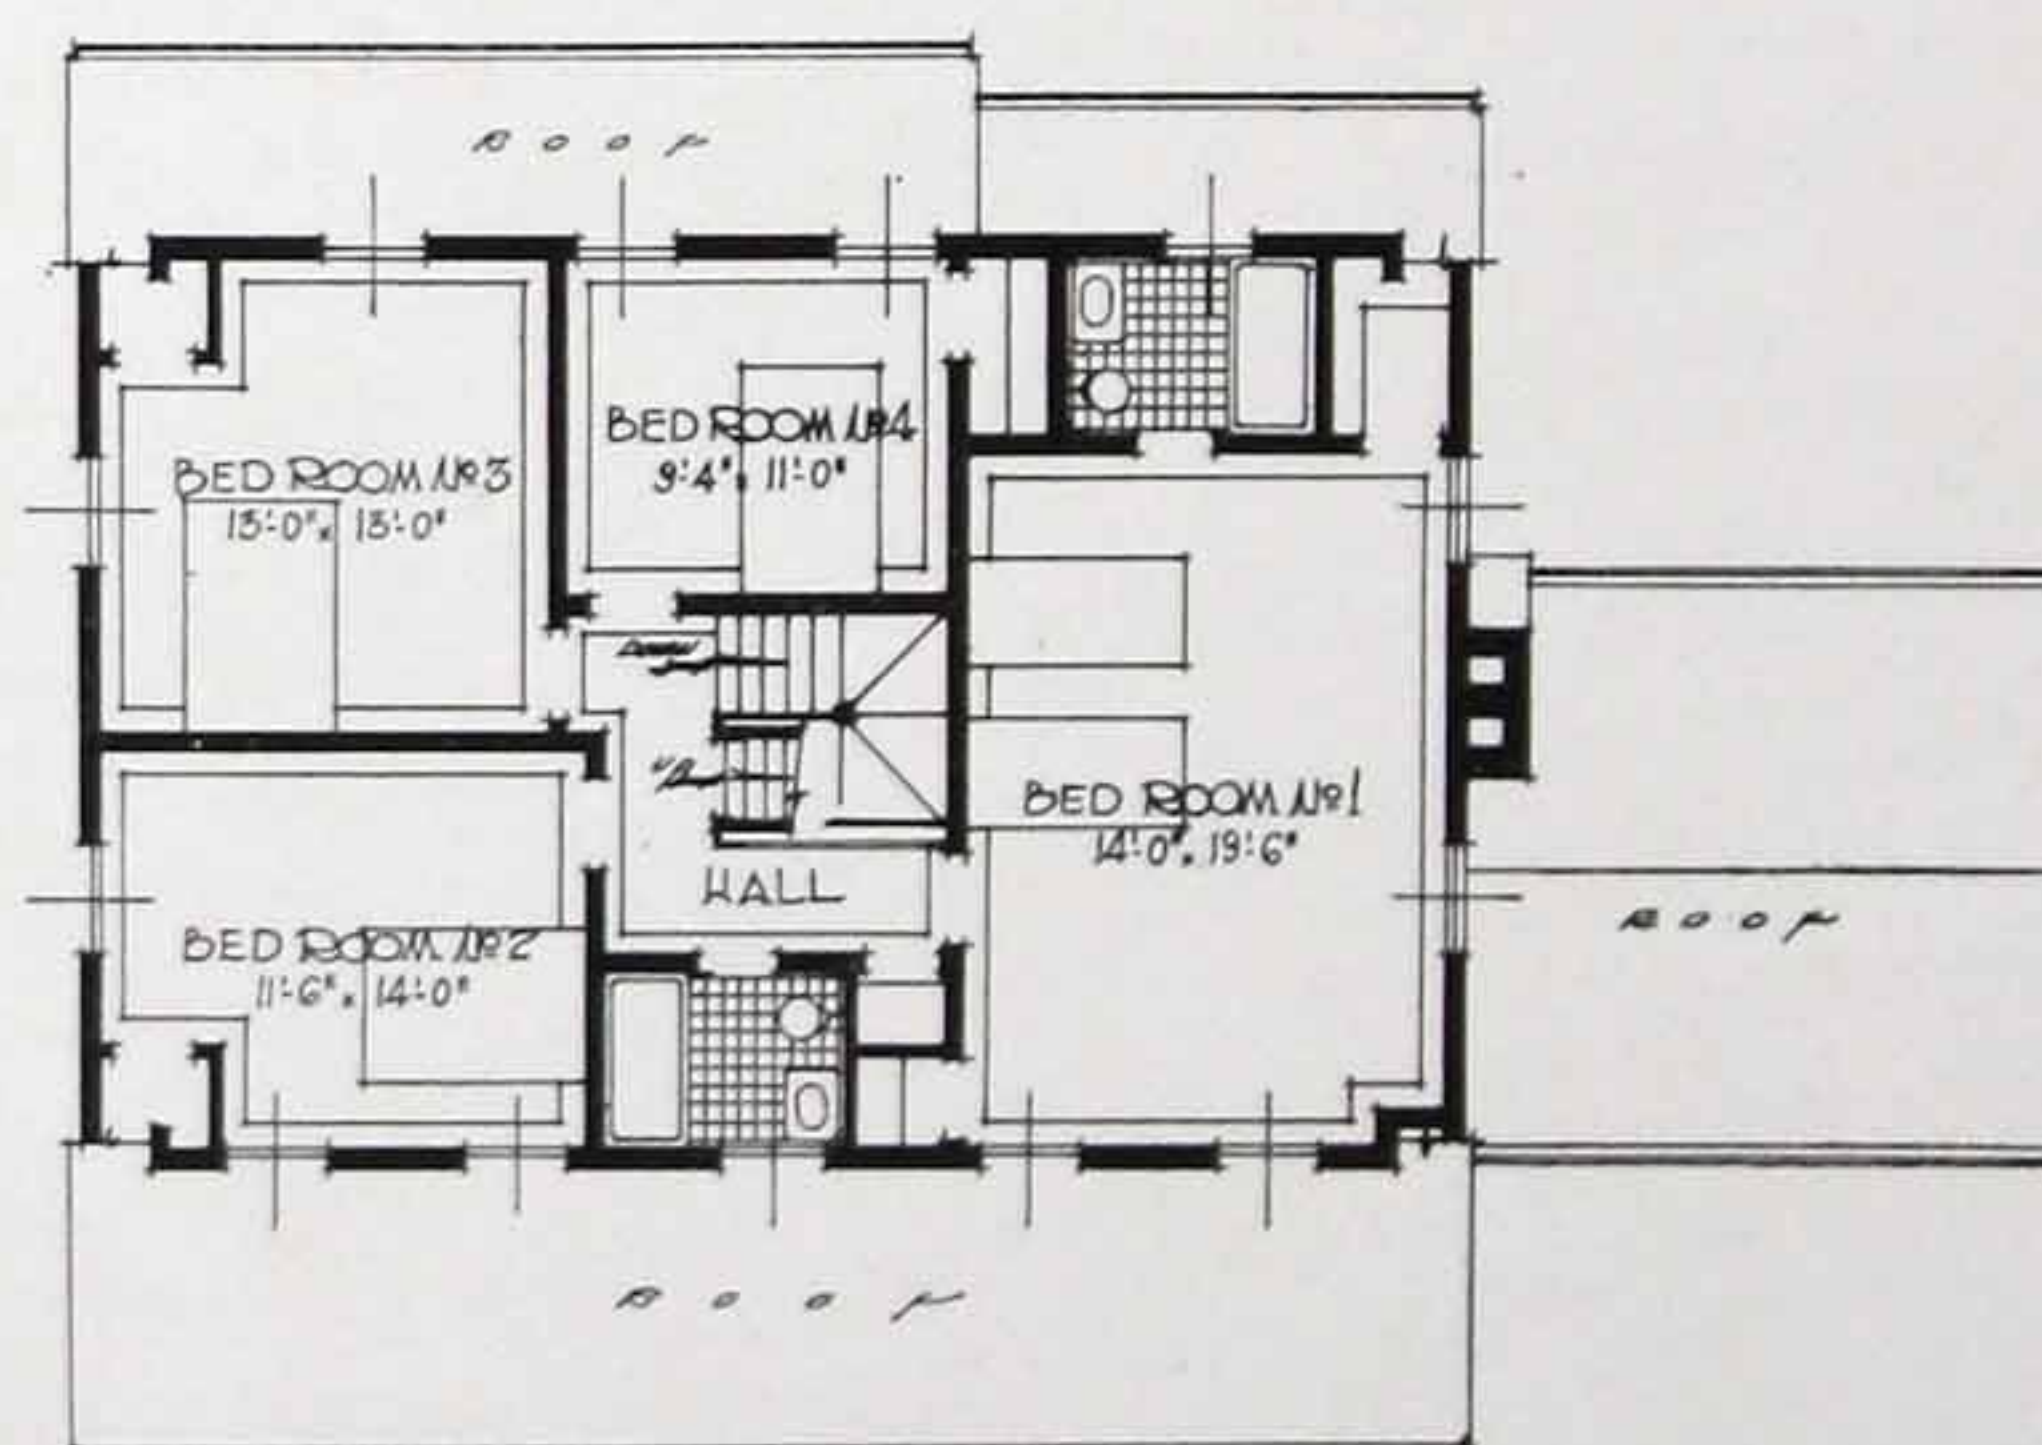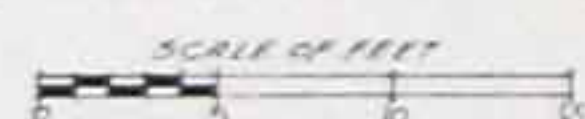


SECOND FLOOR PLAN

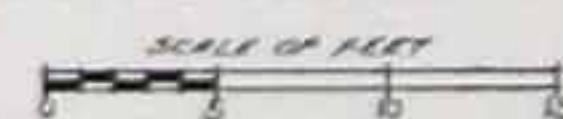


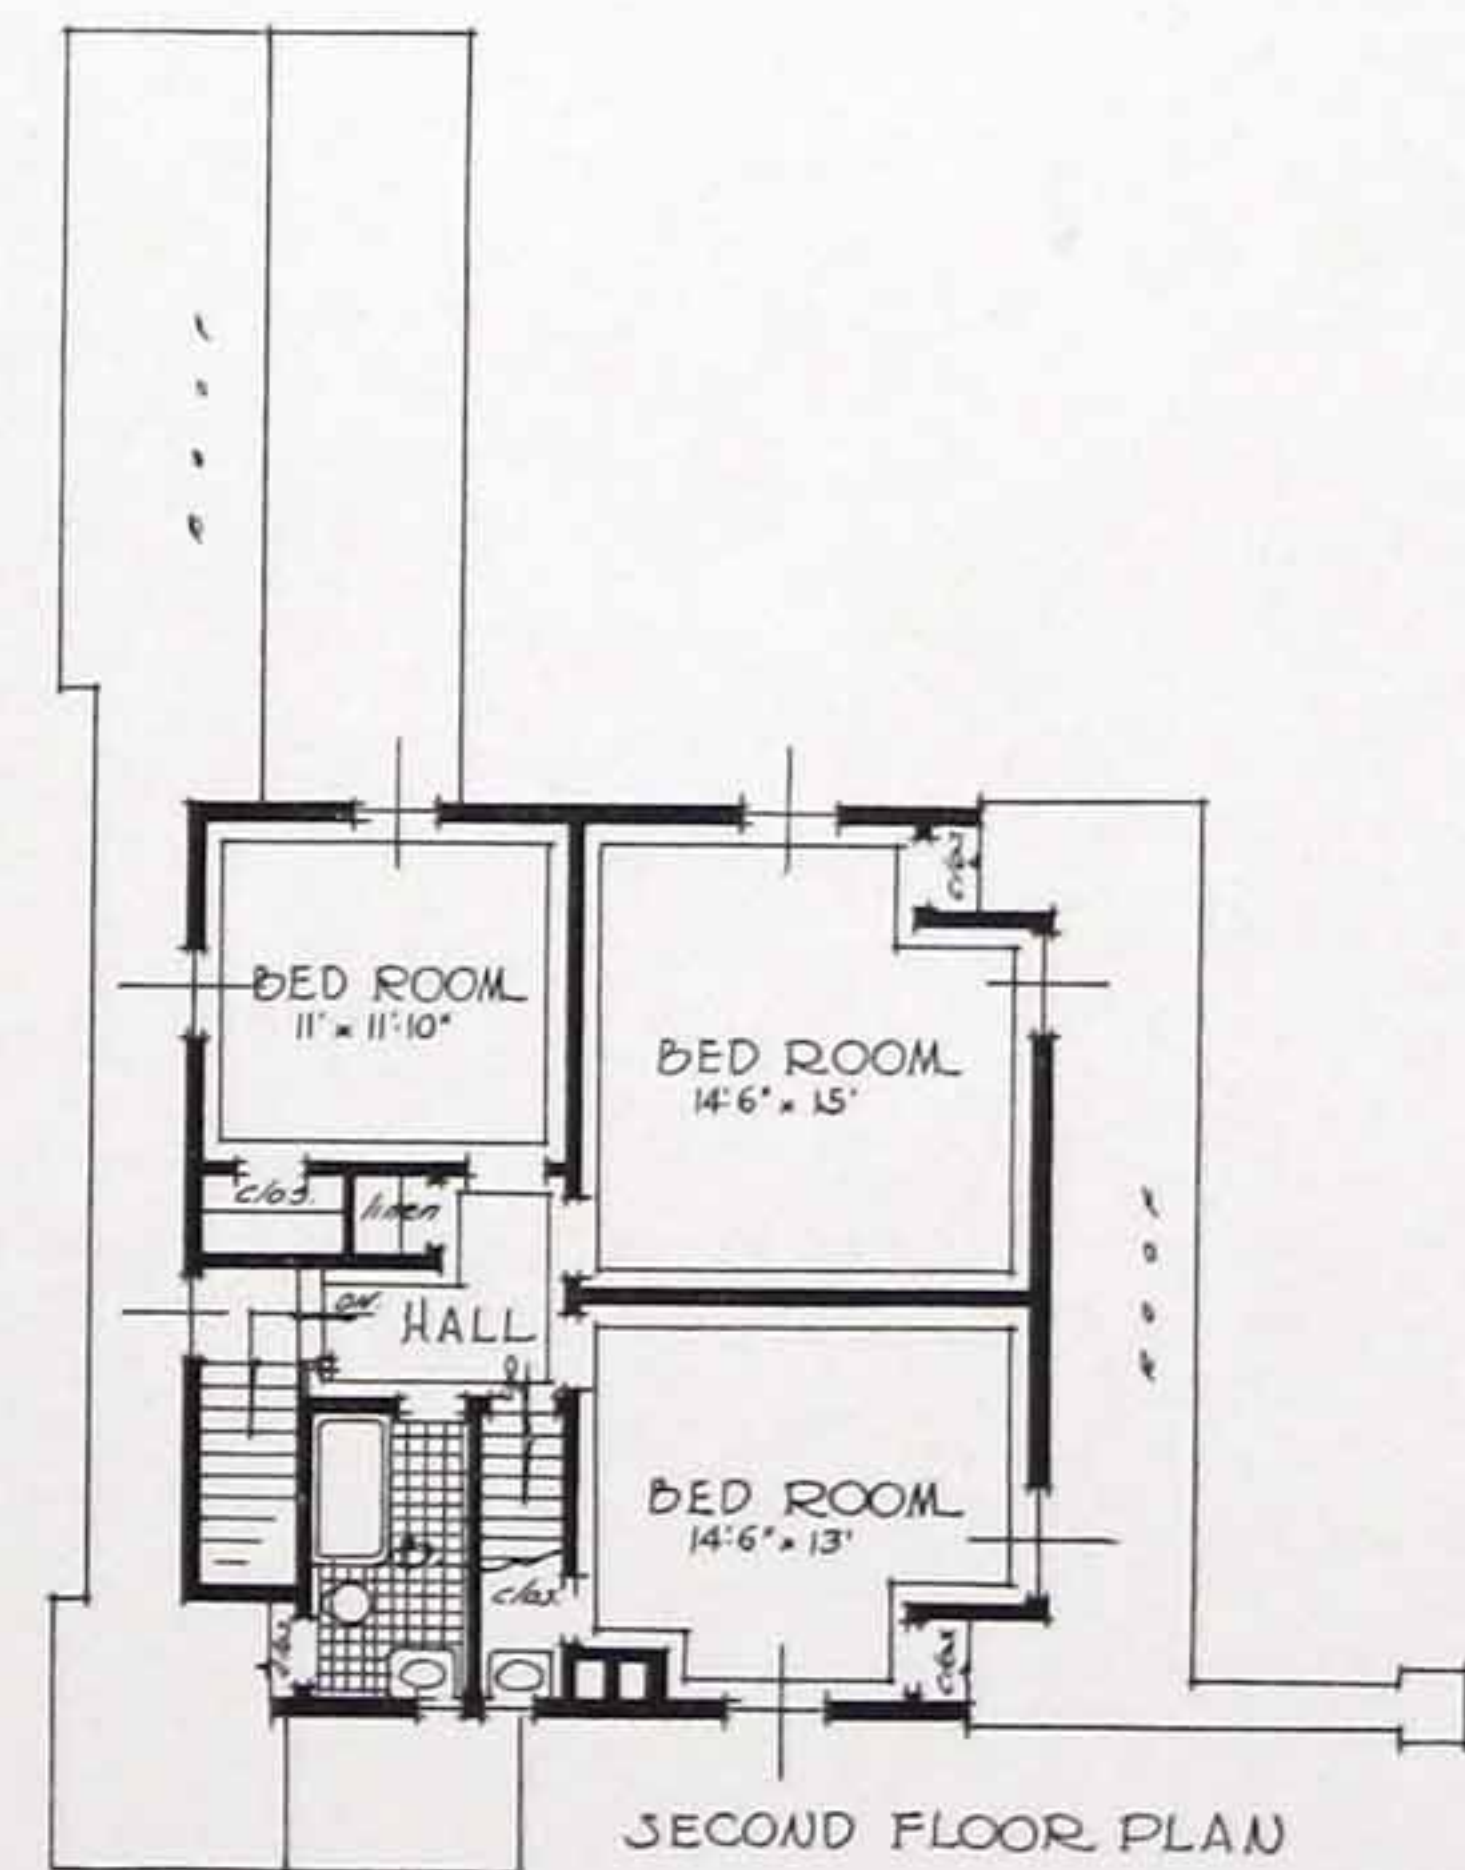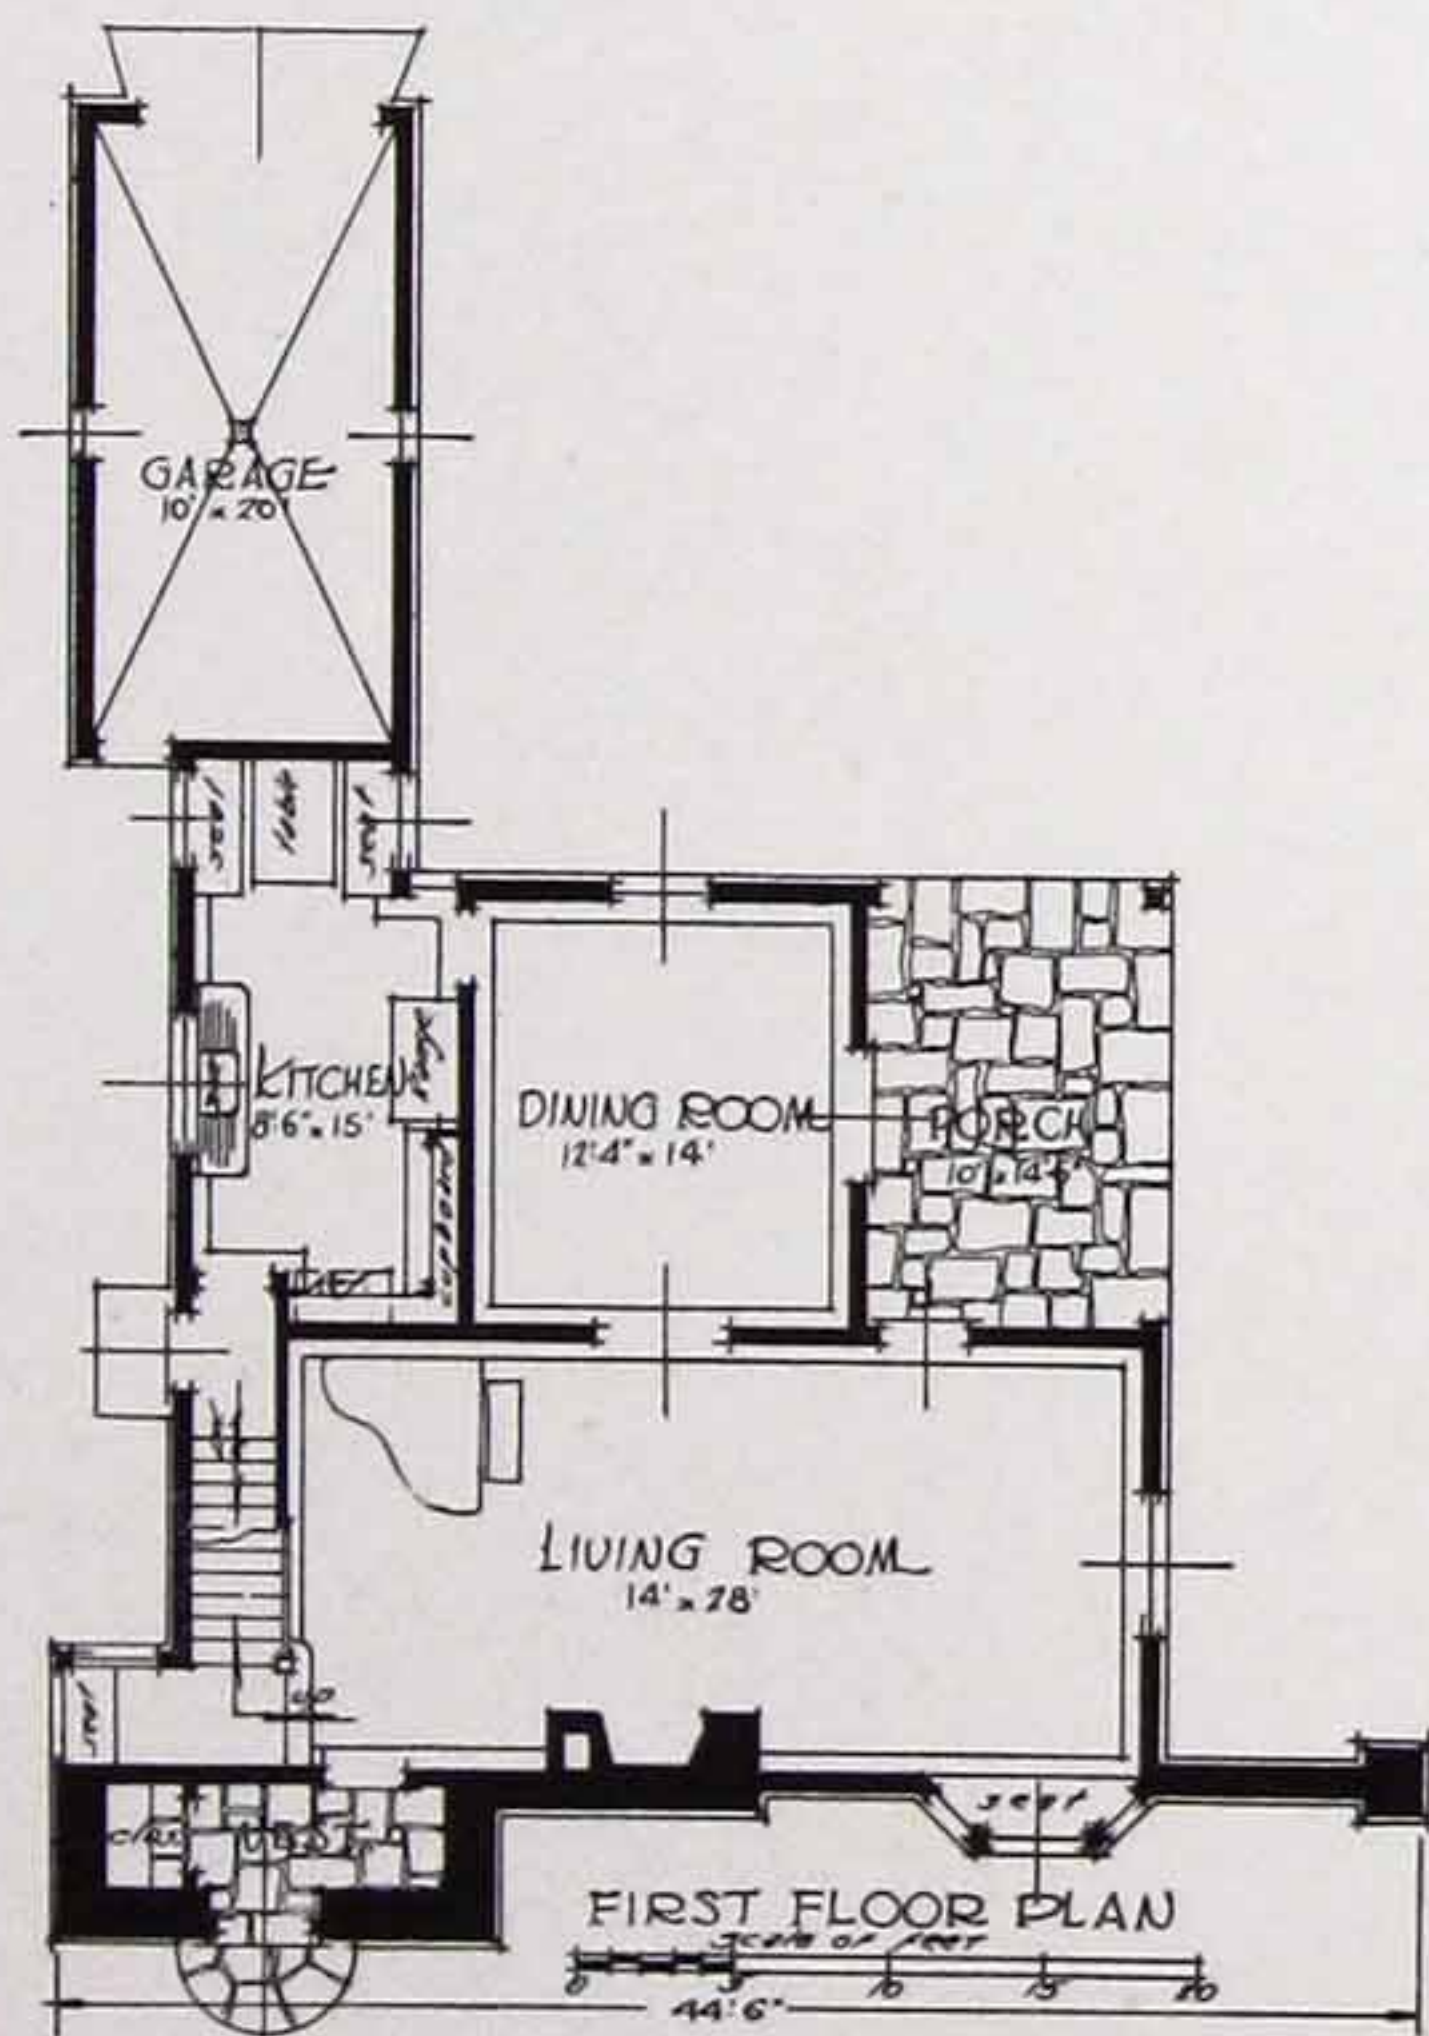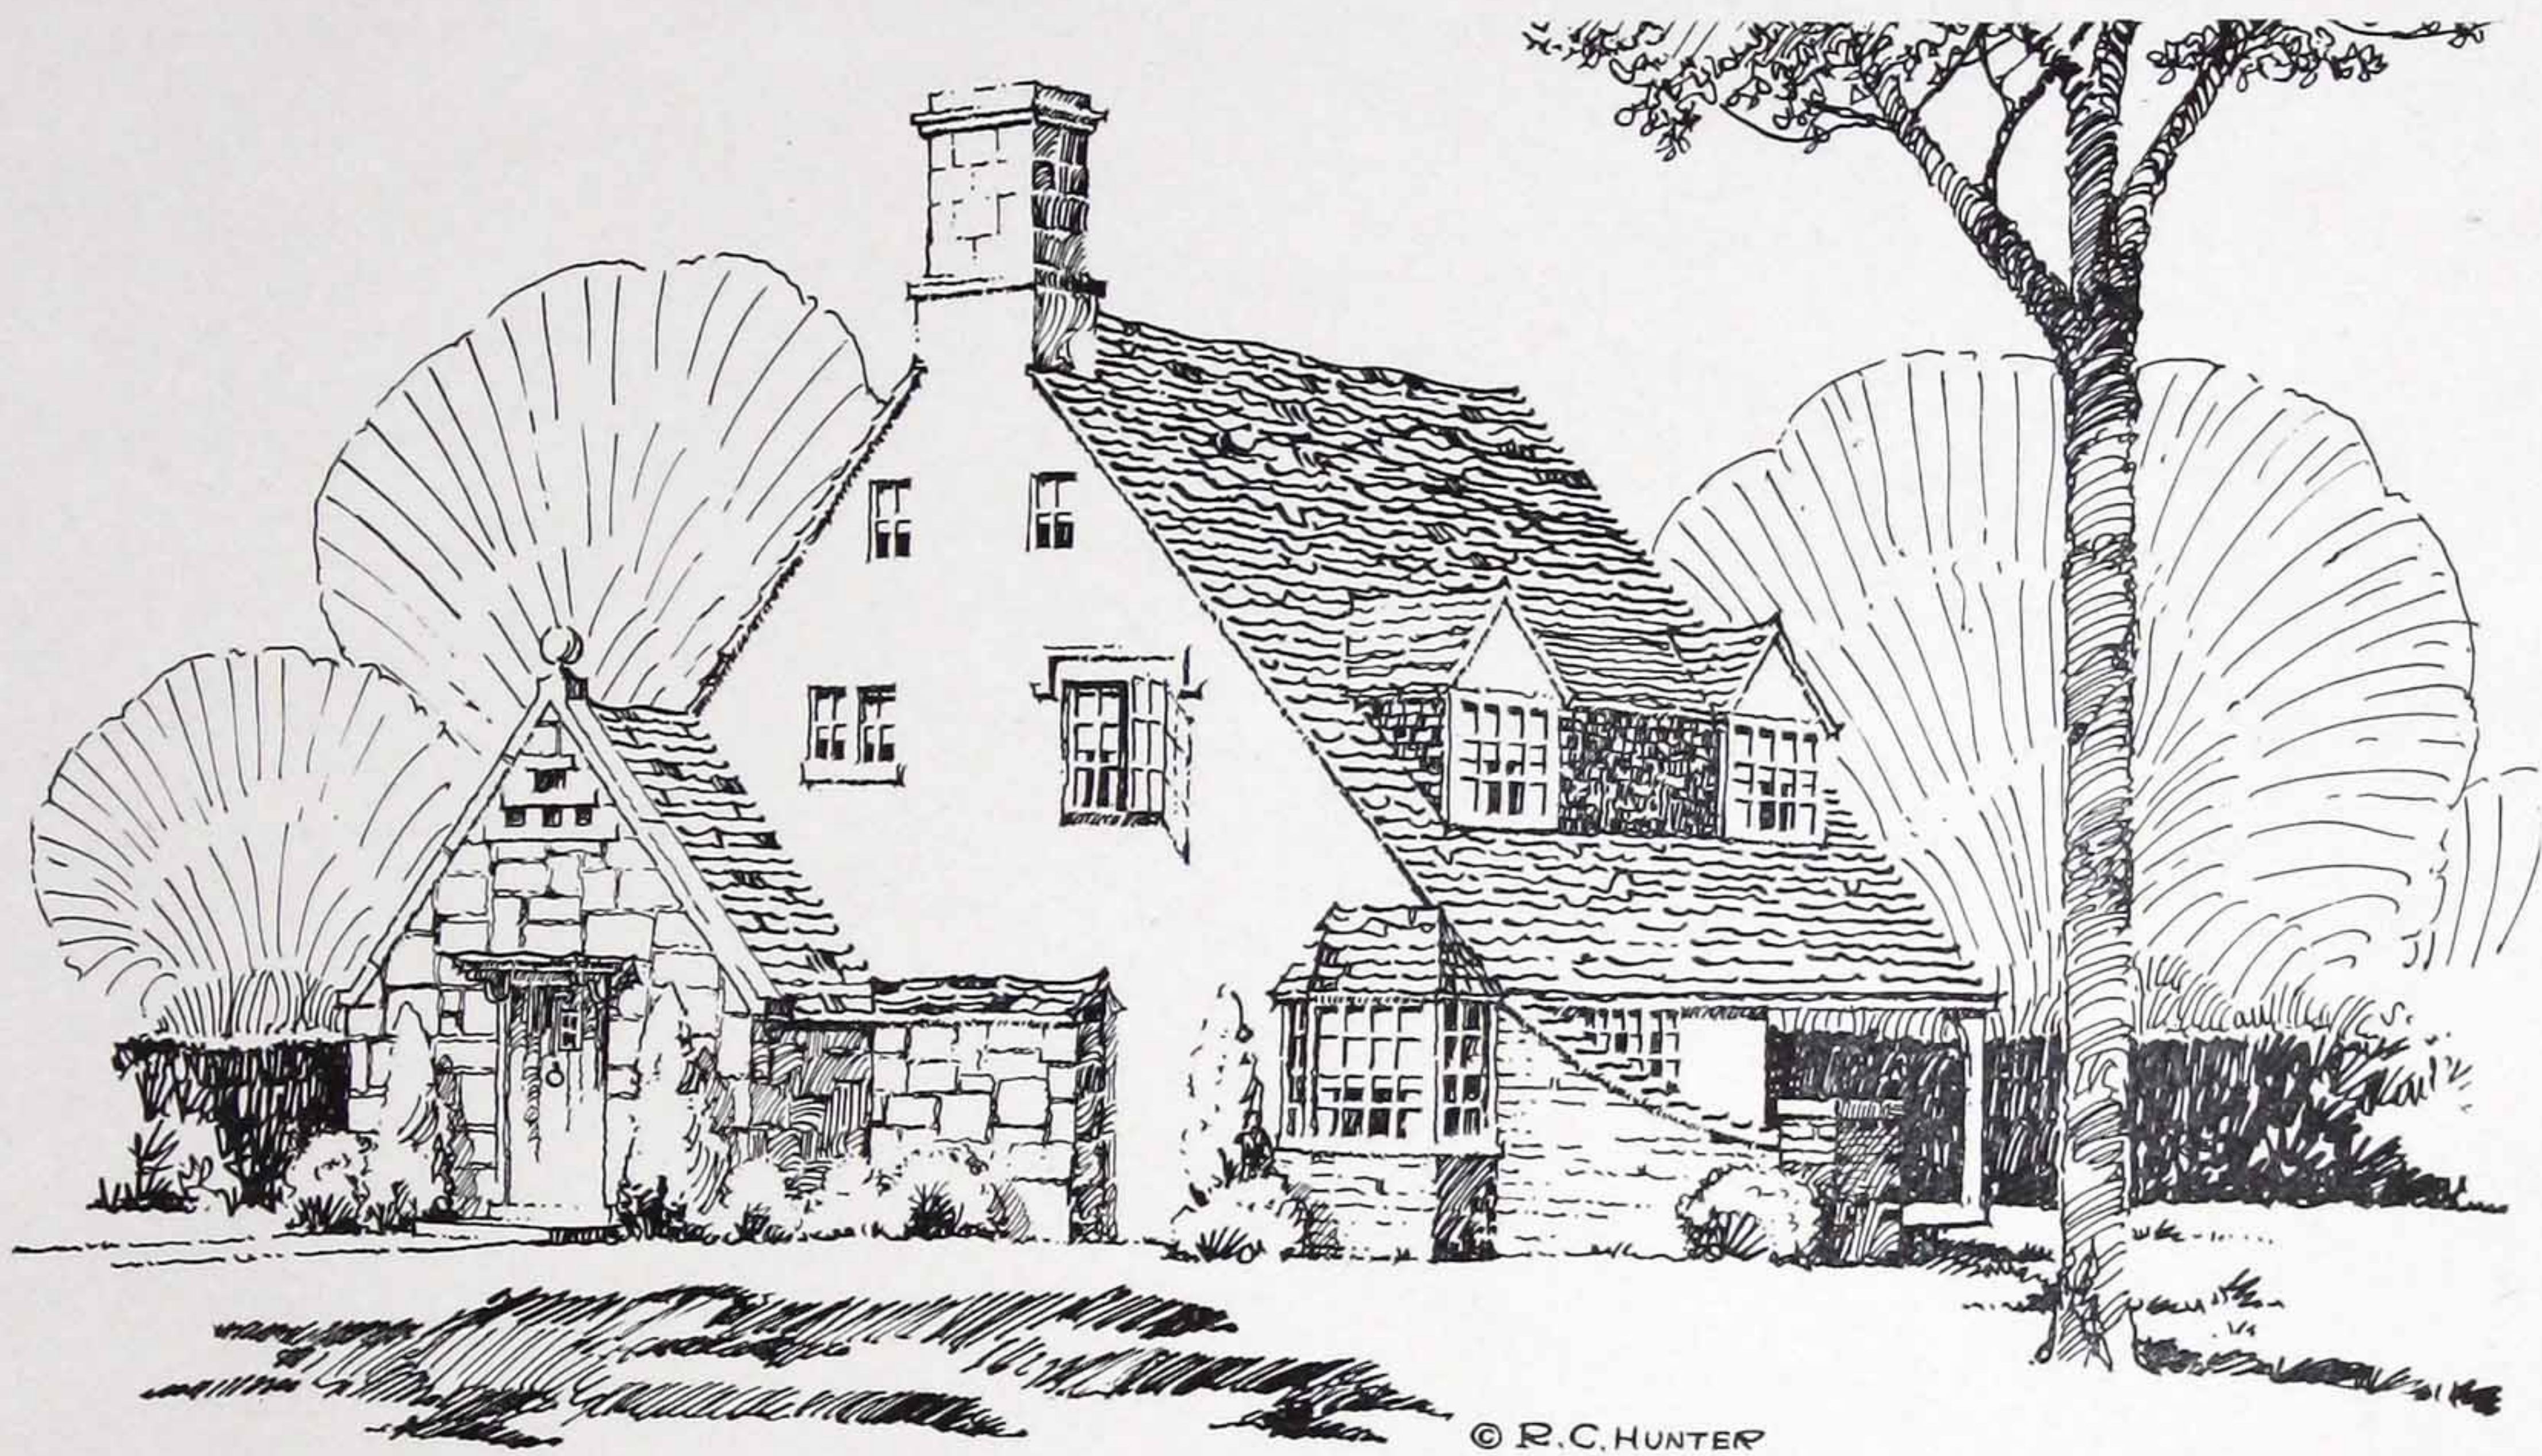

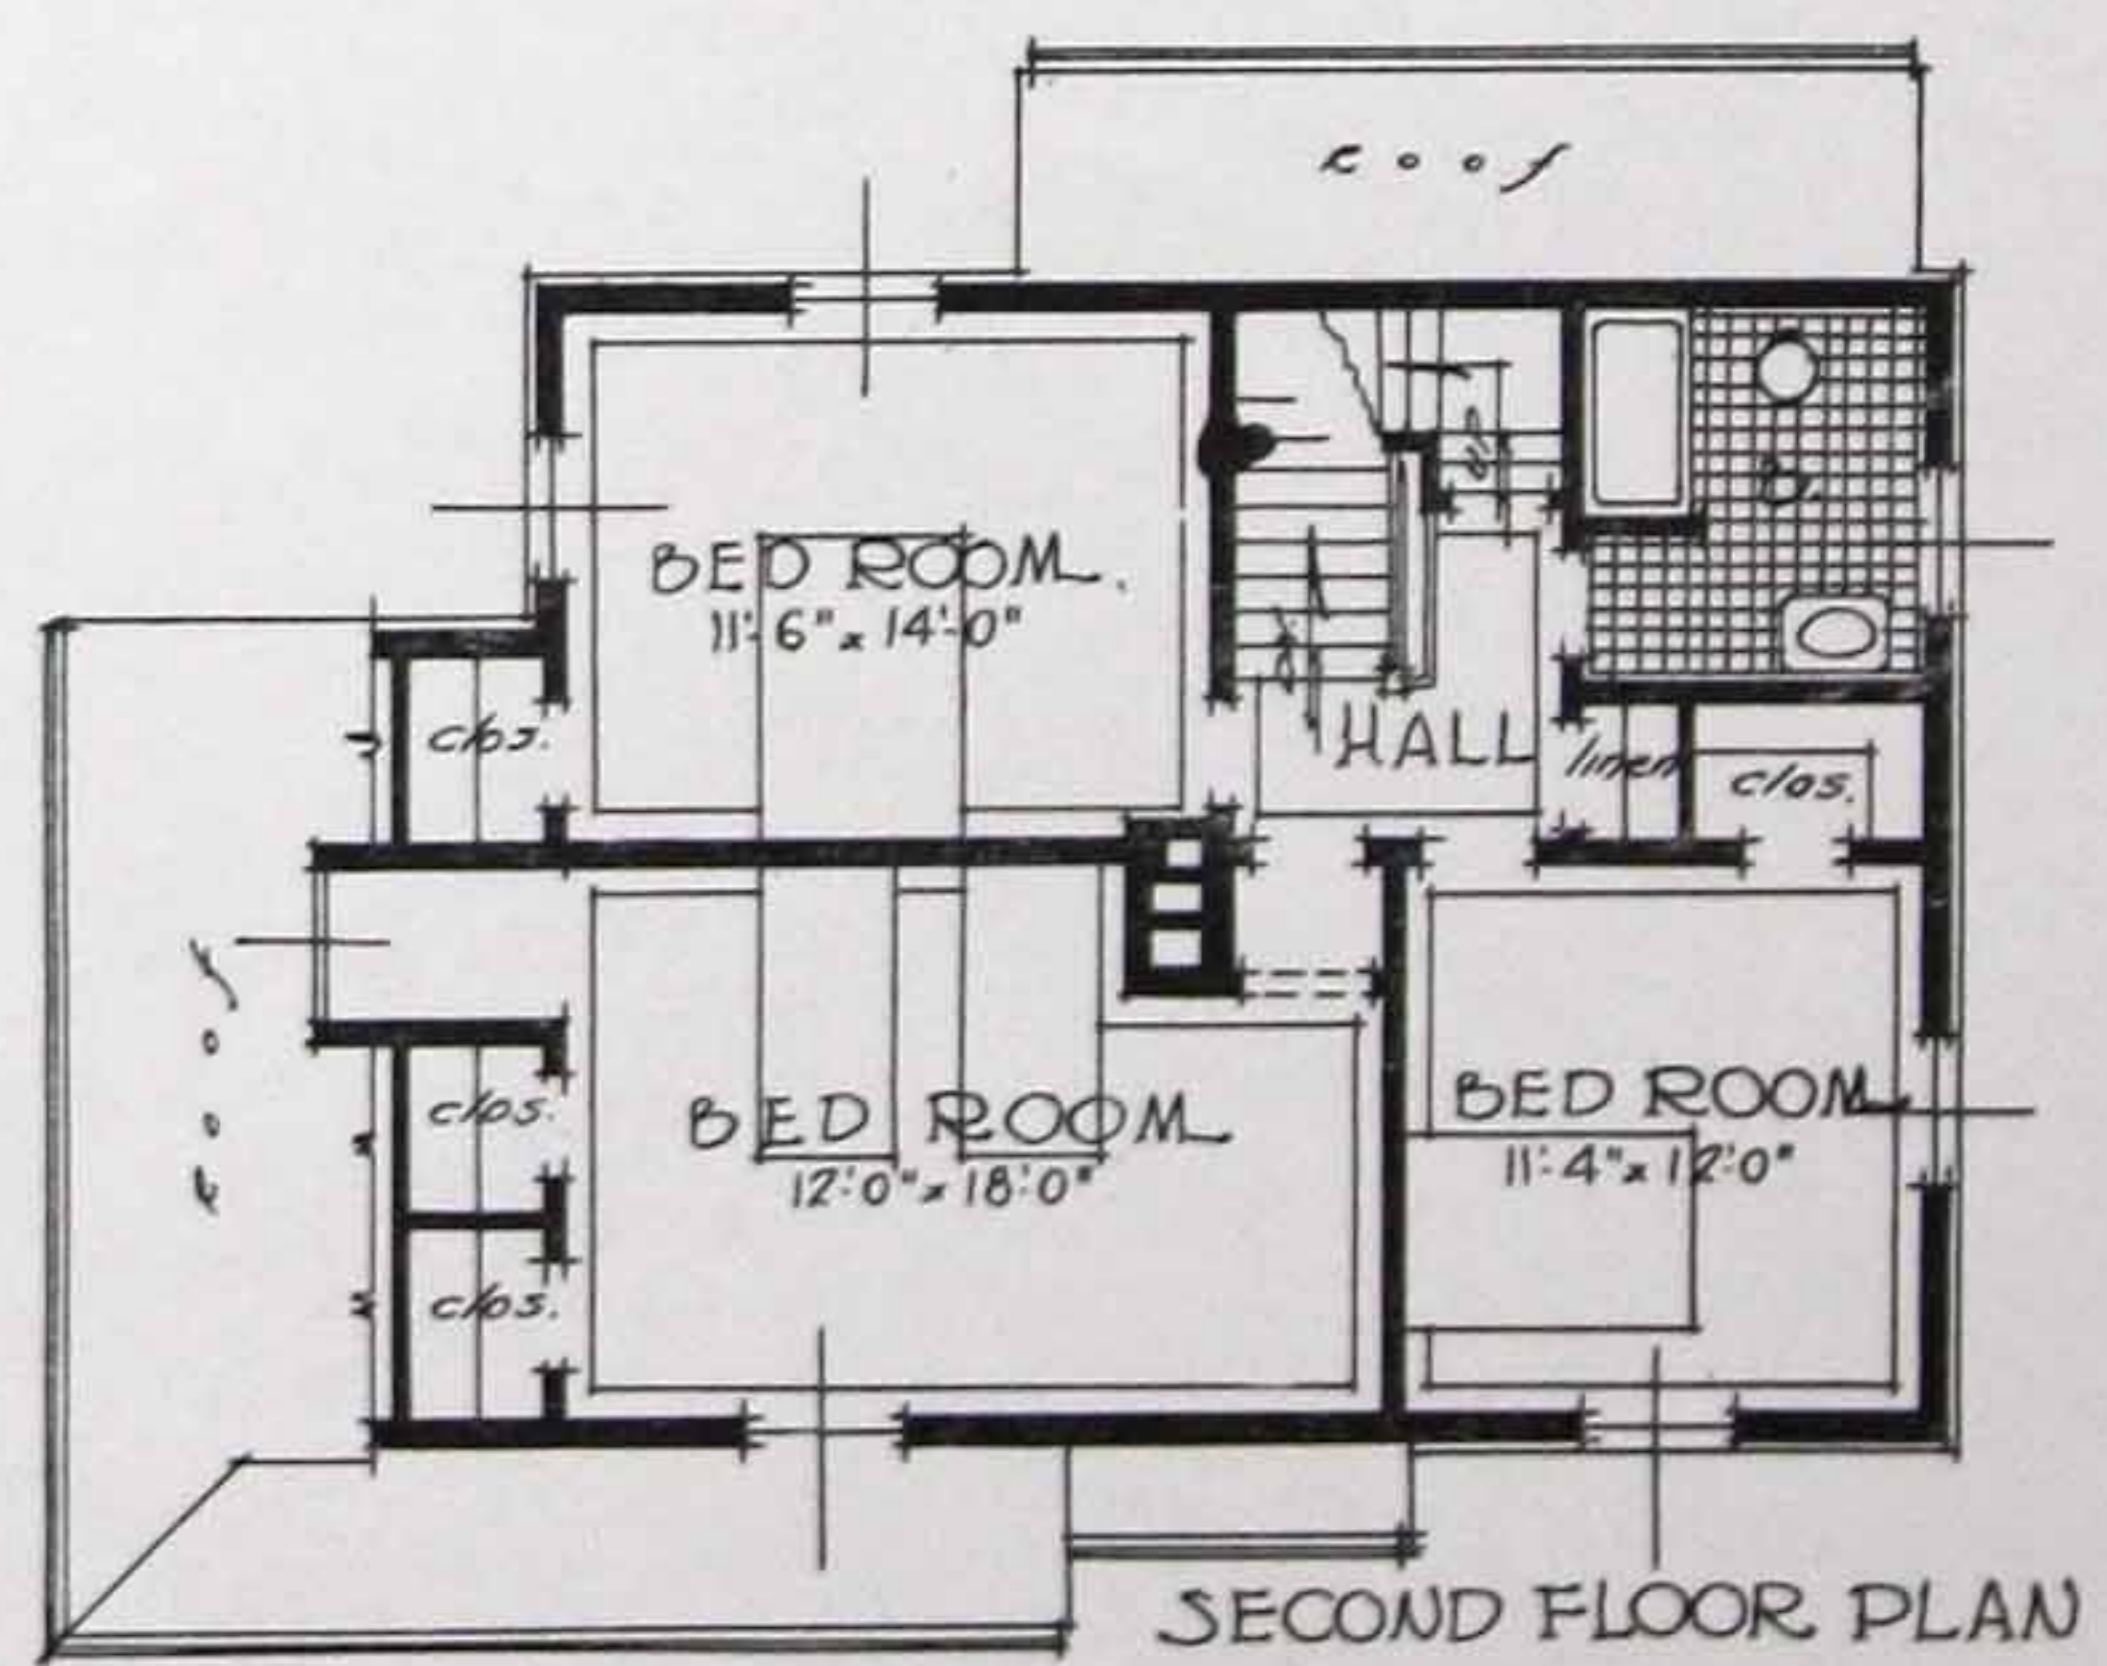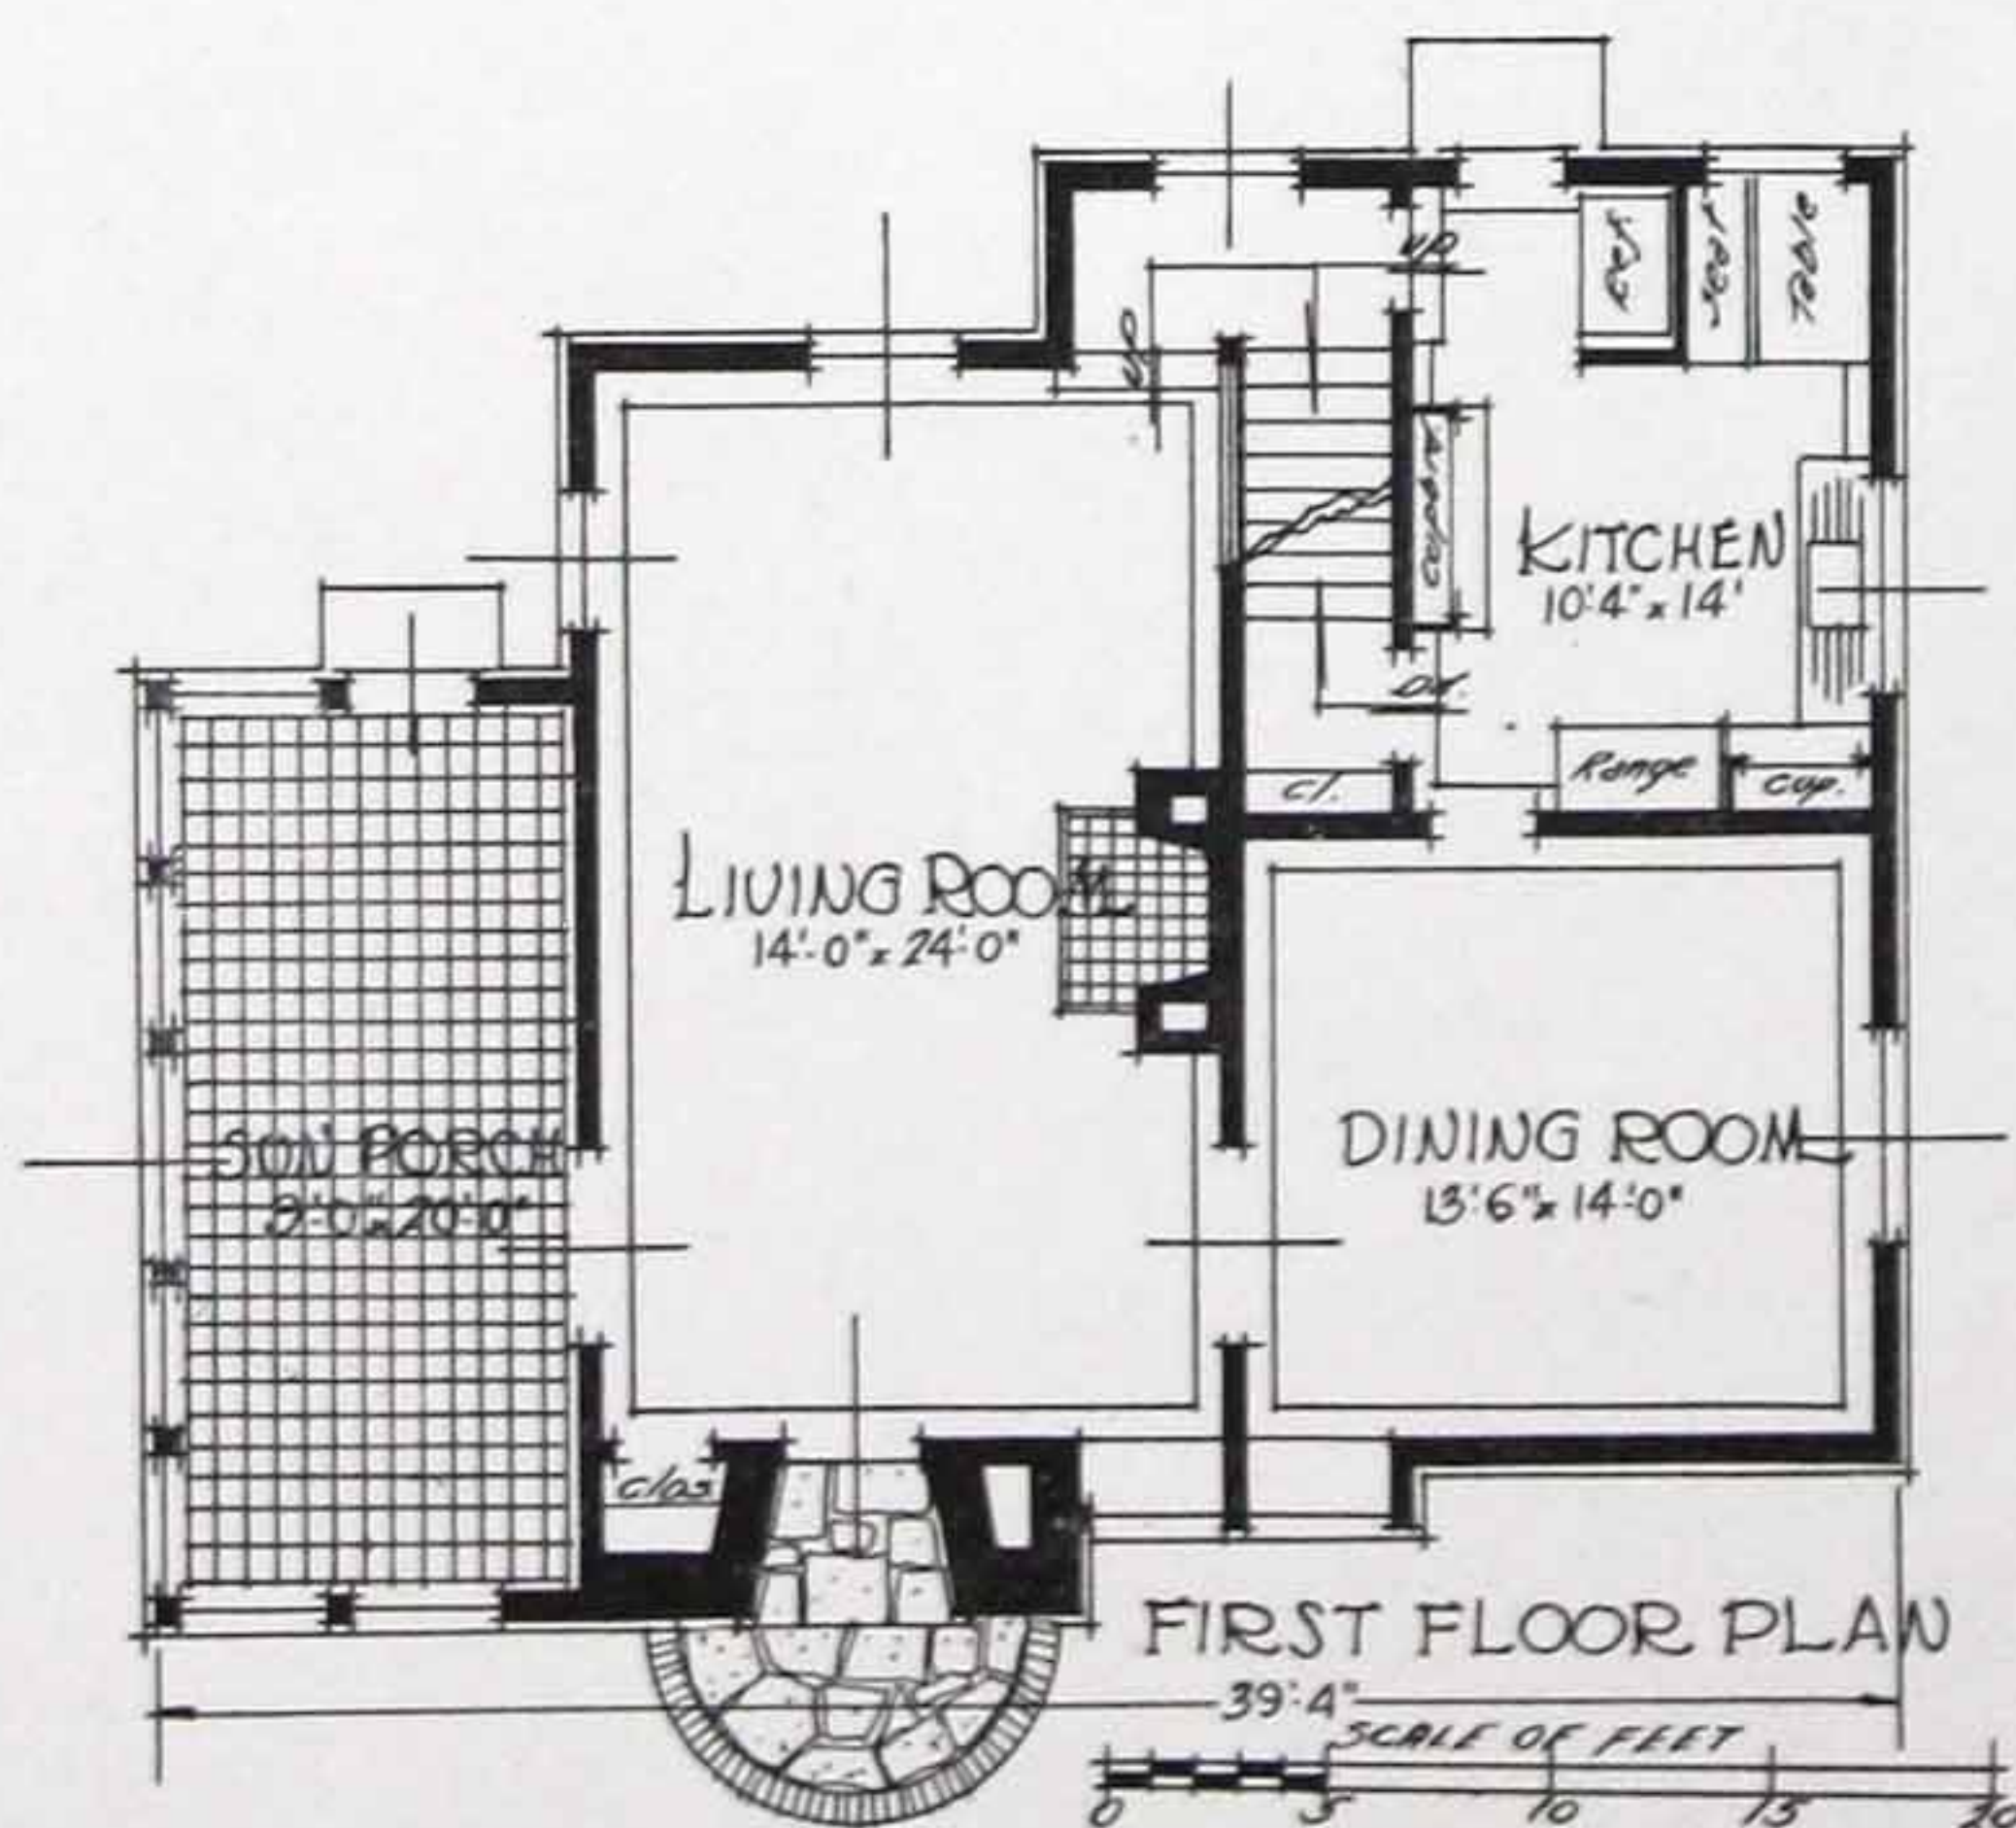
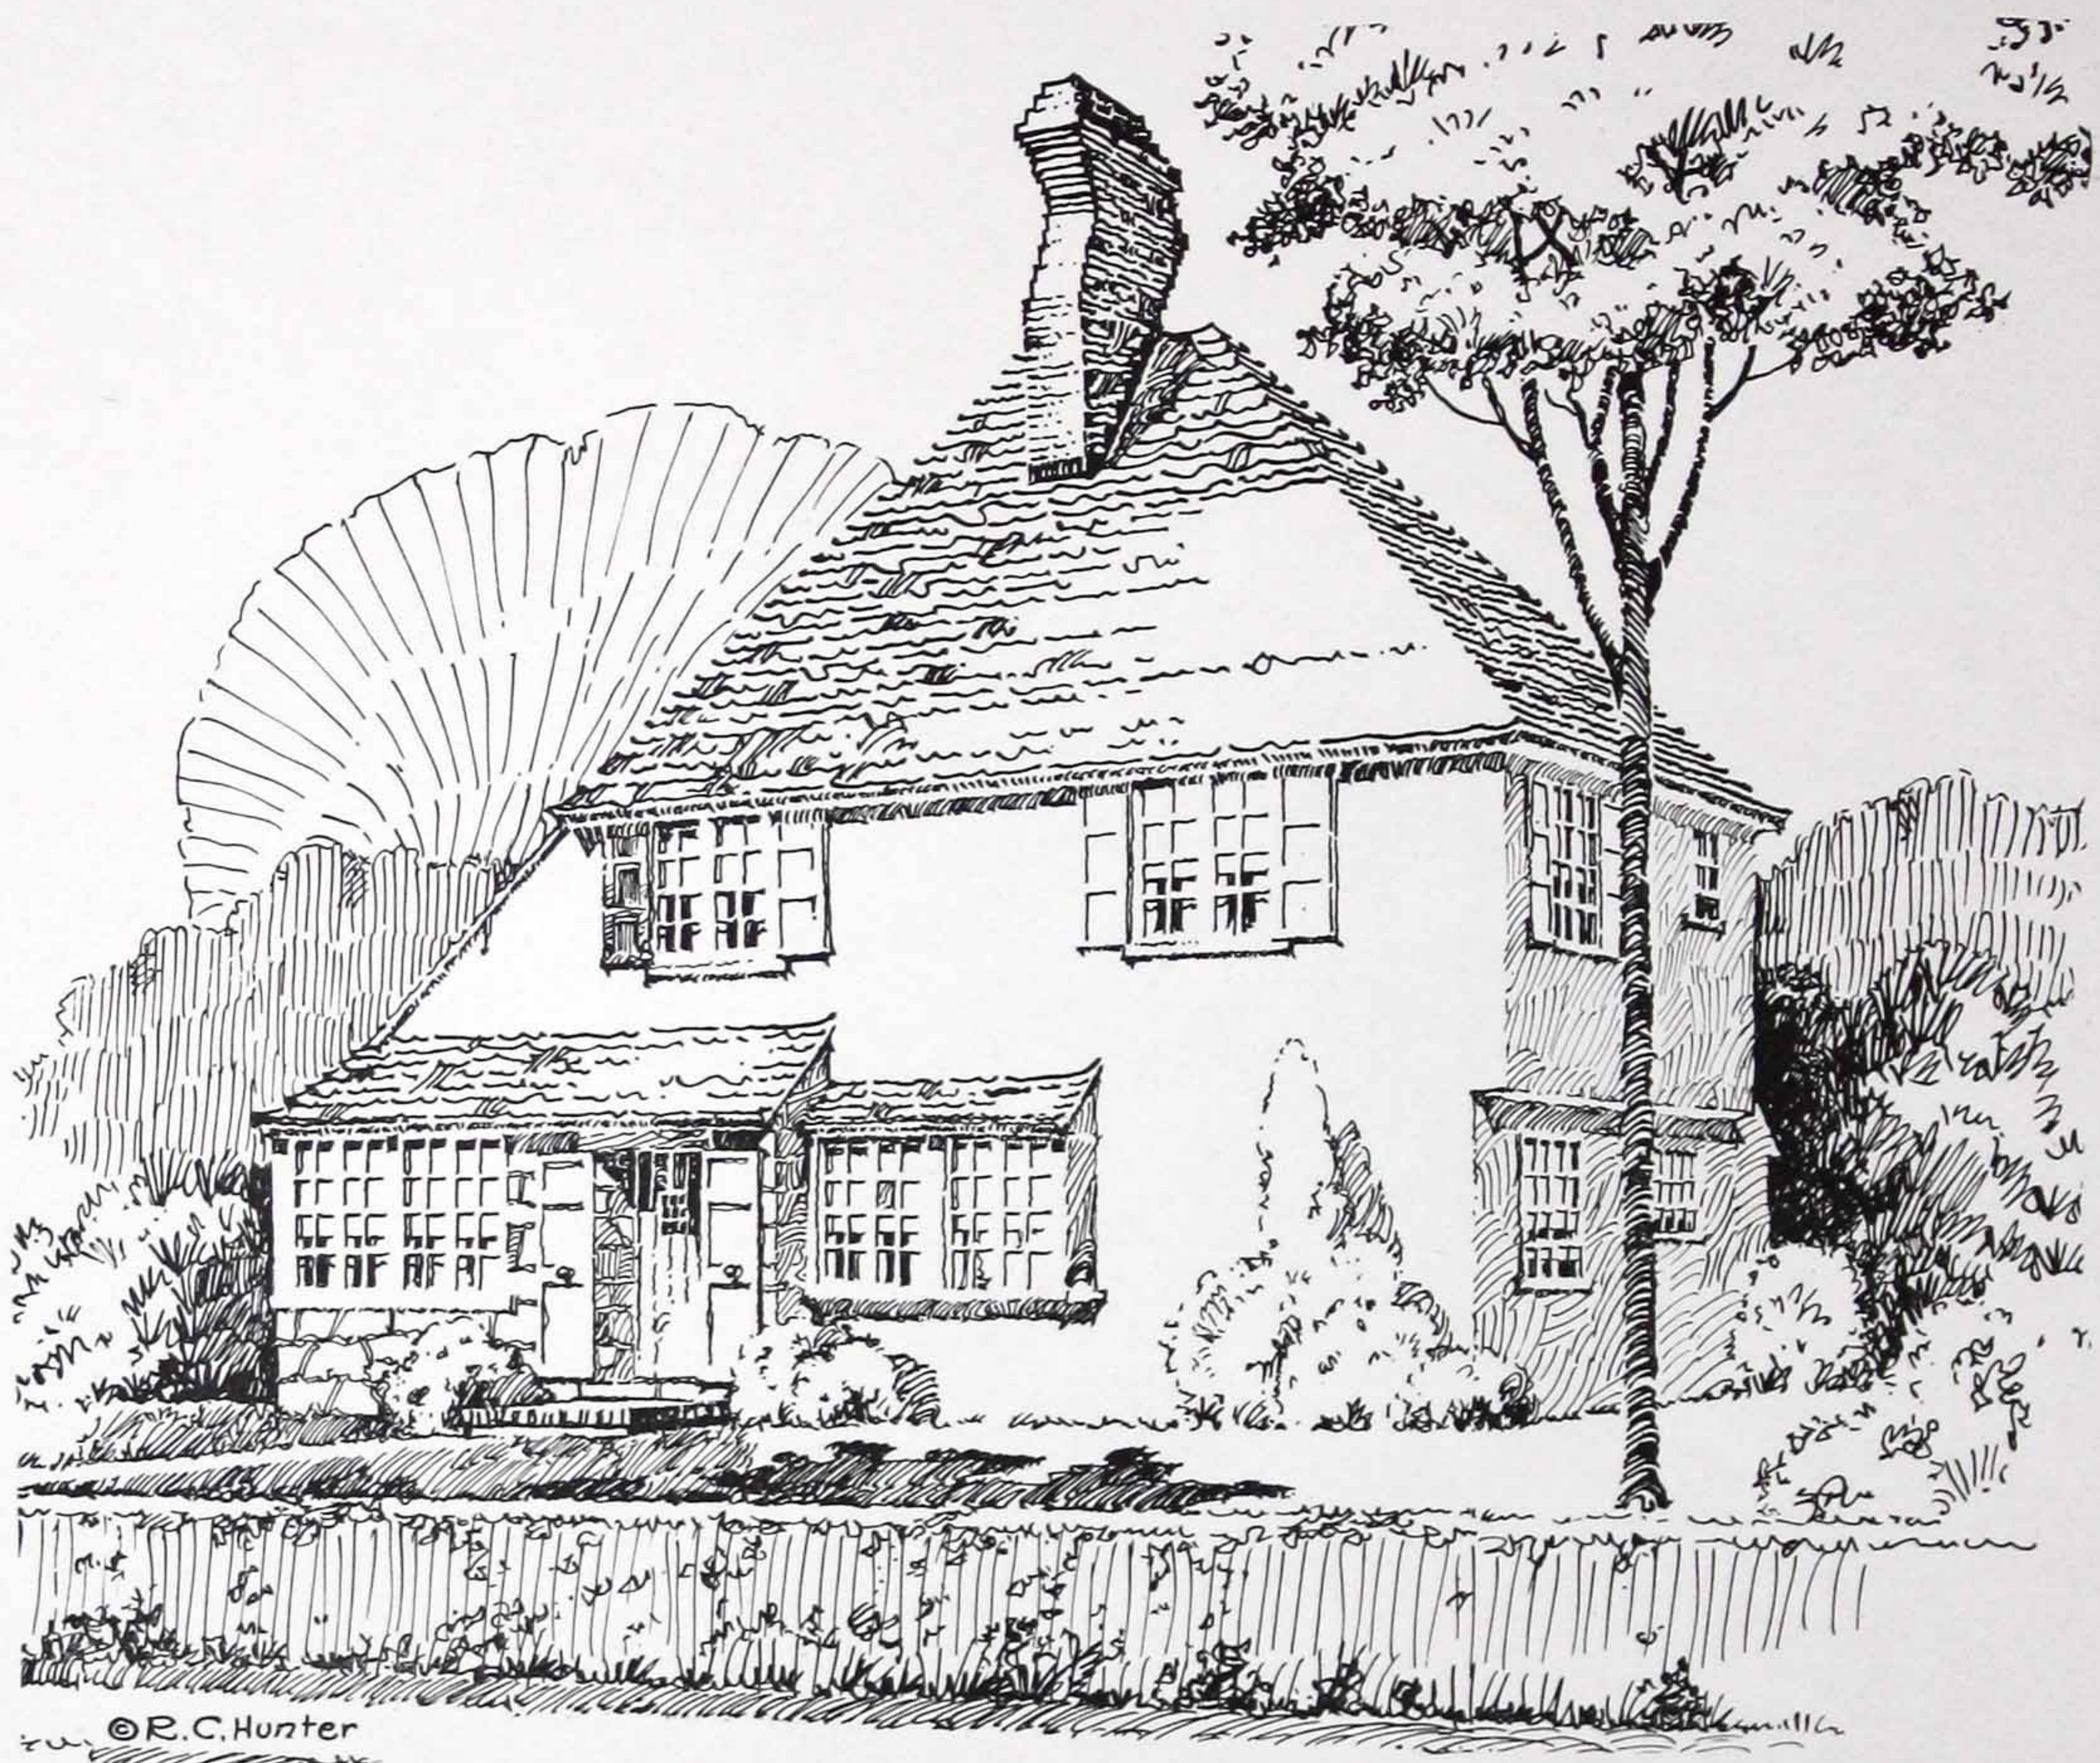



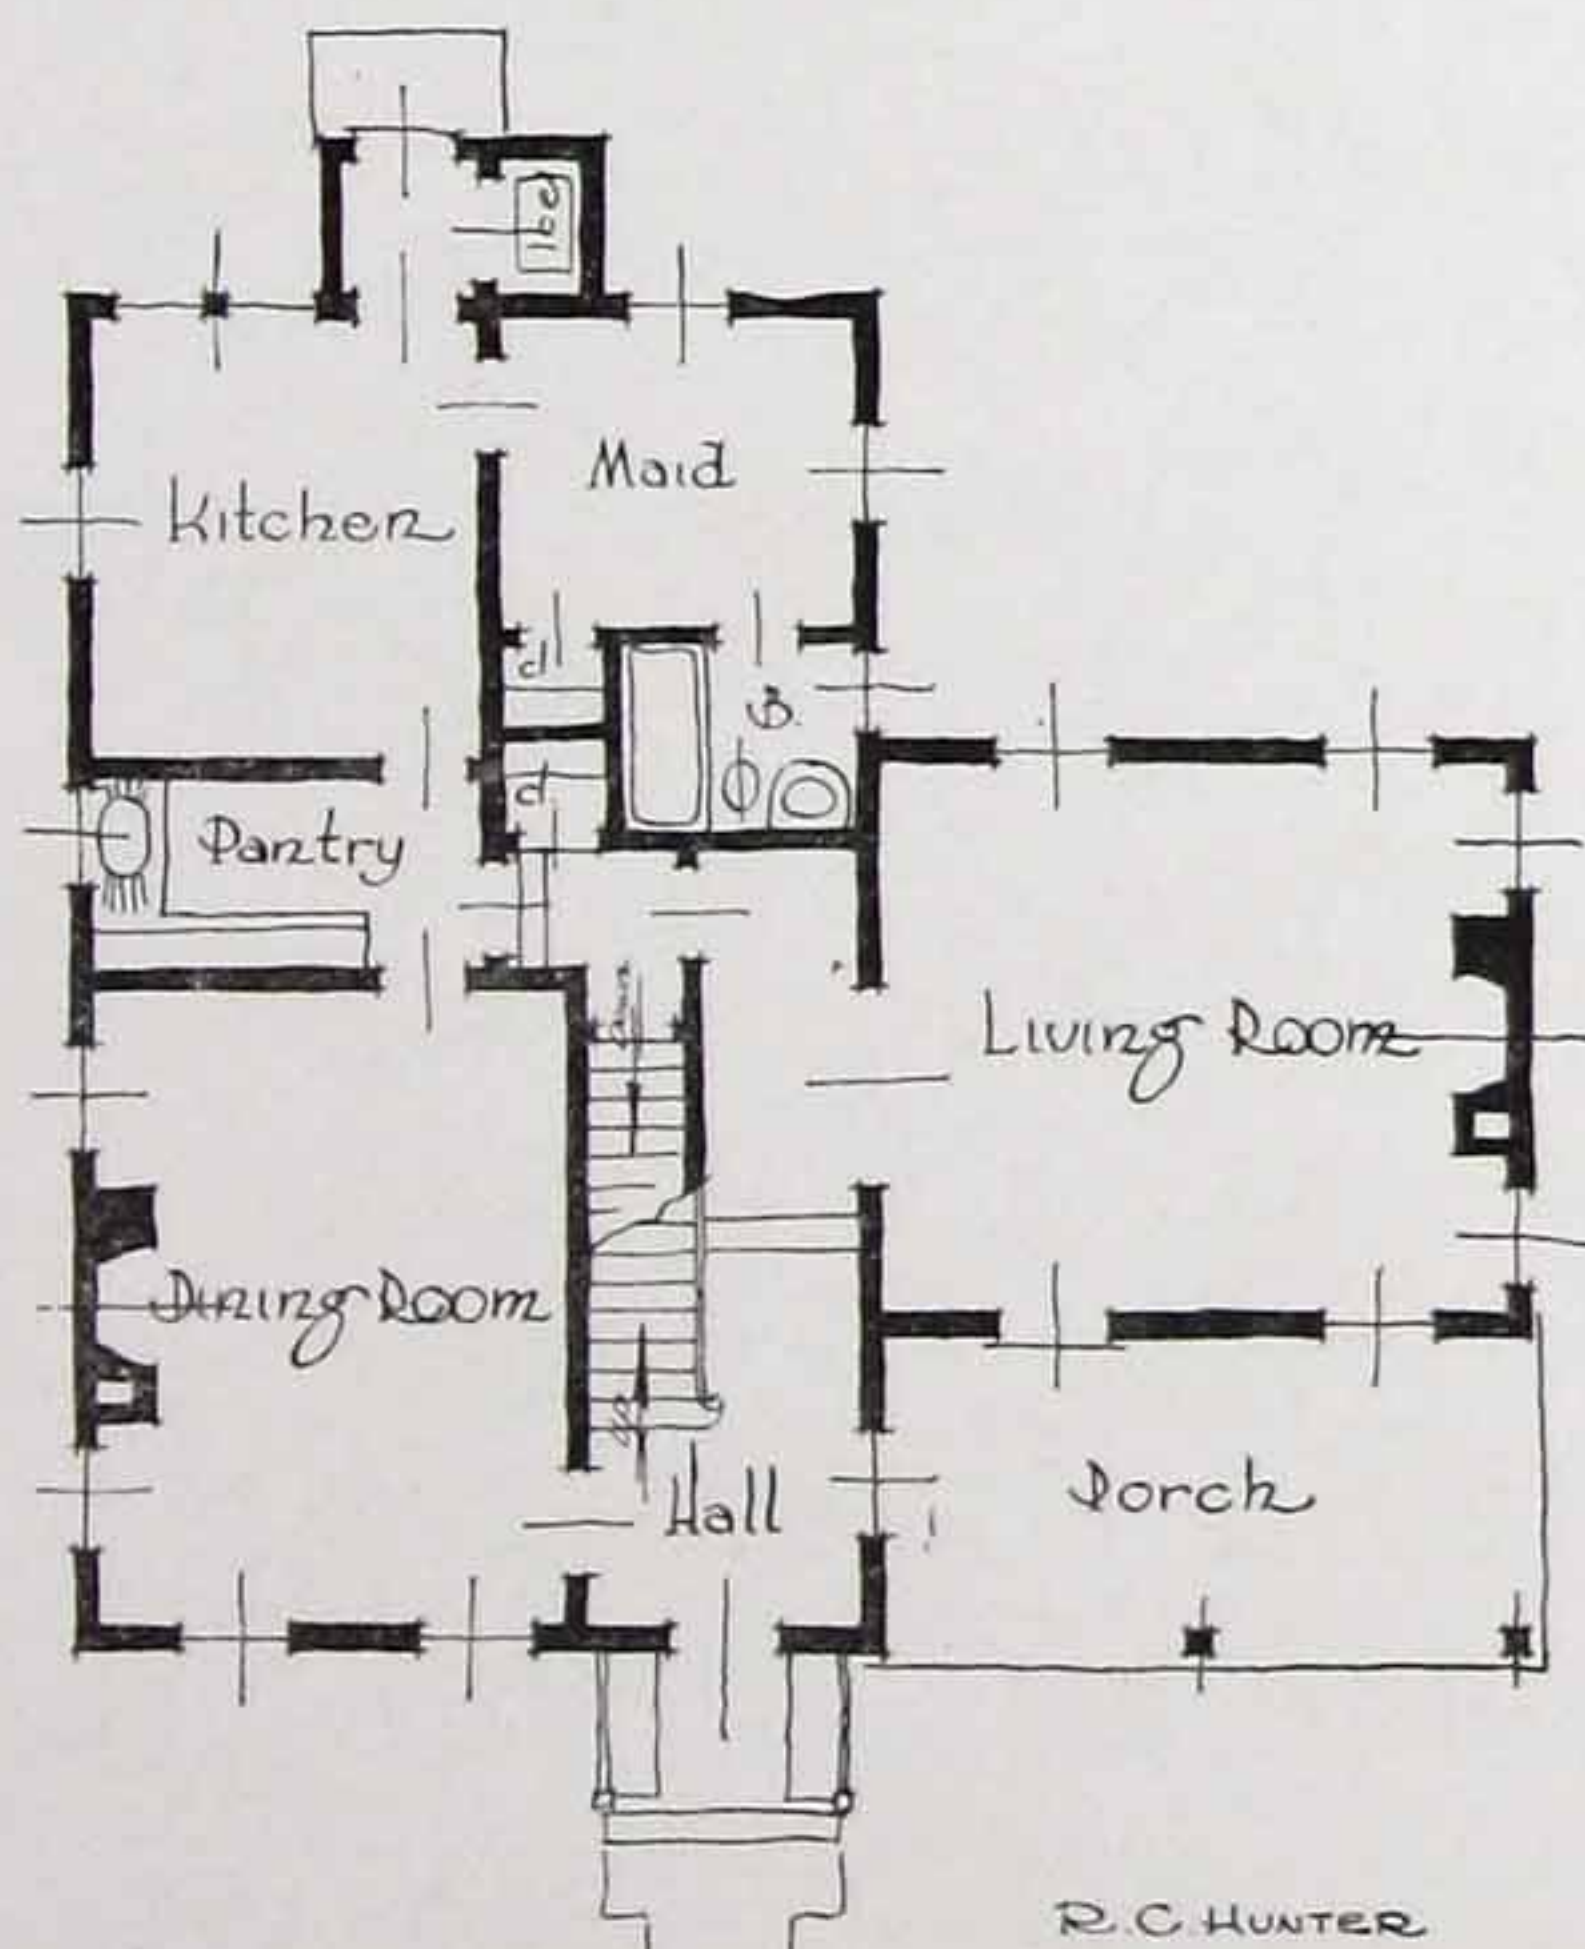




FIRST FLOOR PLAN
SCALE
0 5 10 15 20 25 30


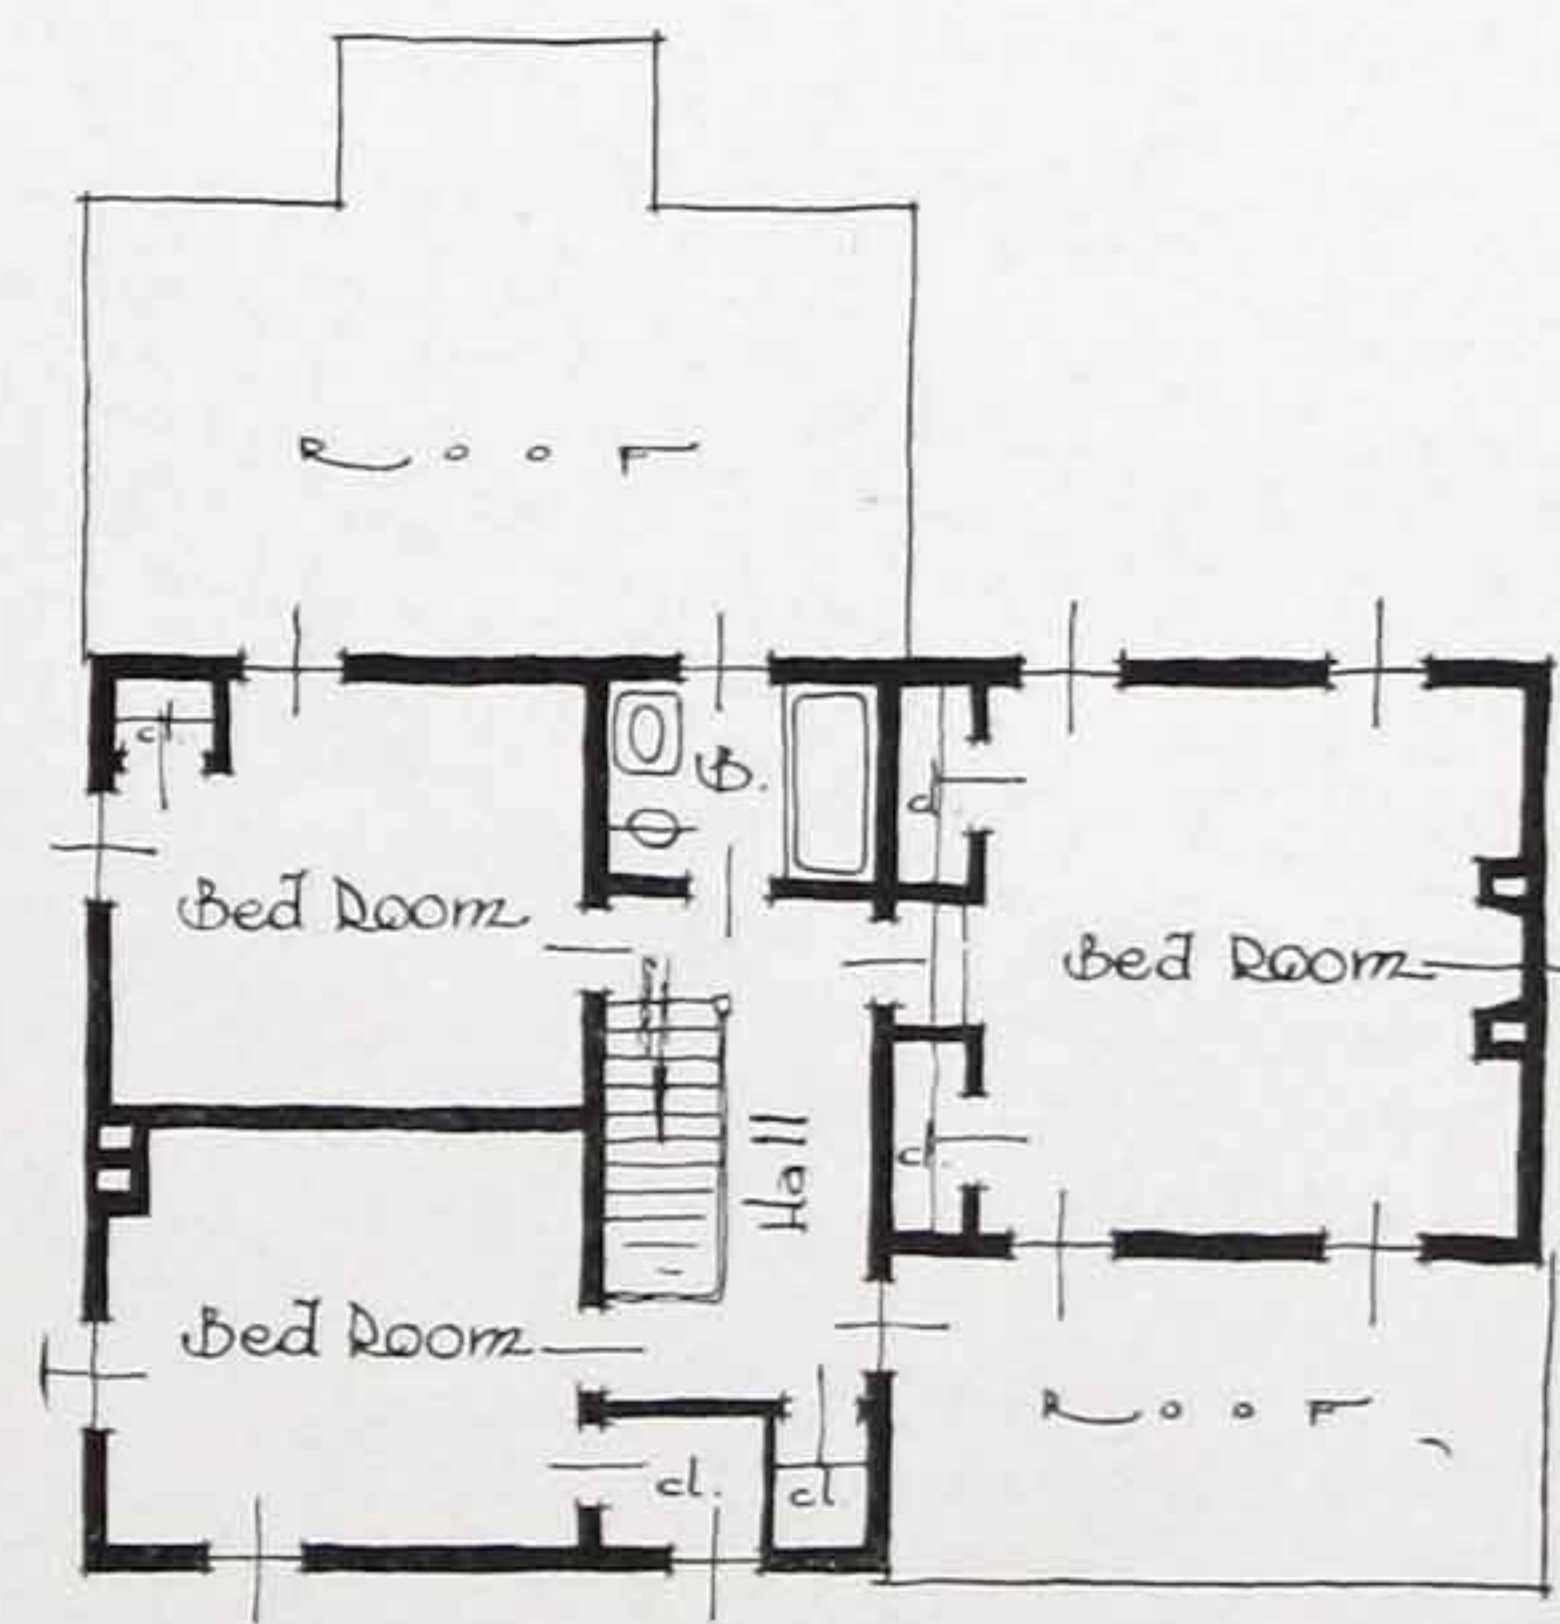




SECOND FLOOR PLAN
SCALE
0 5 10 15 20 25 30

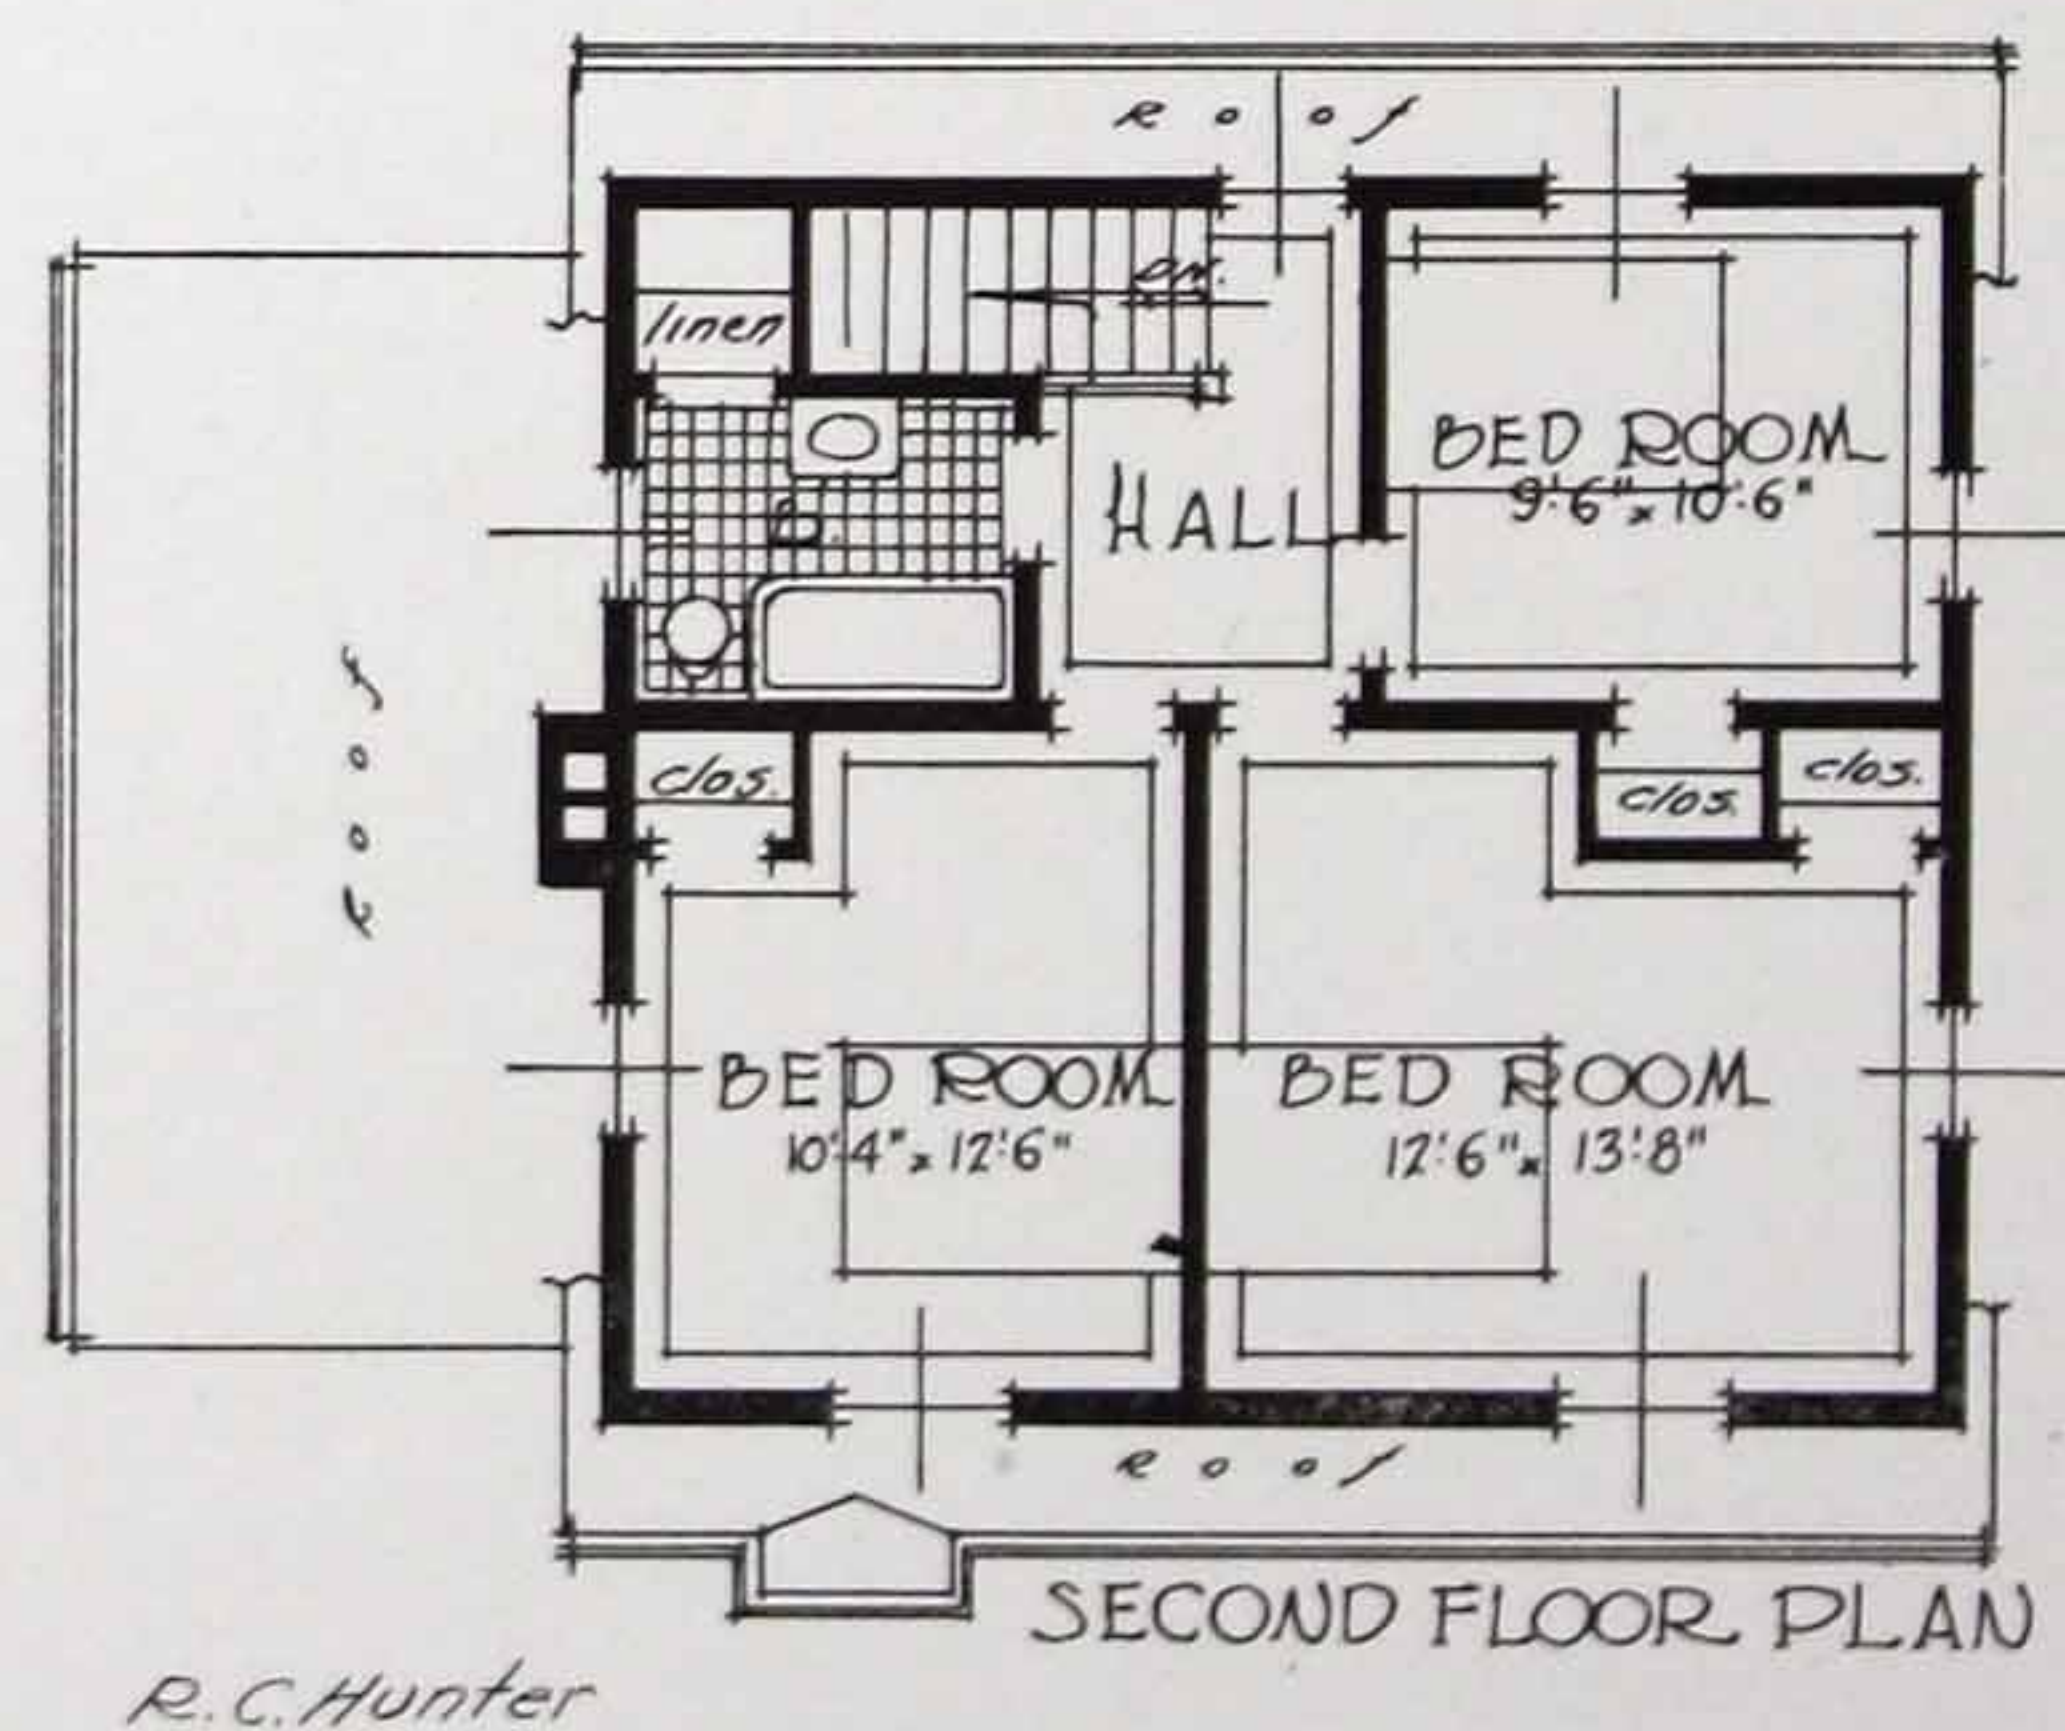
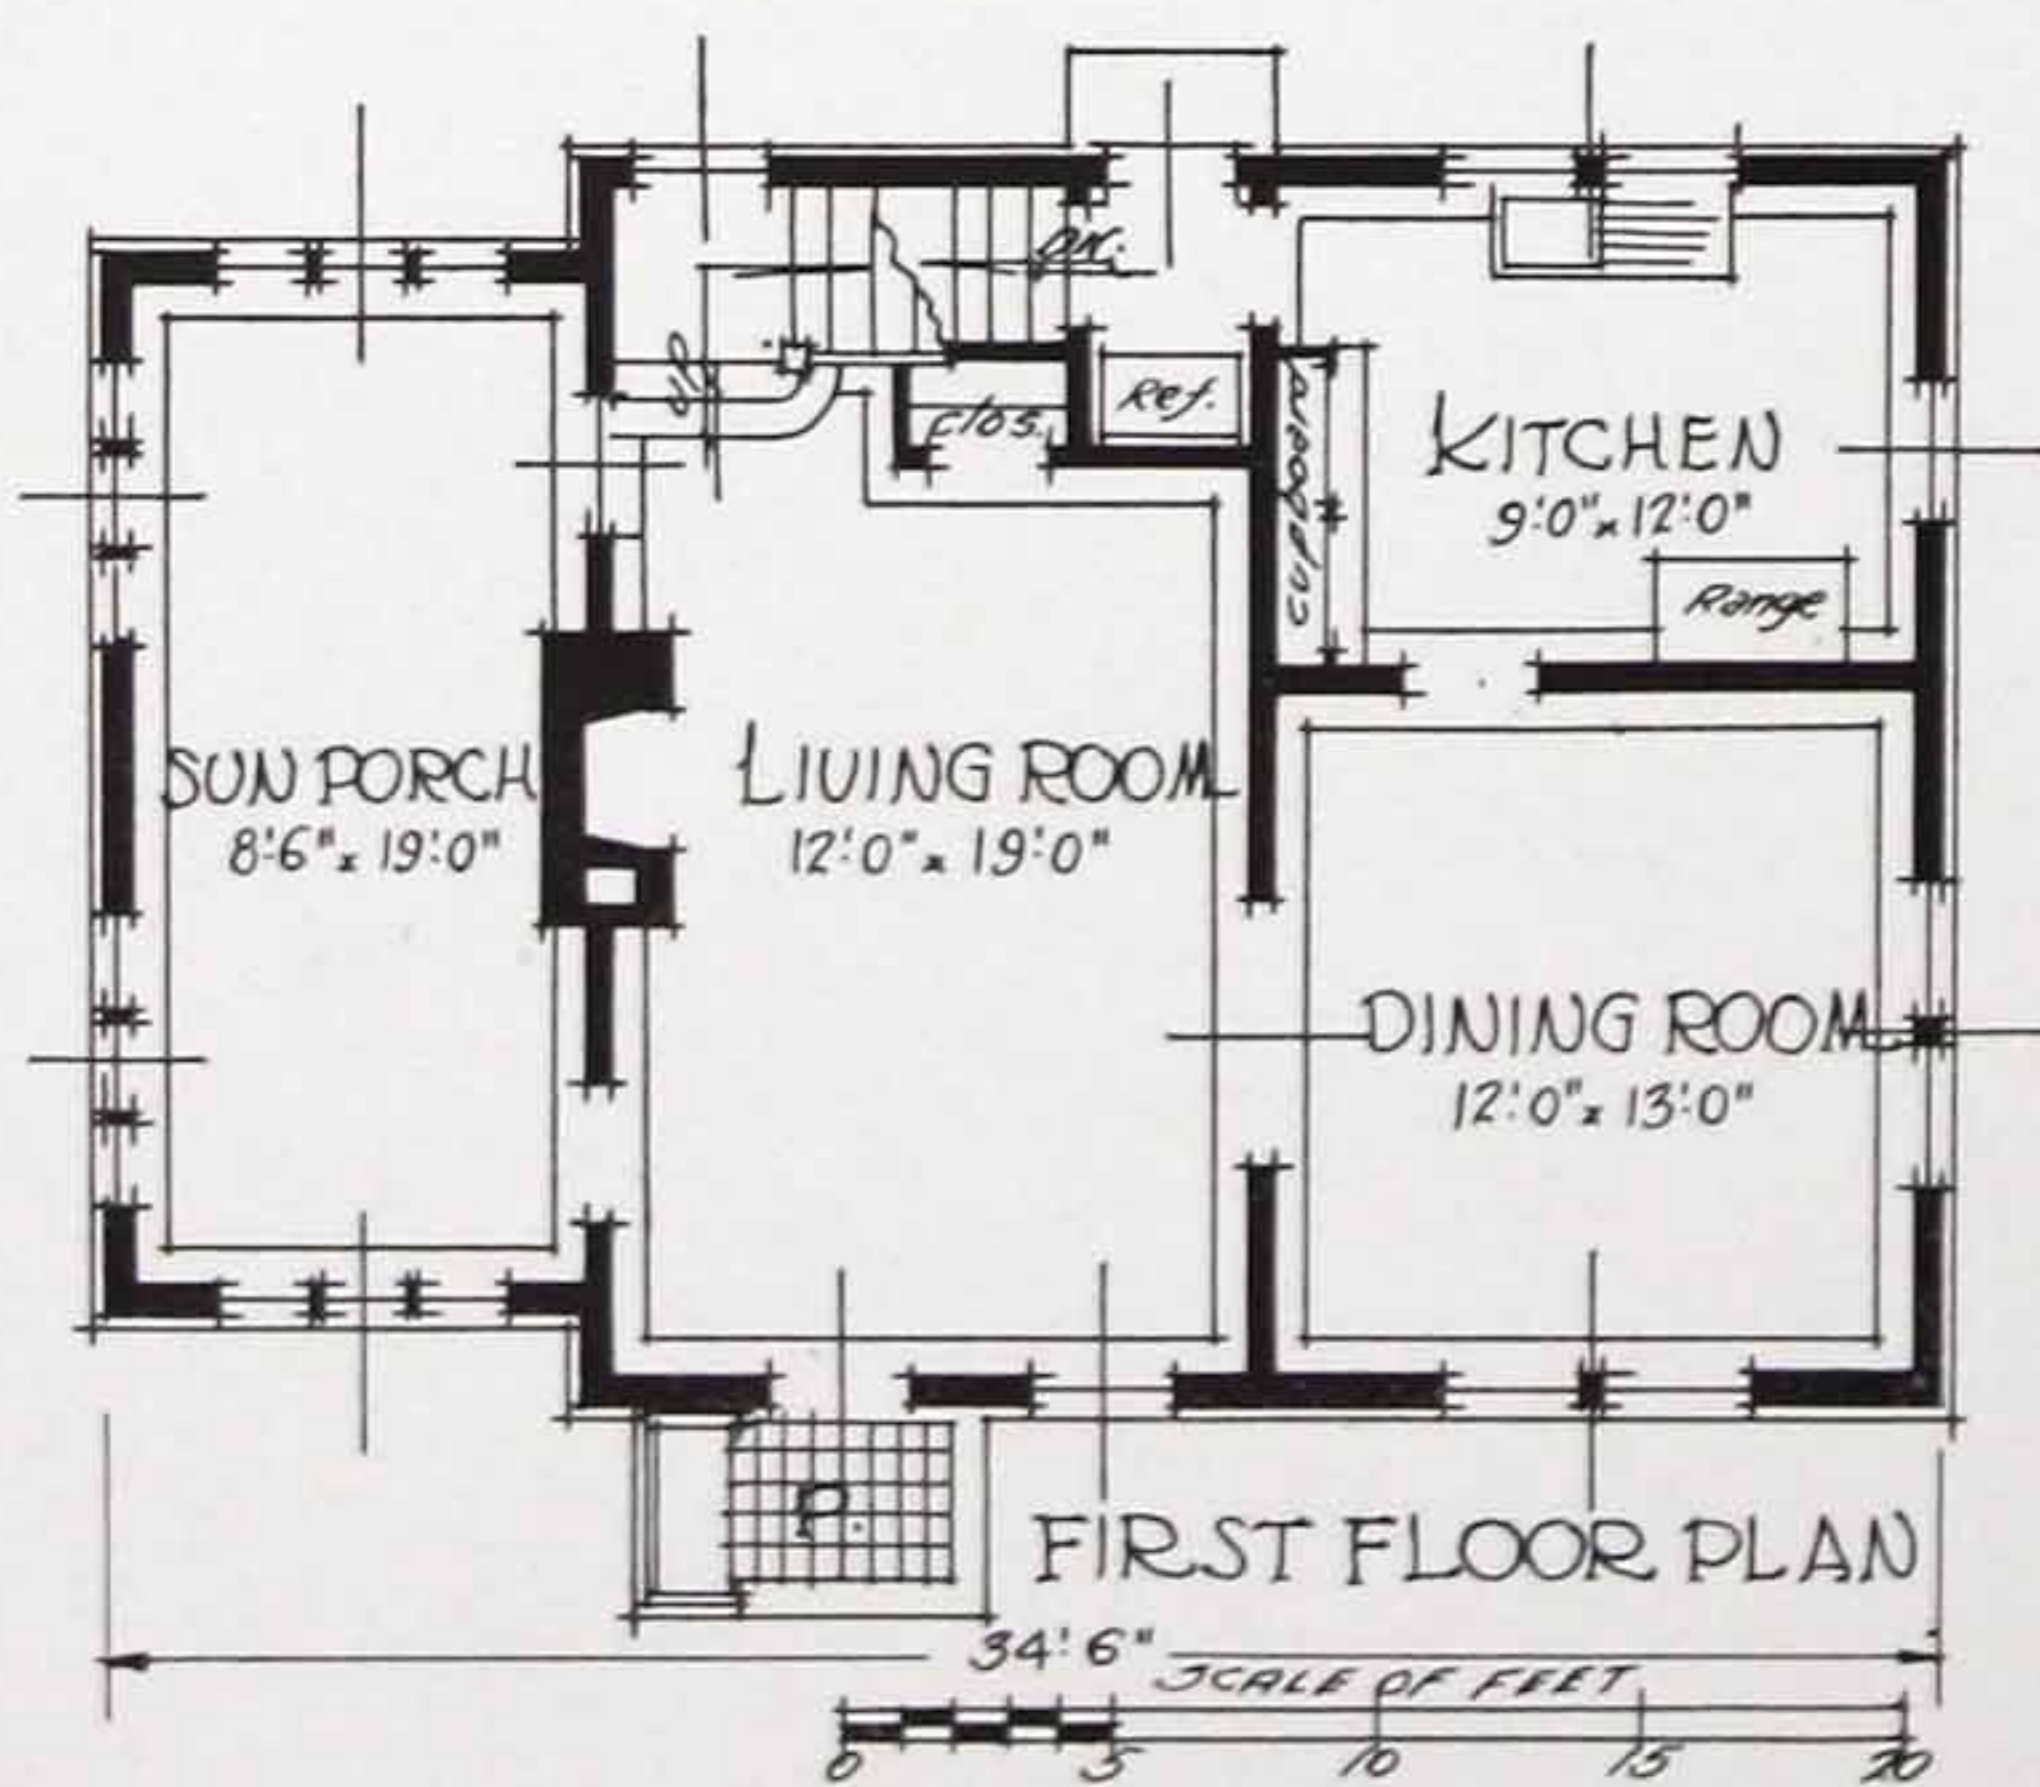


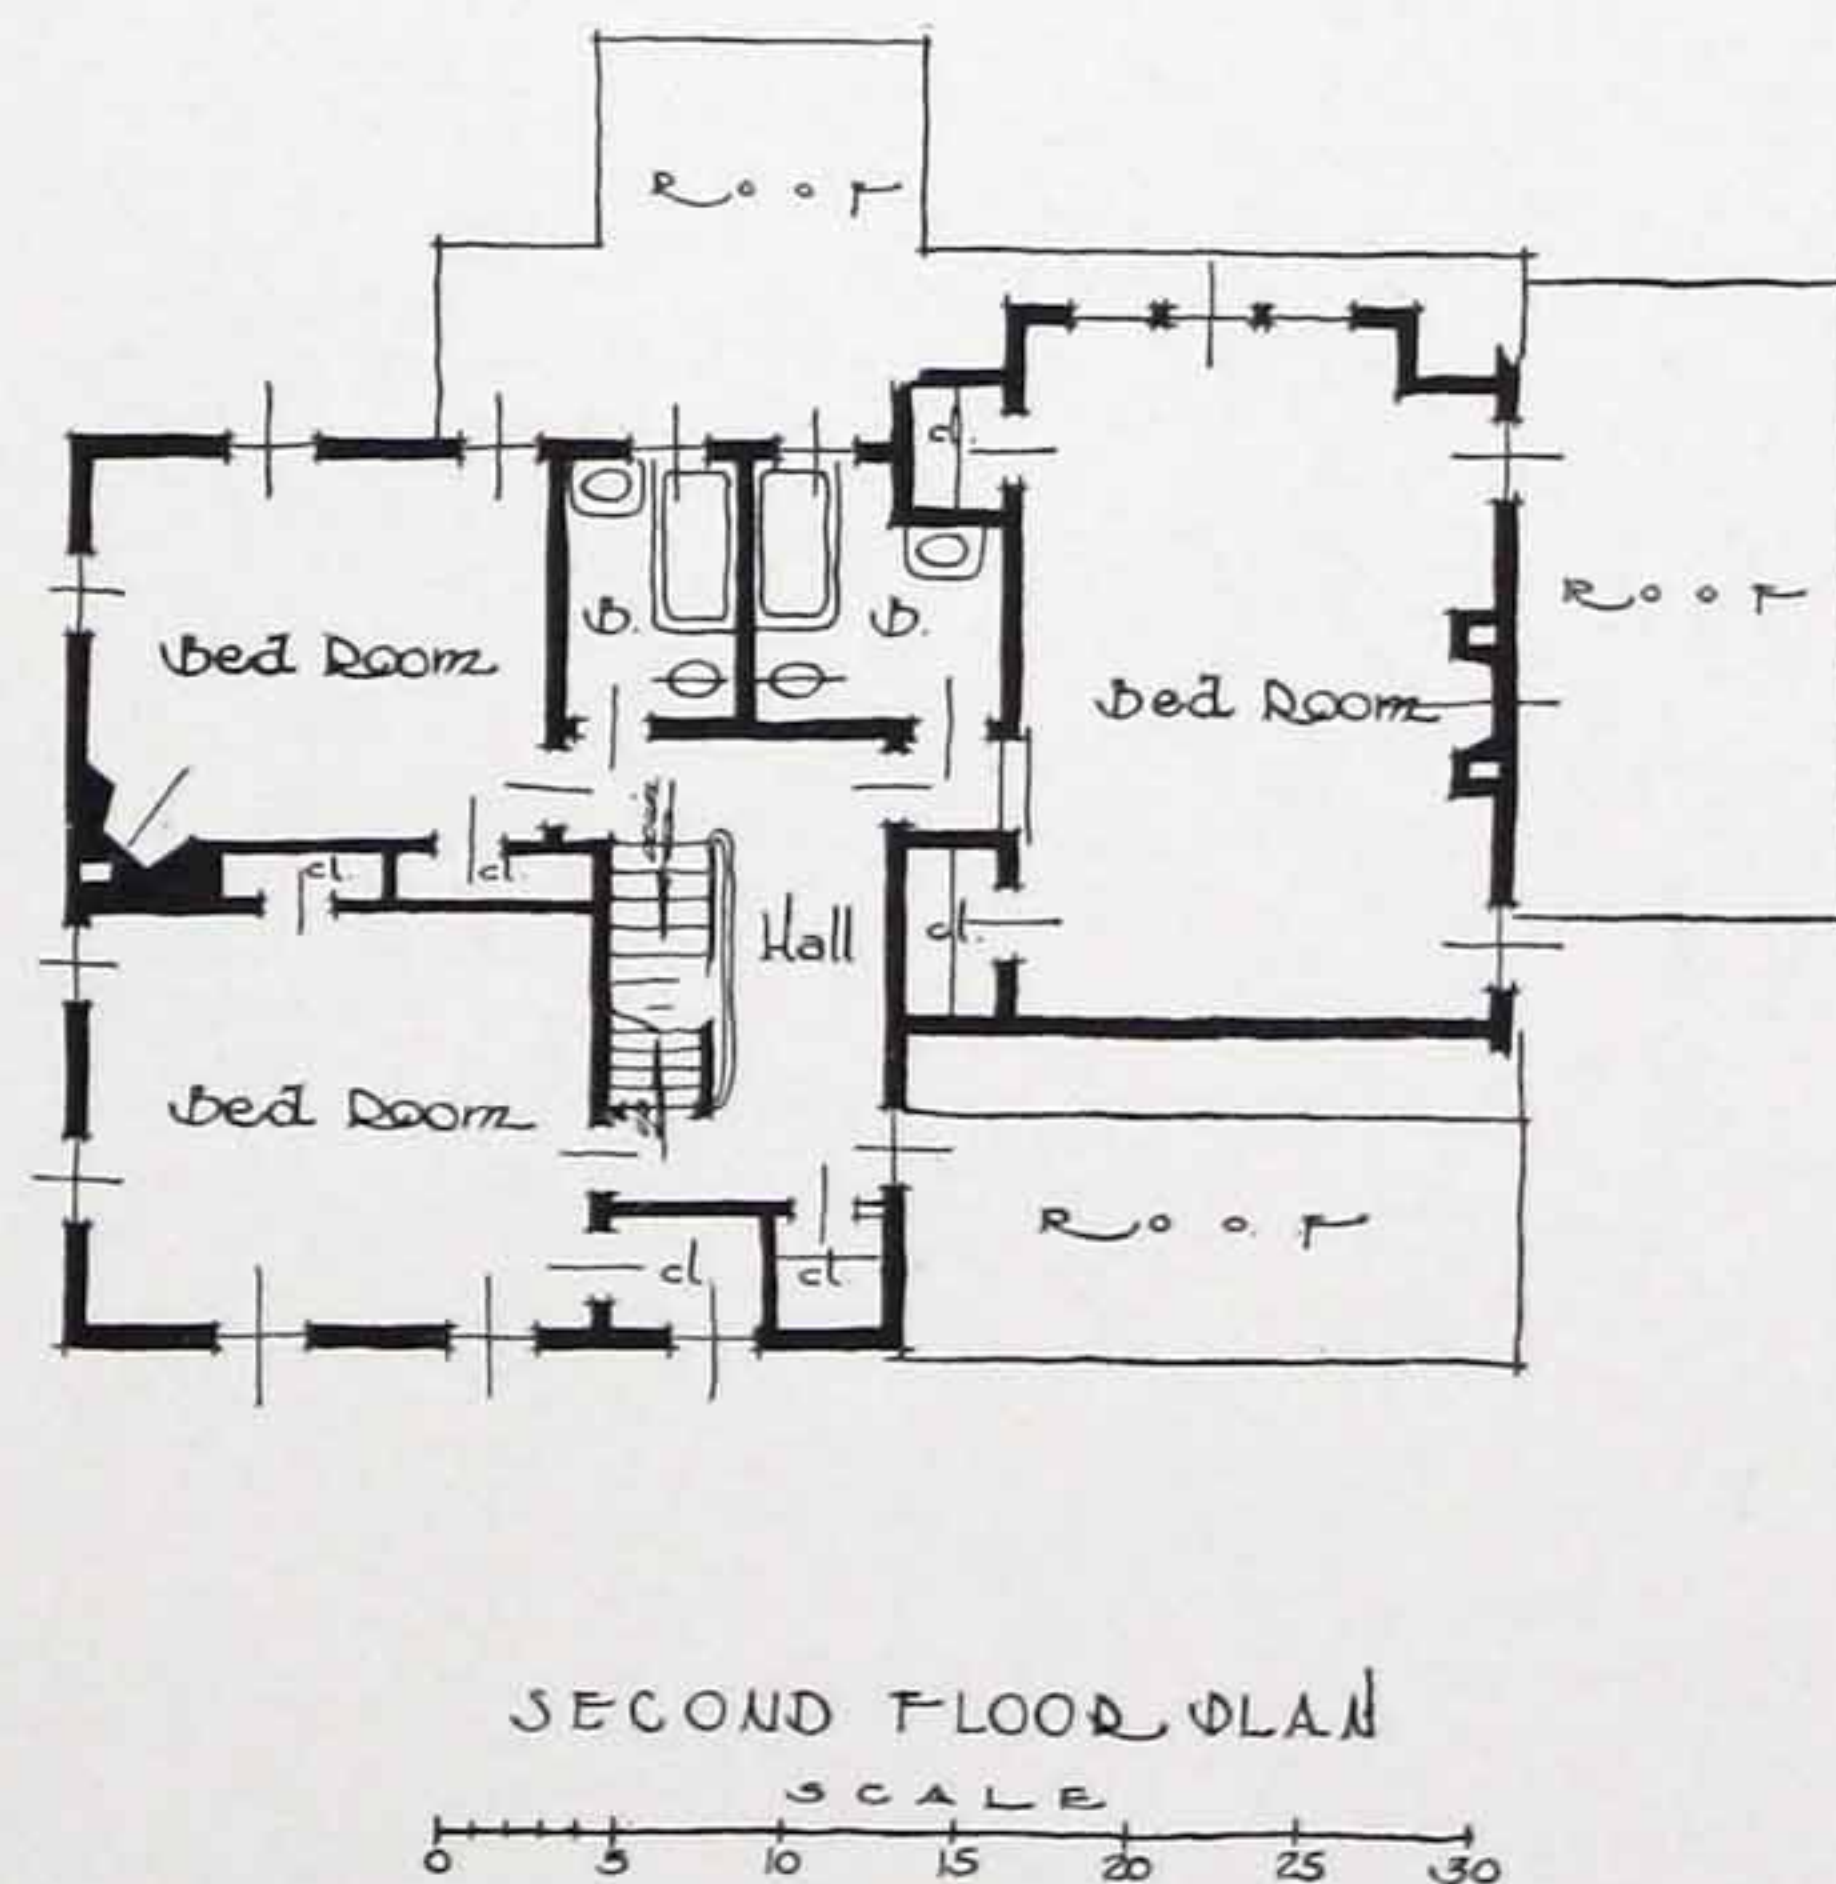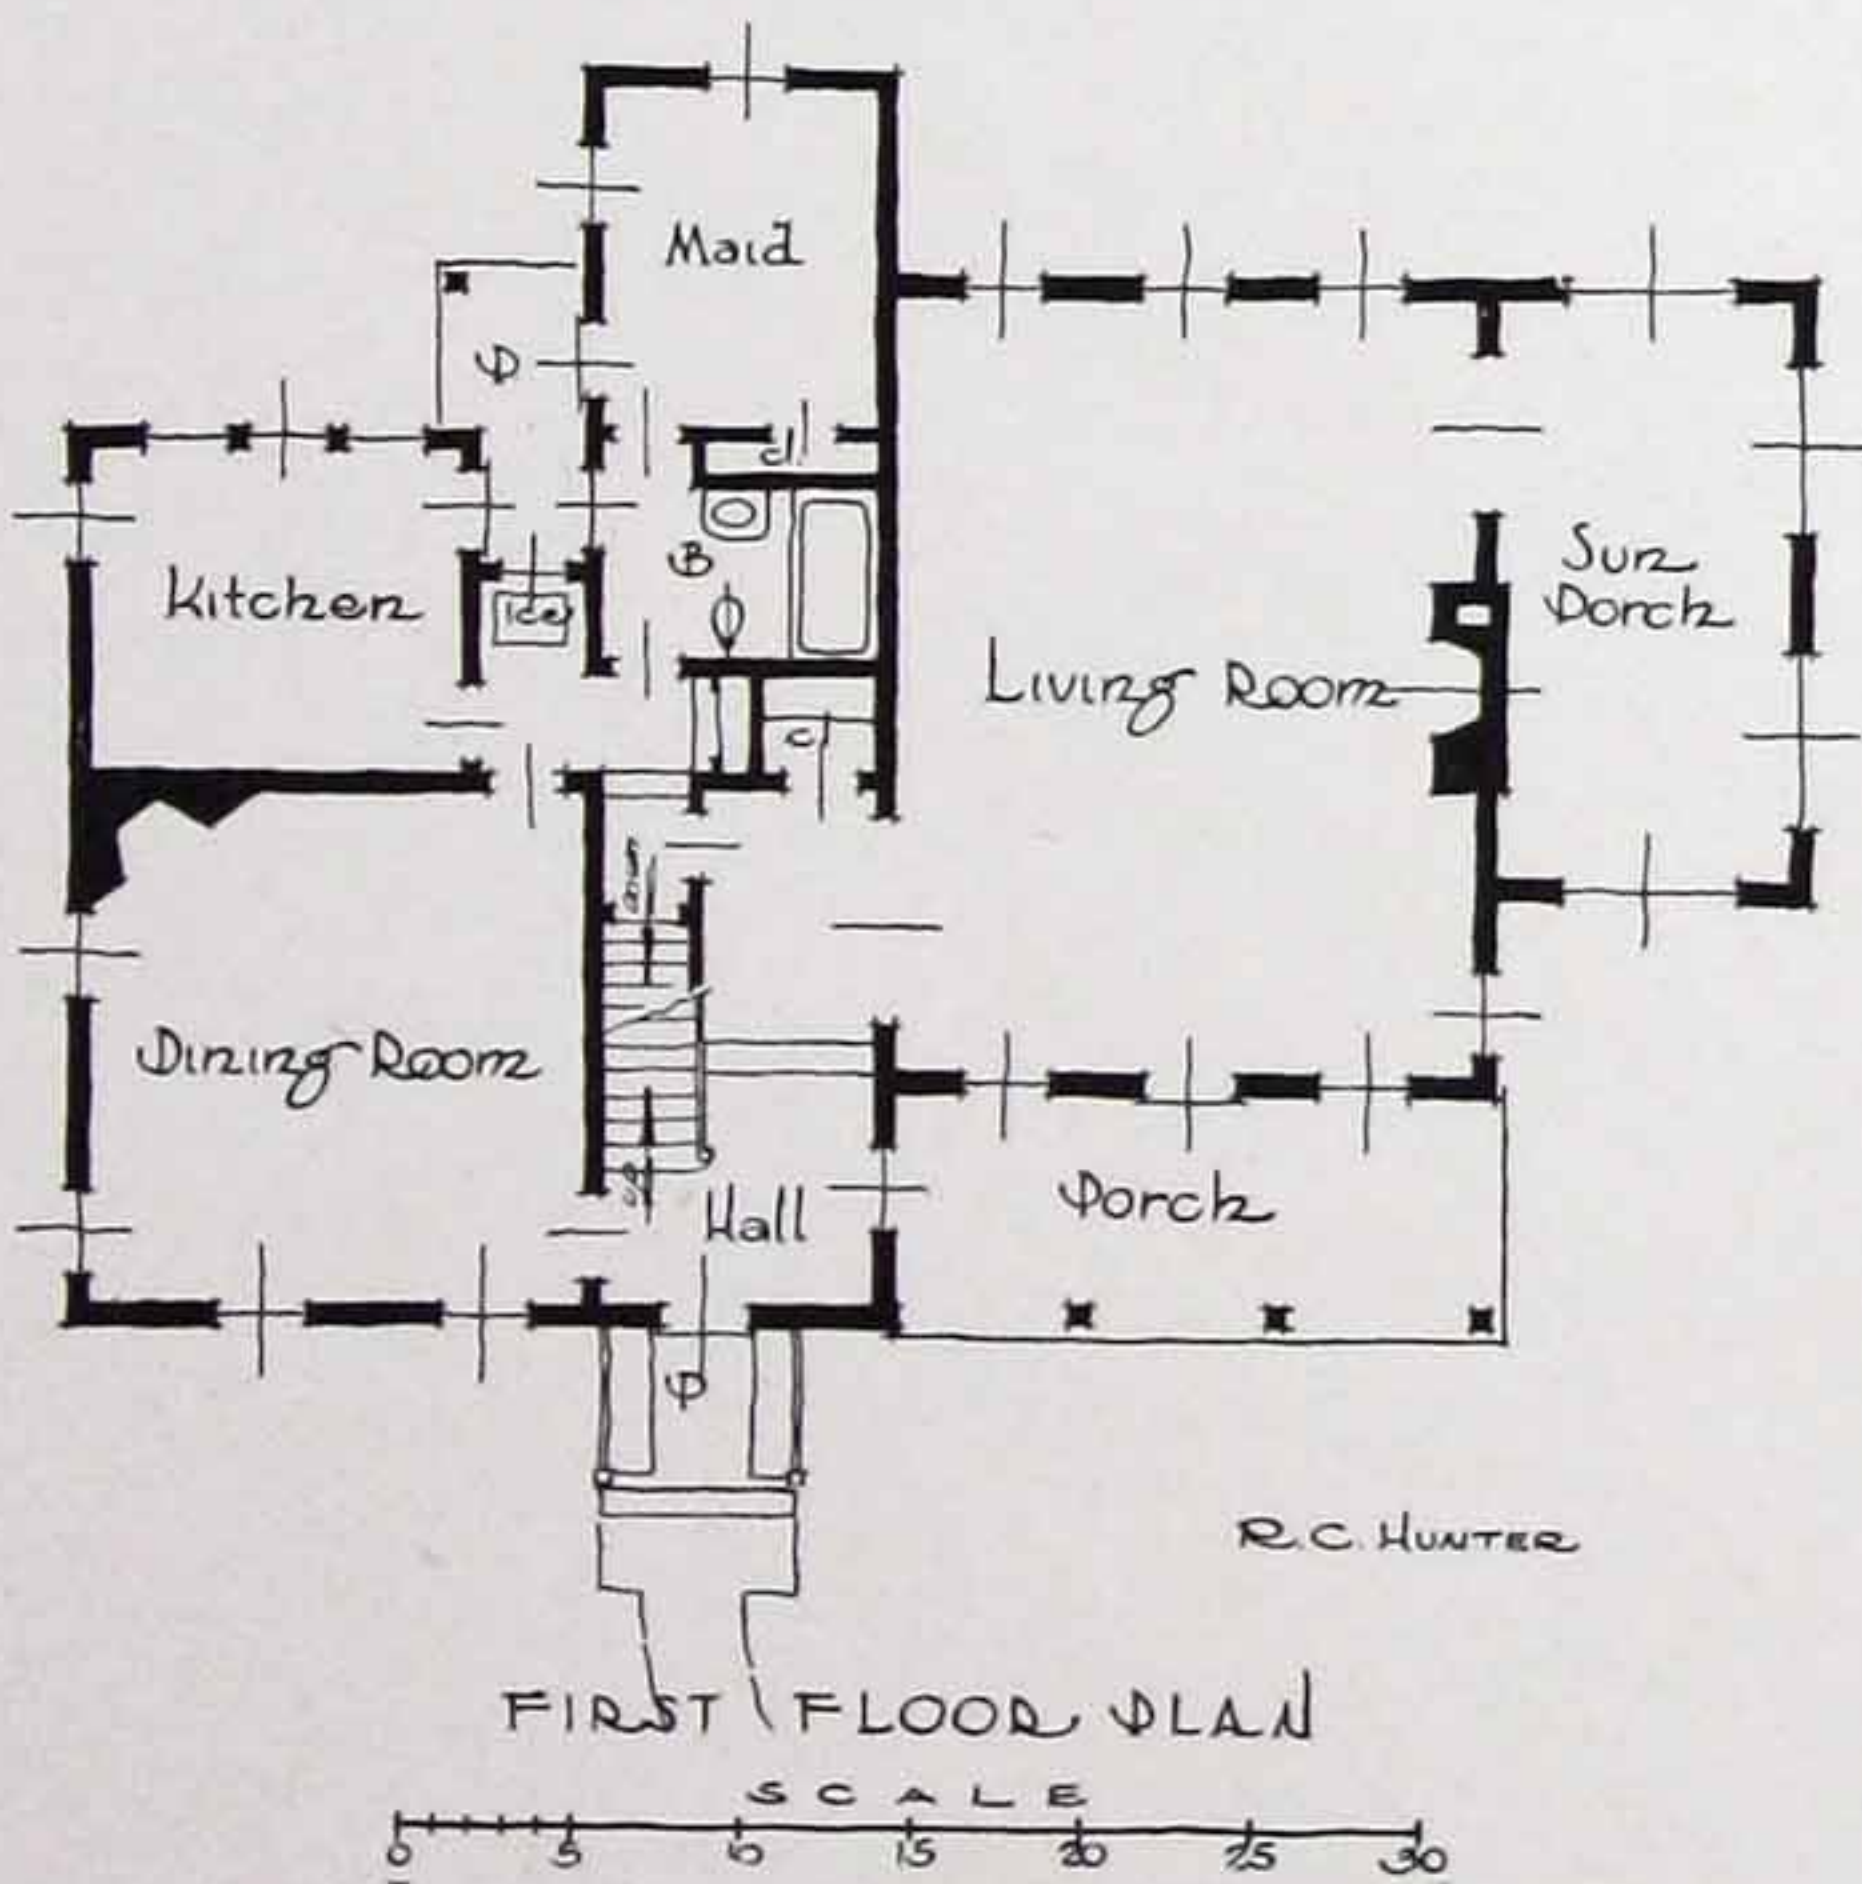


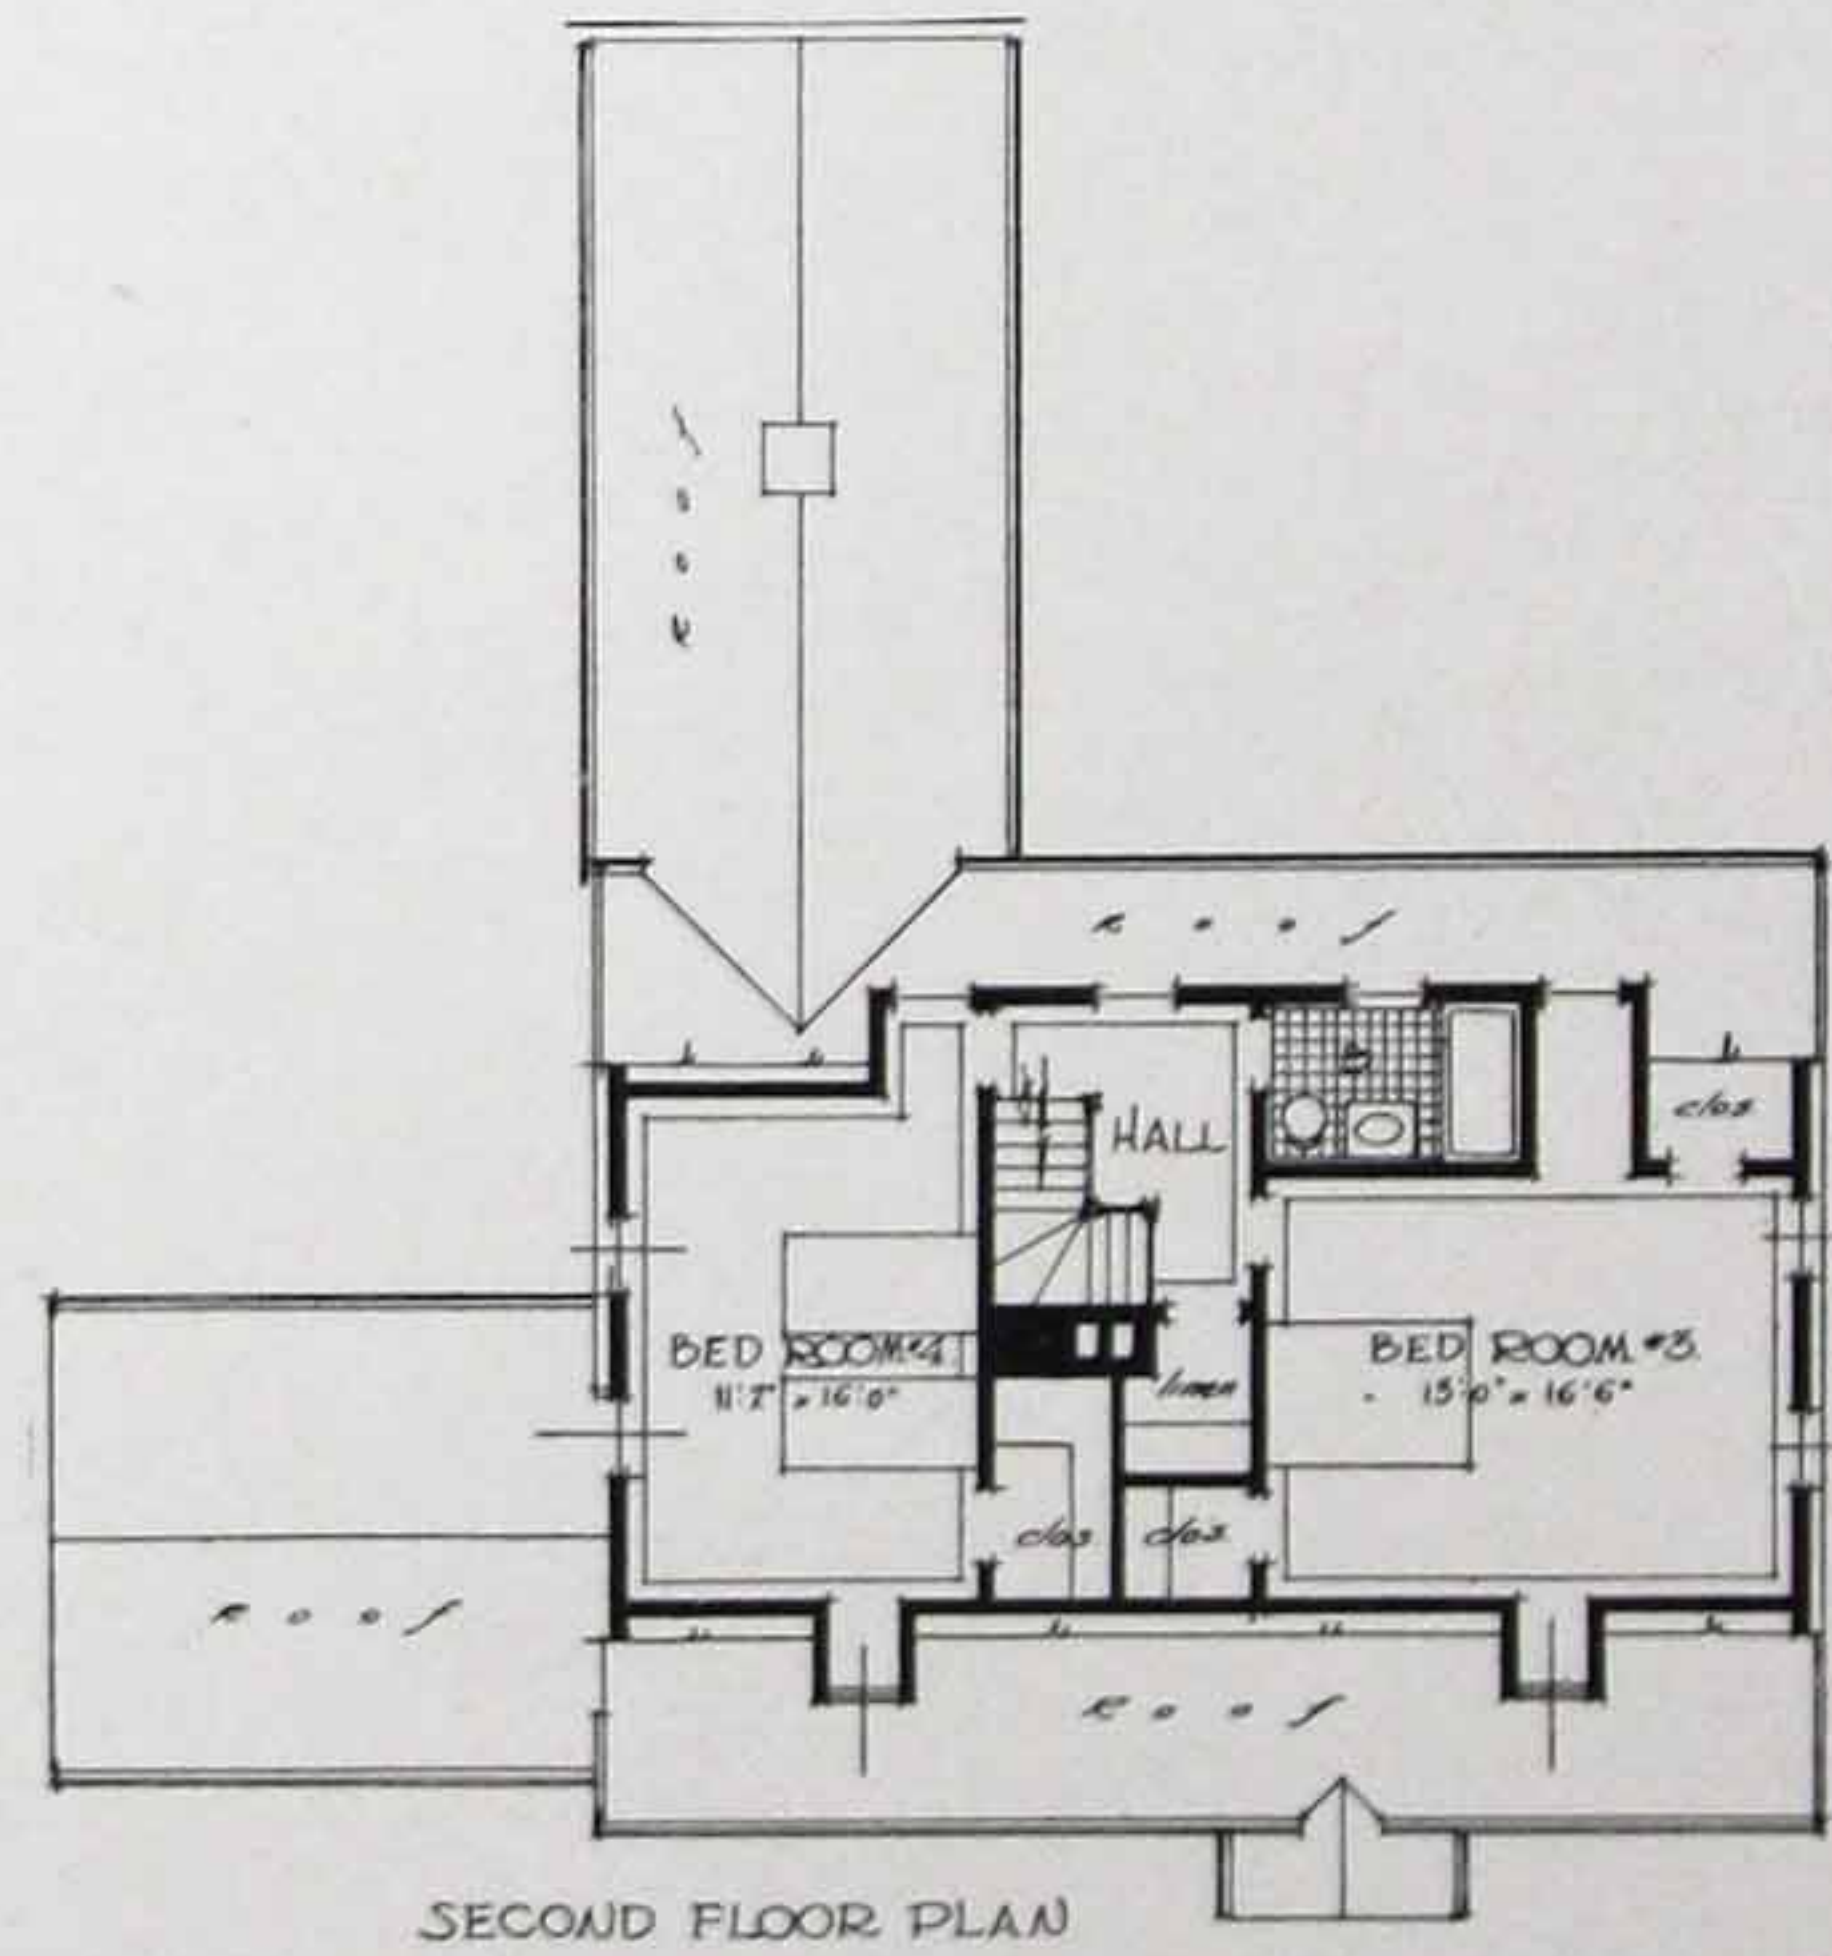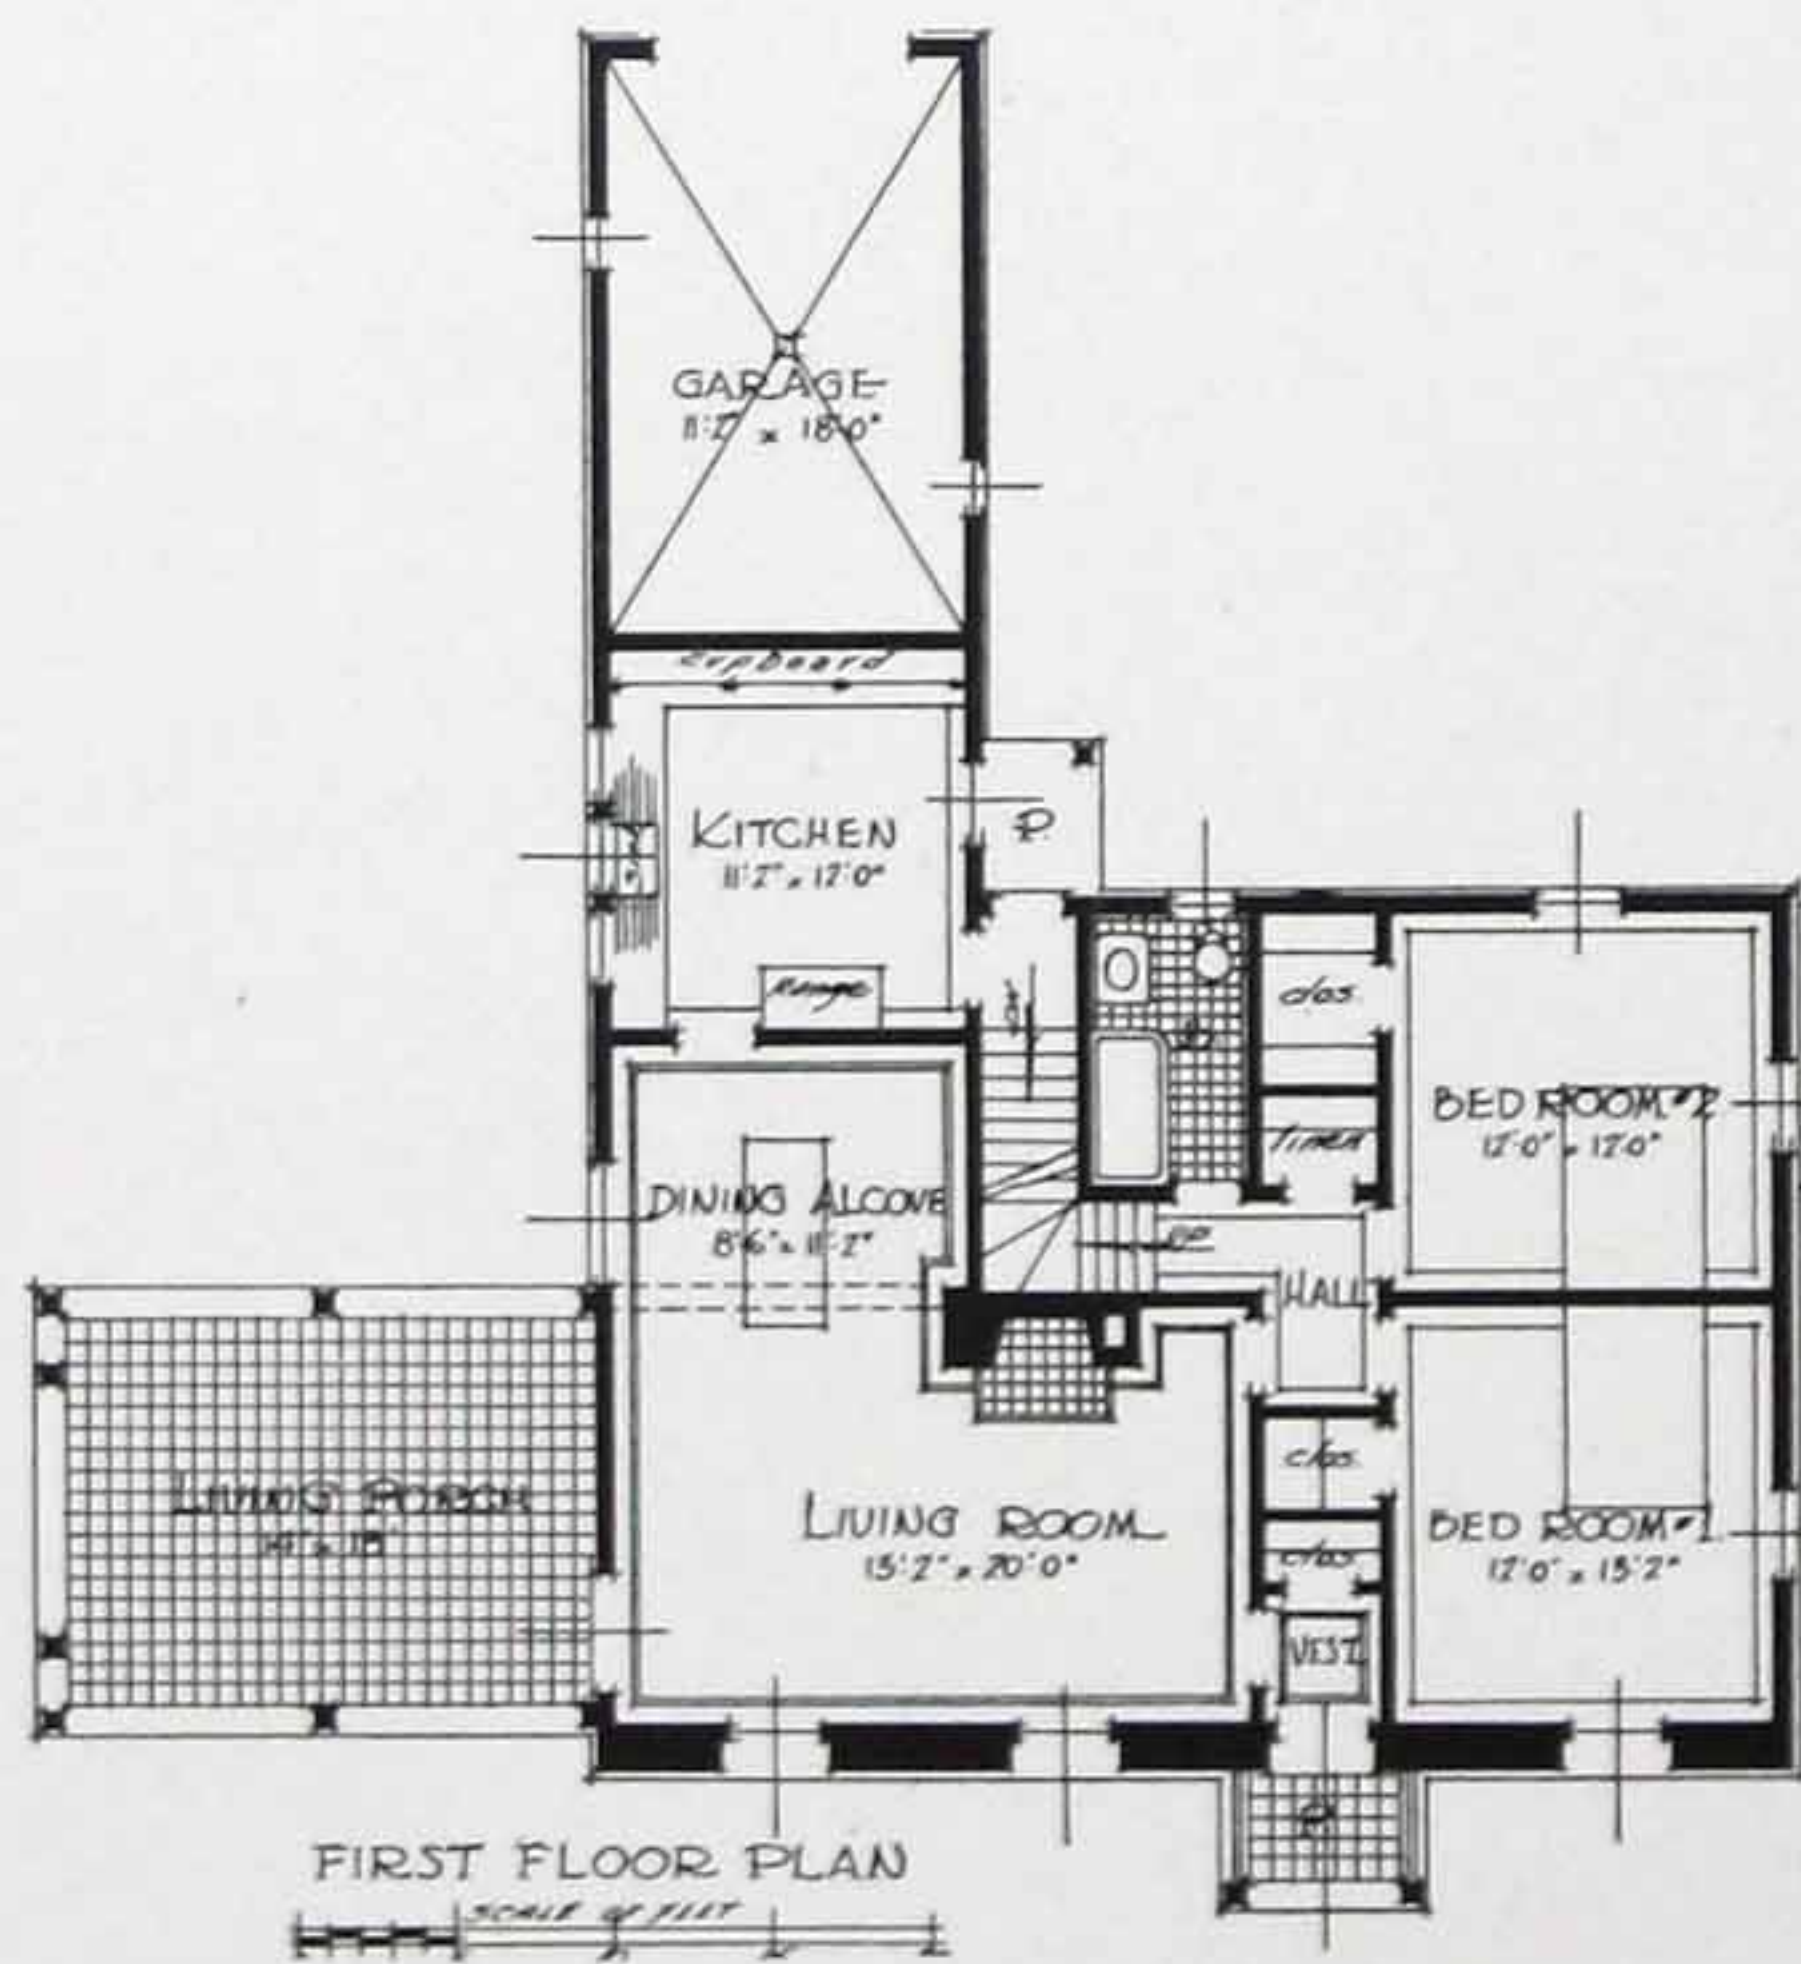

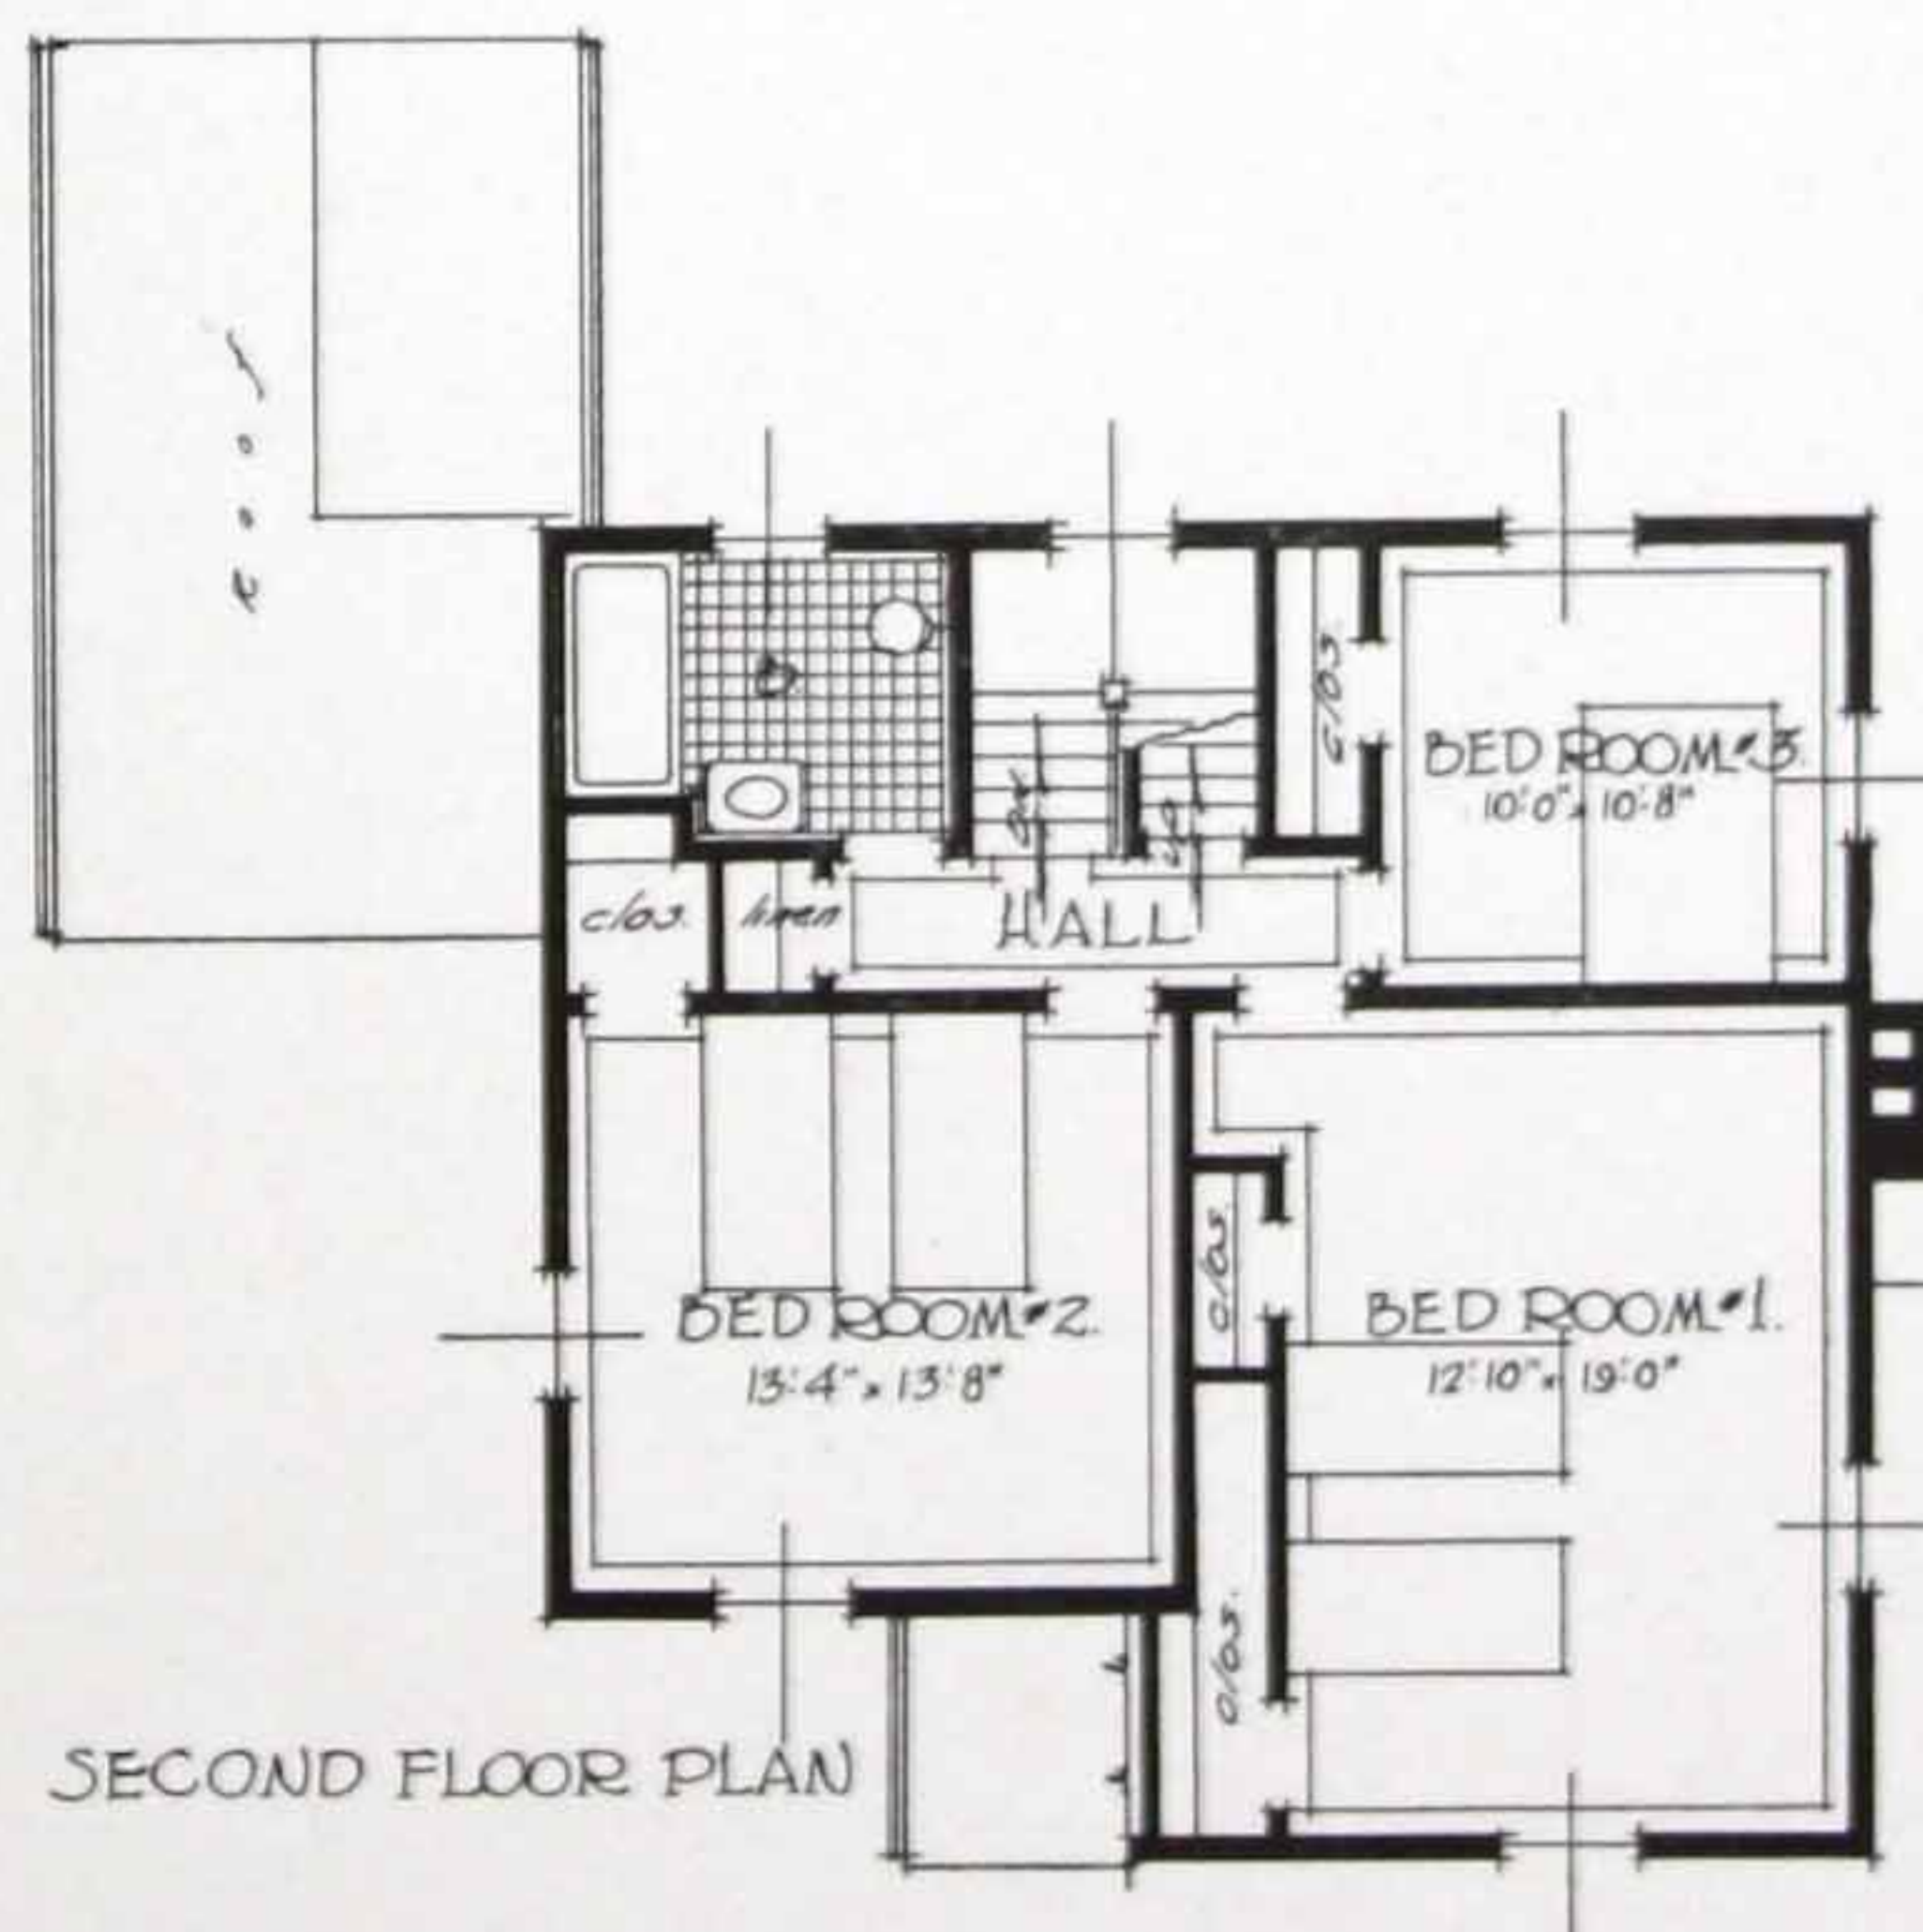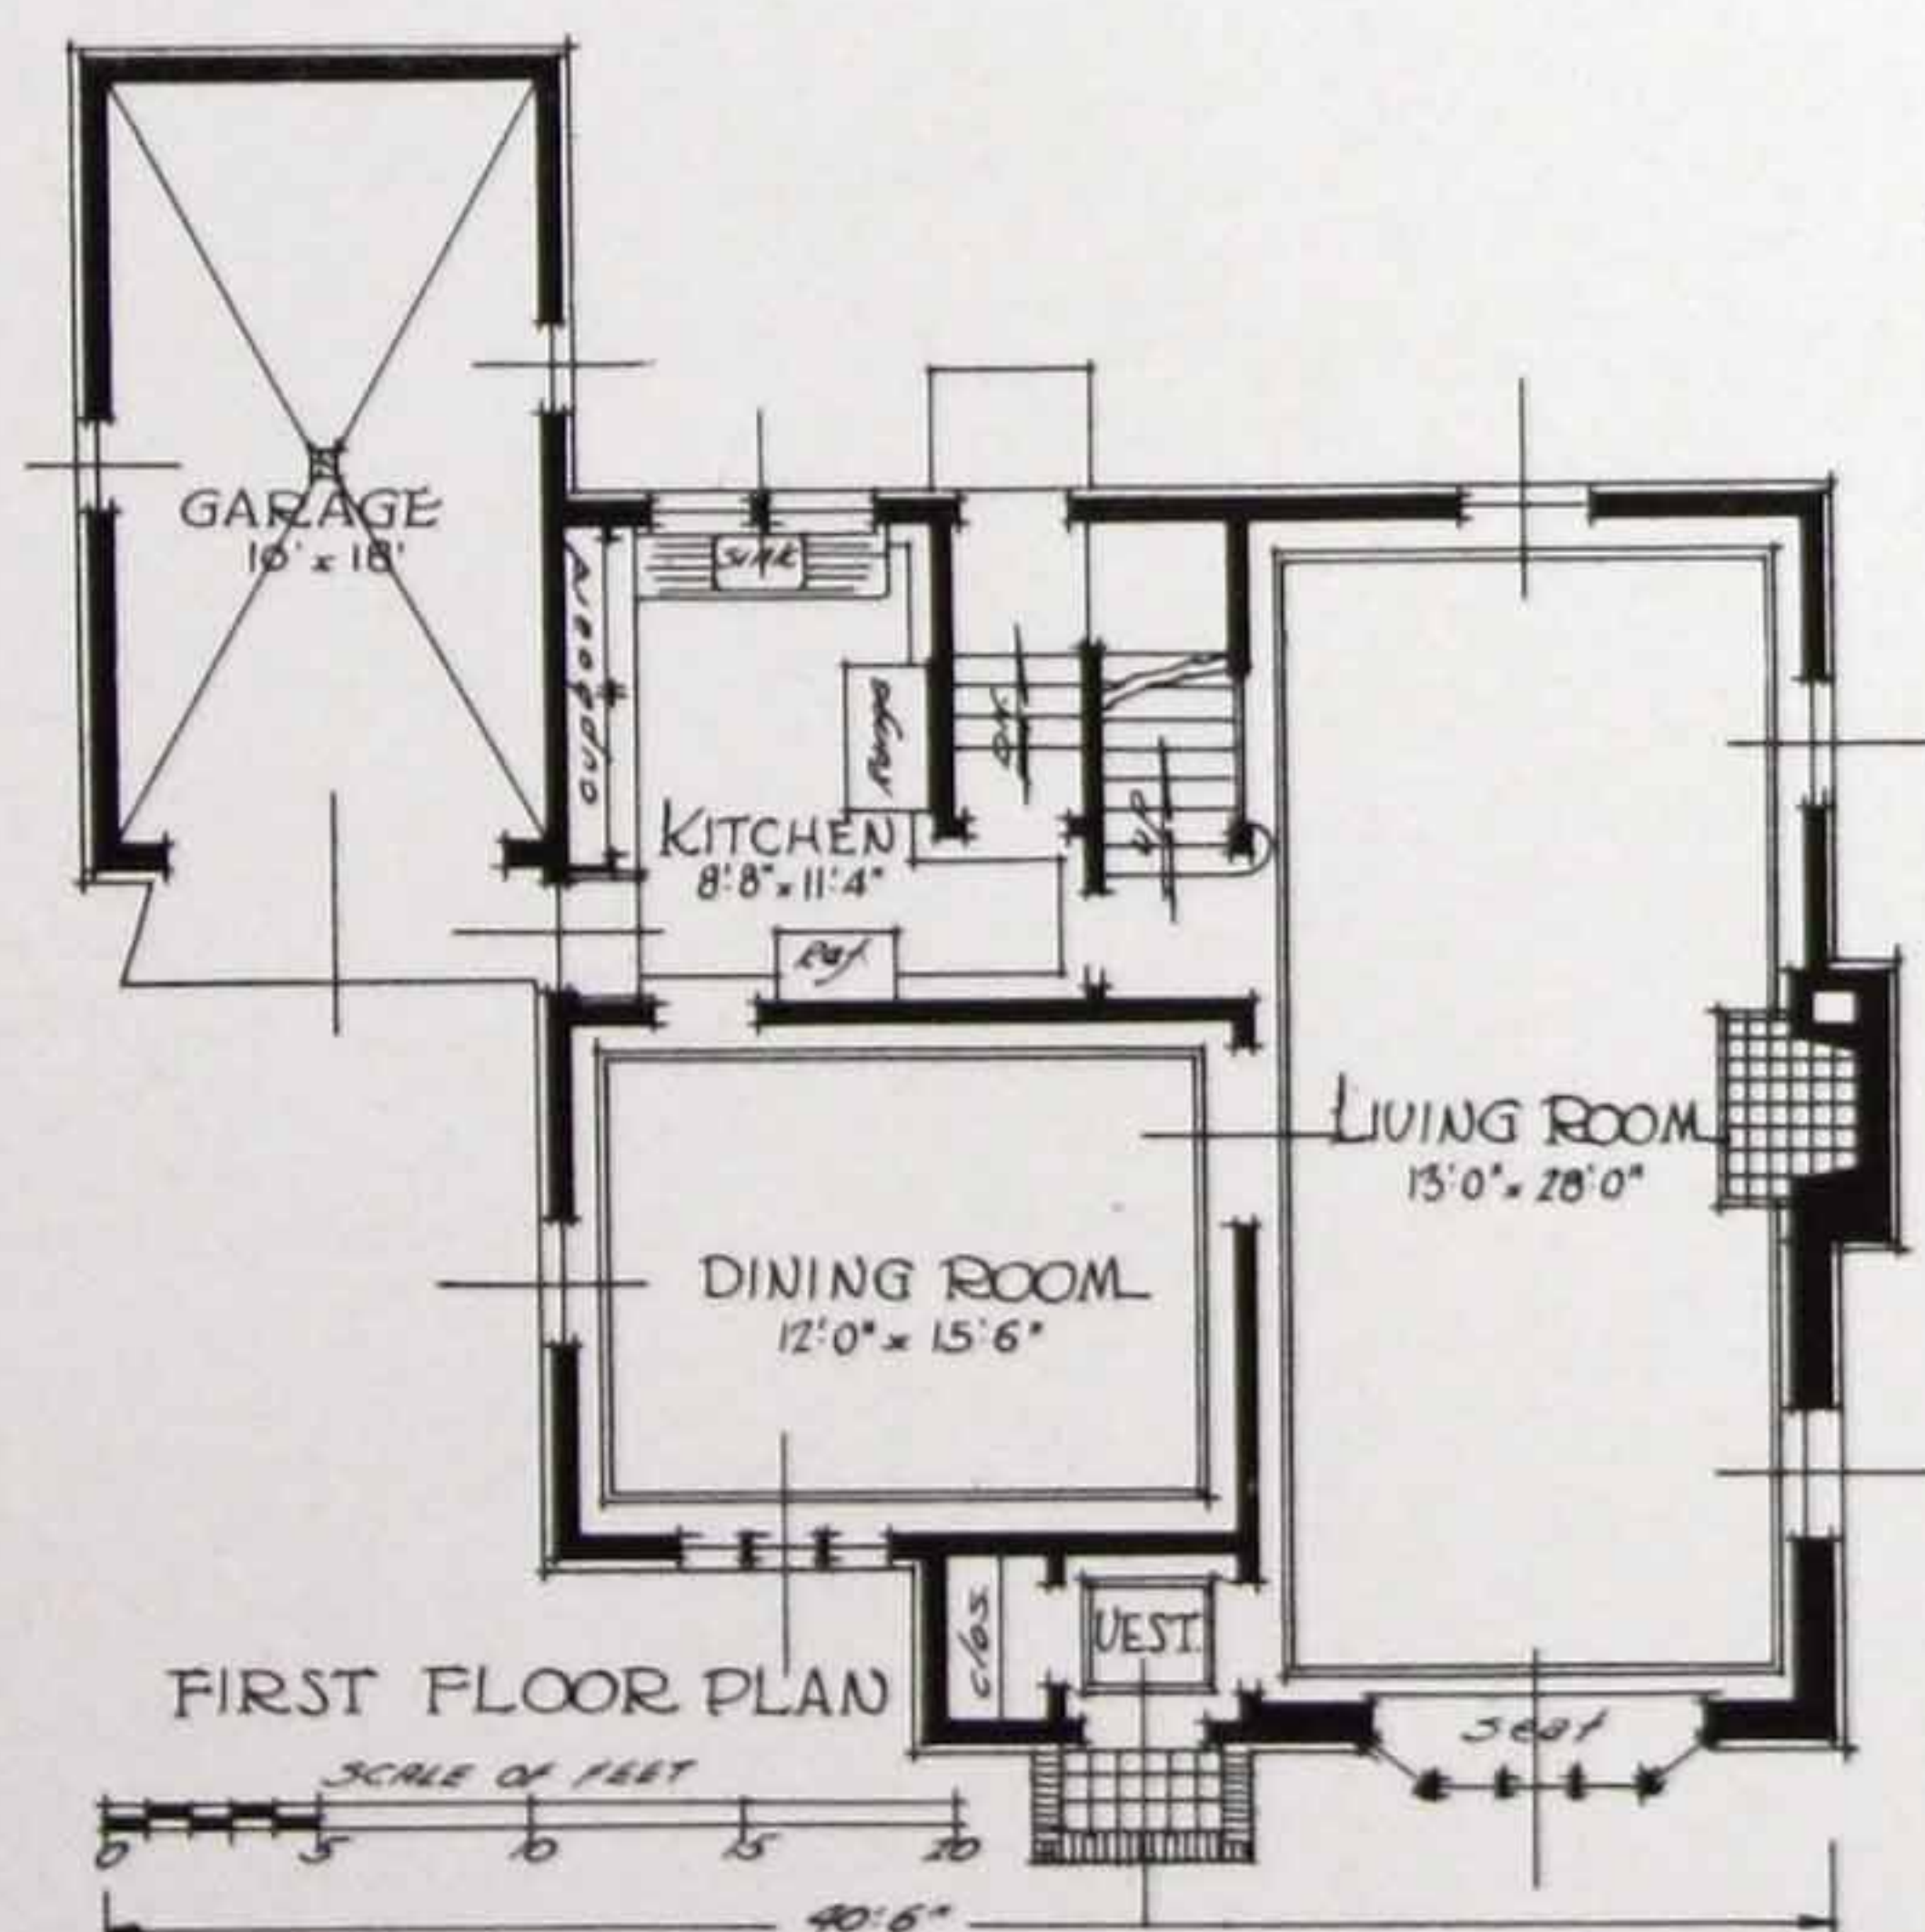


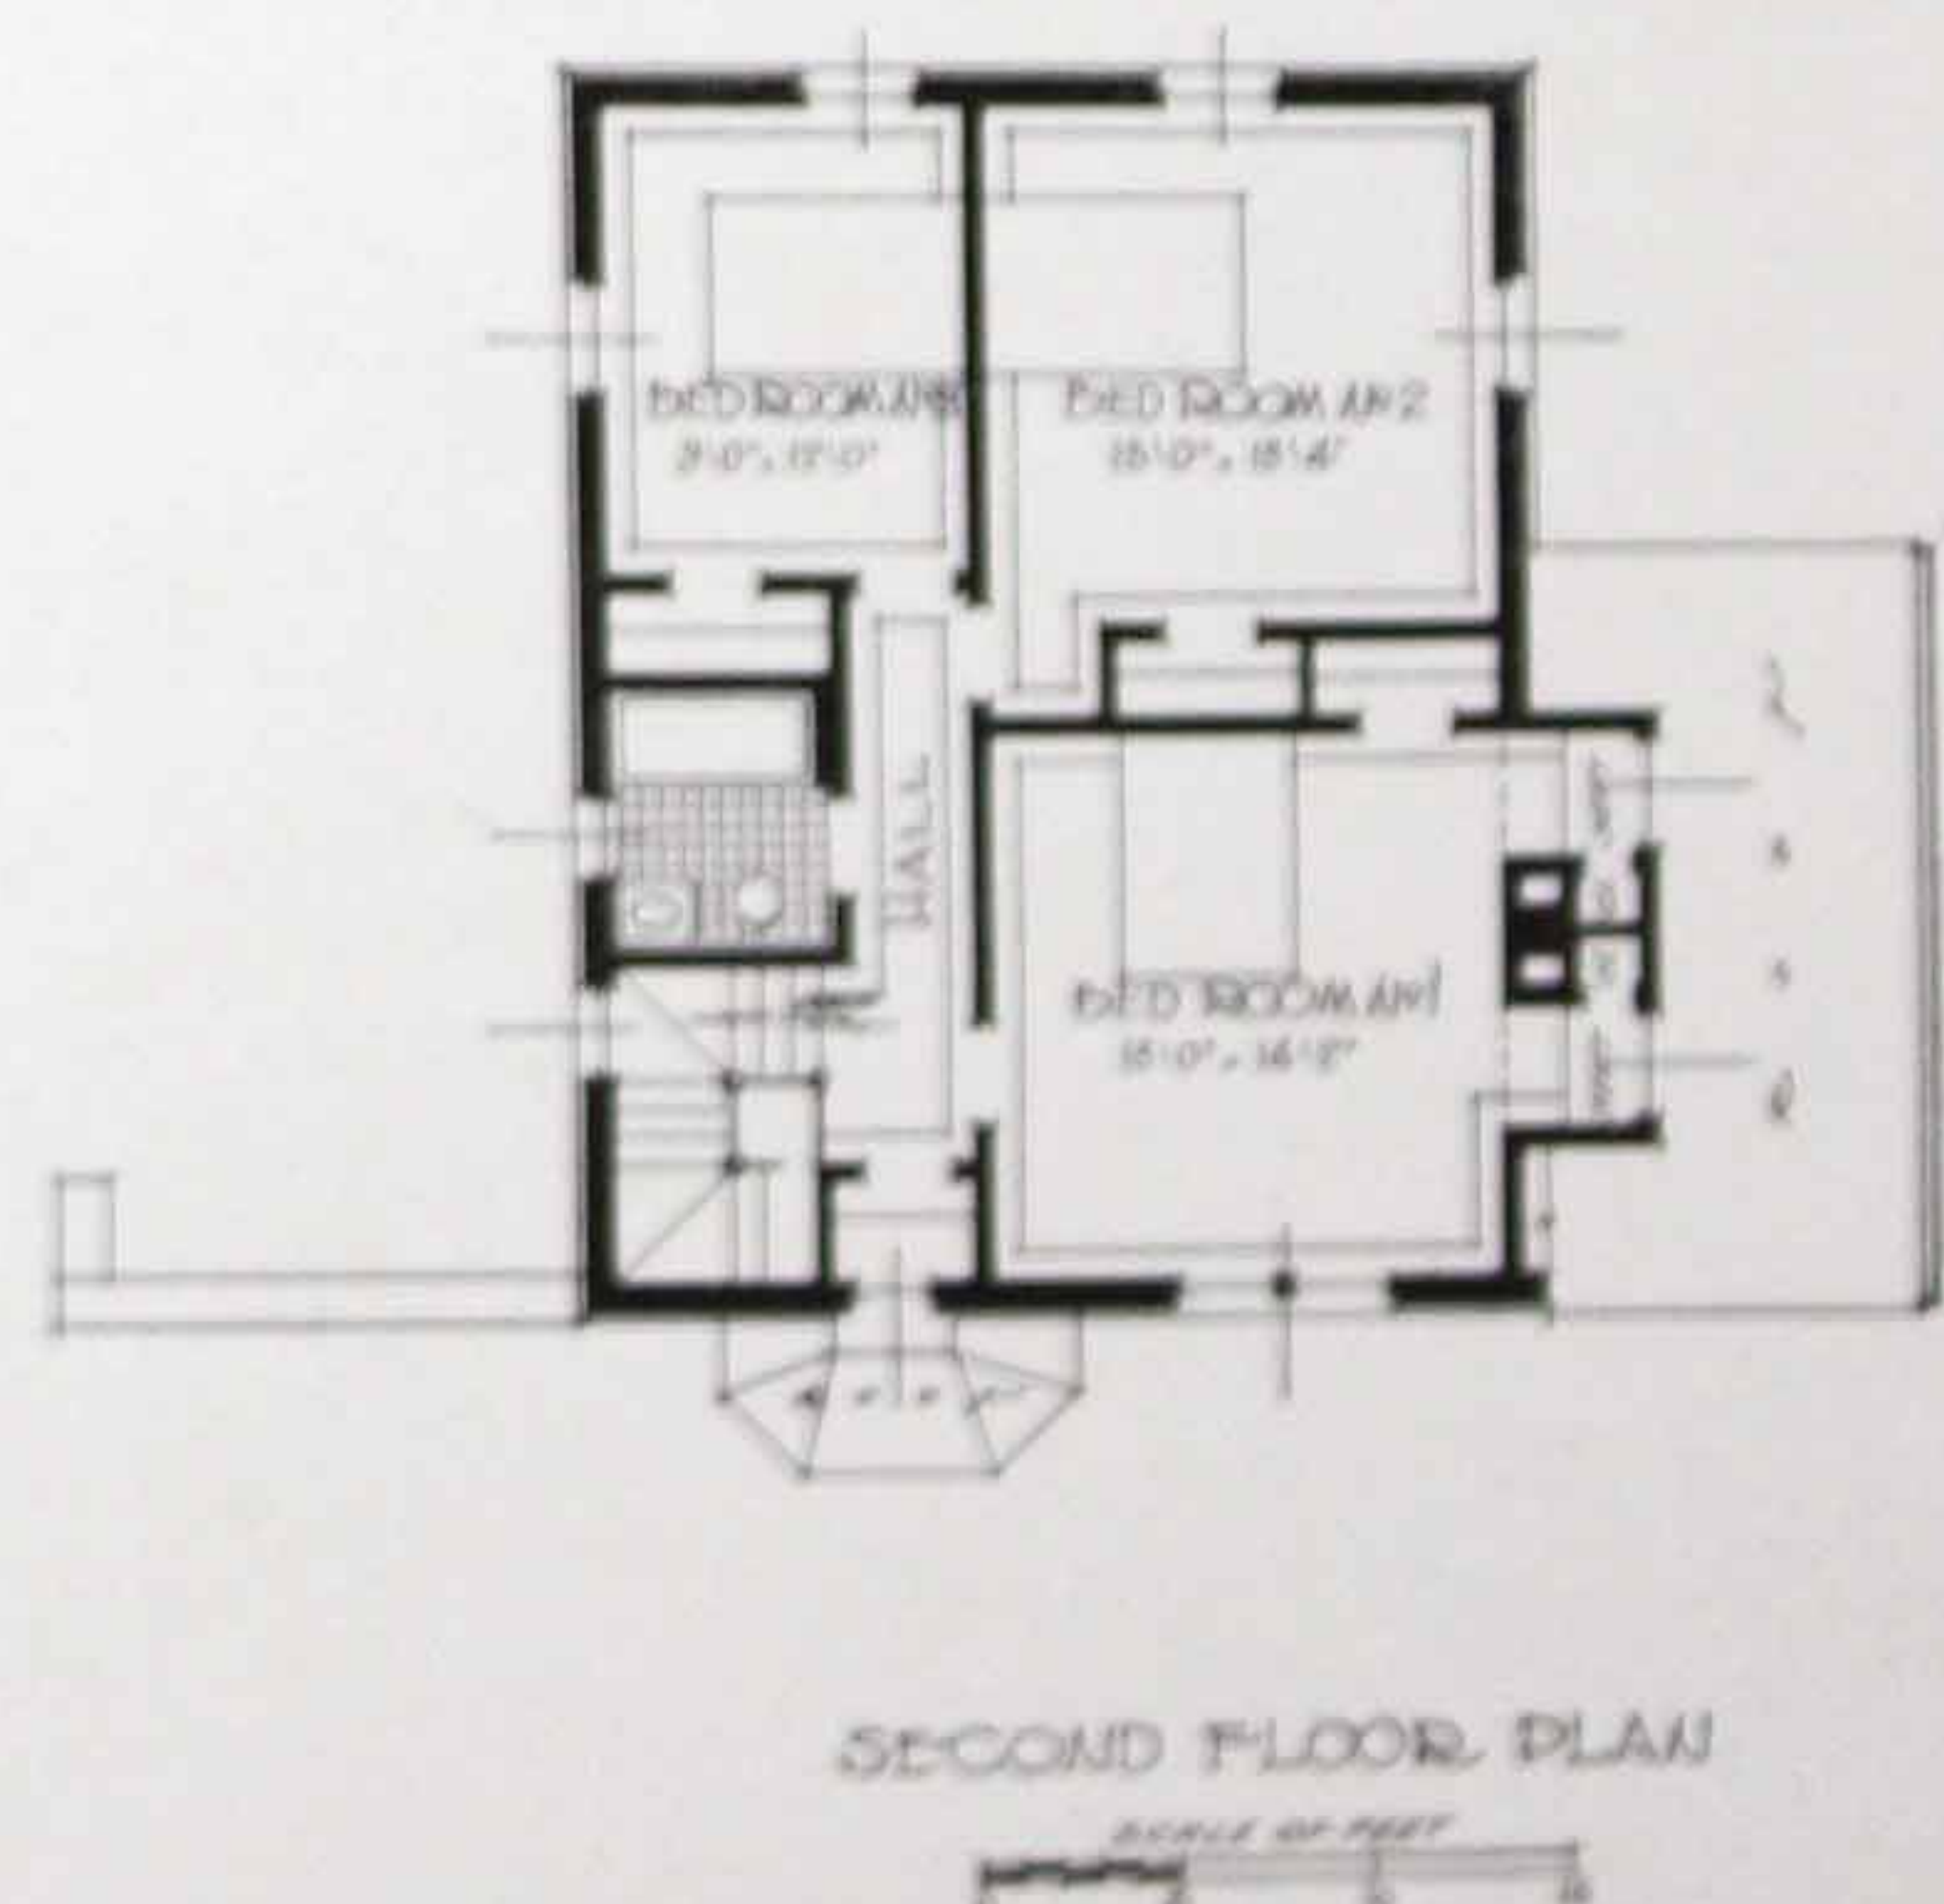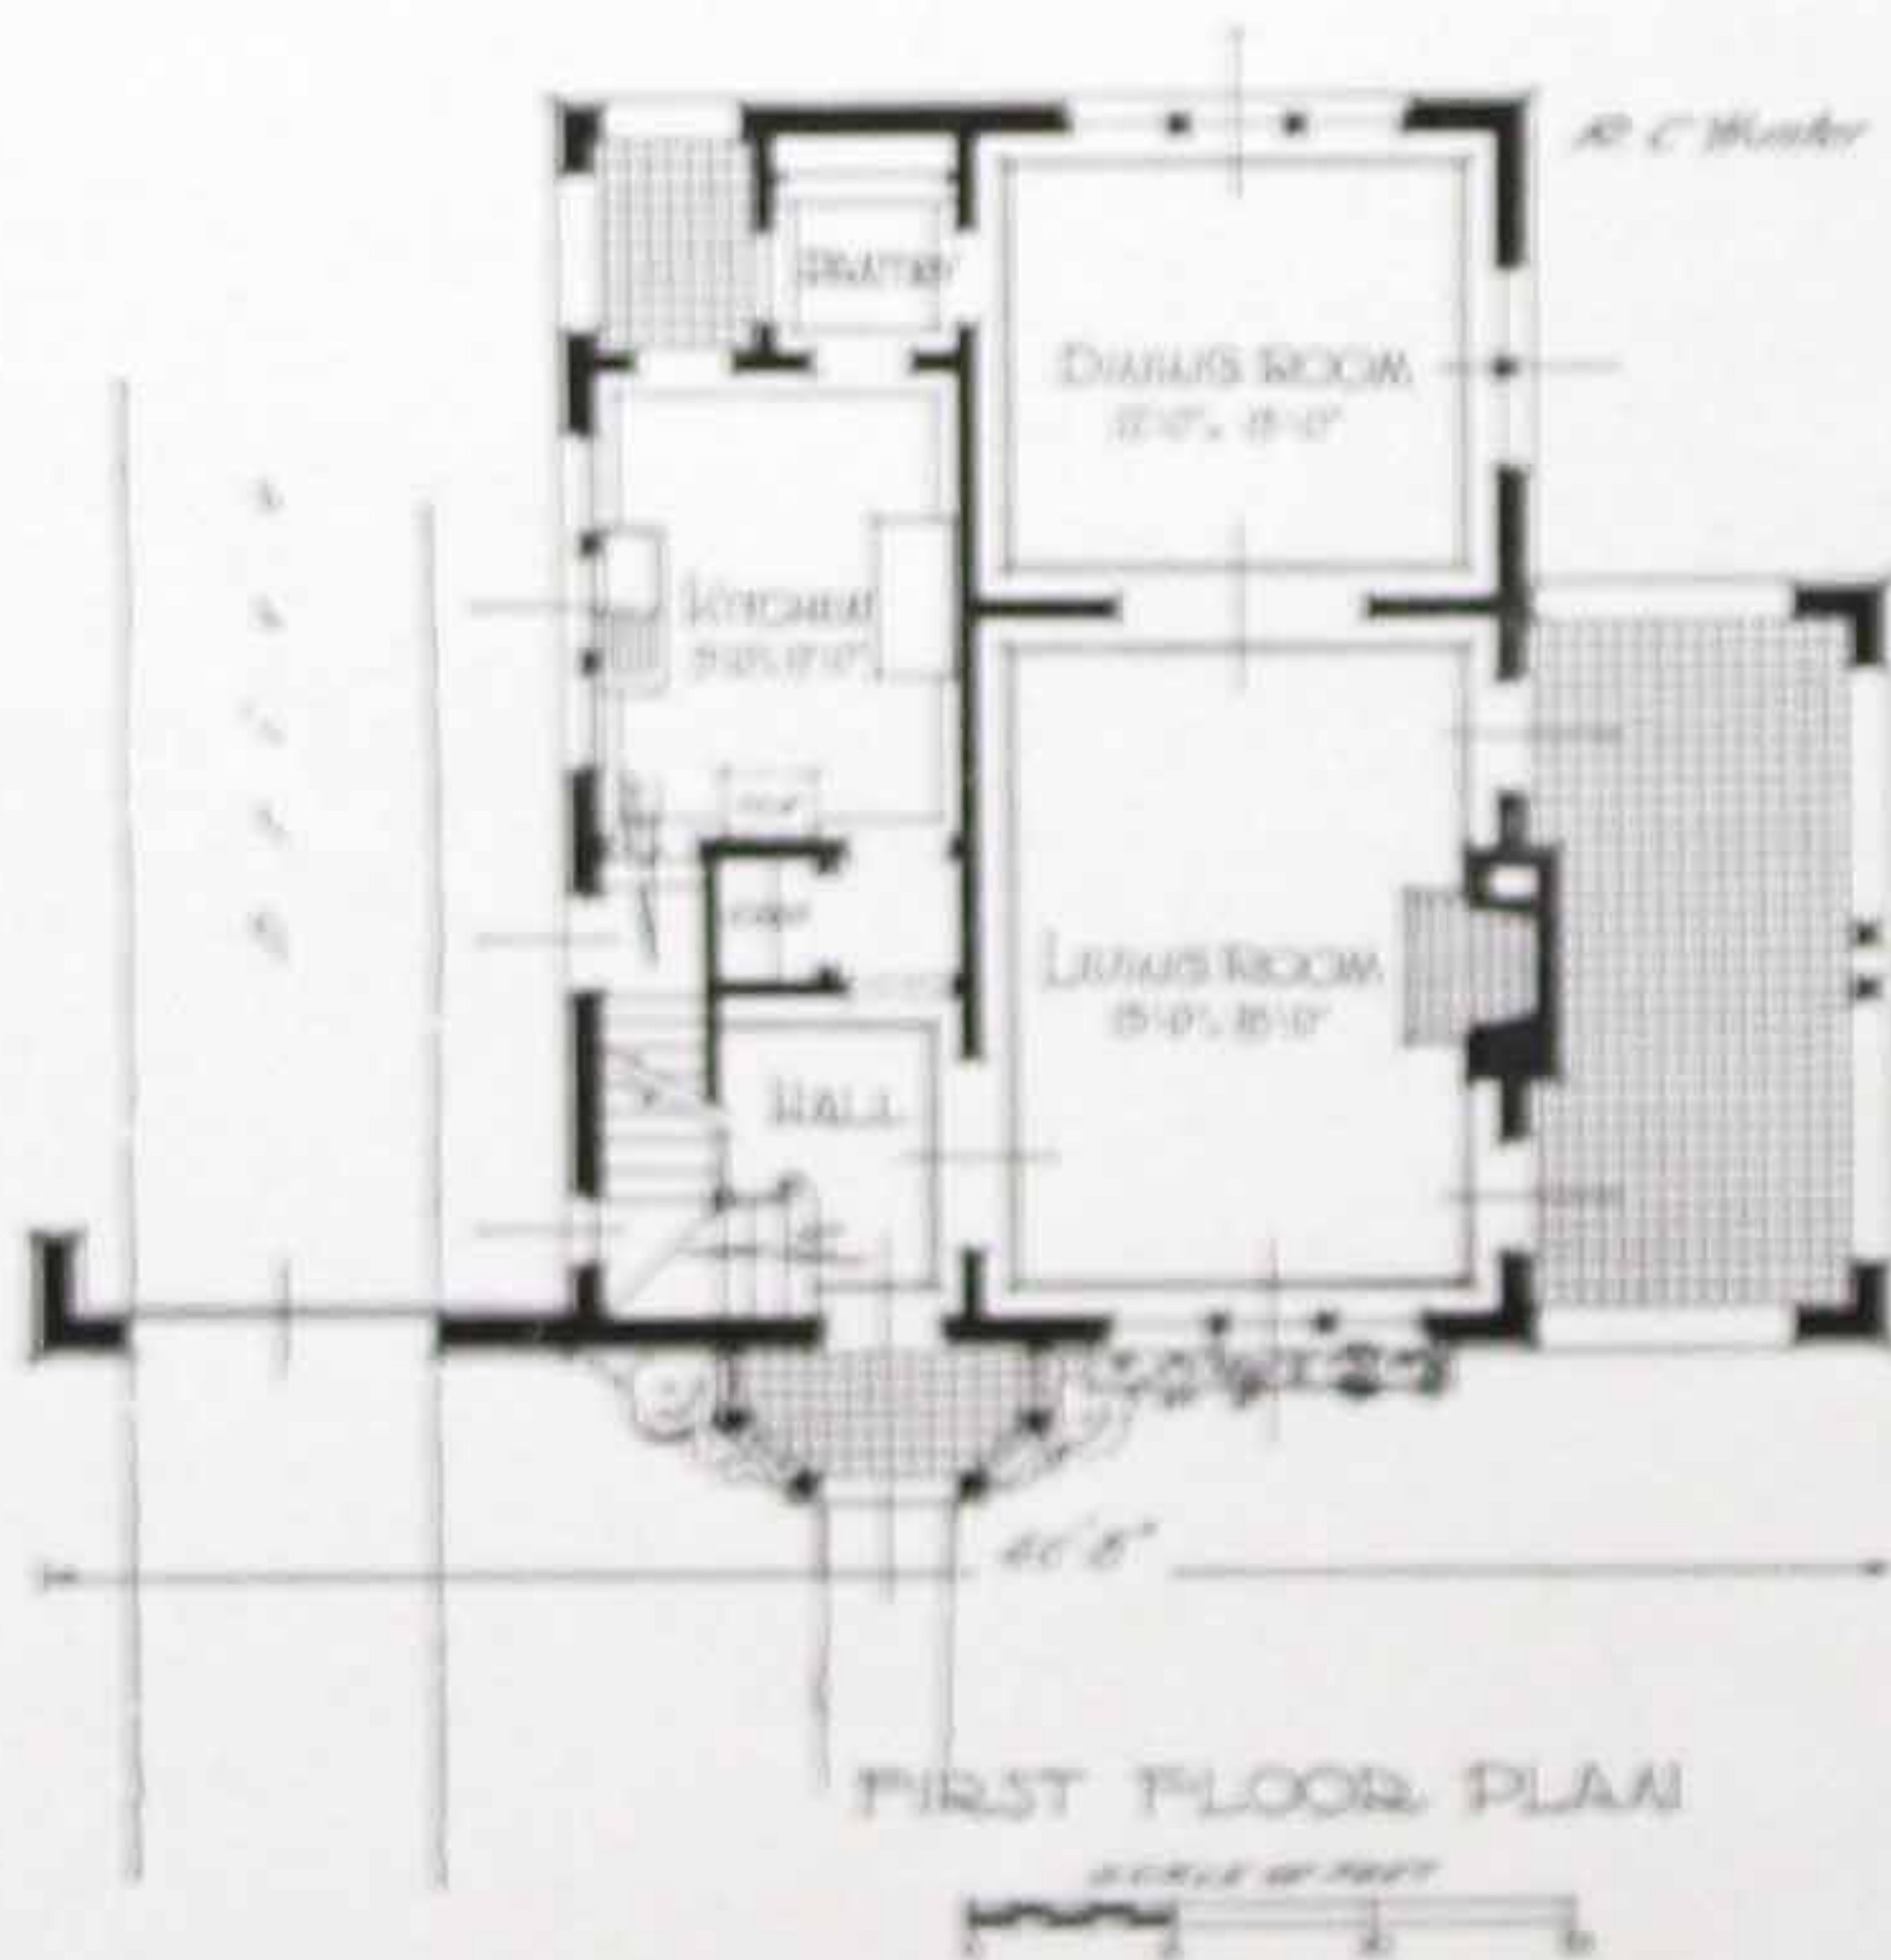

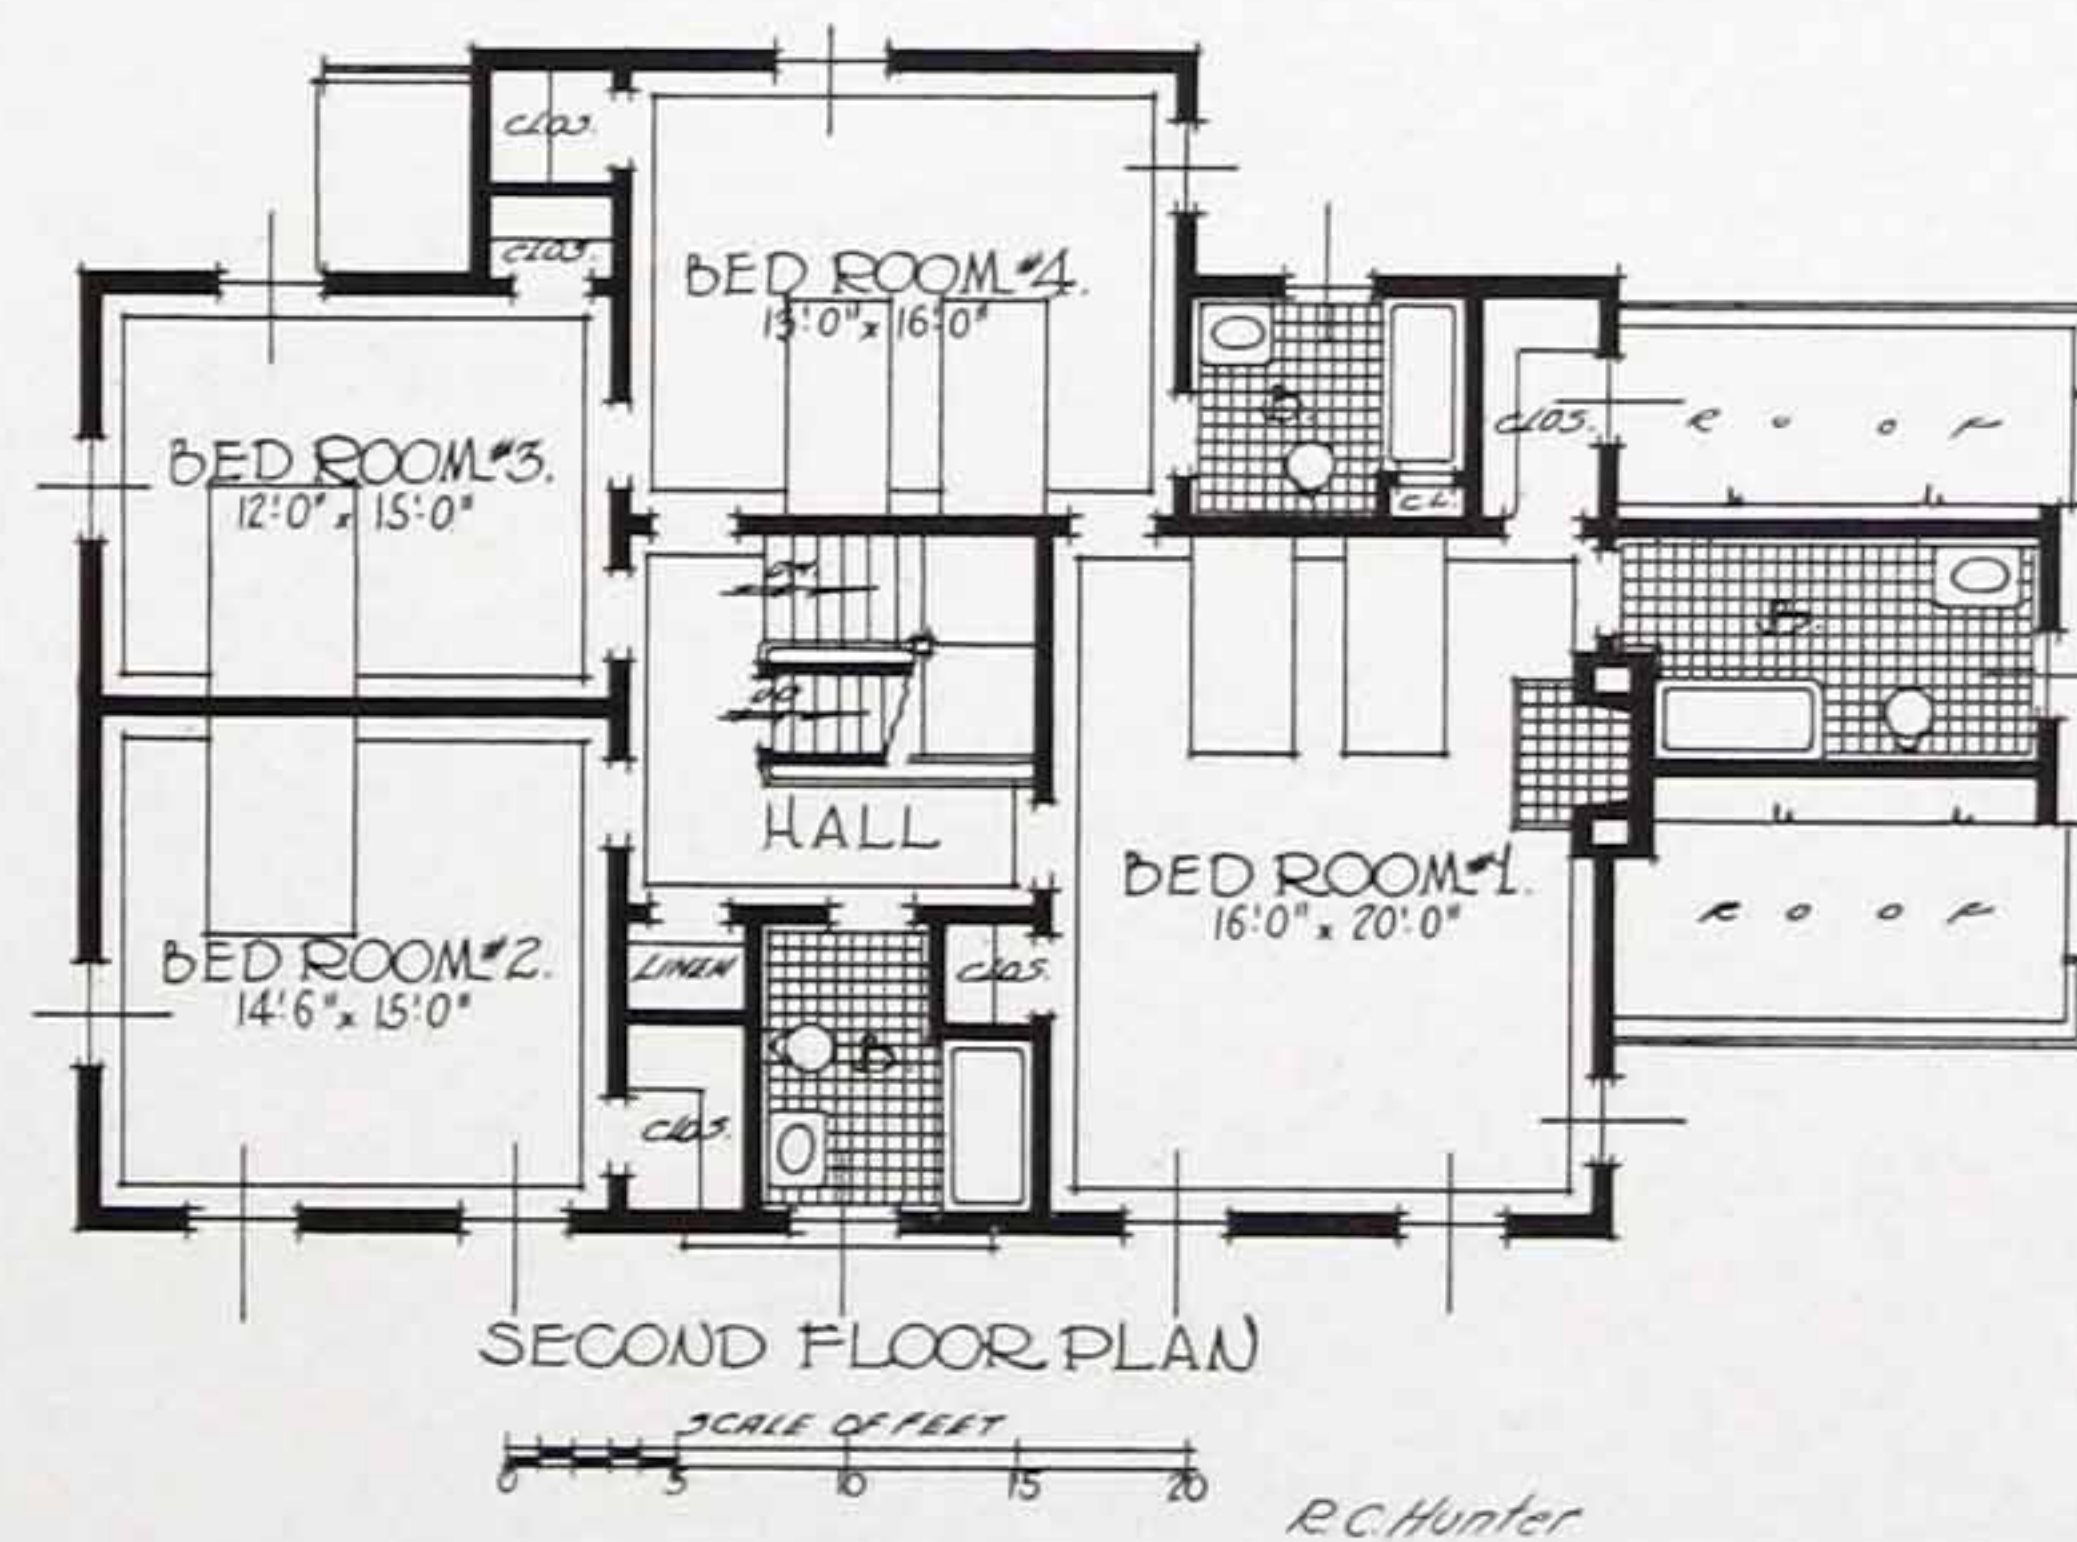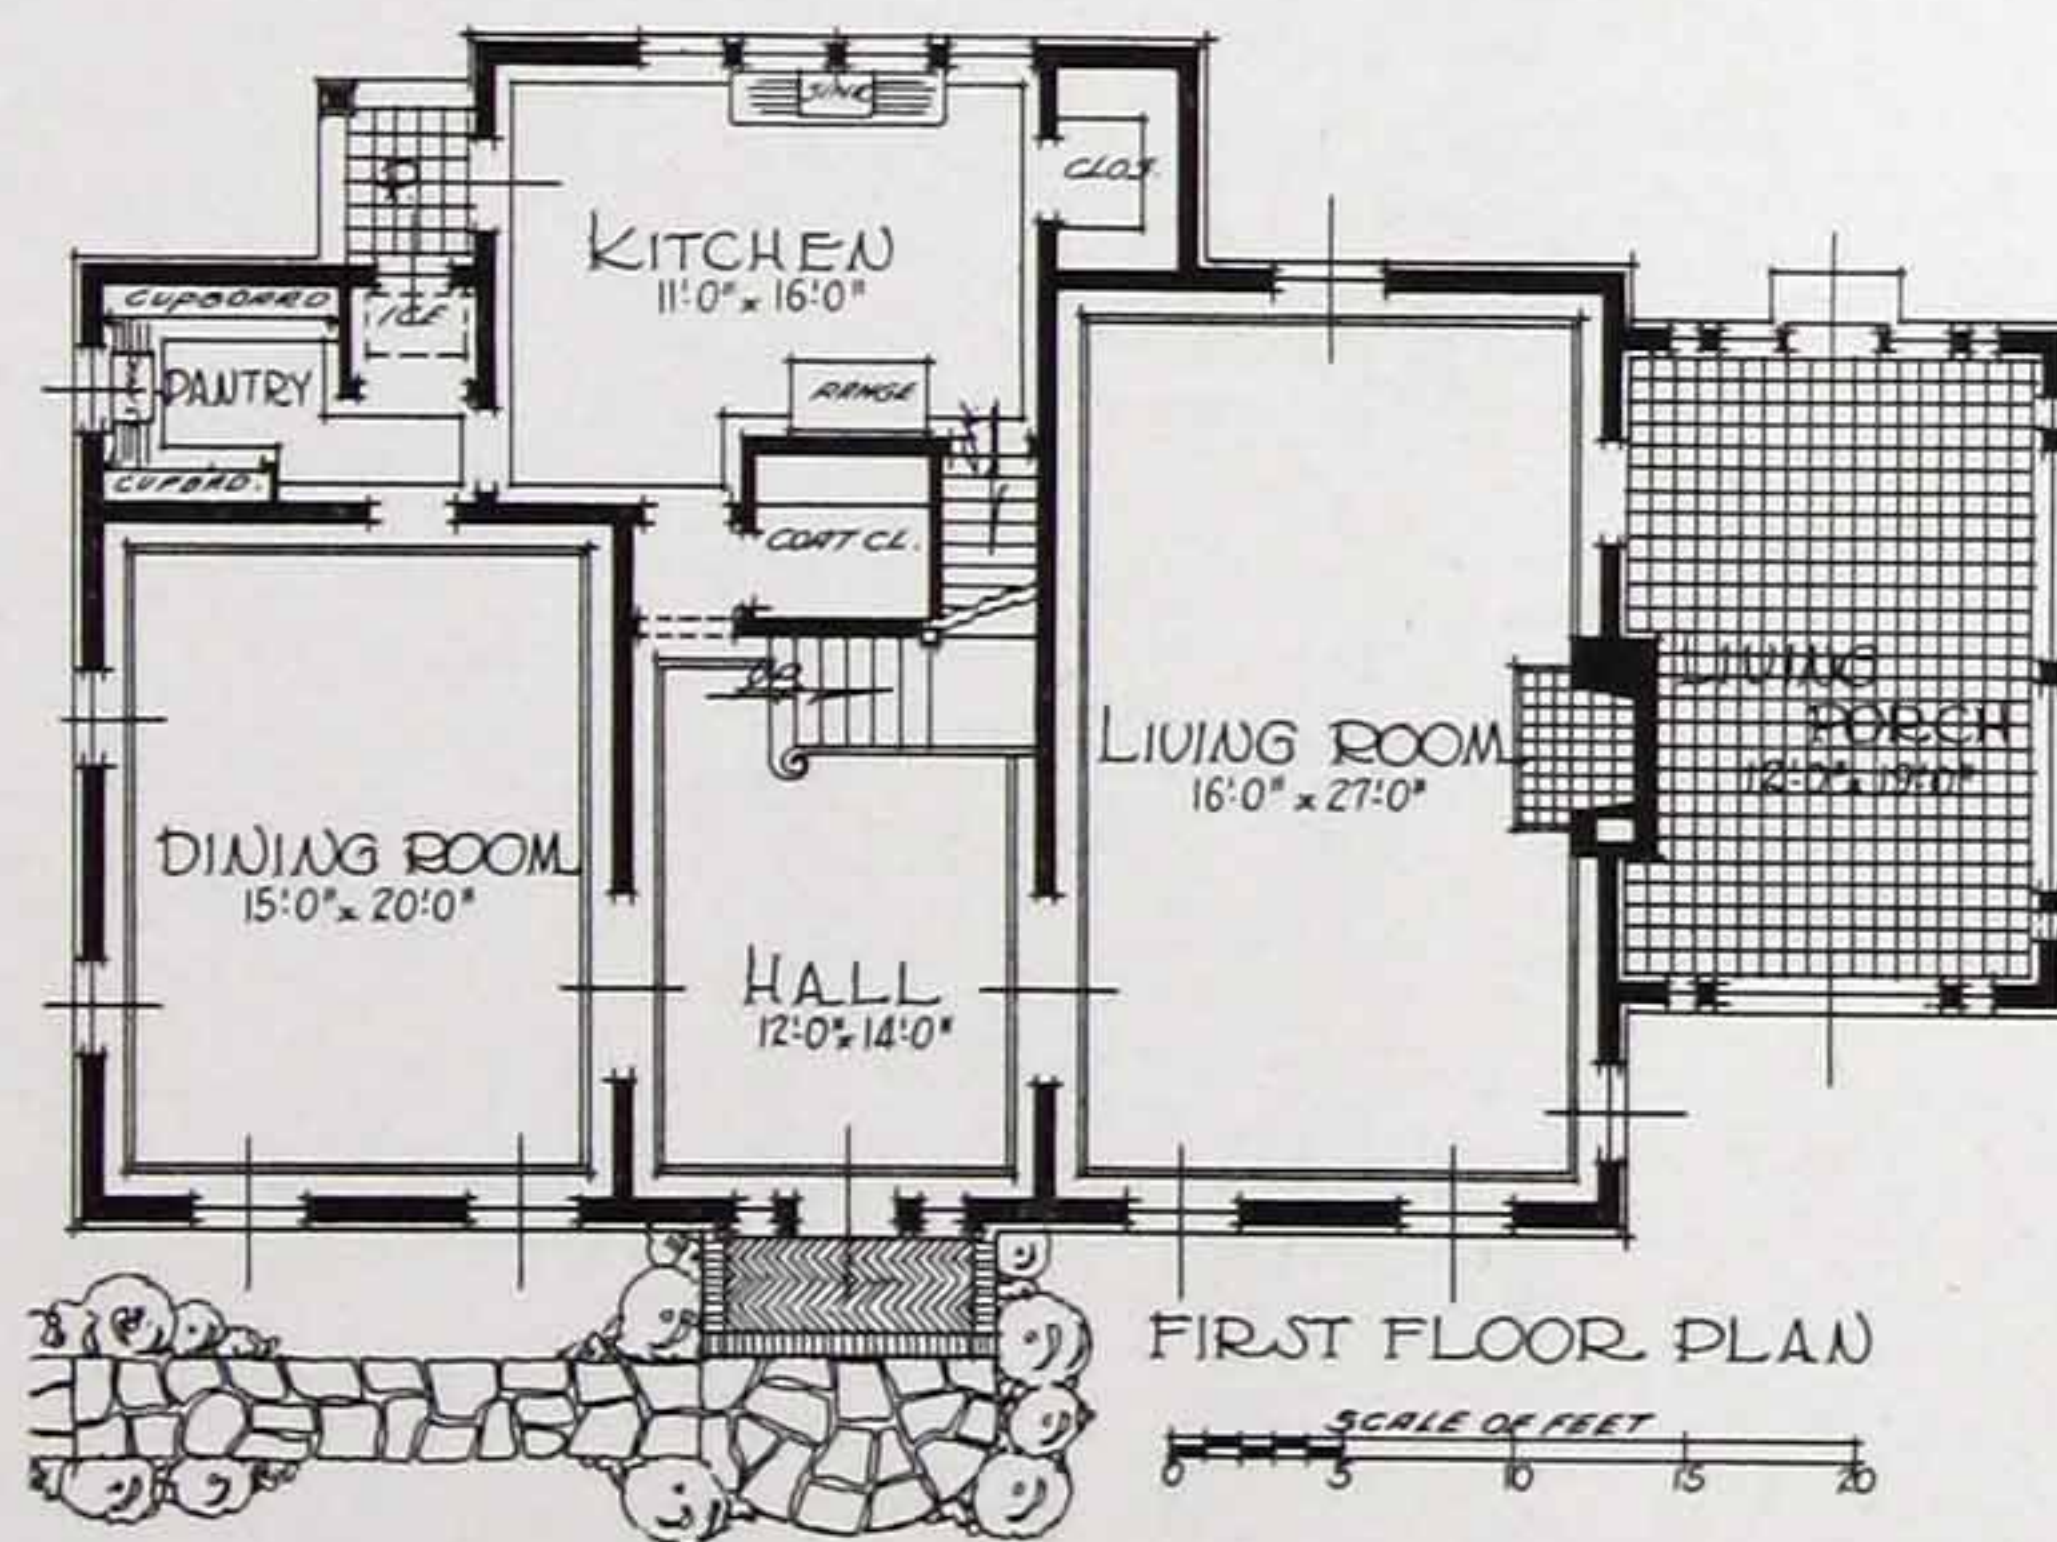


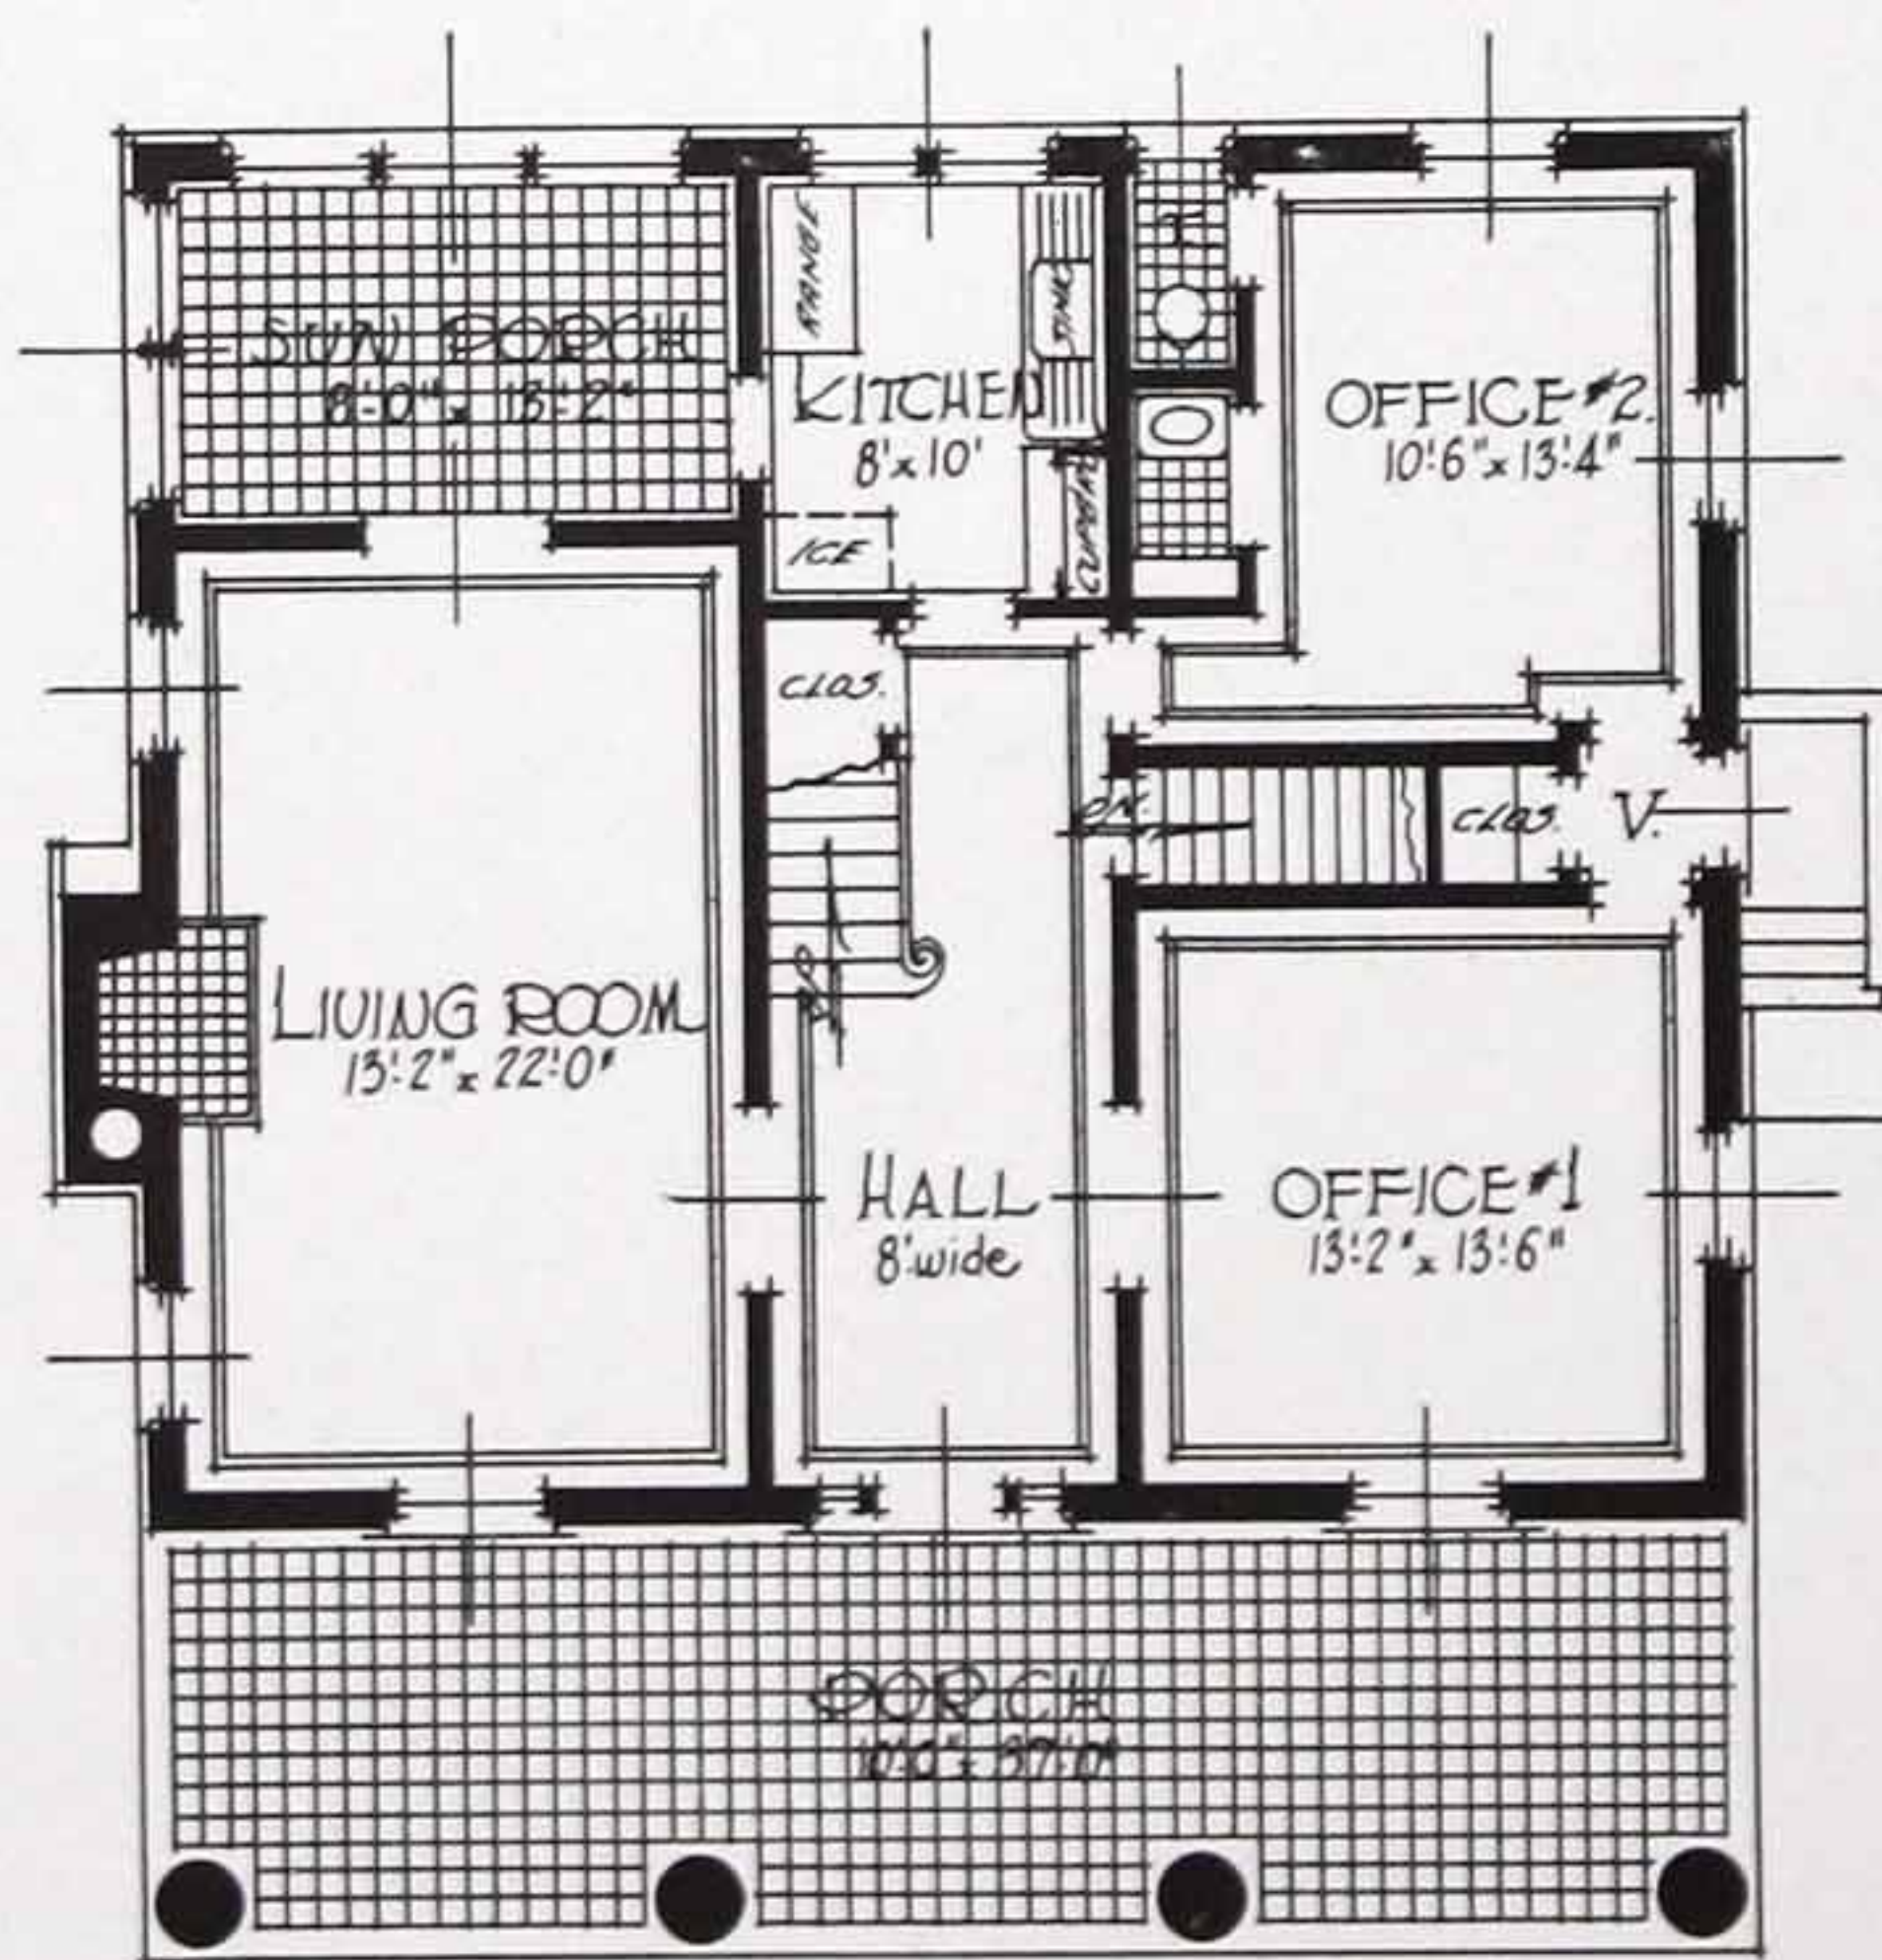


R.C. Hunter
FIRST FLOOR PLAN
SCALE OF FEET
0 5 10 15 20

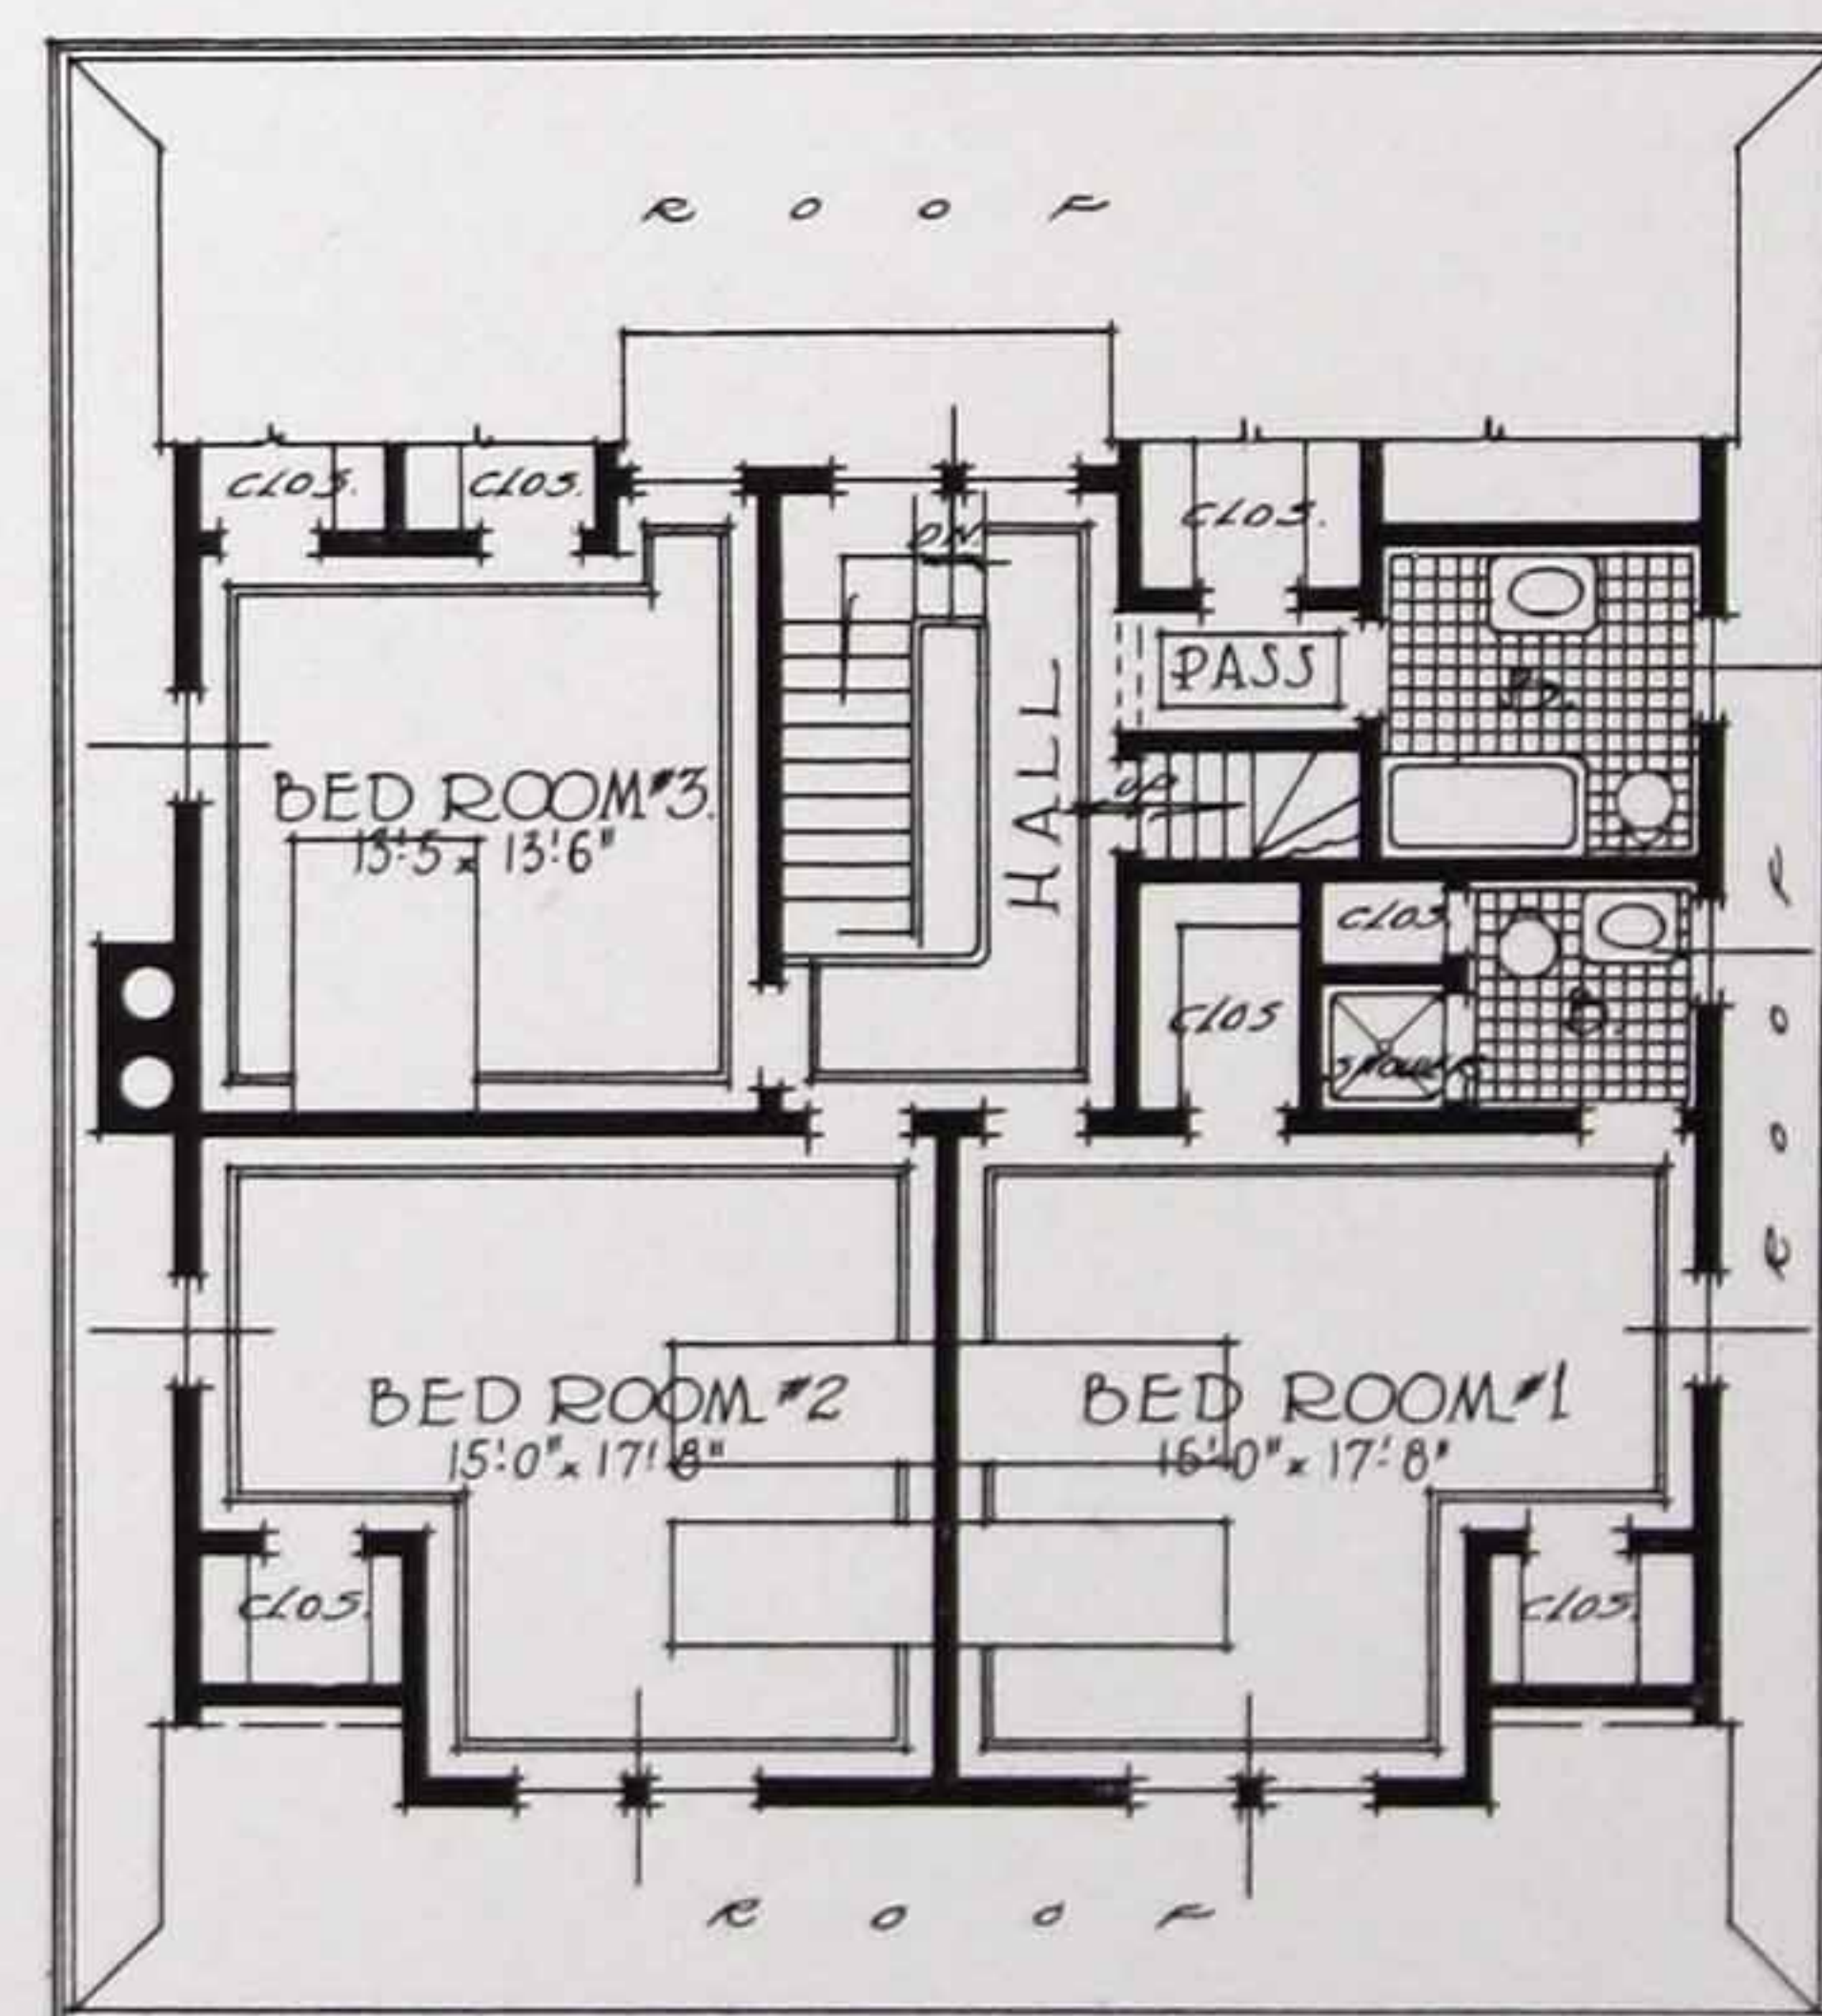


SECOND FLOOR PLAN
SCALE OF FEET
0 5 10 15 20


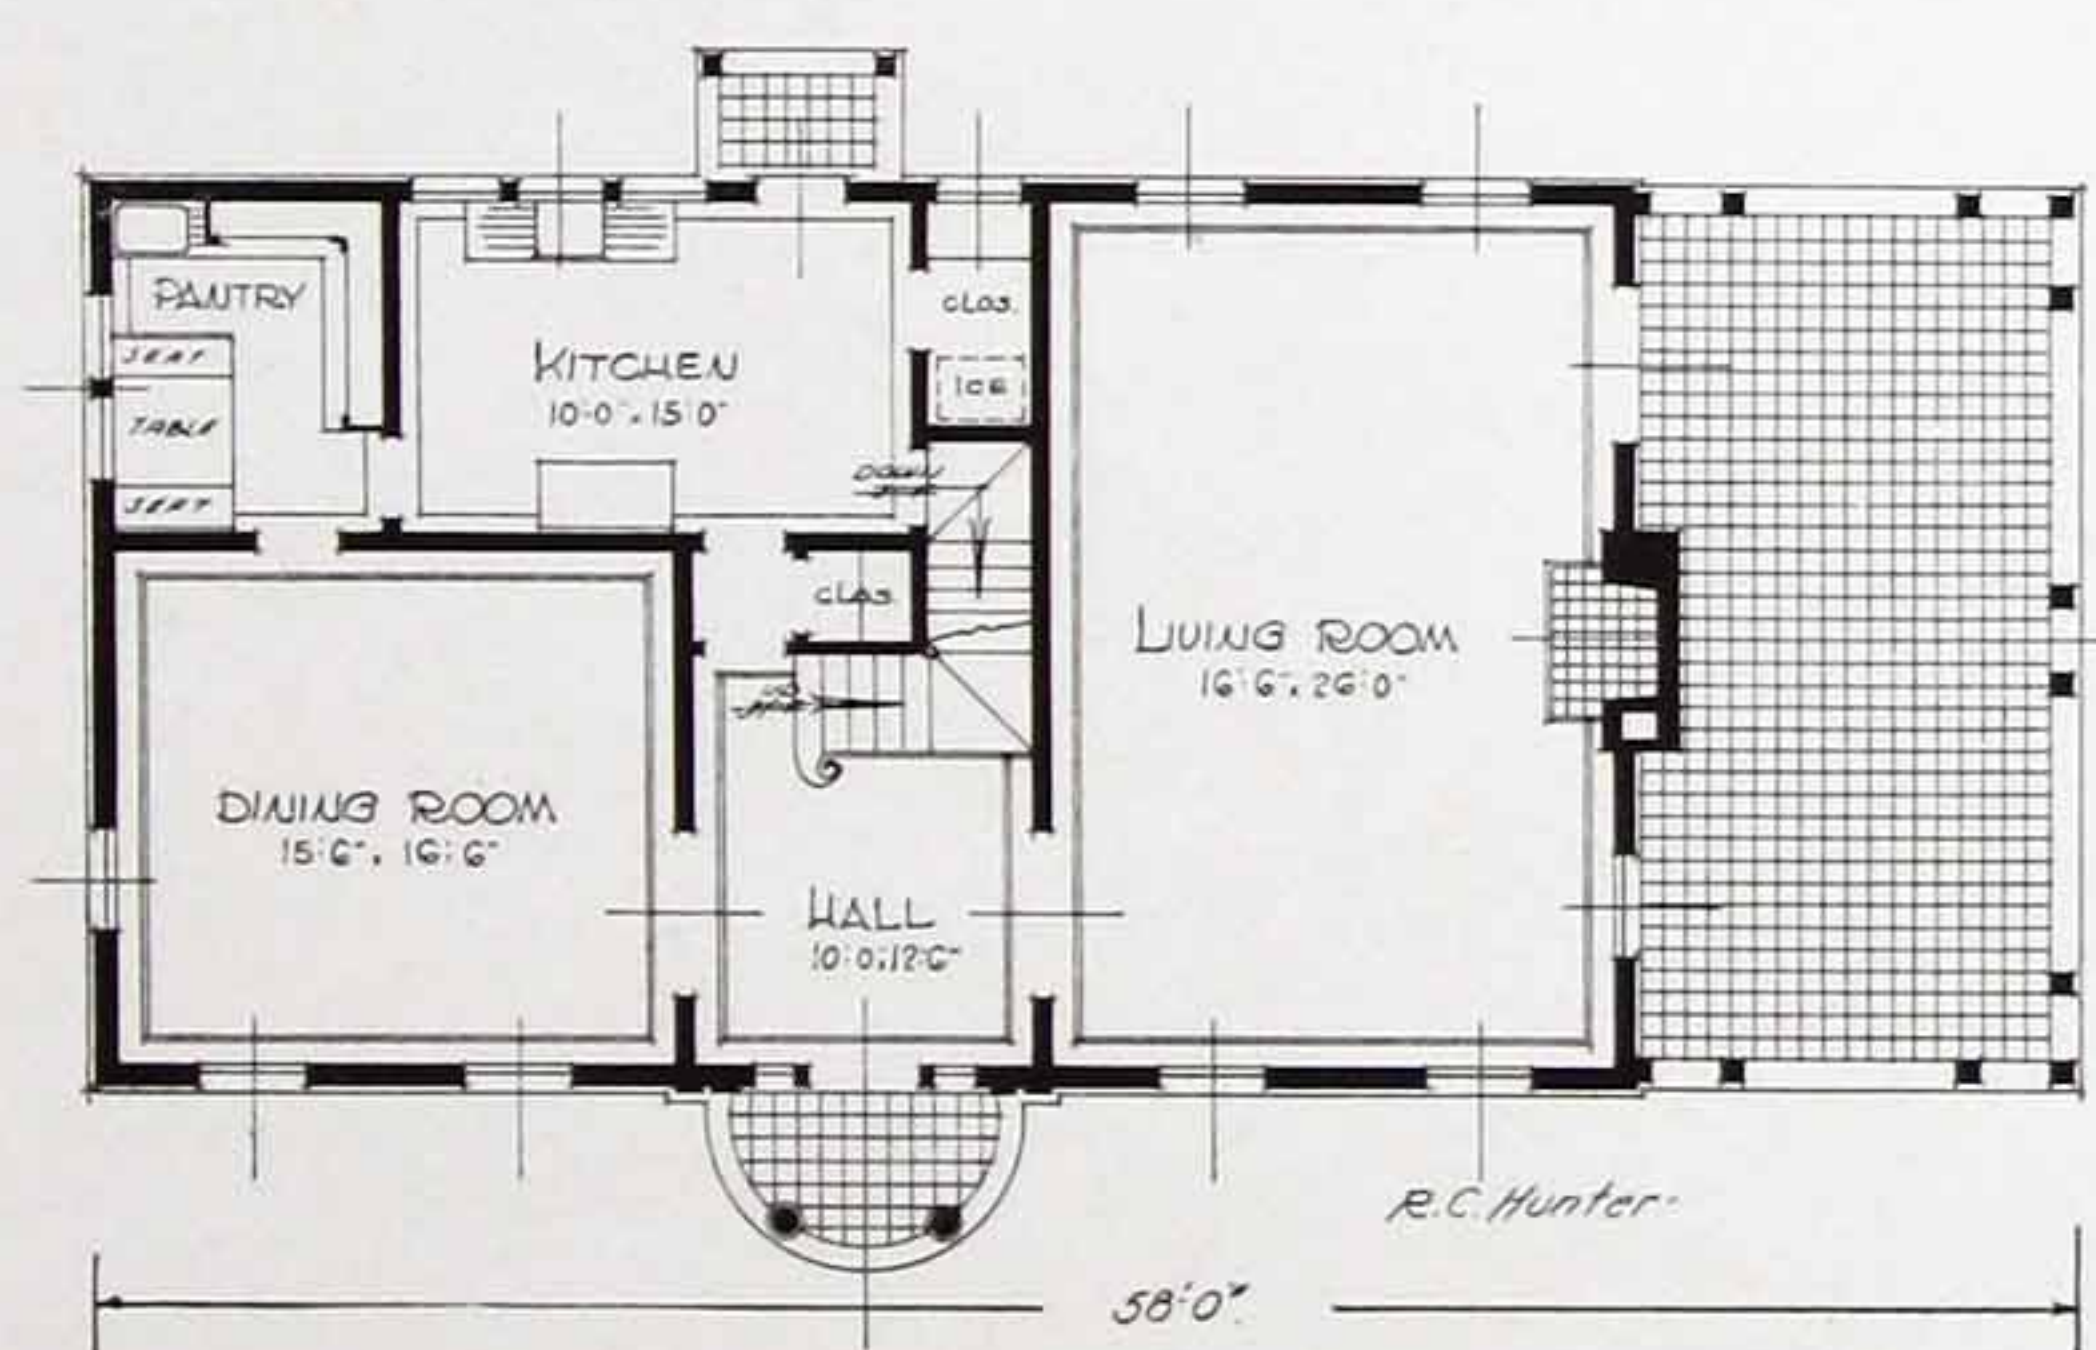


FIRST FLOOR PLAN

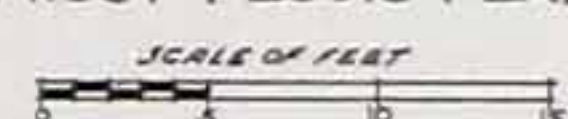



SECOND FLOOR PLAN


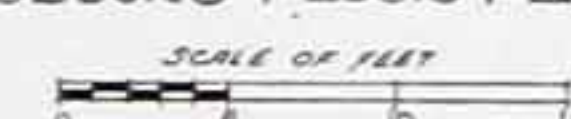


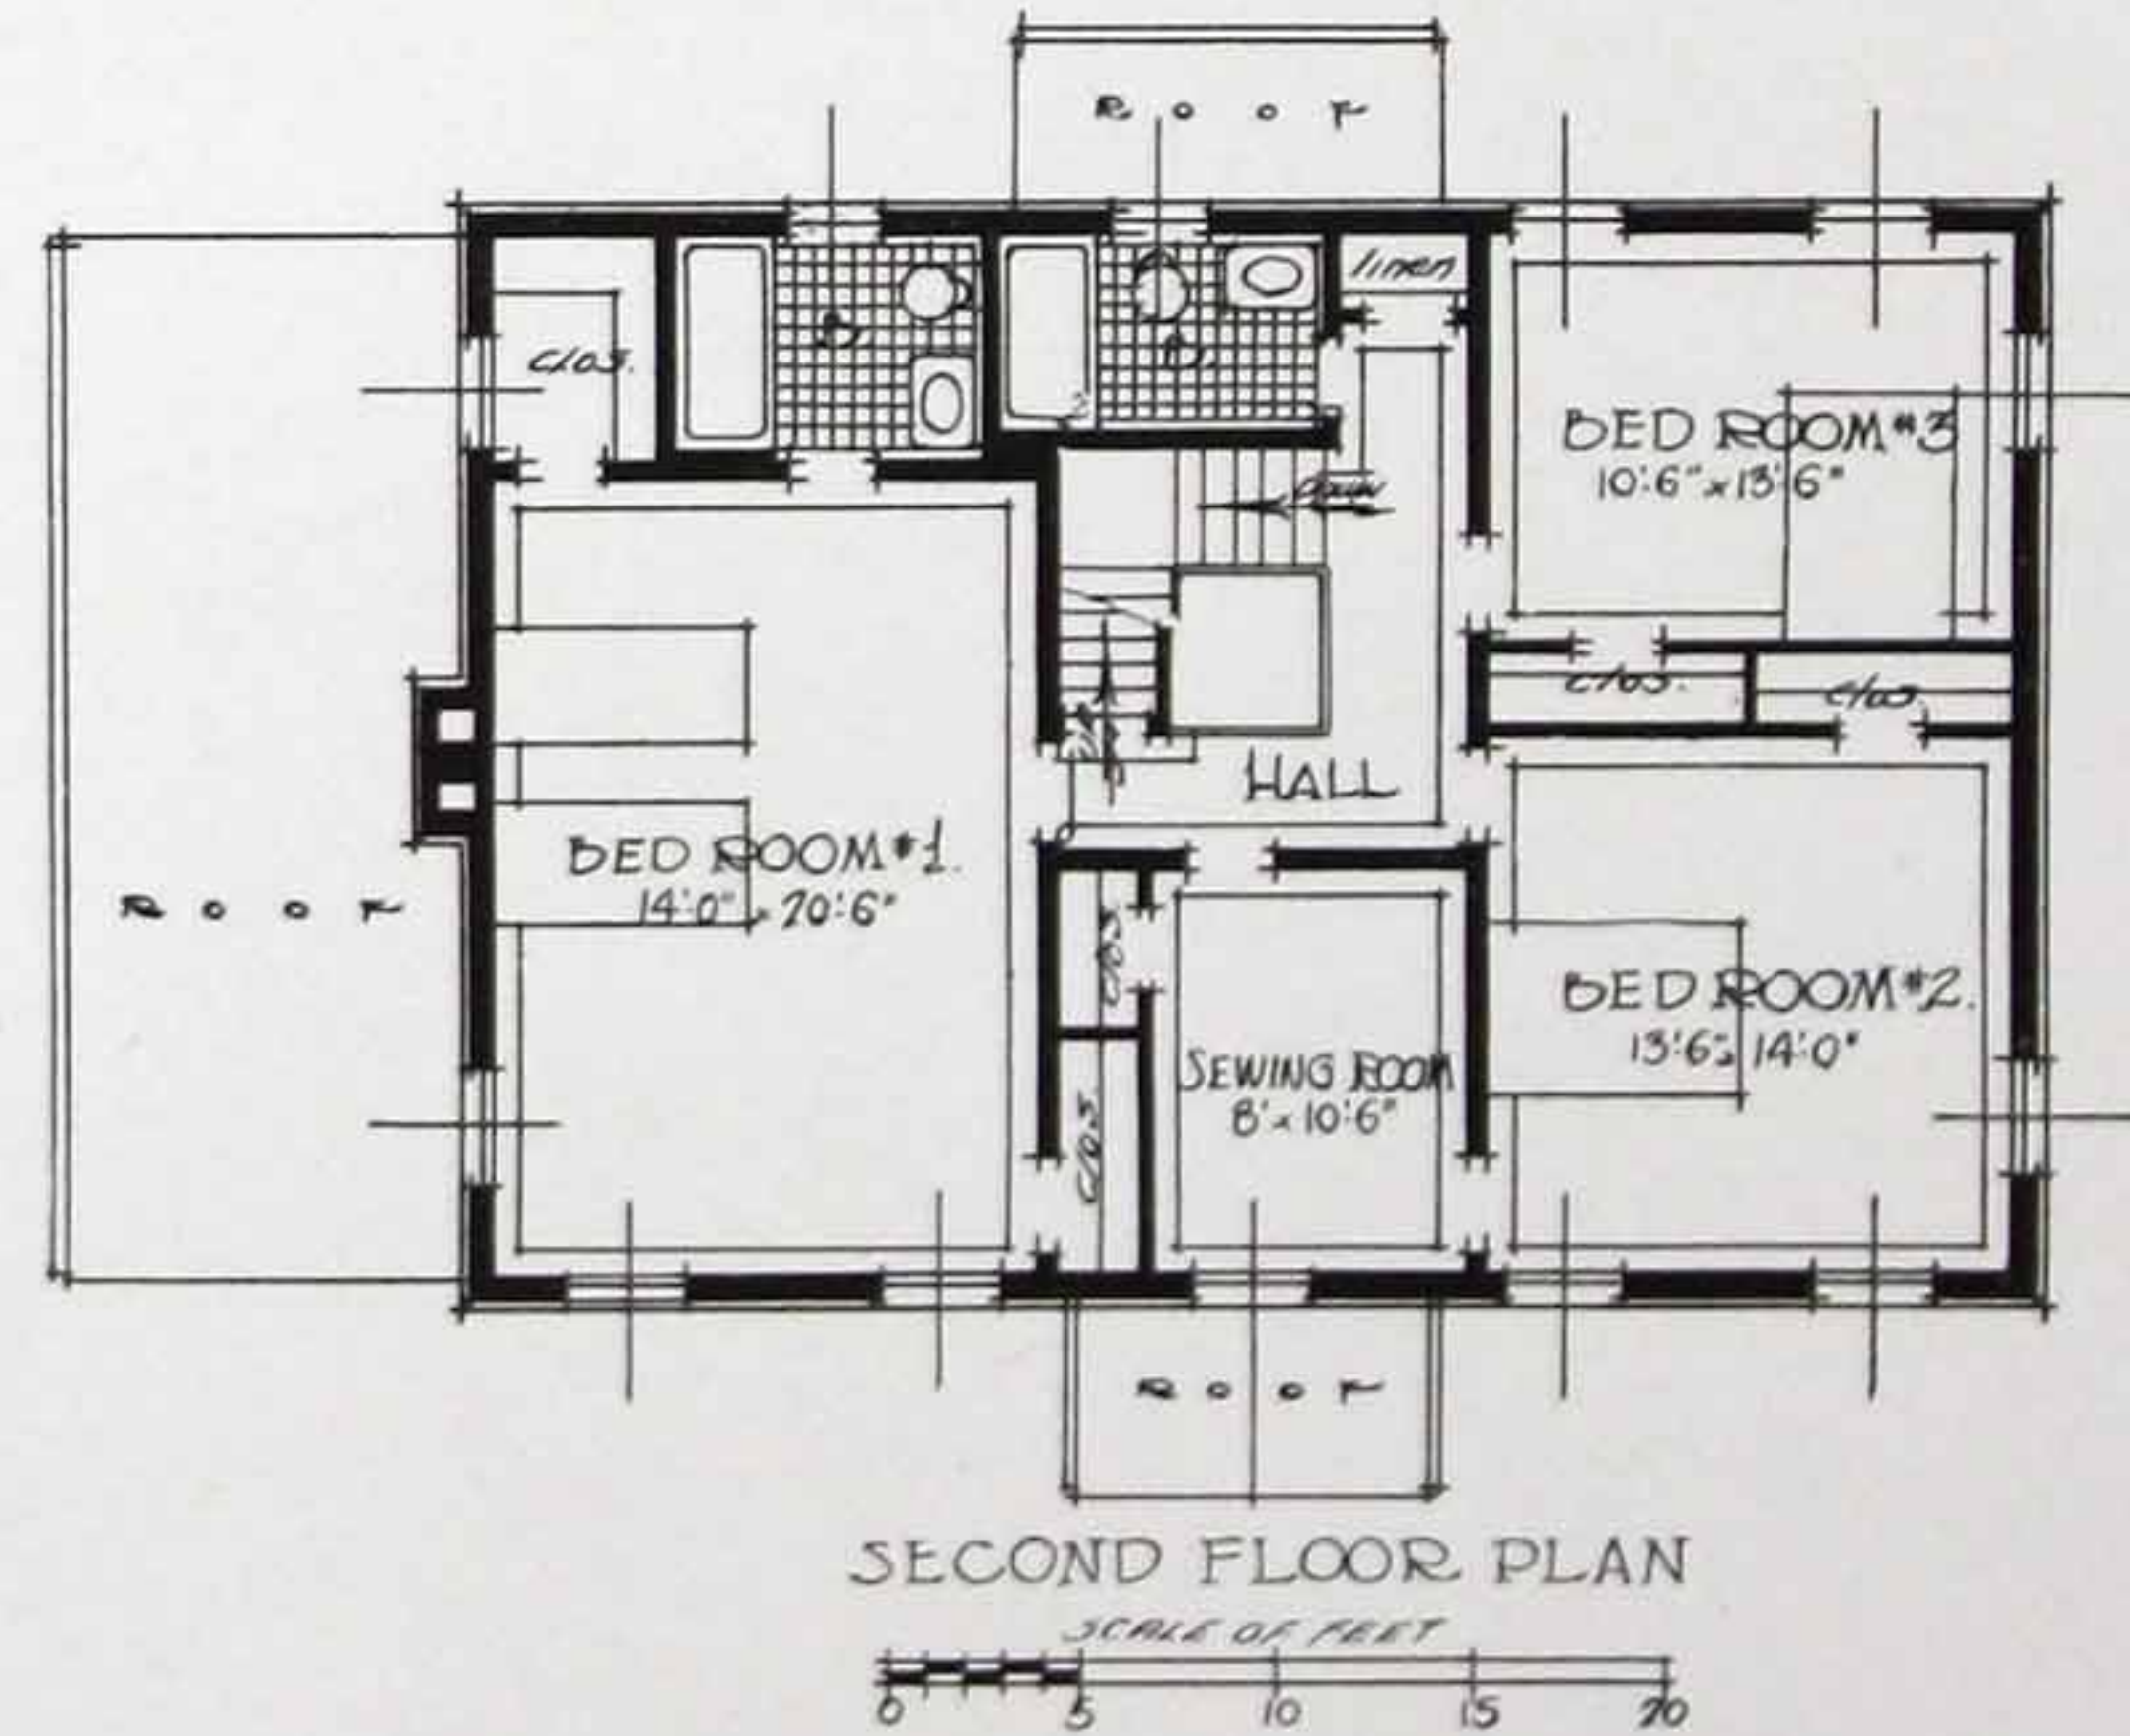
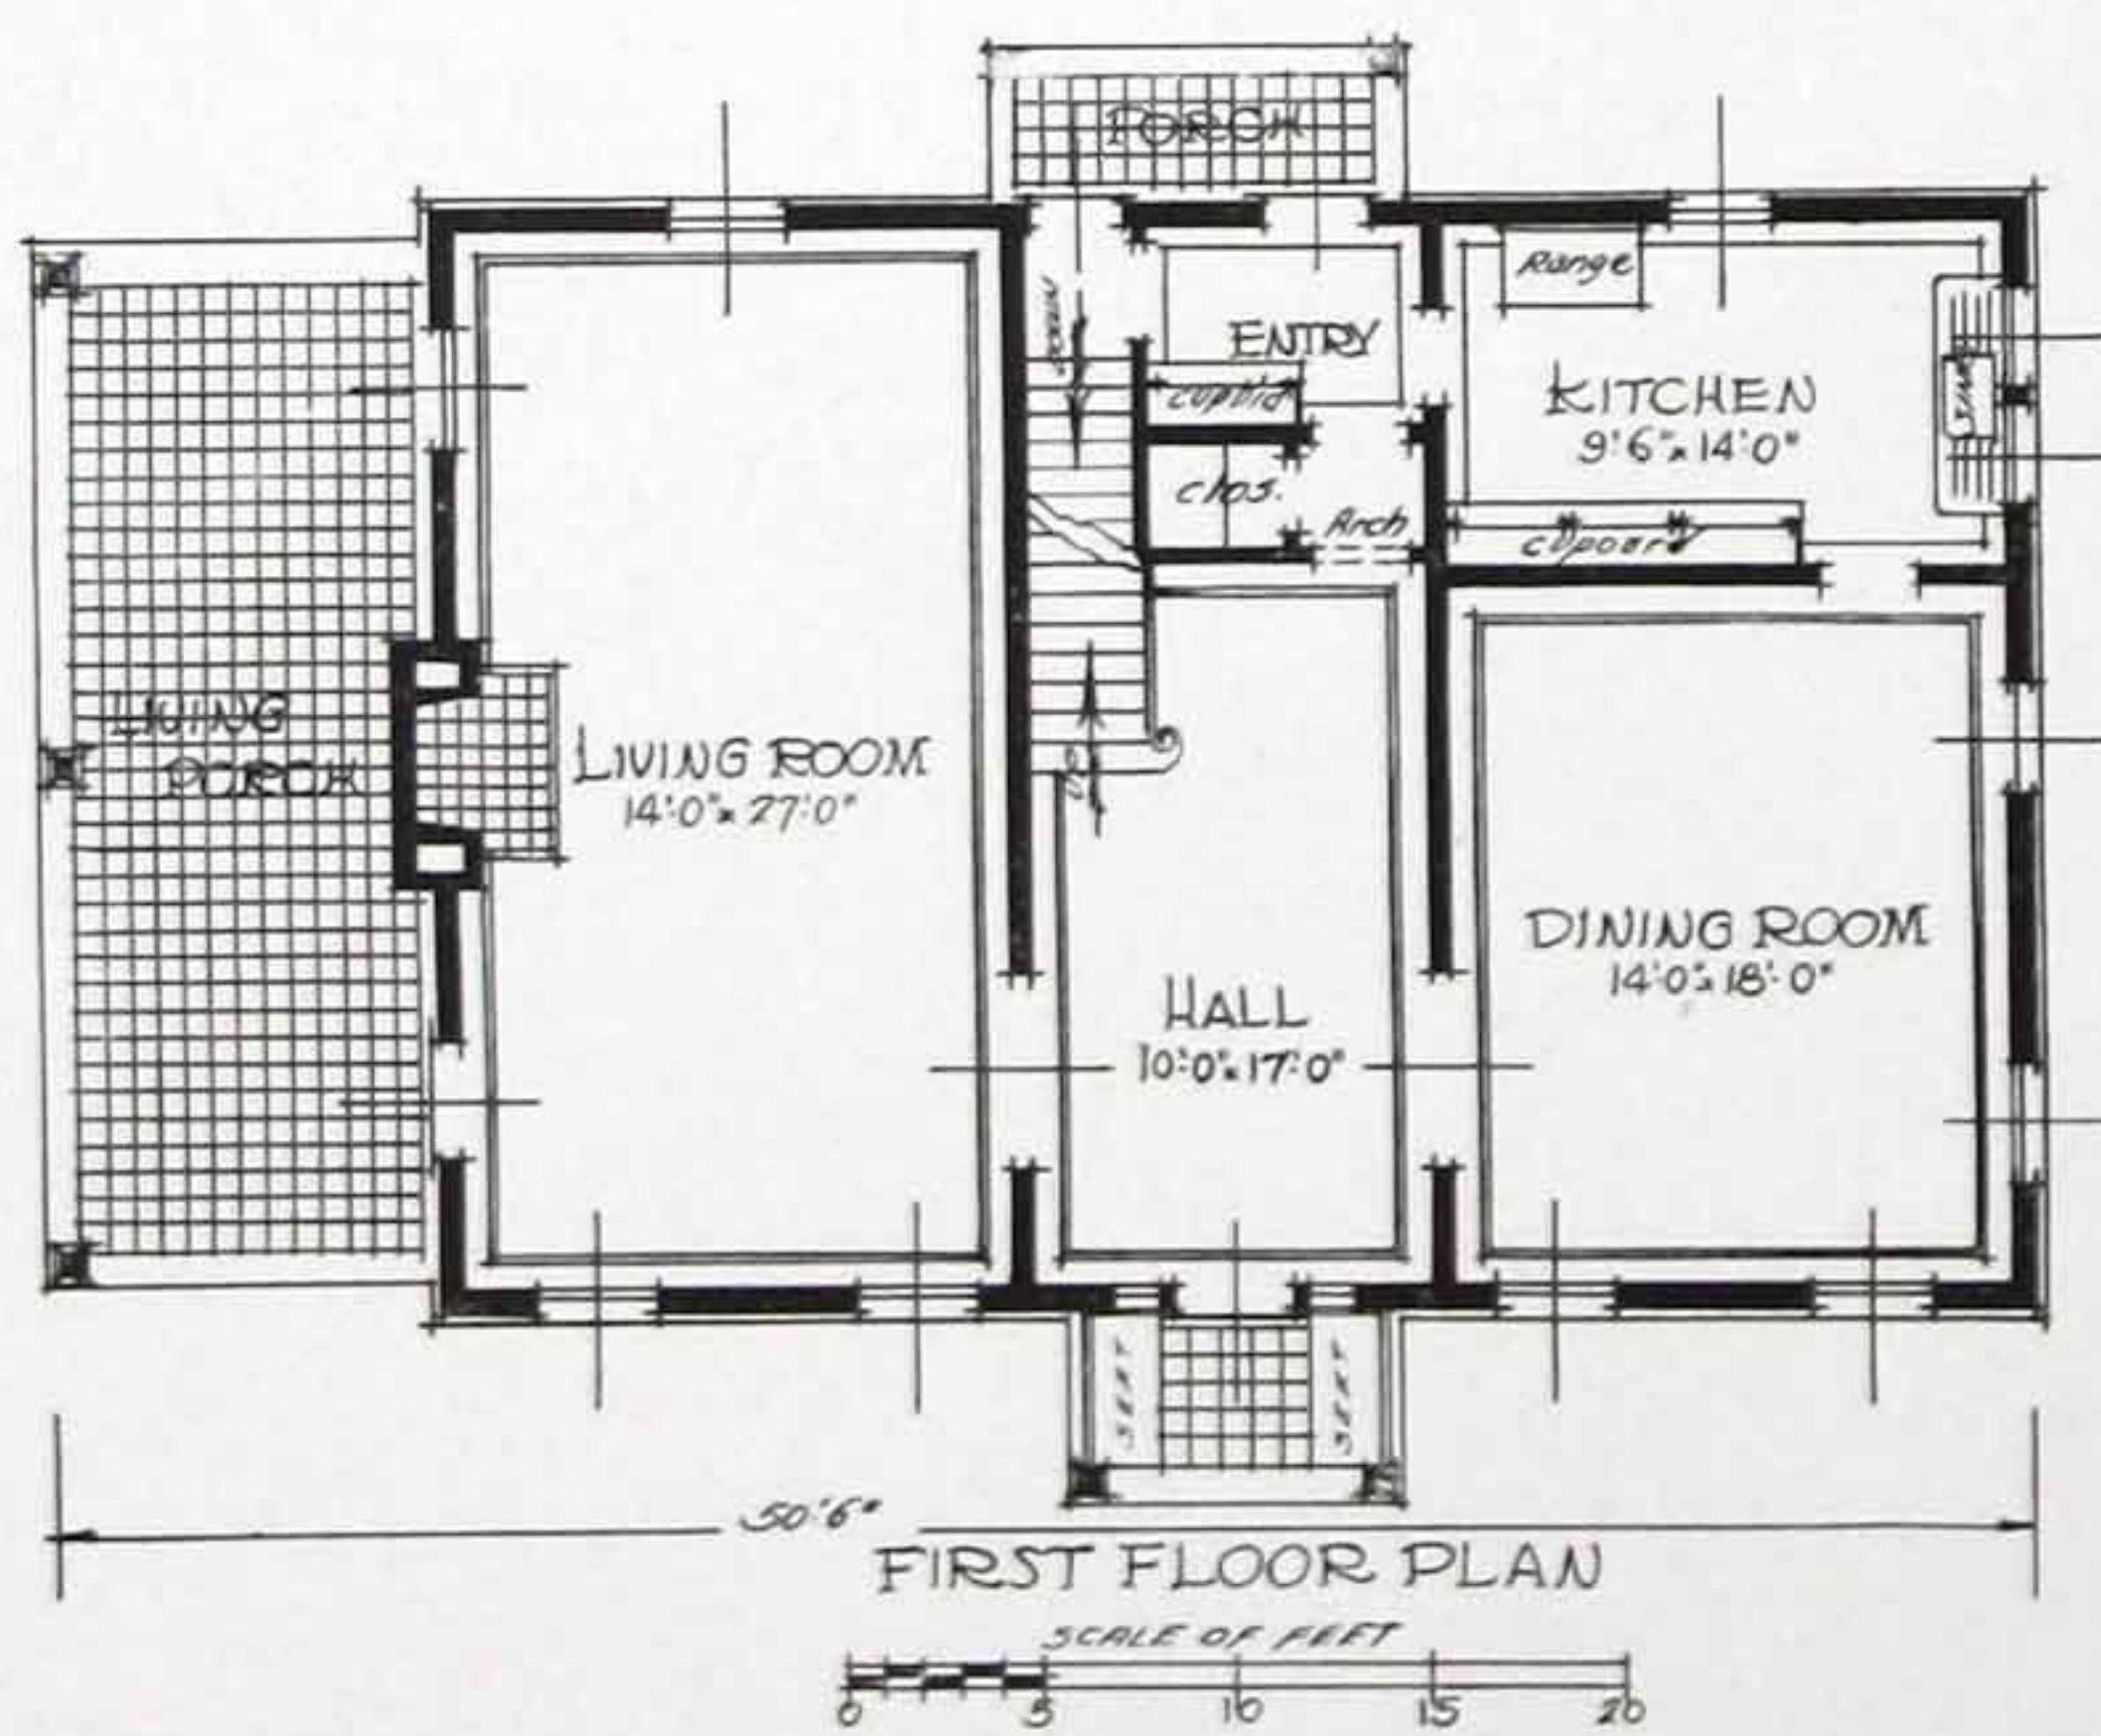





© R.C. HUNTER, Architect. NEW YORK

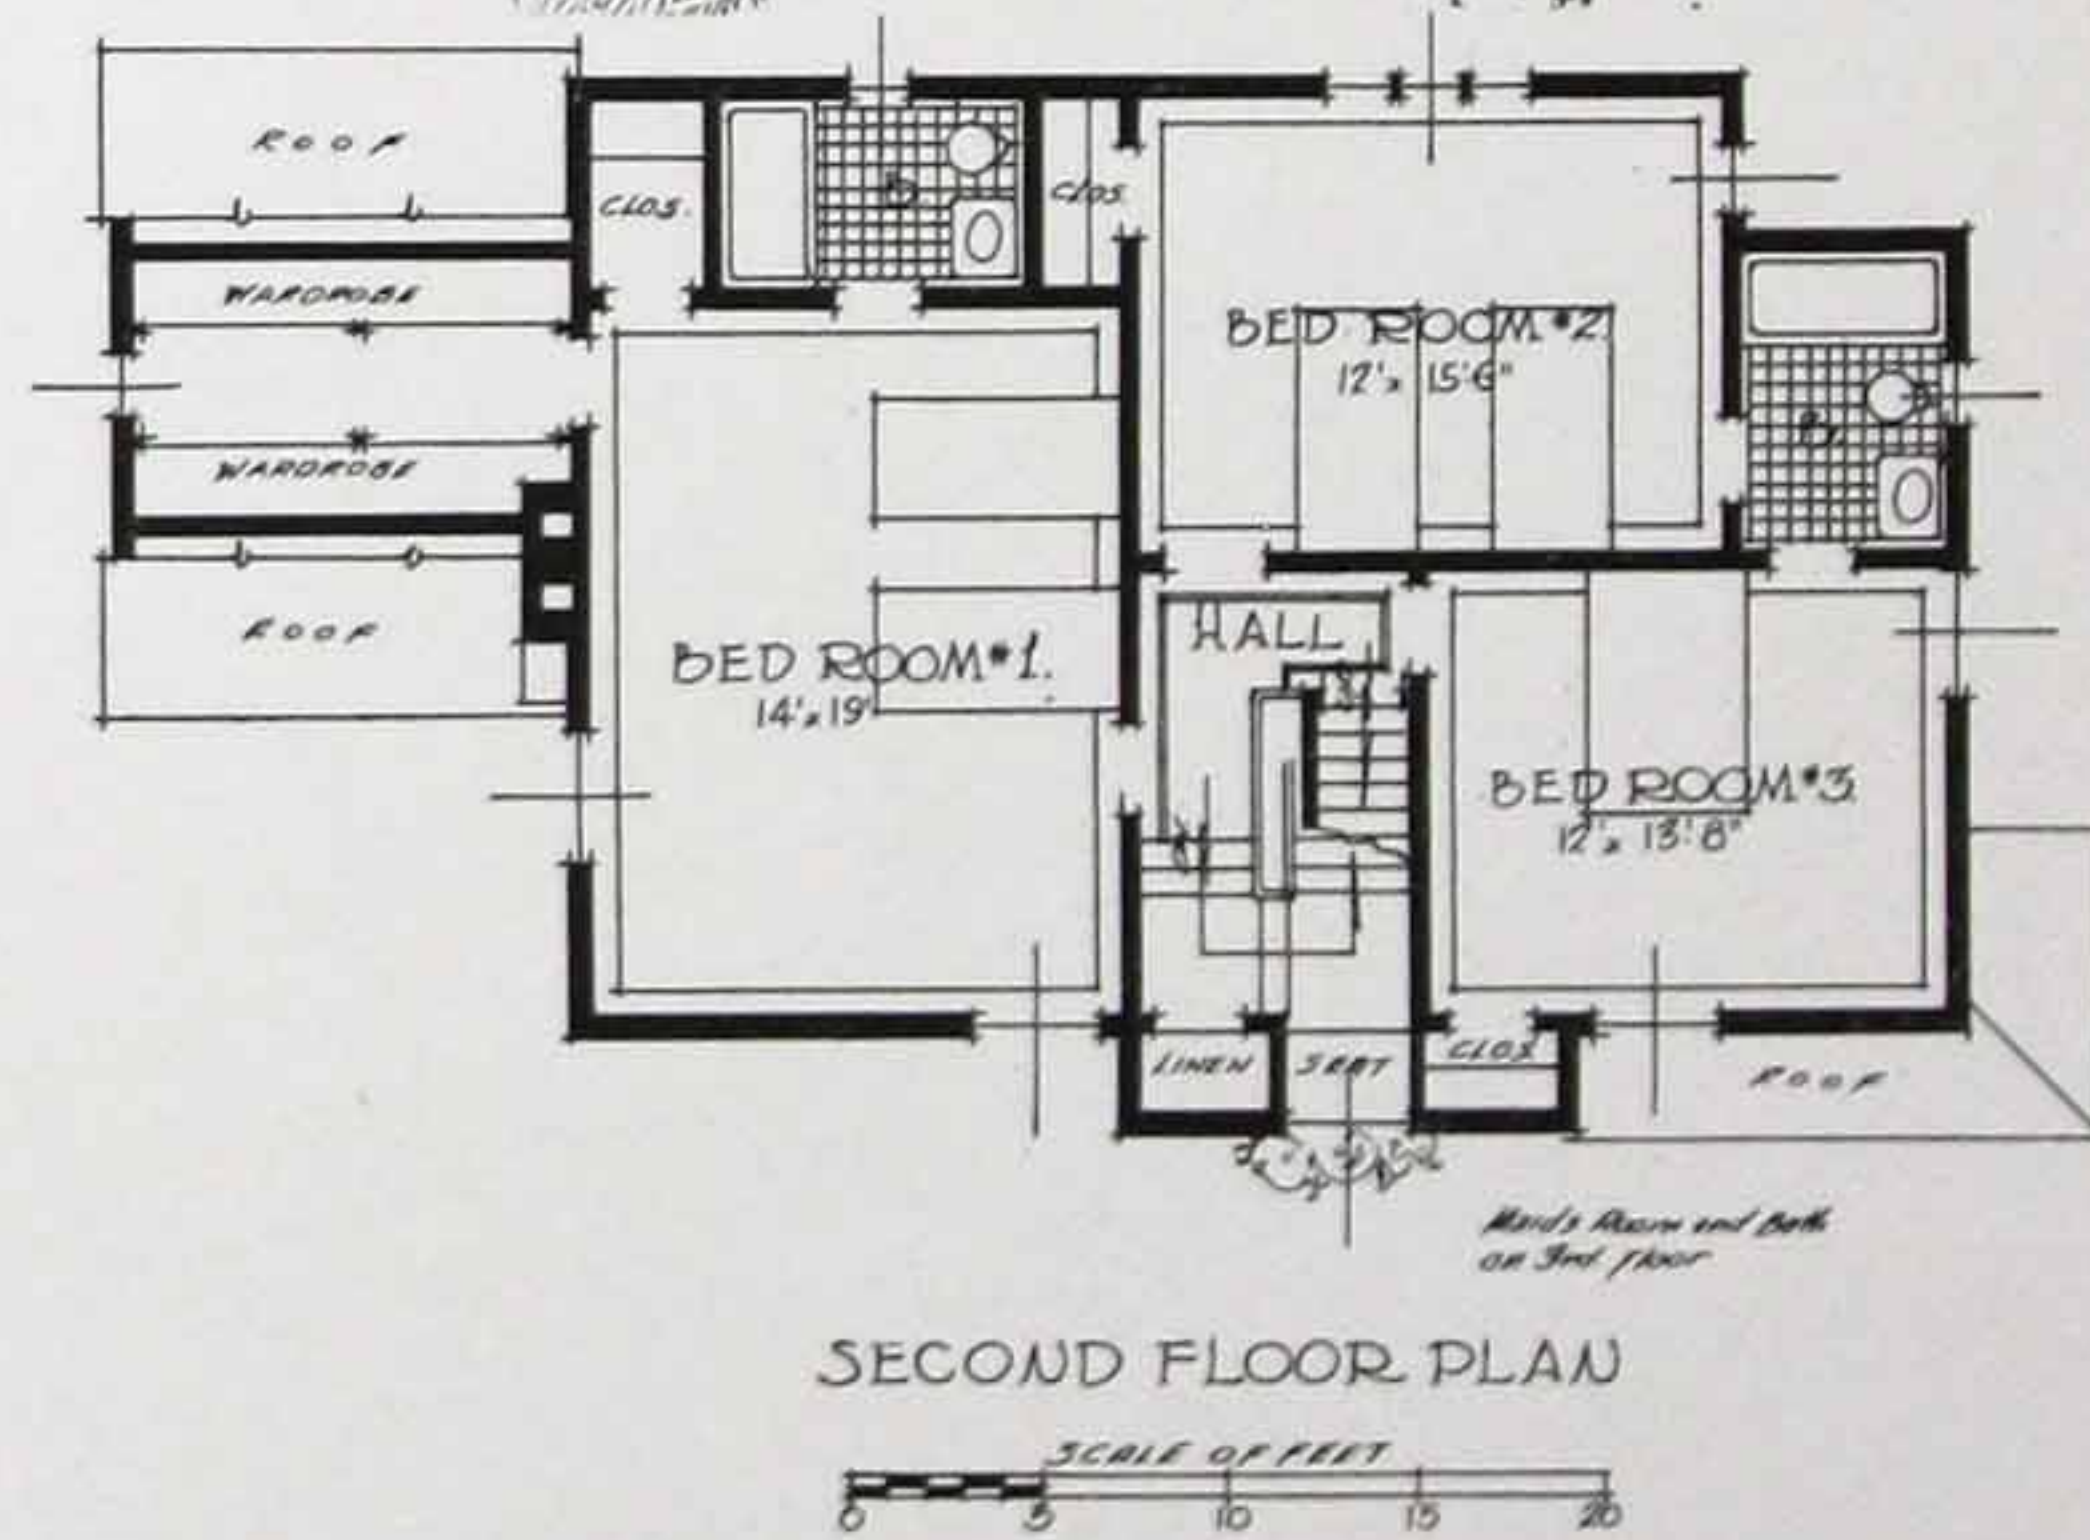
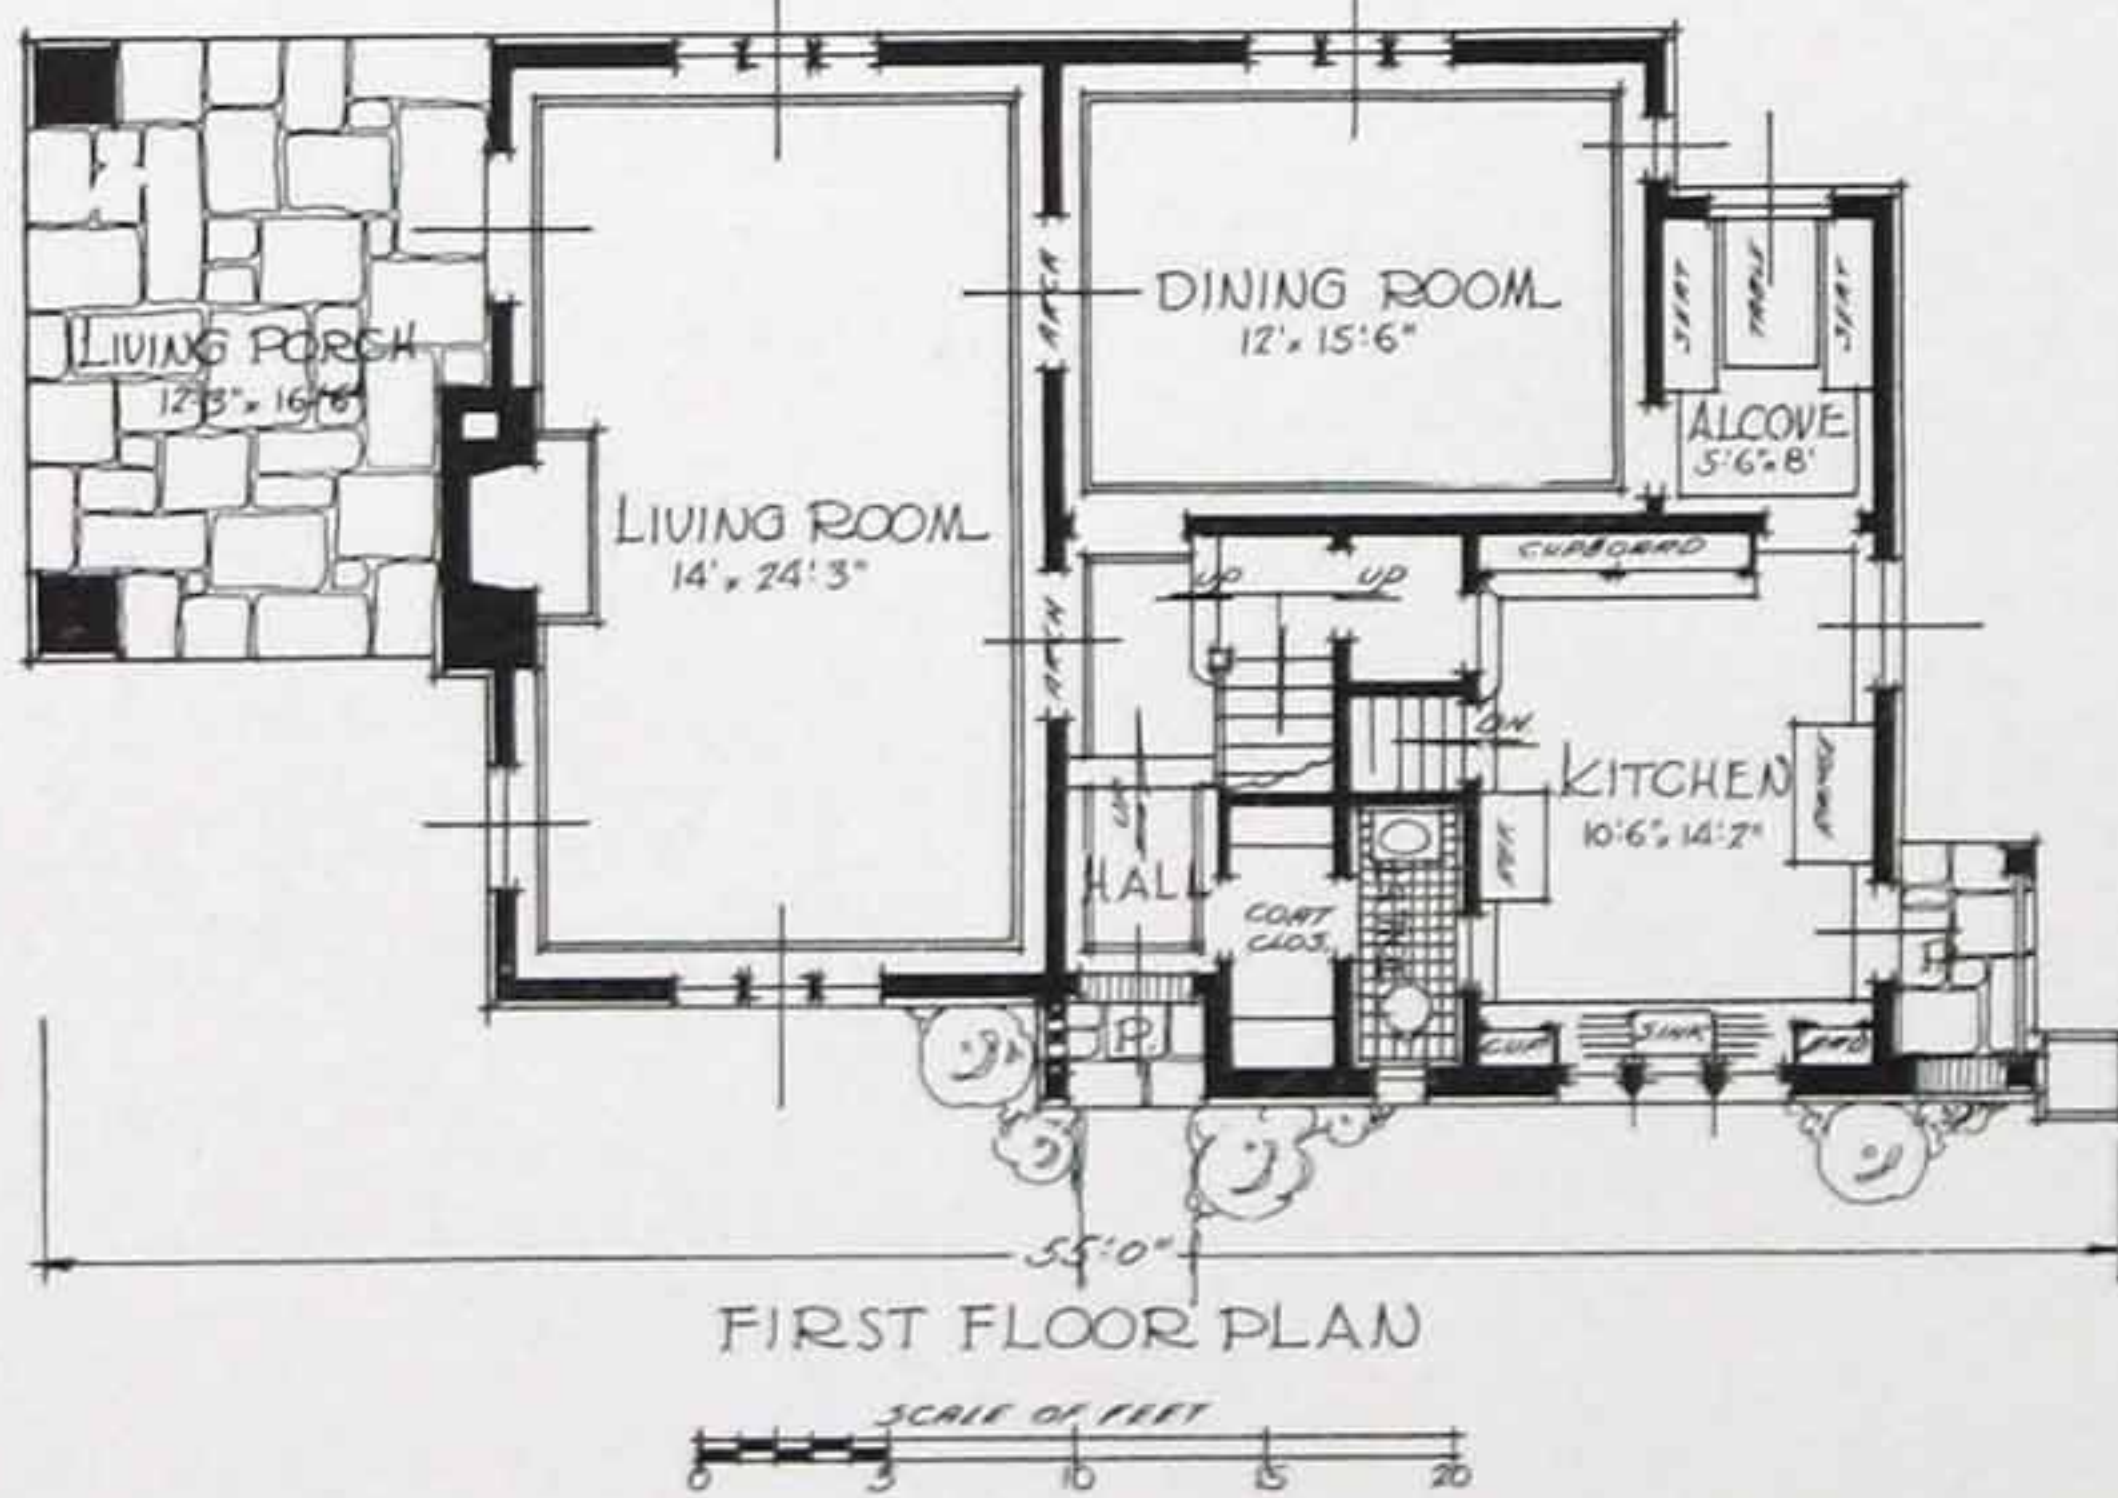



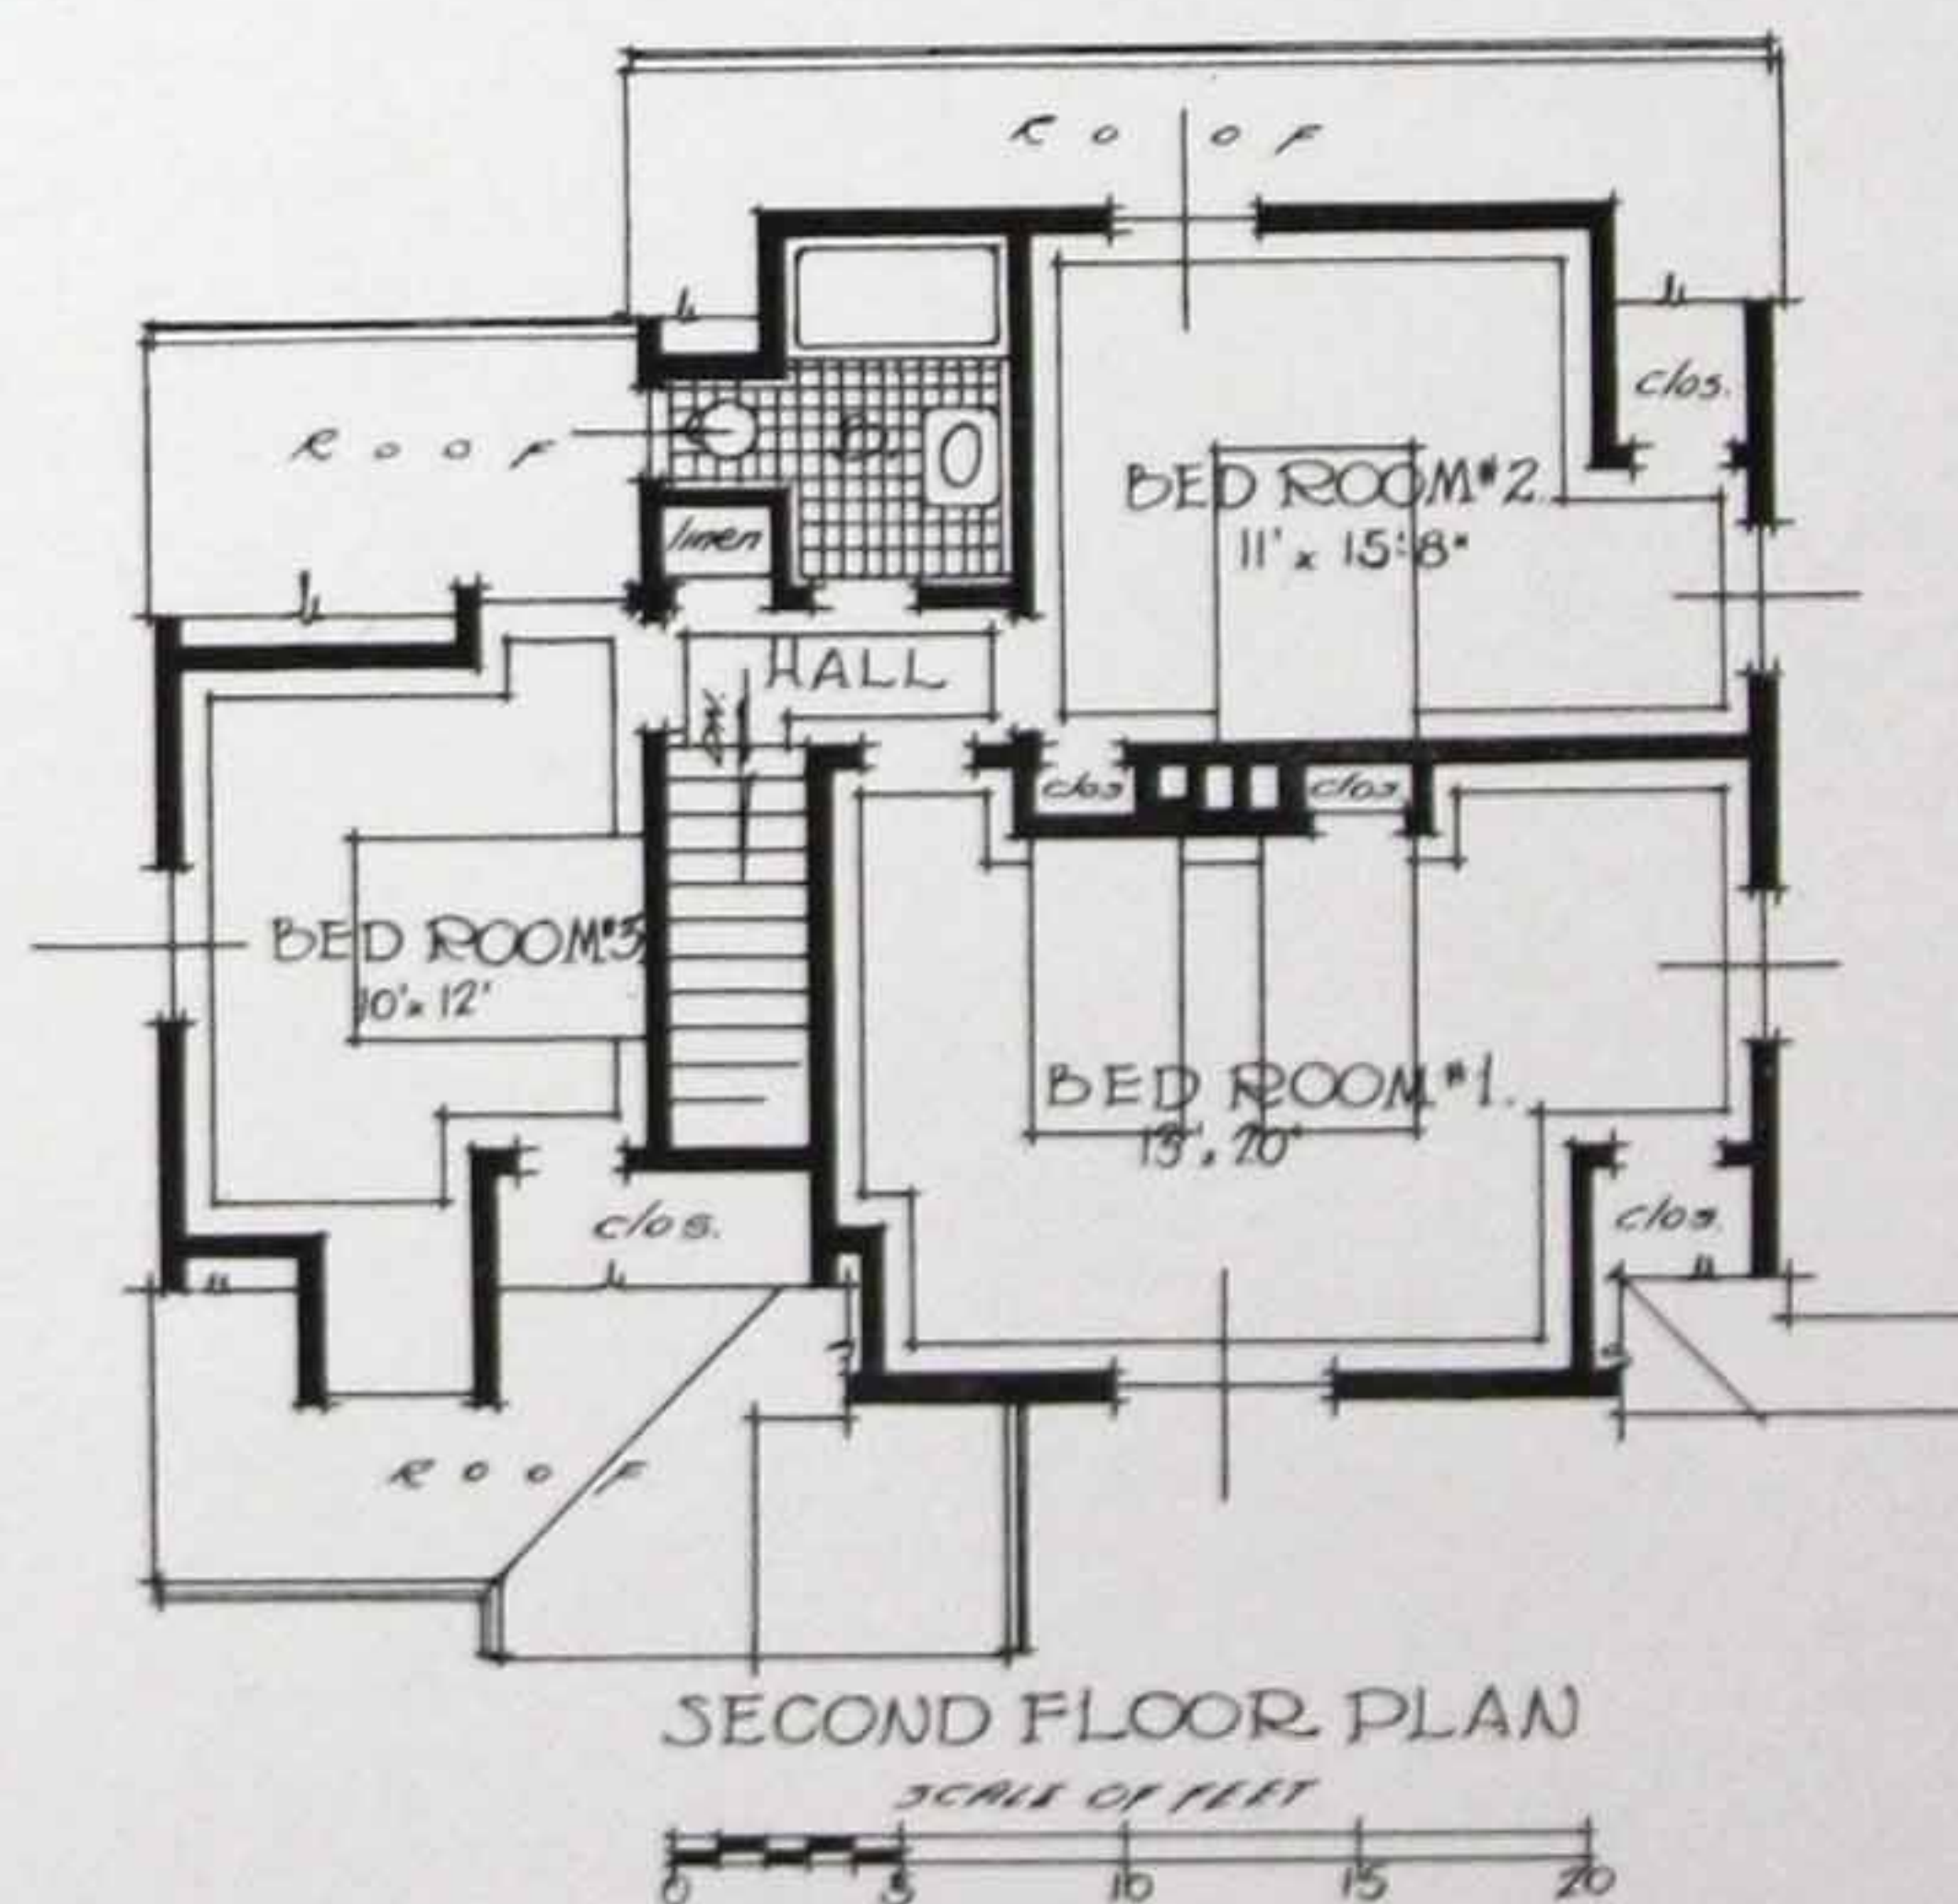
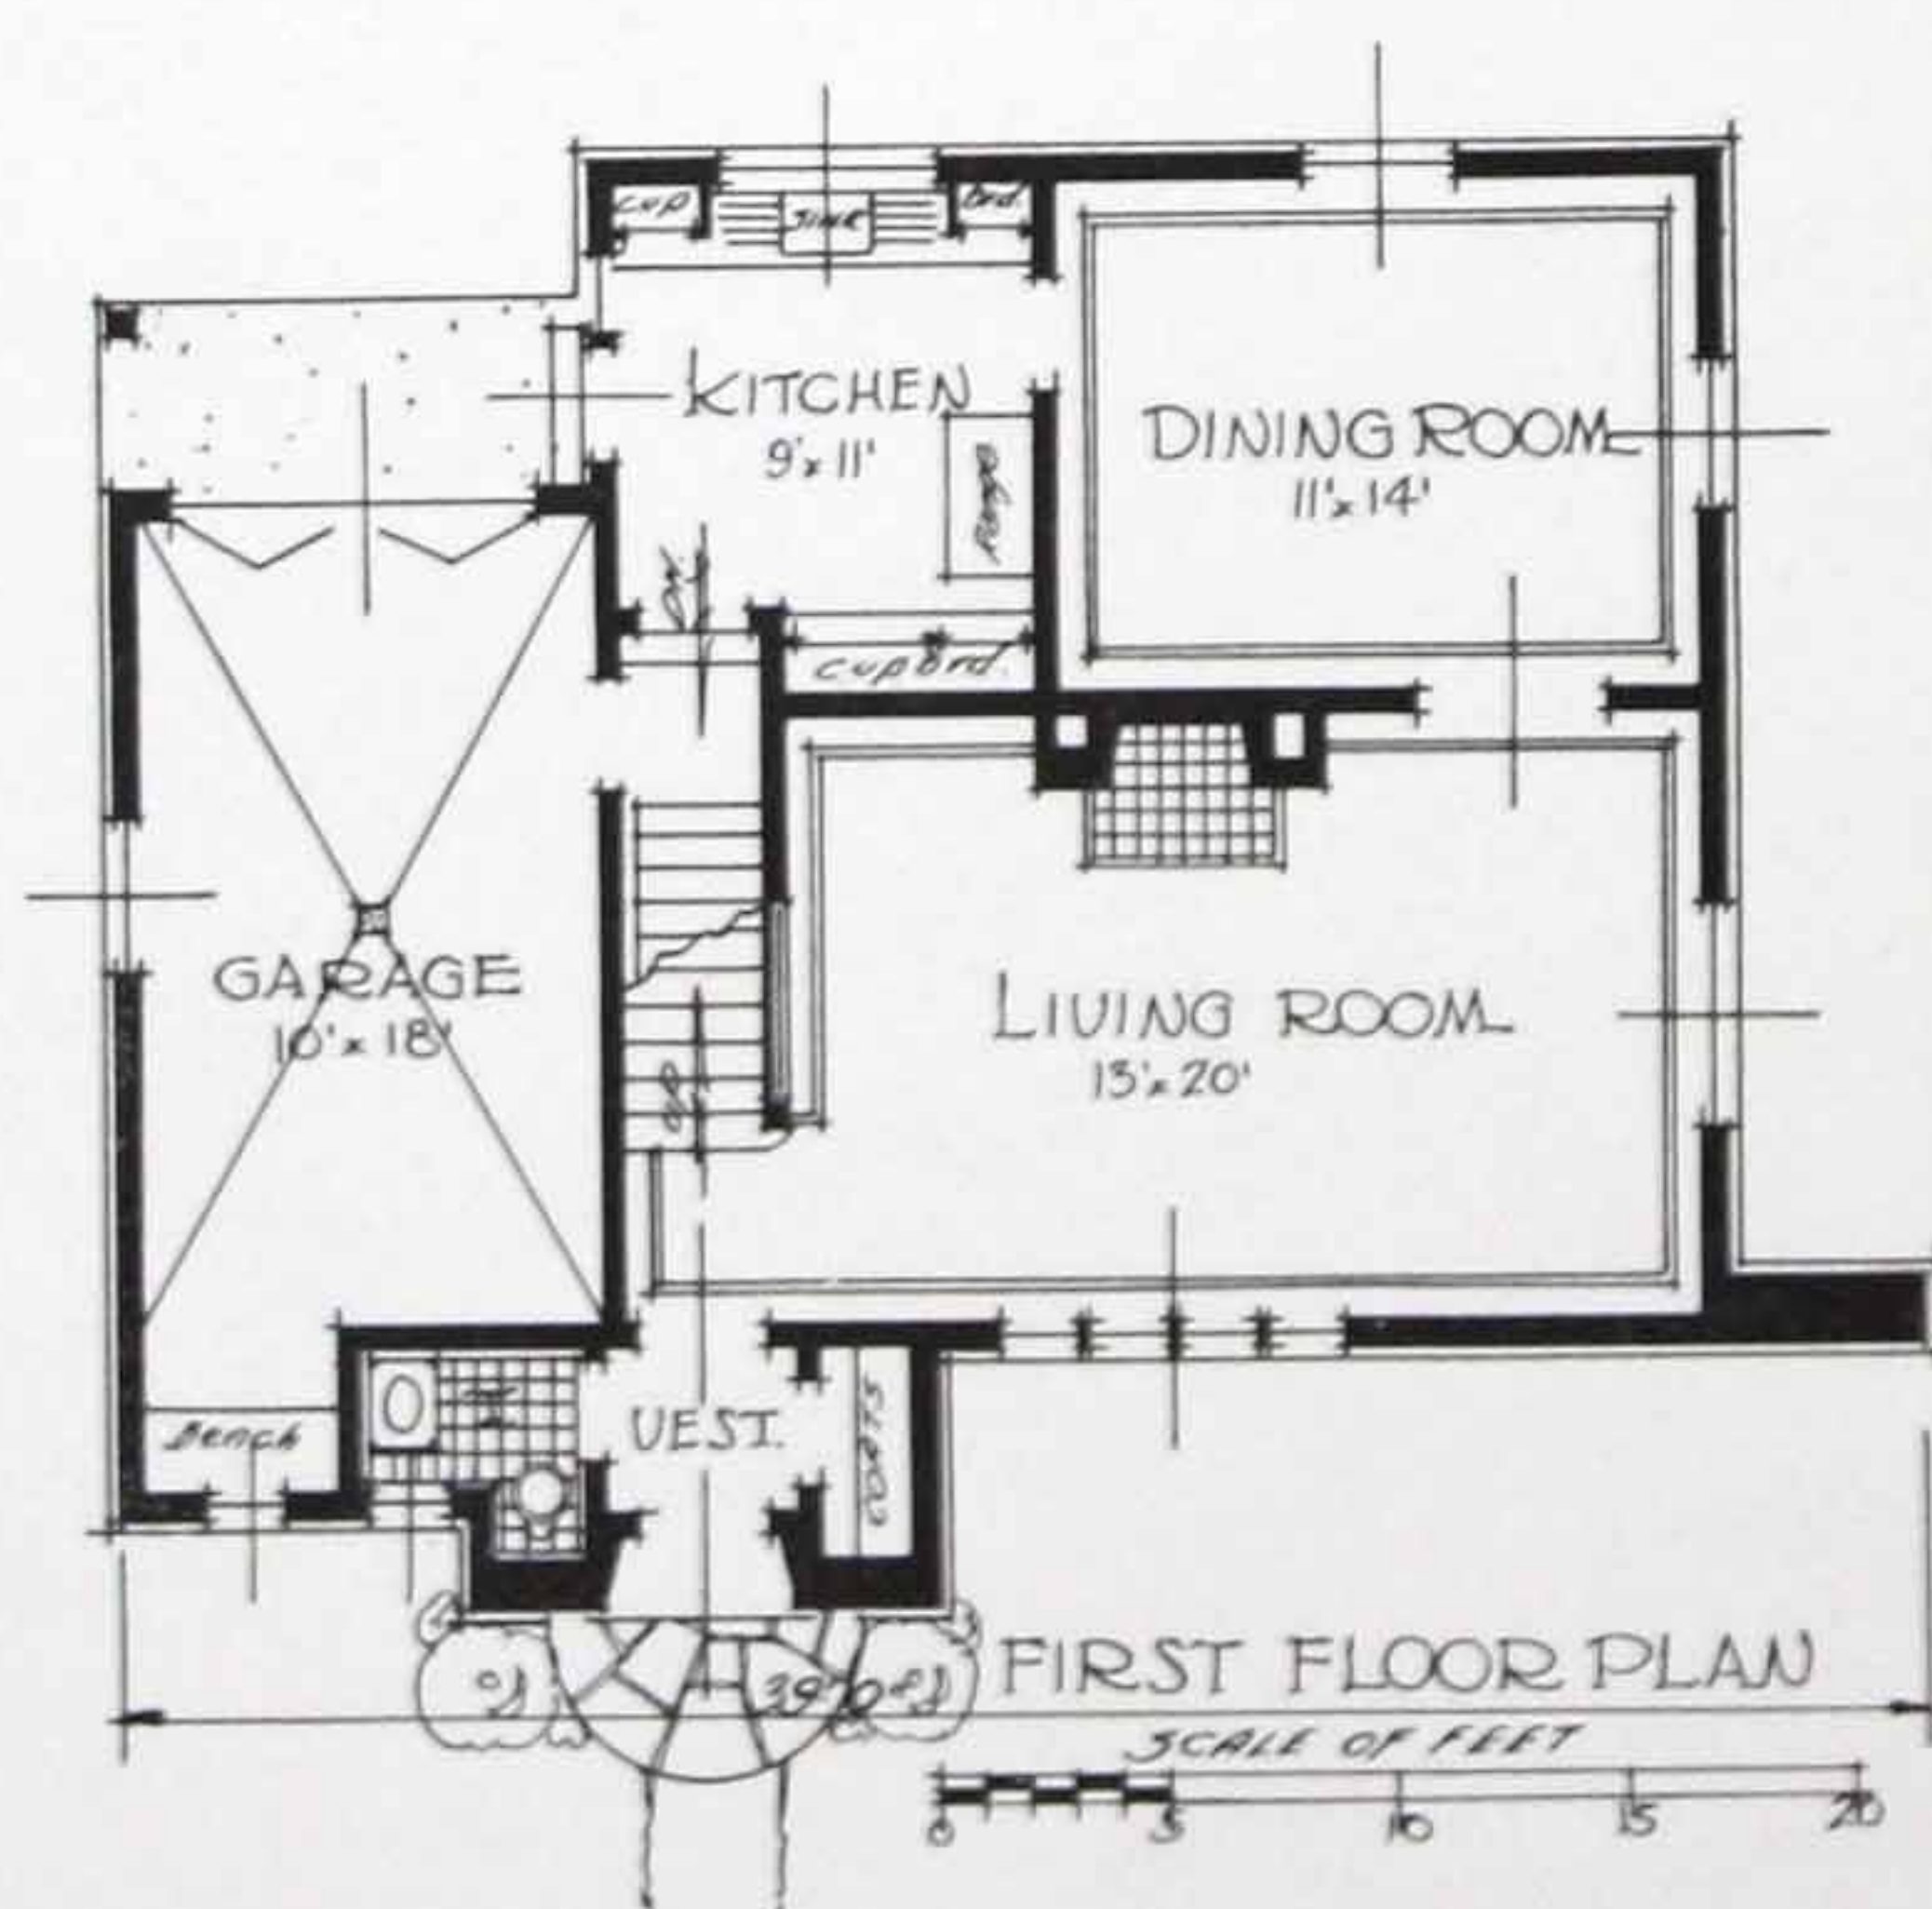



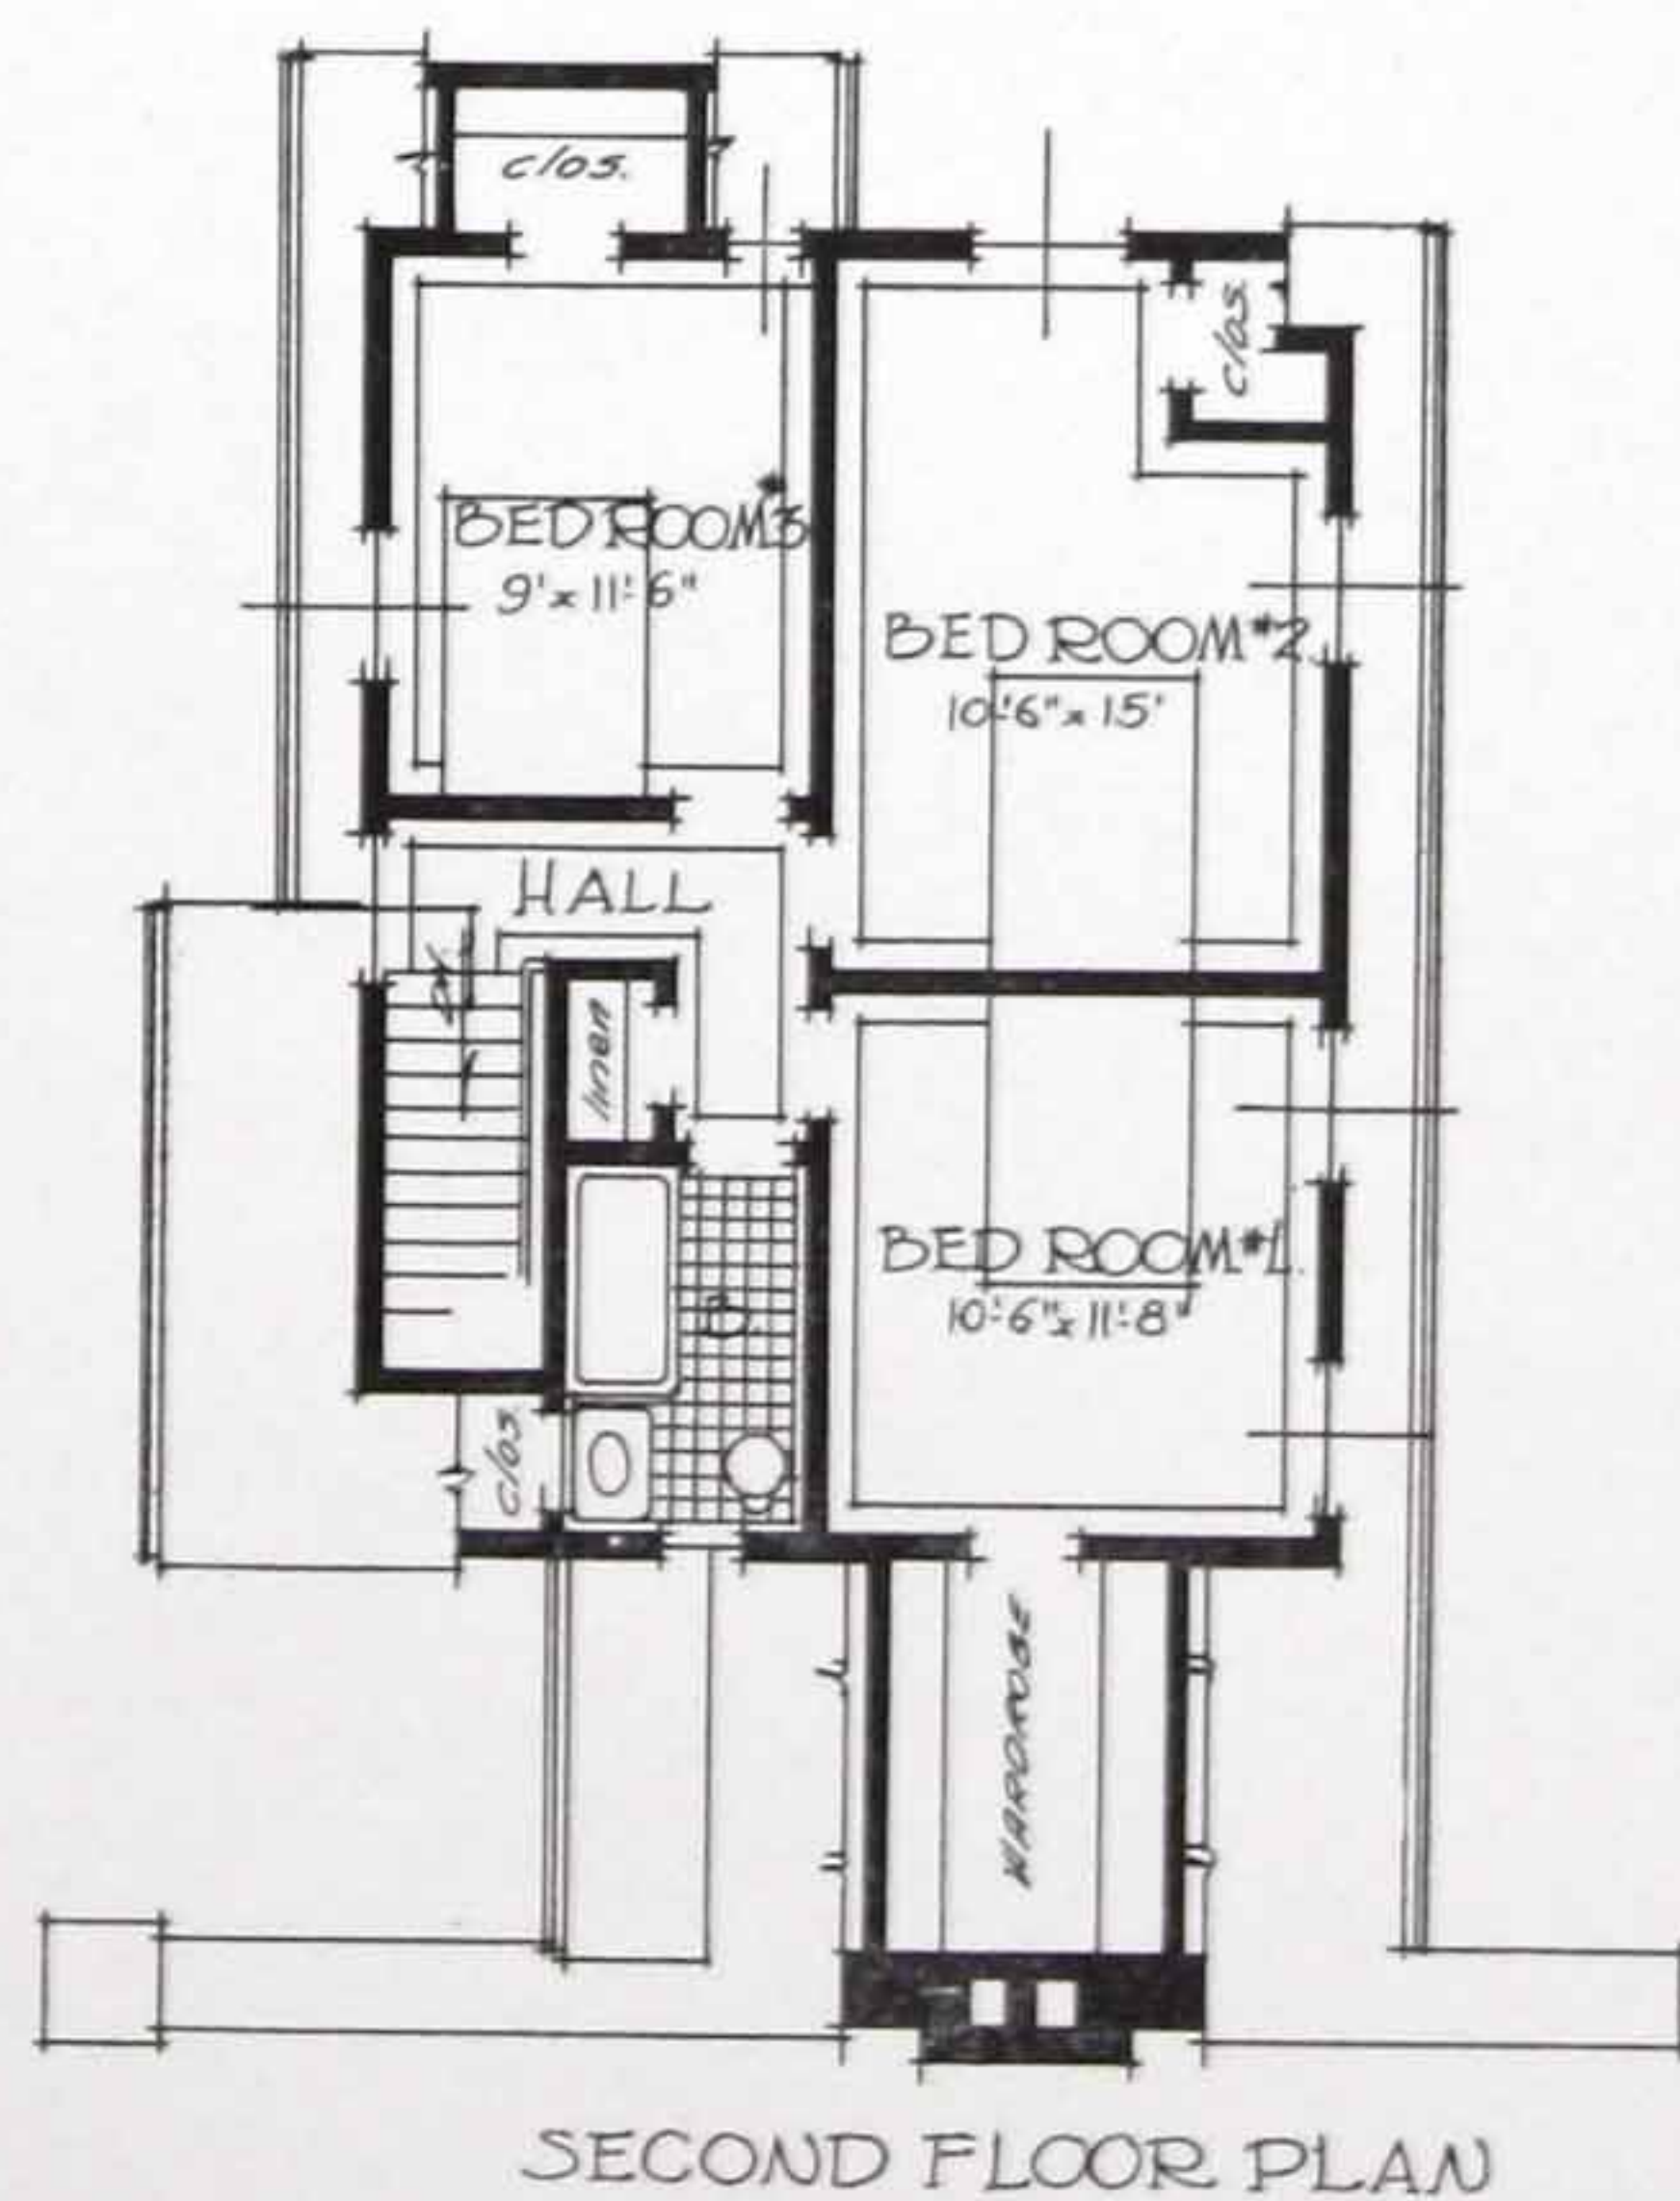
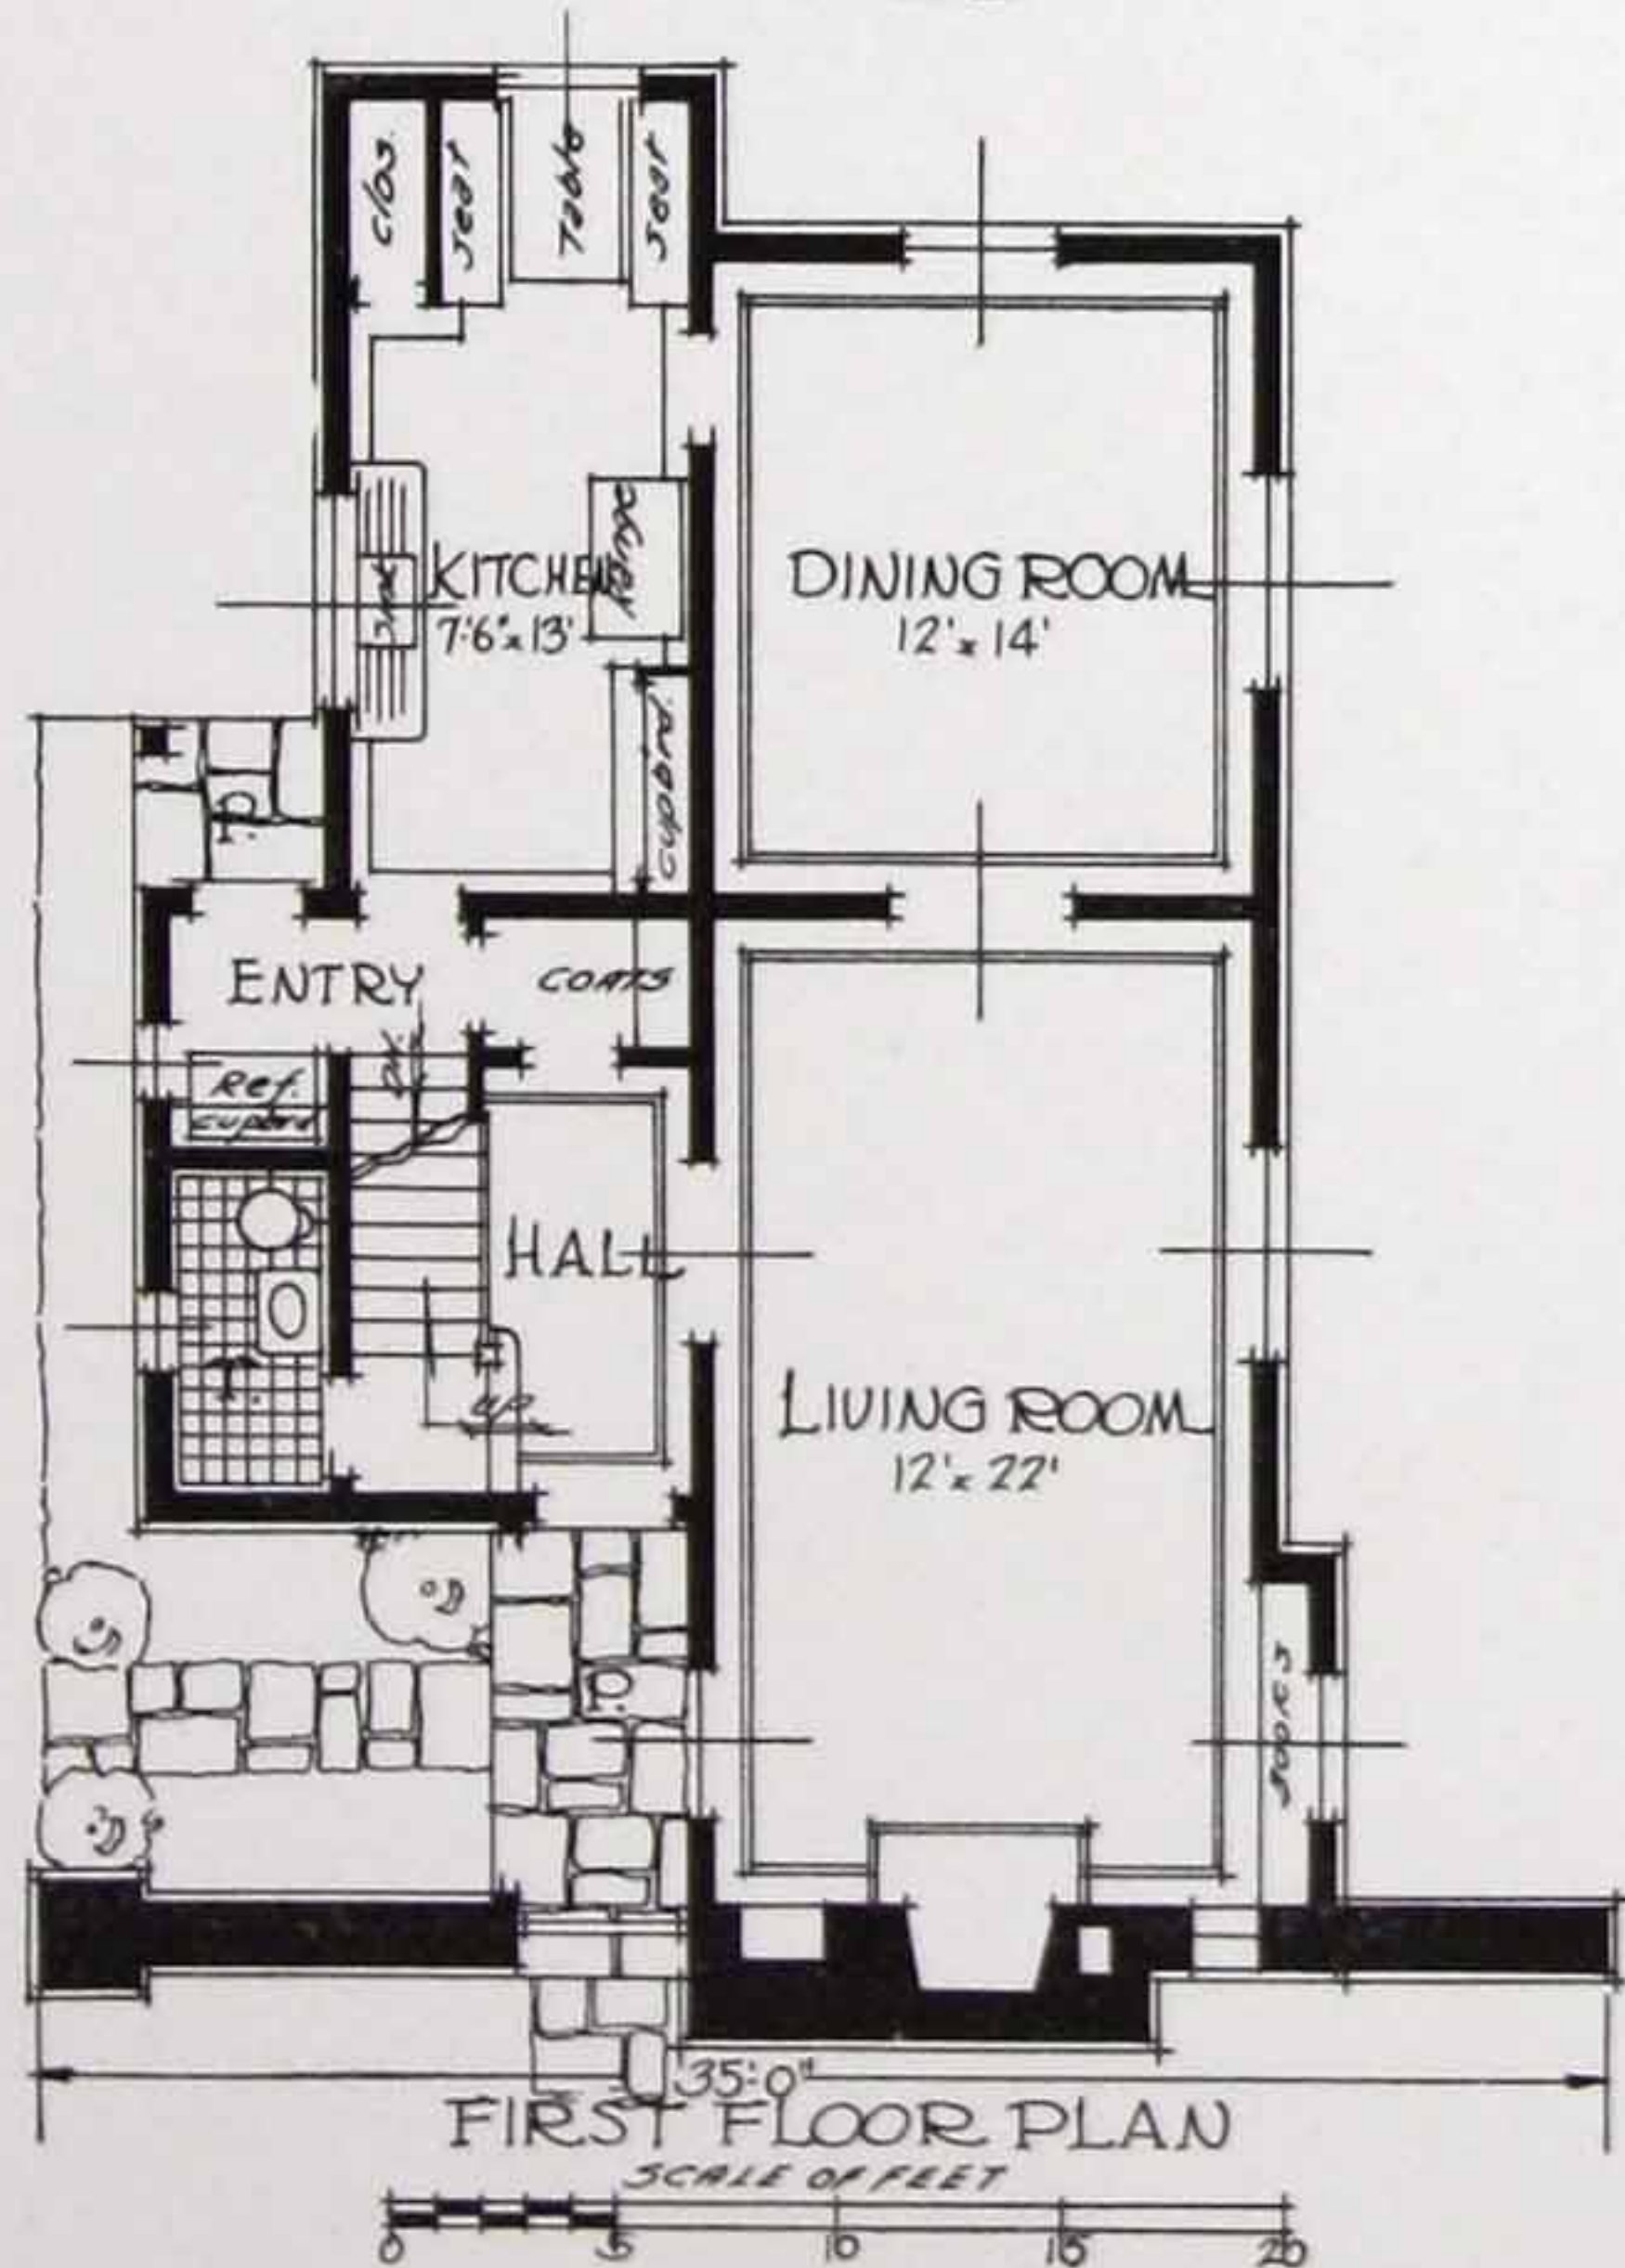




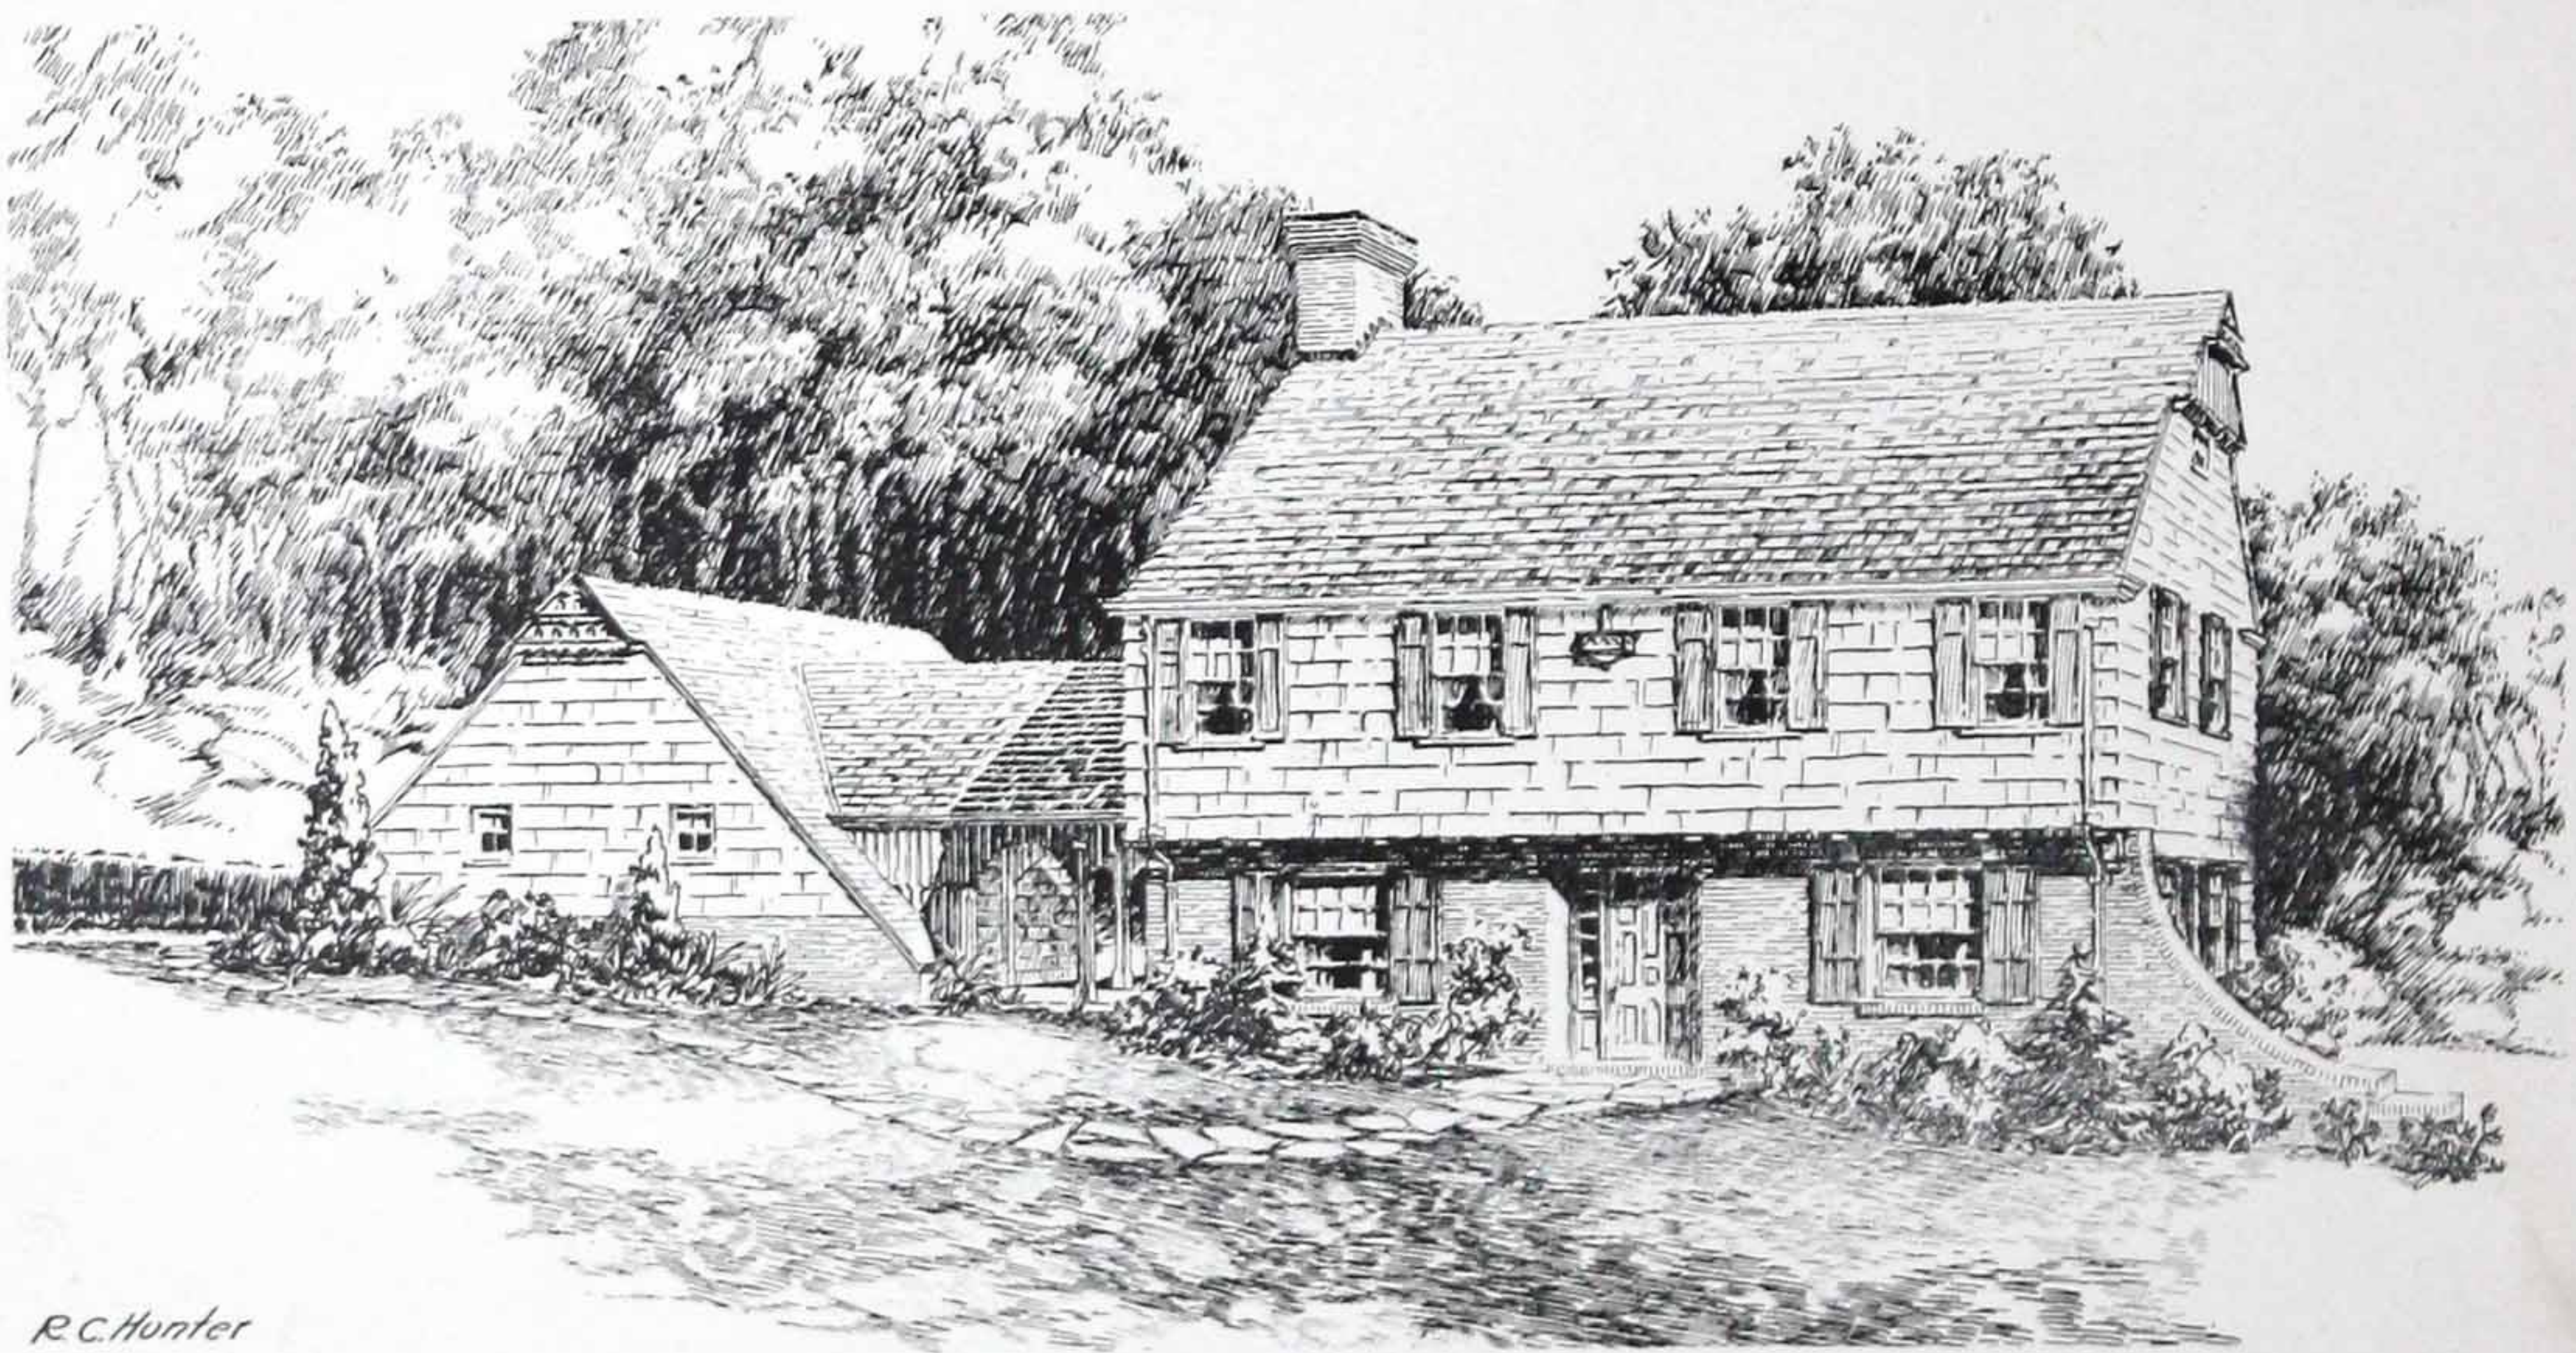




R.C. Hunter

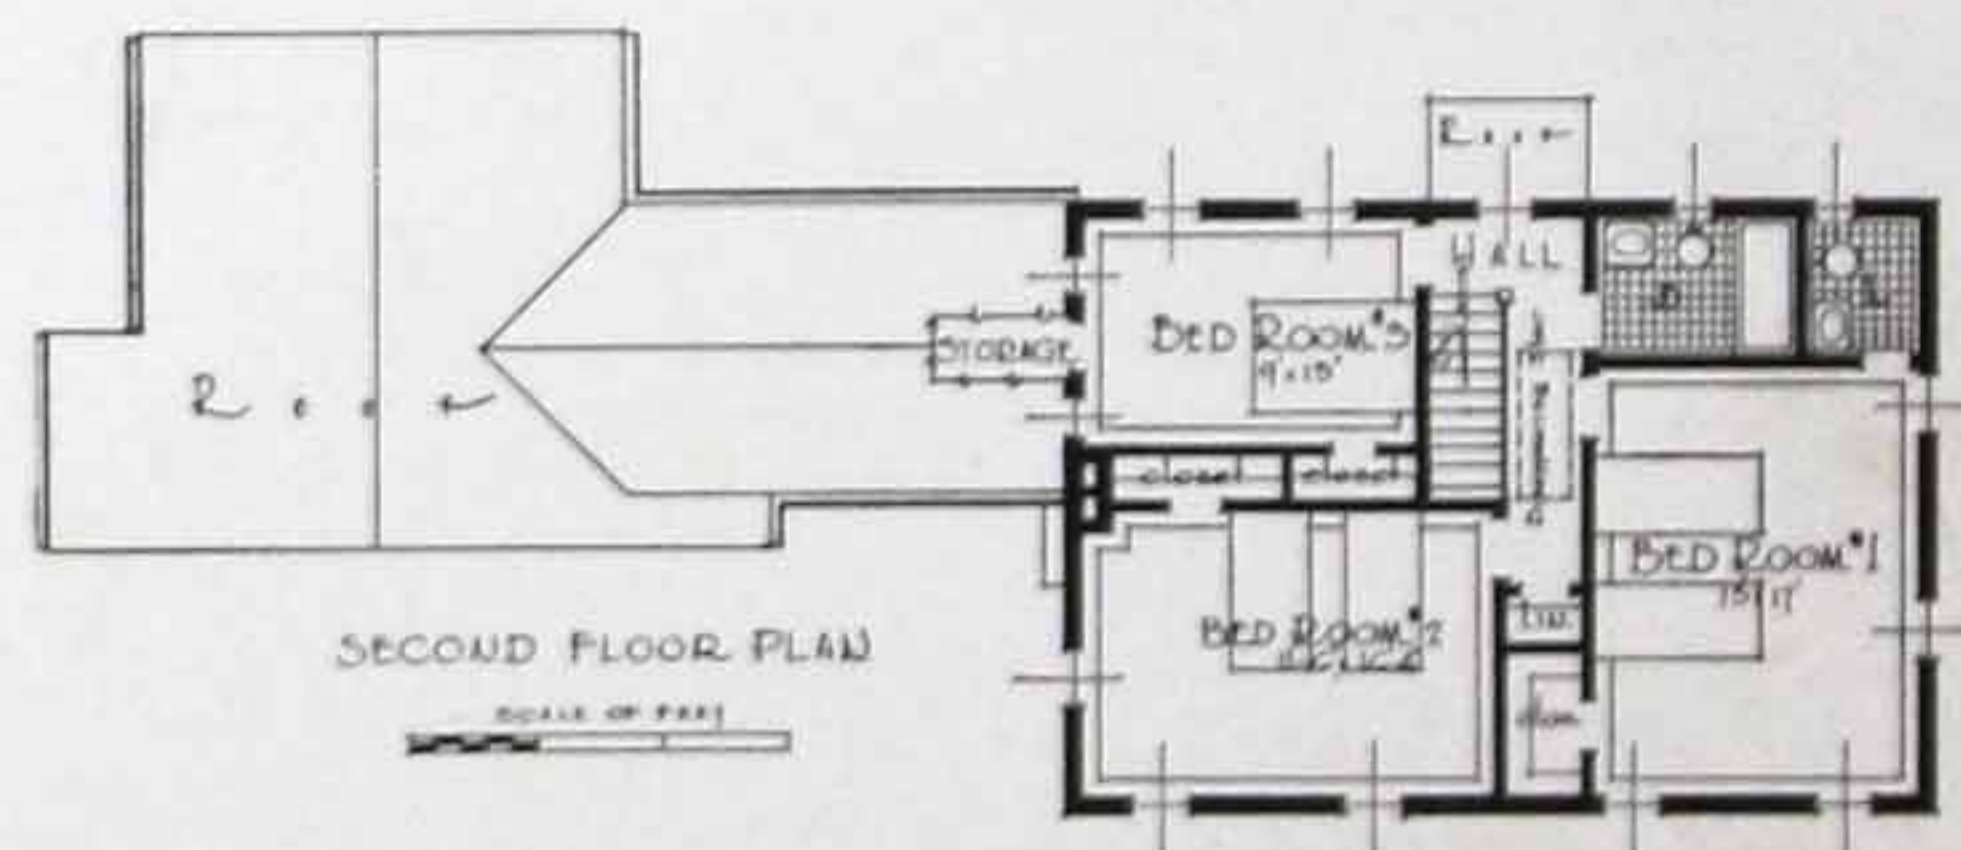
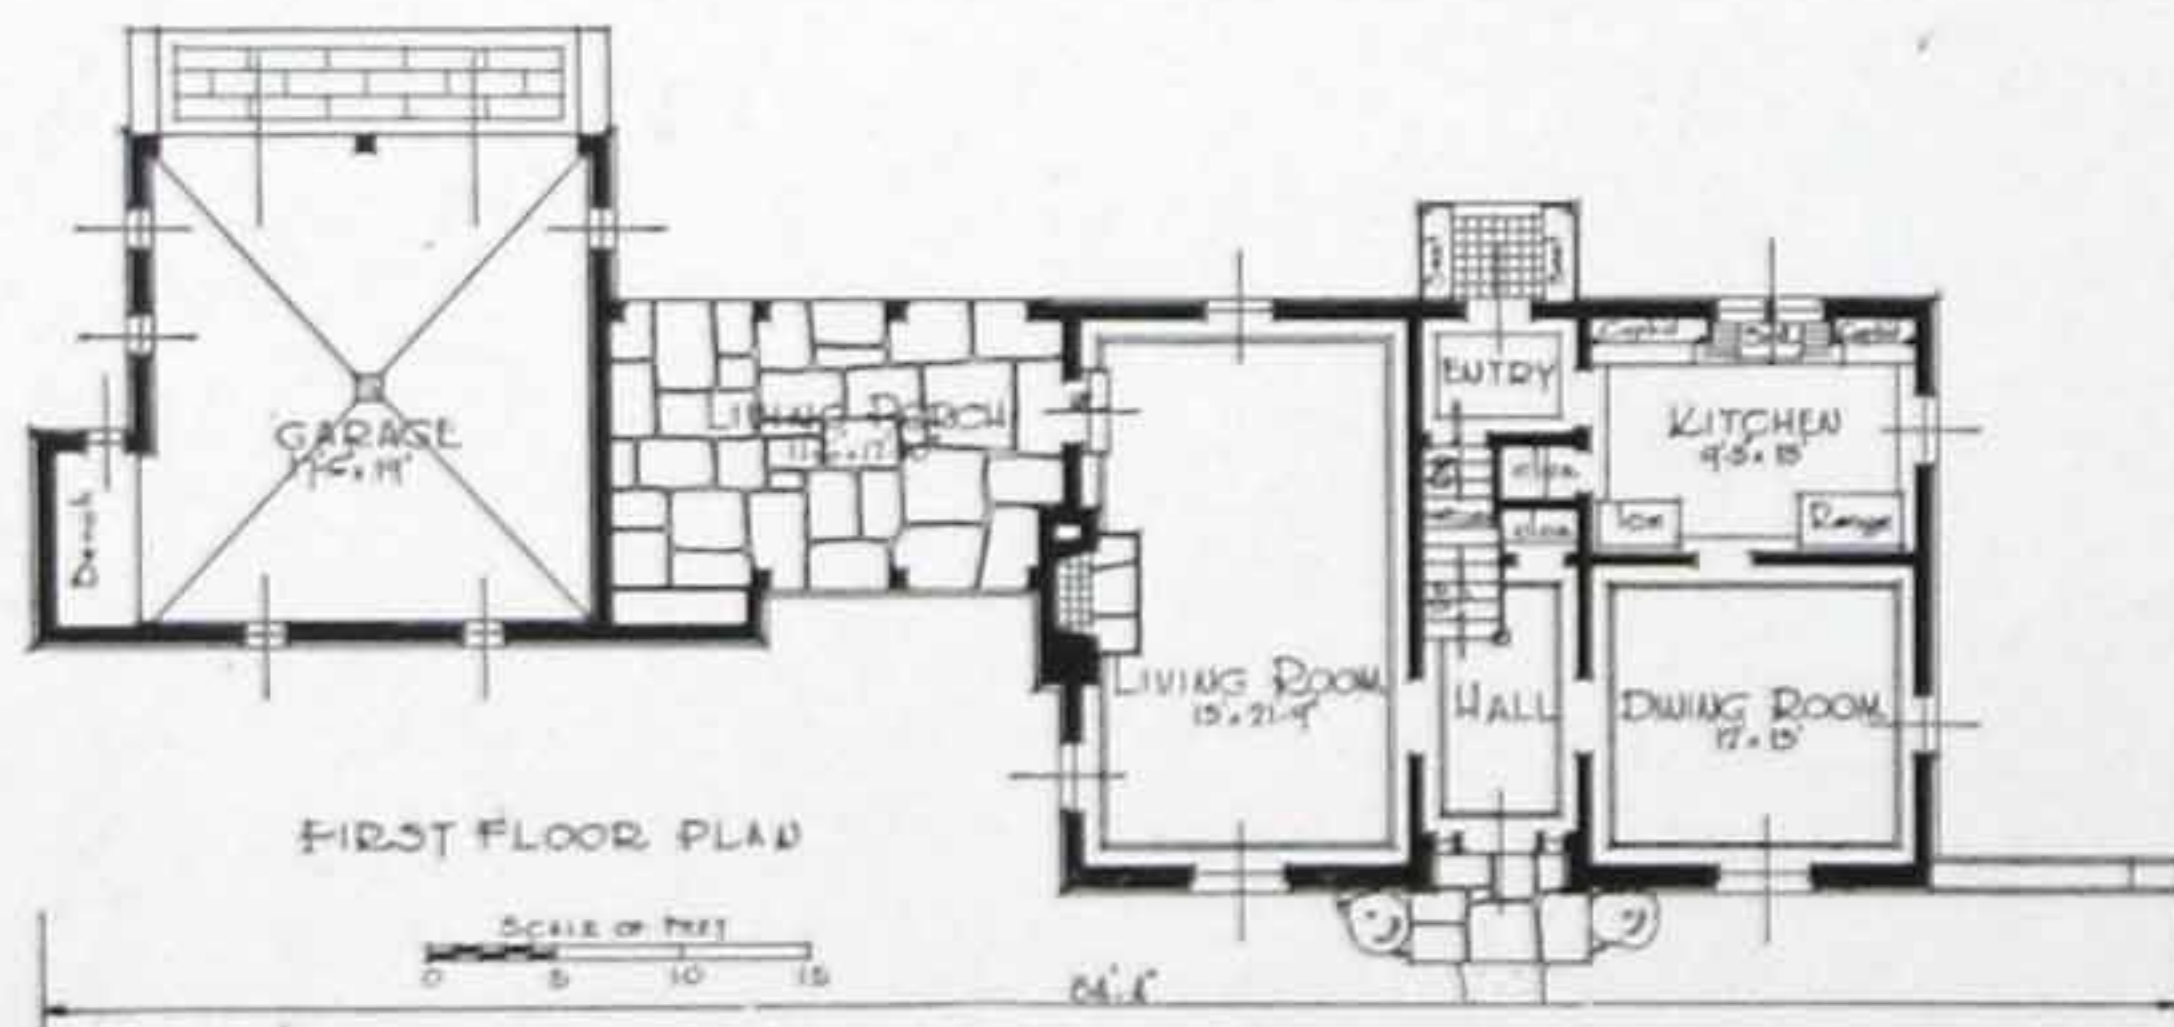


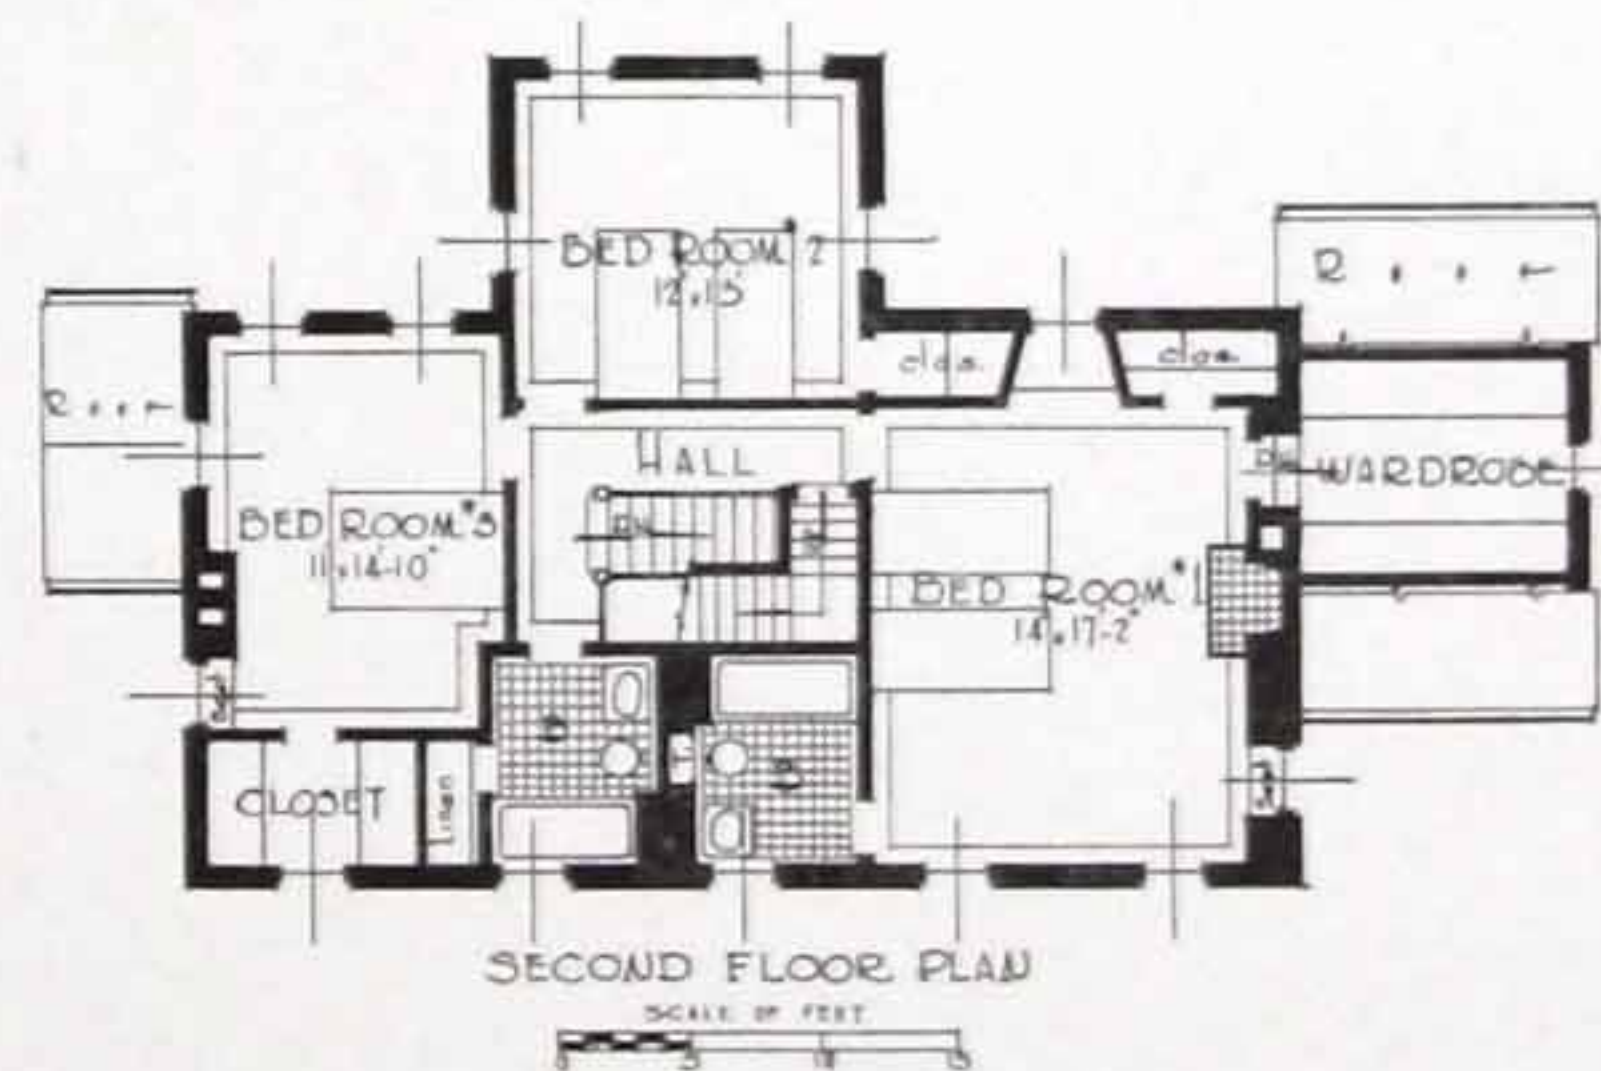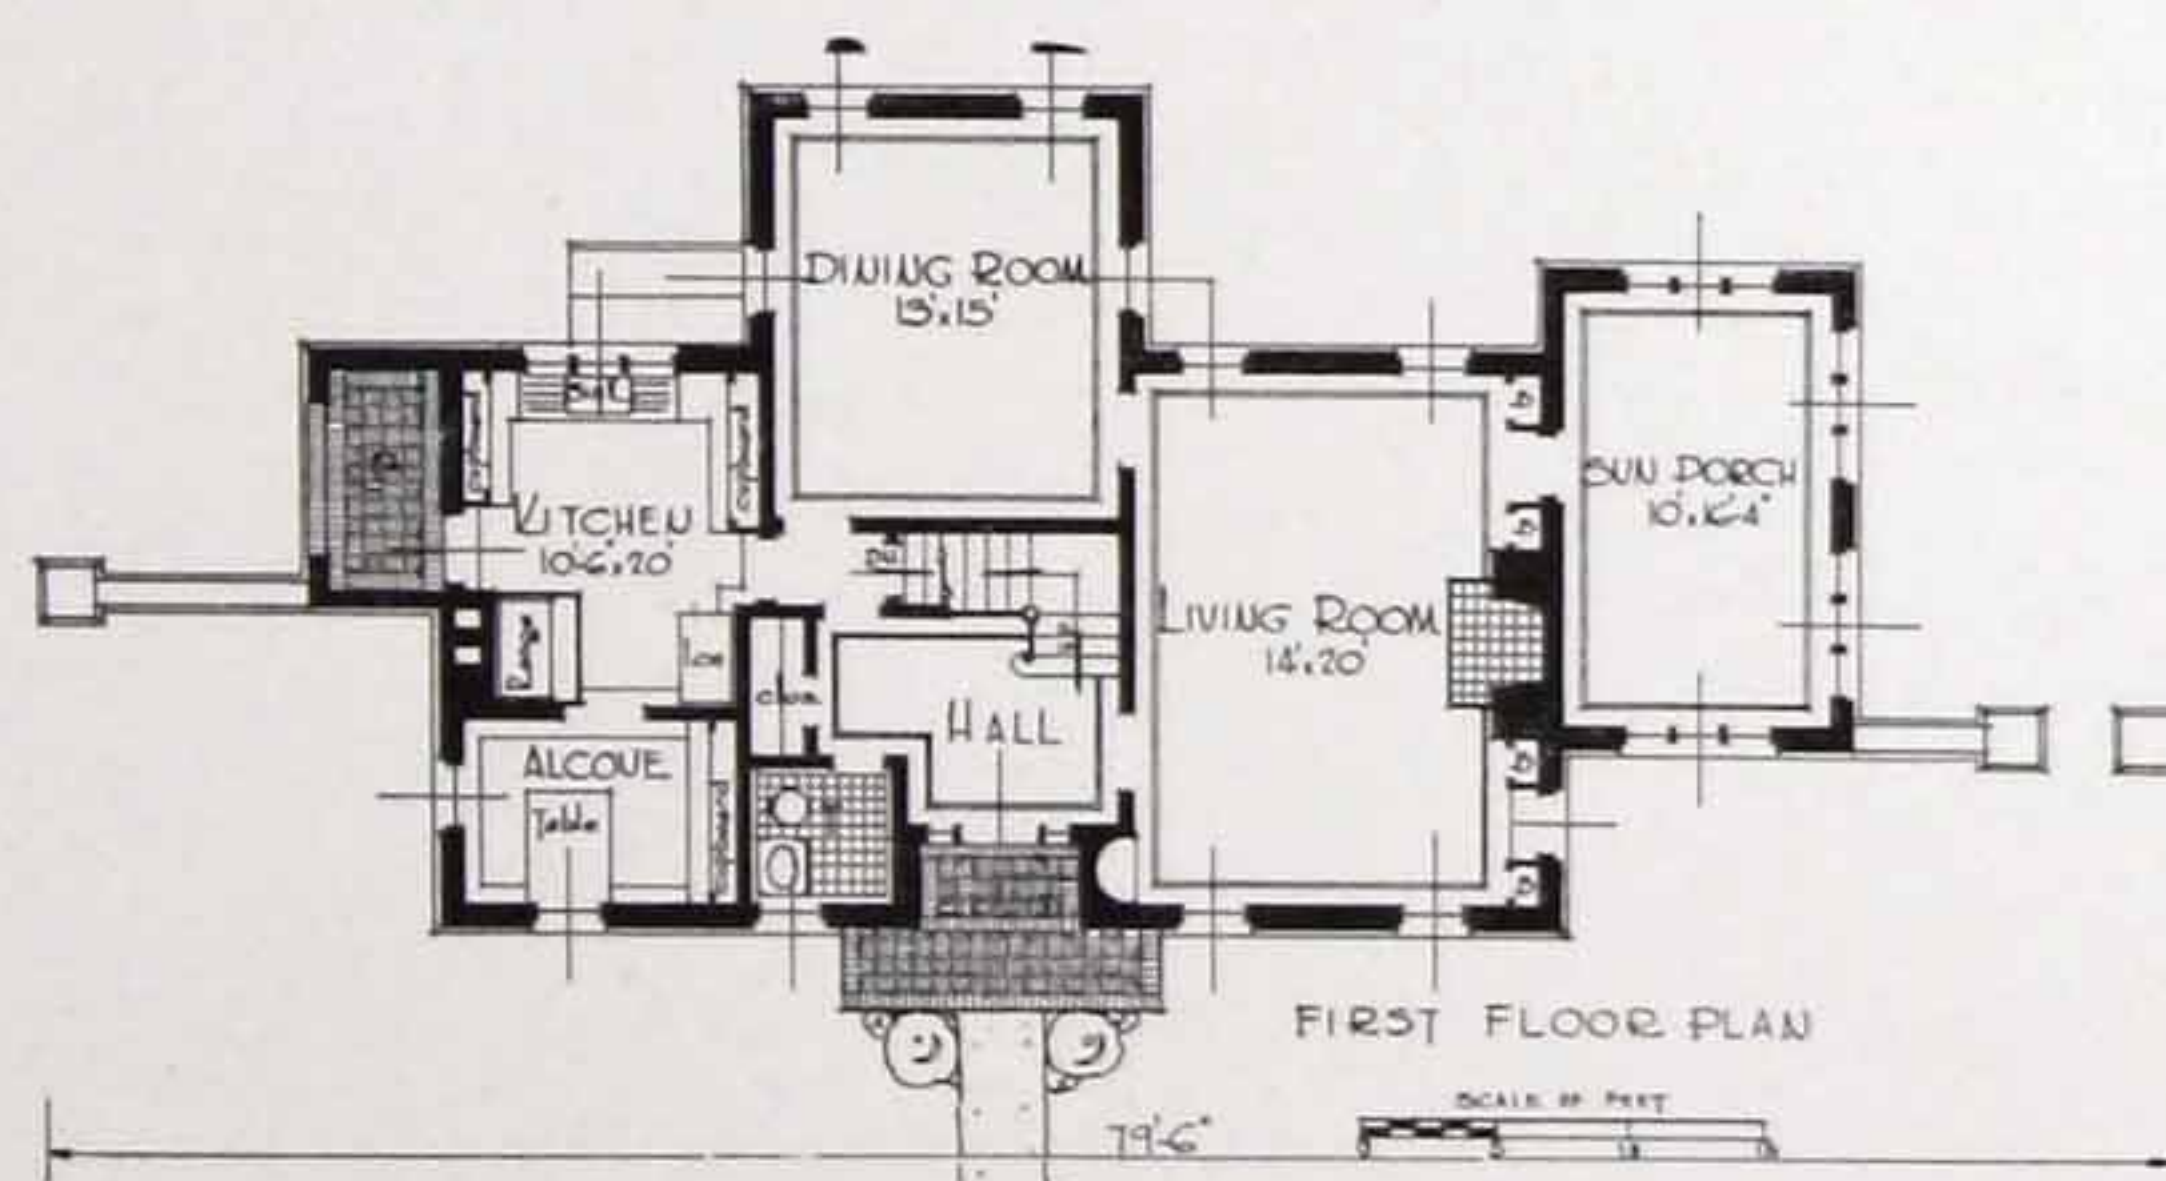
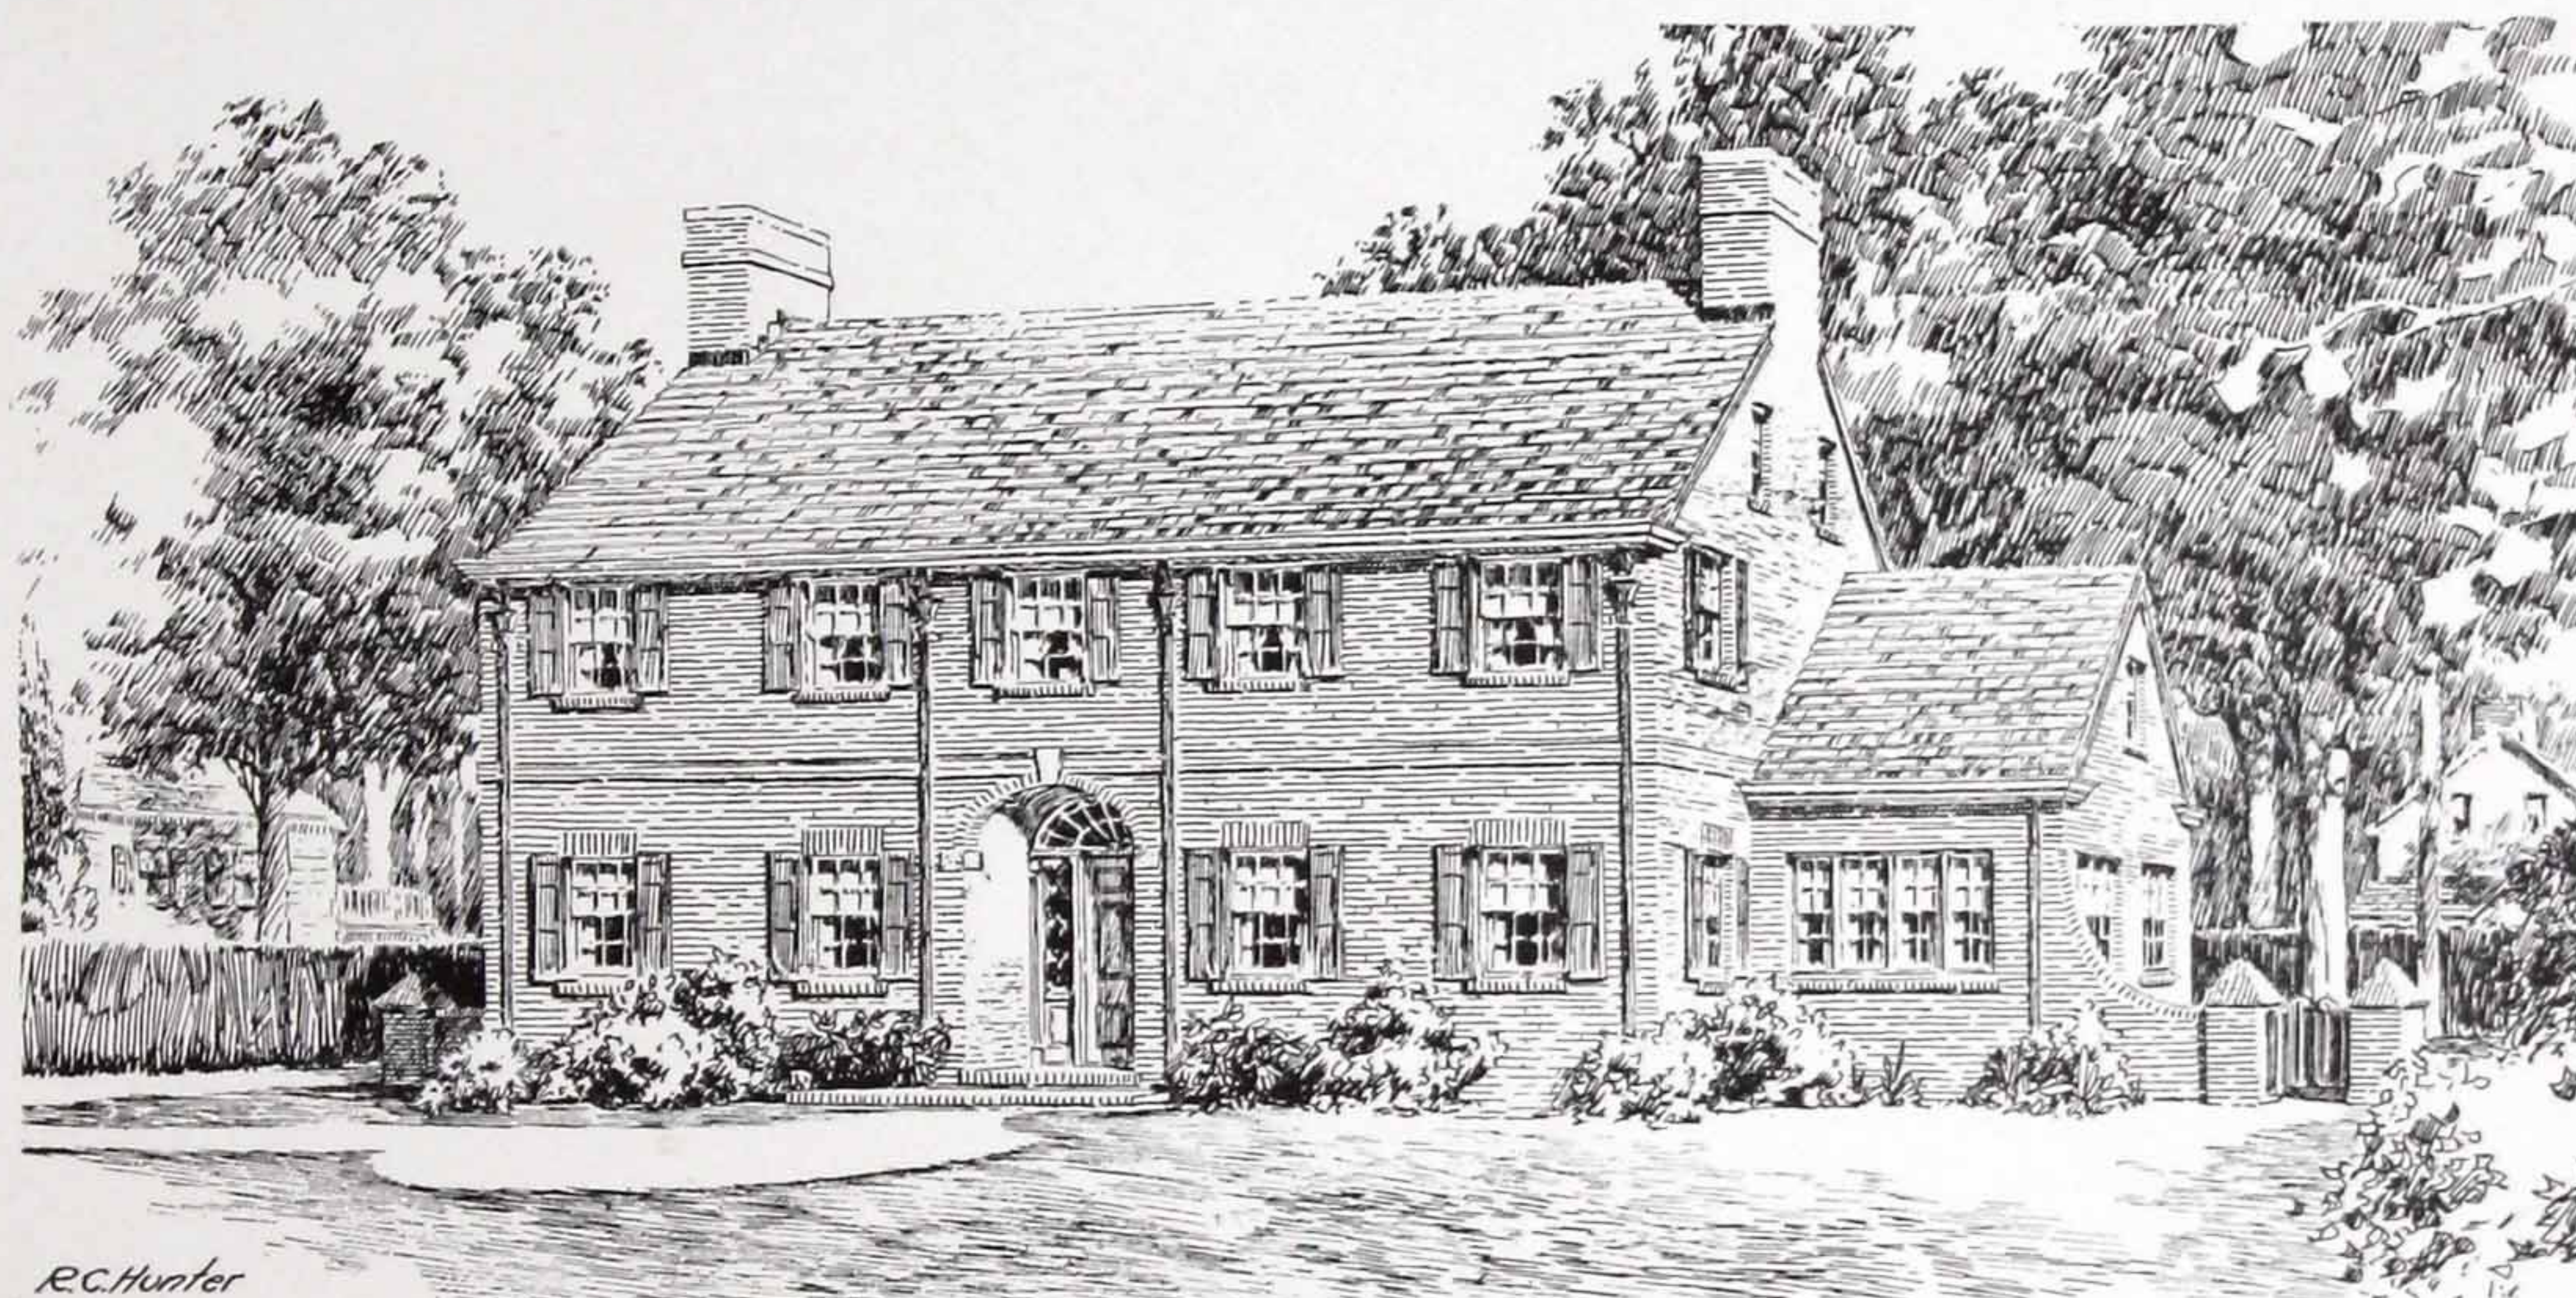


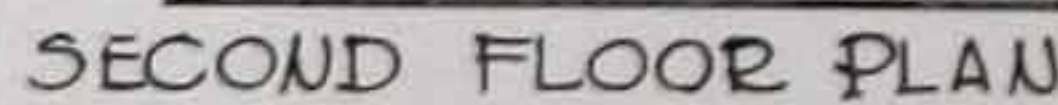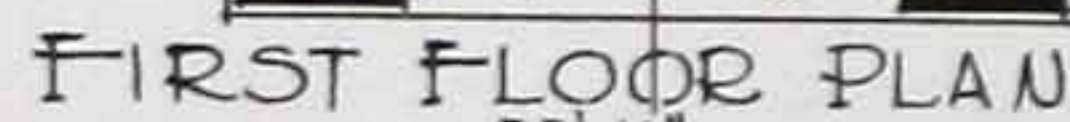
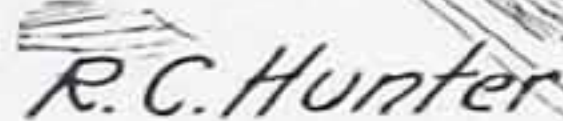


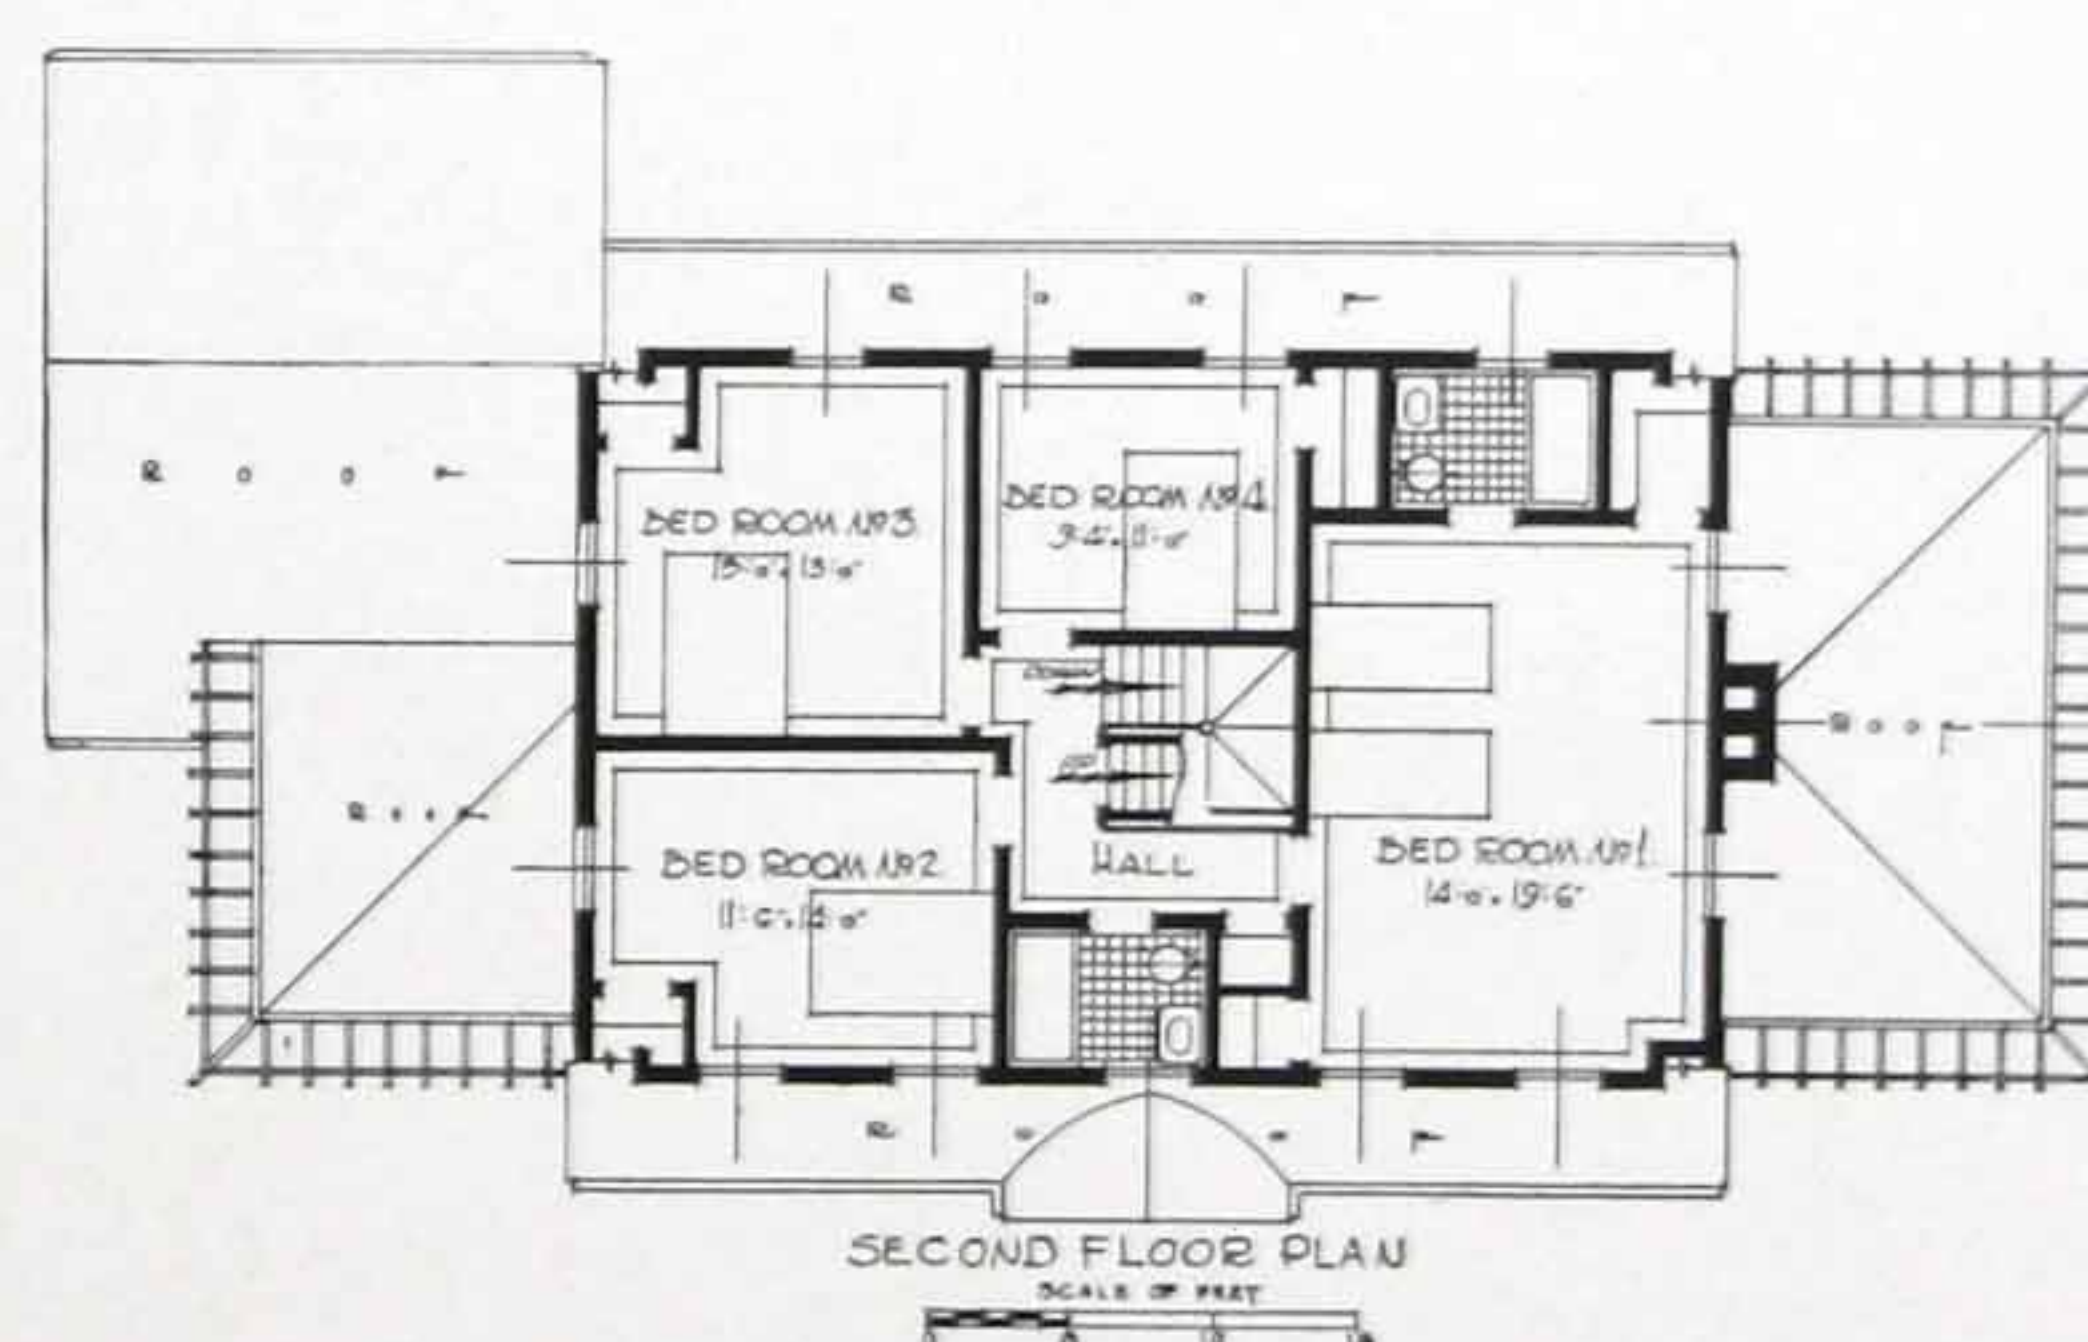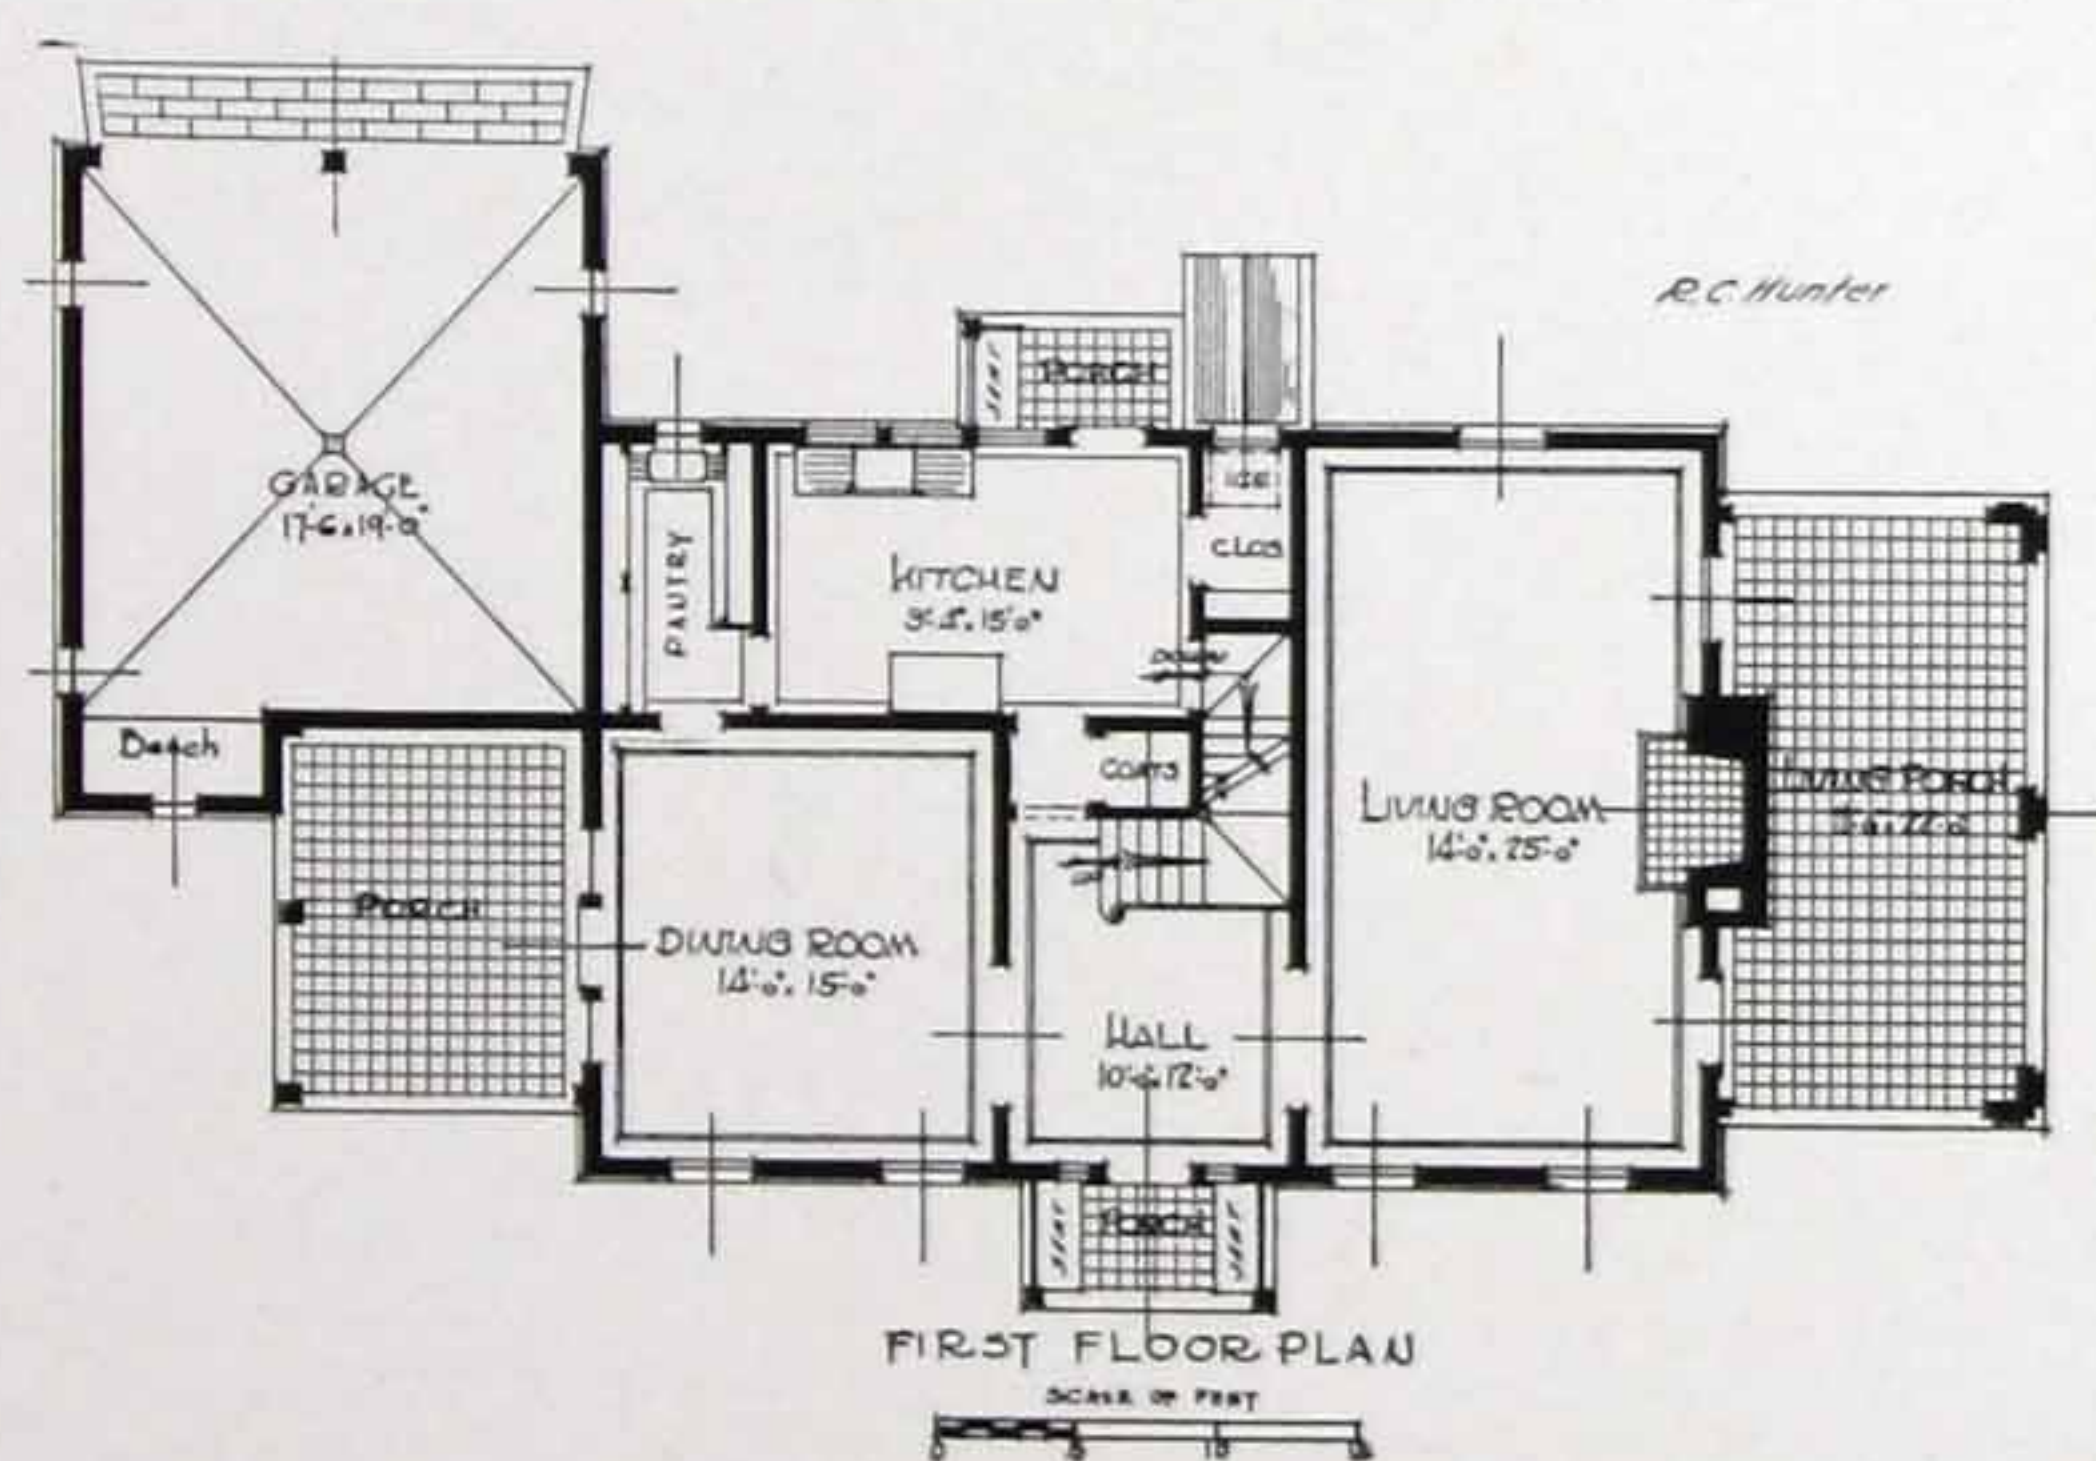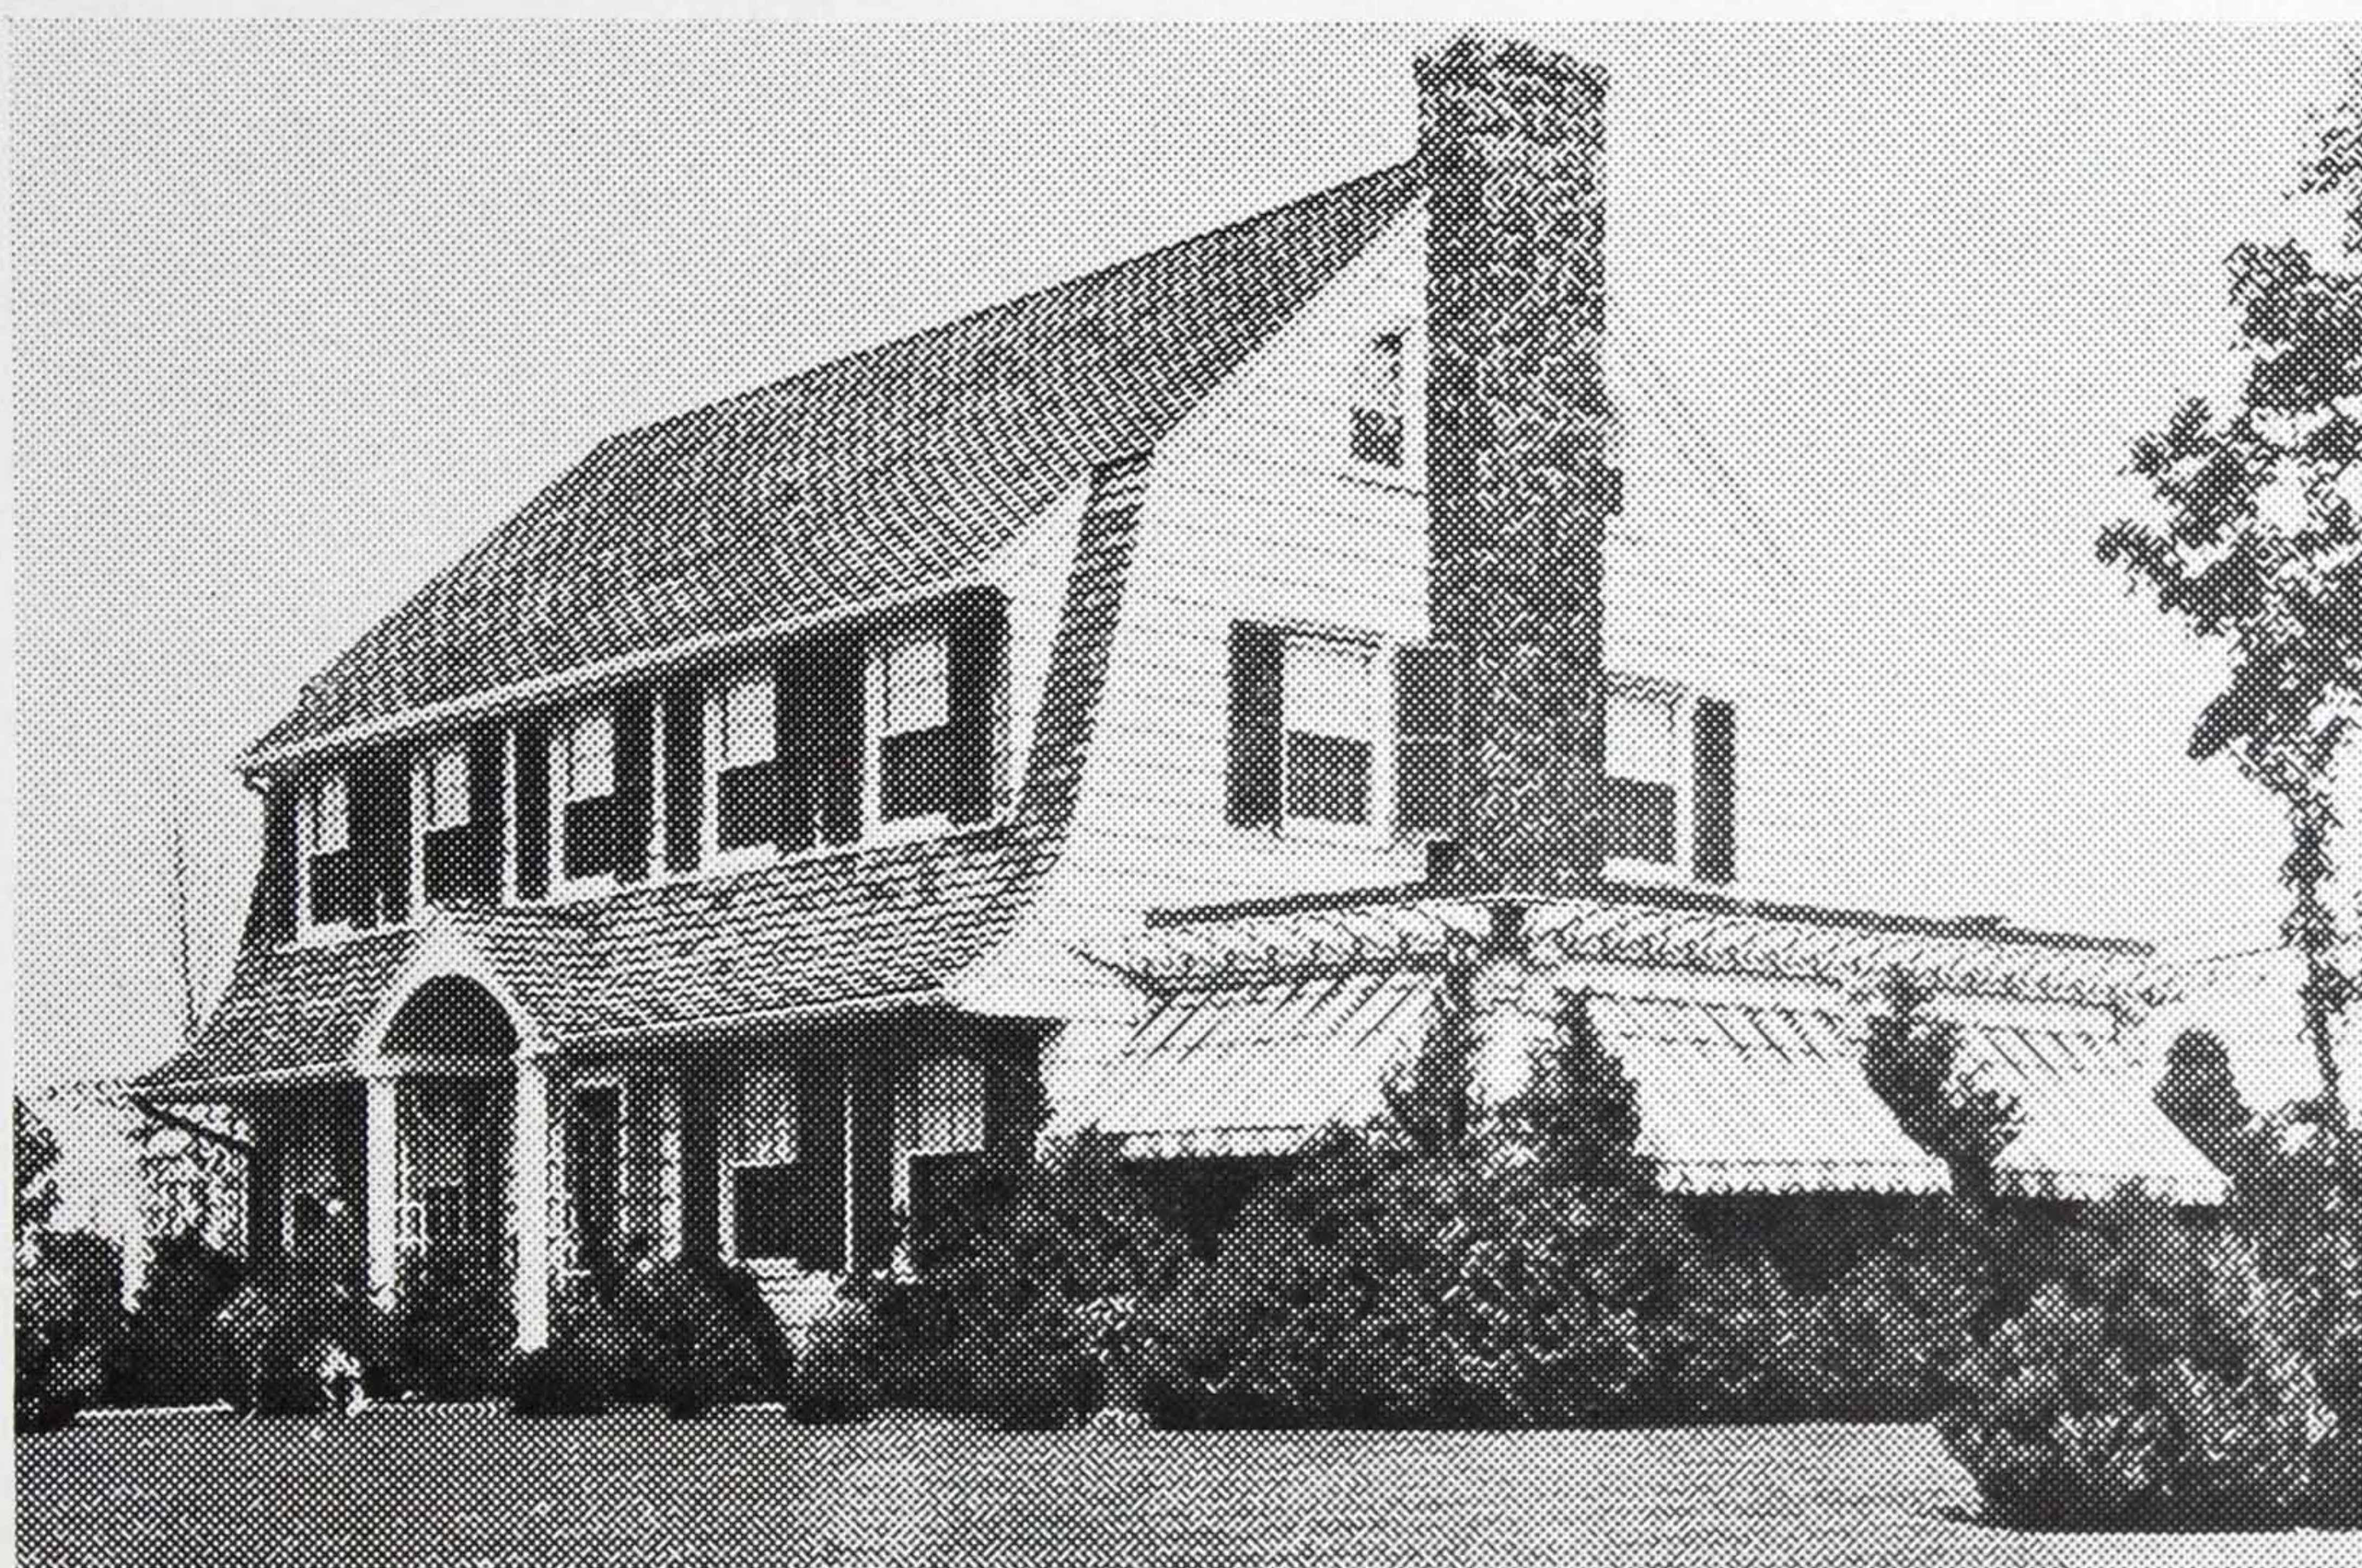


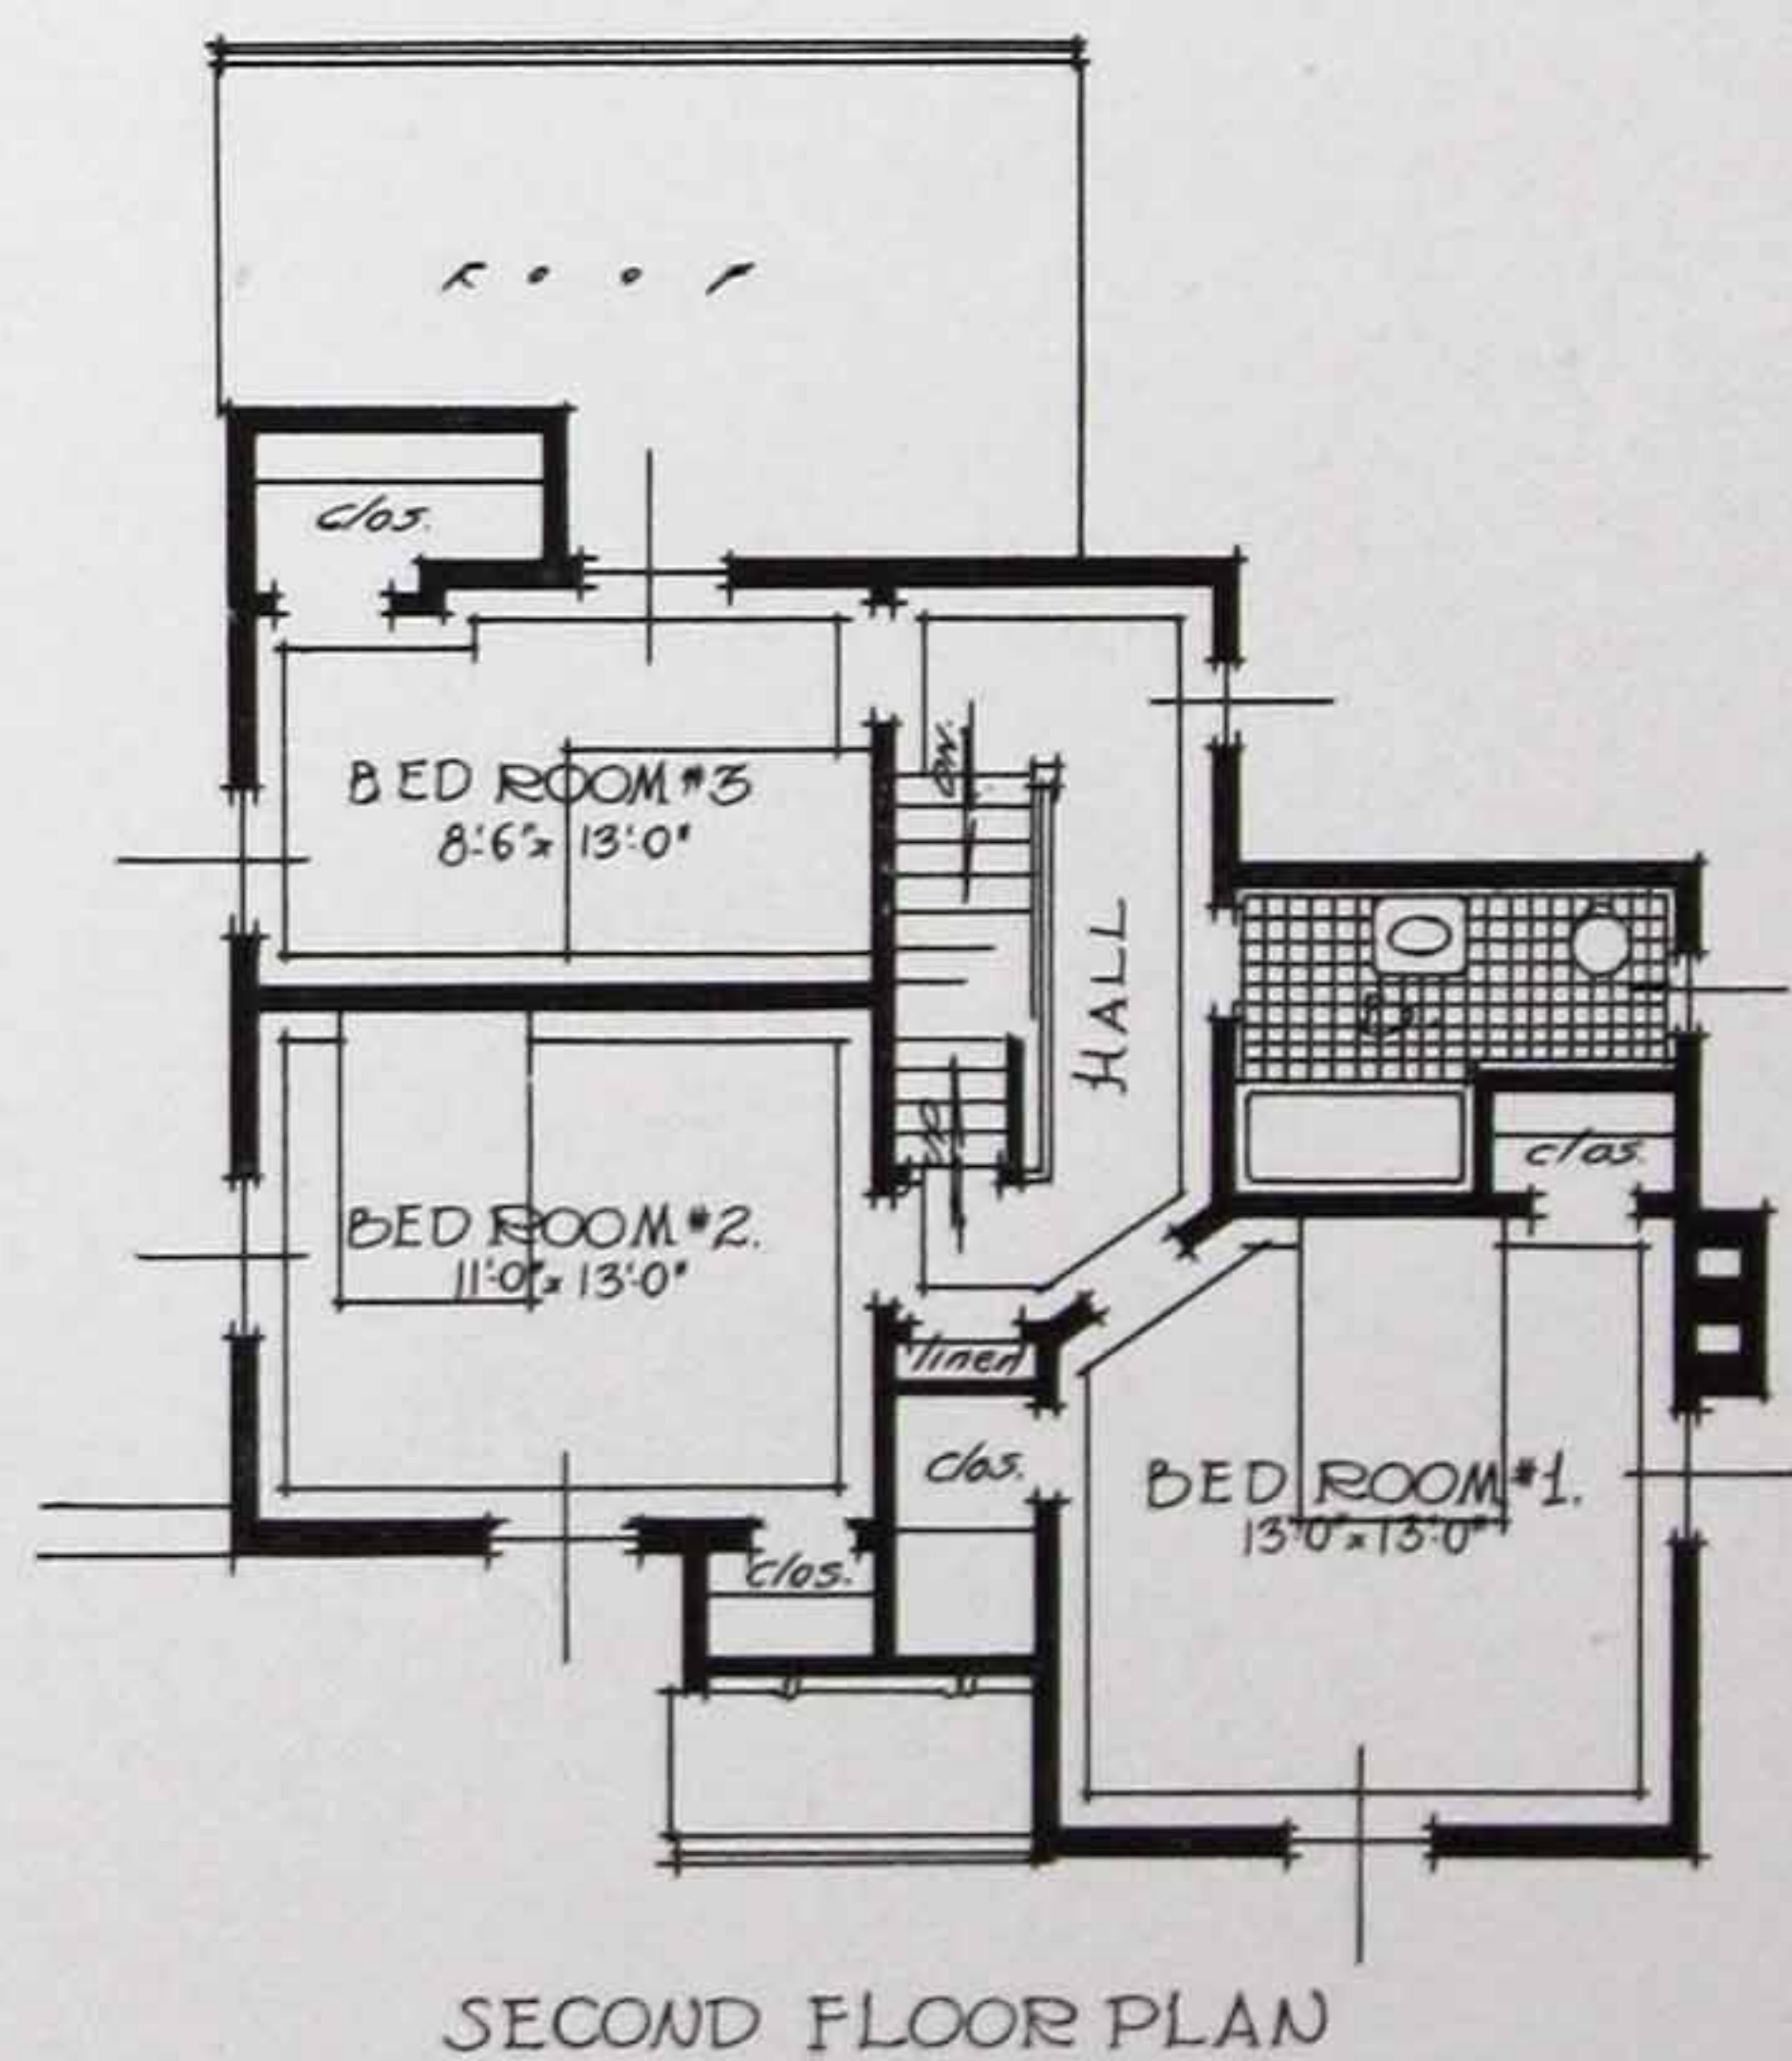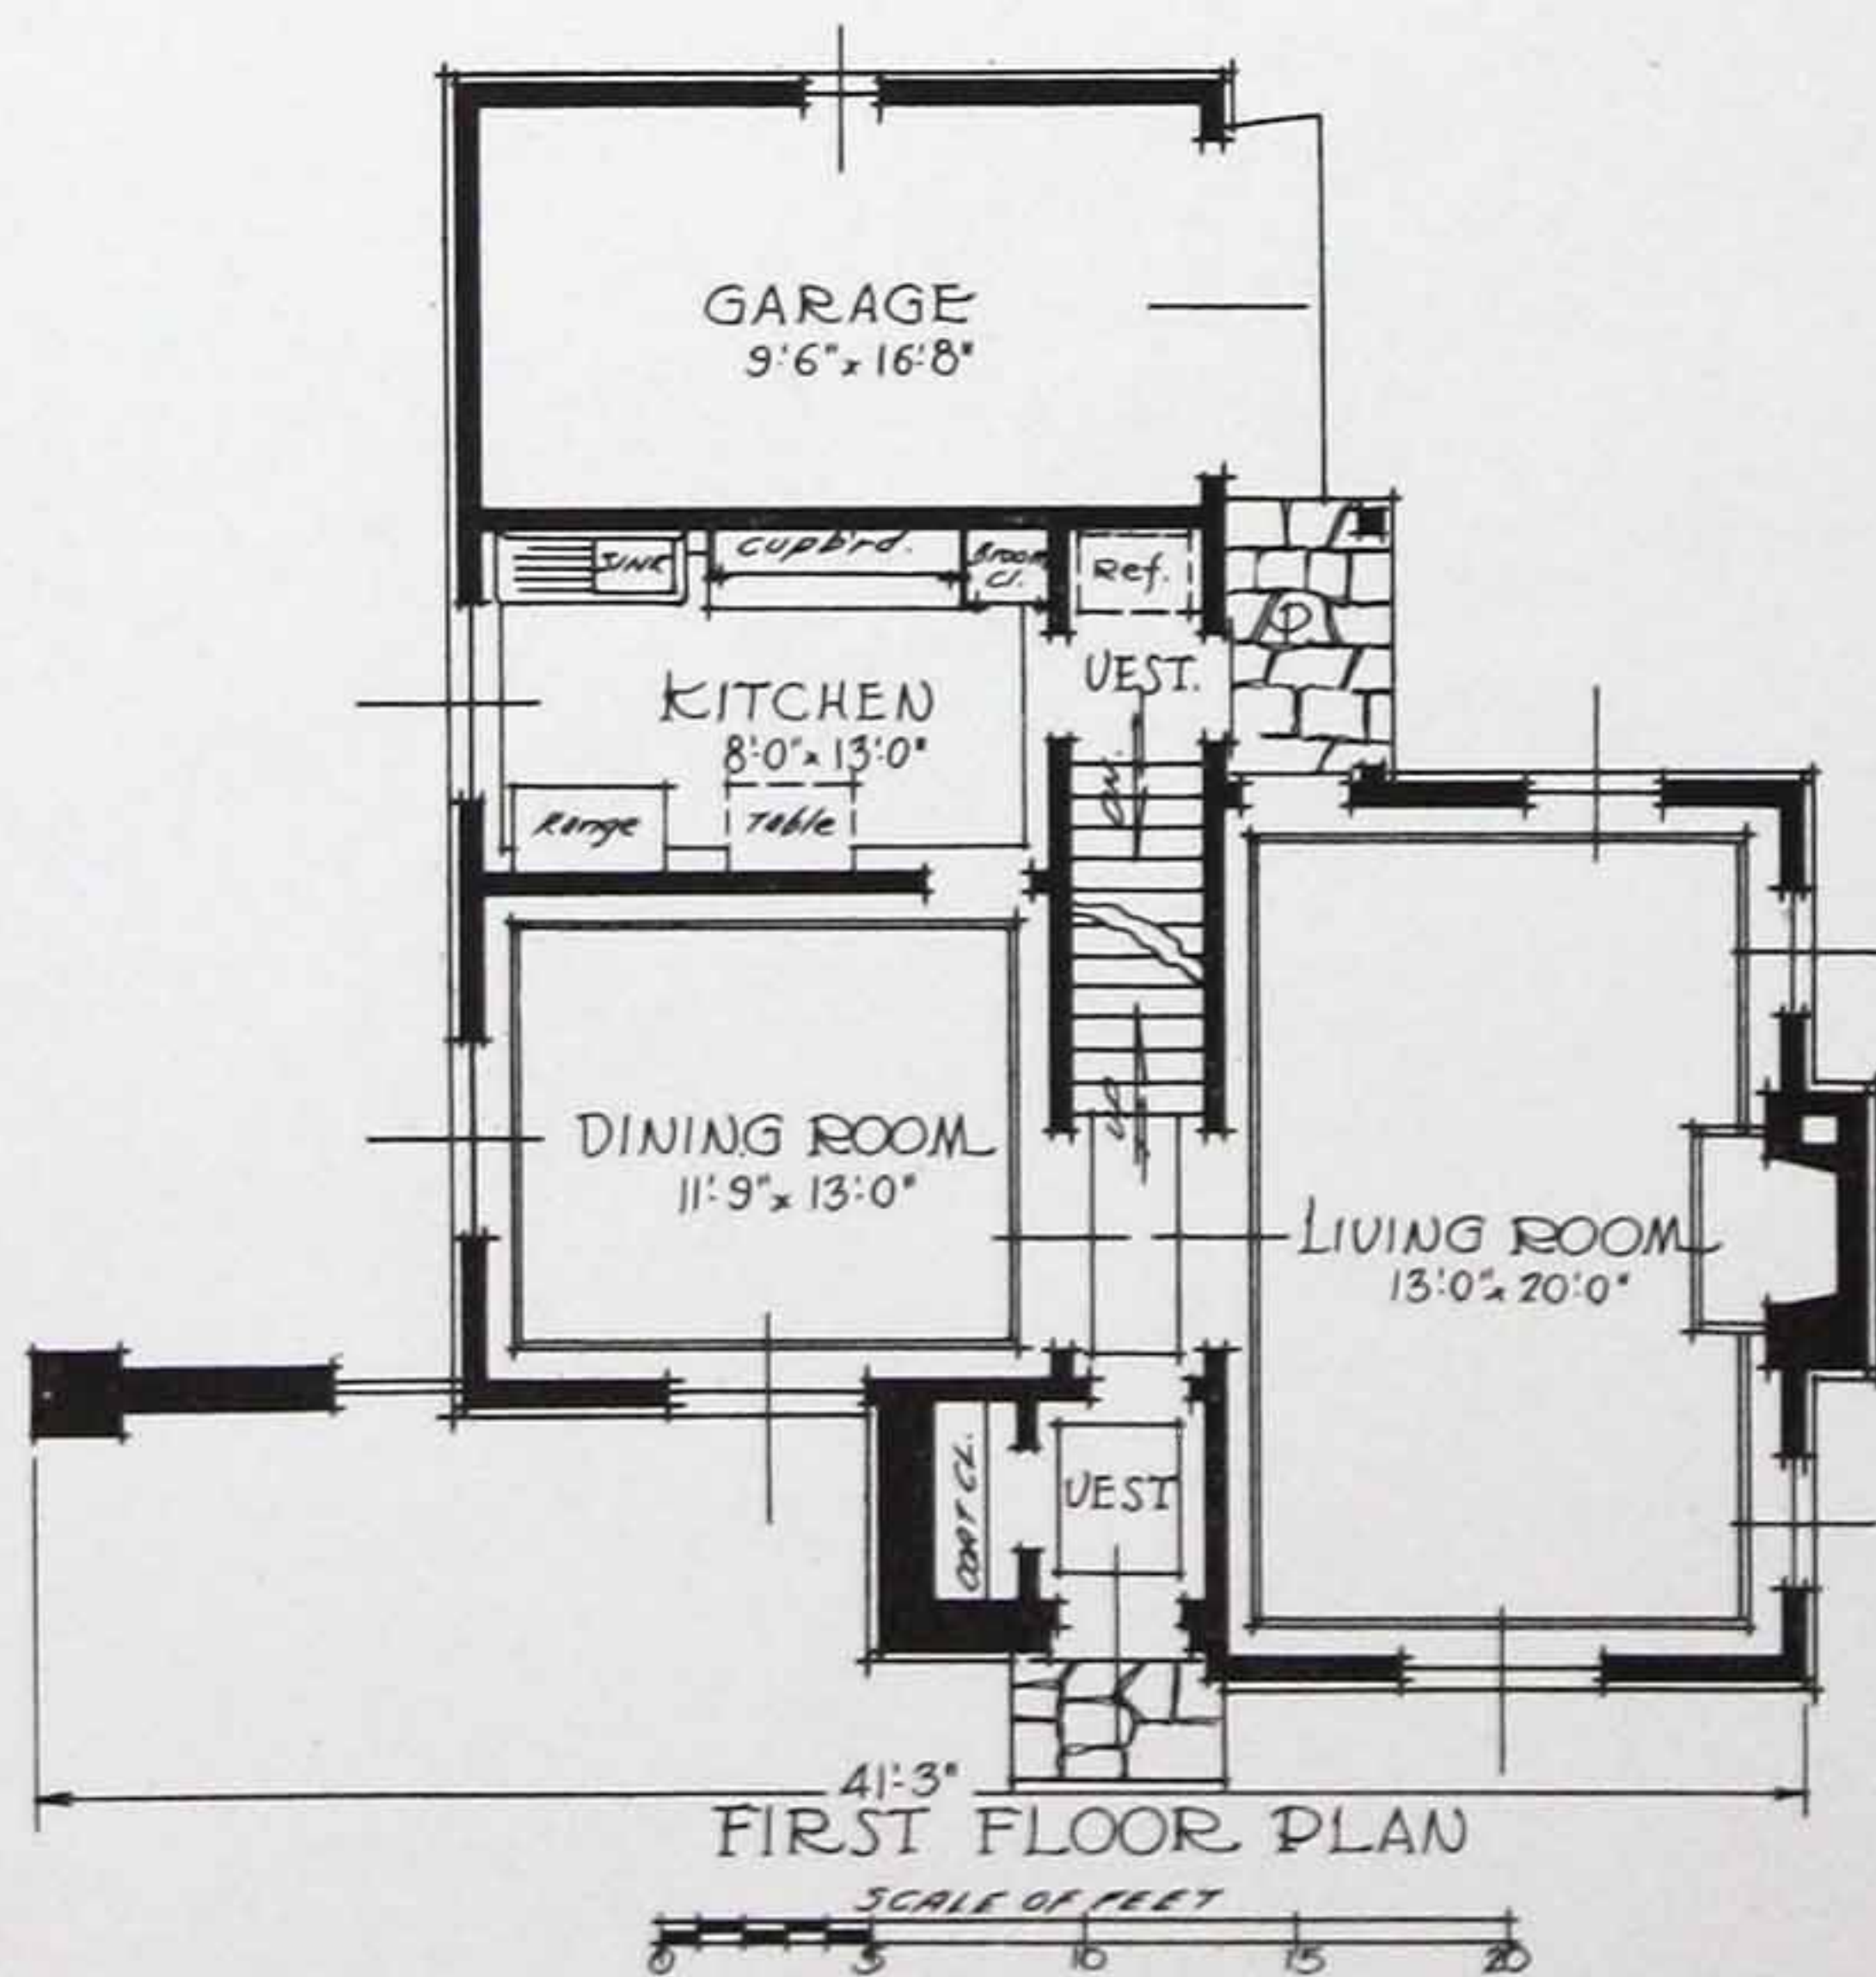


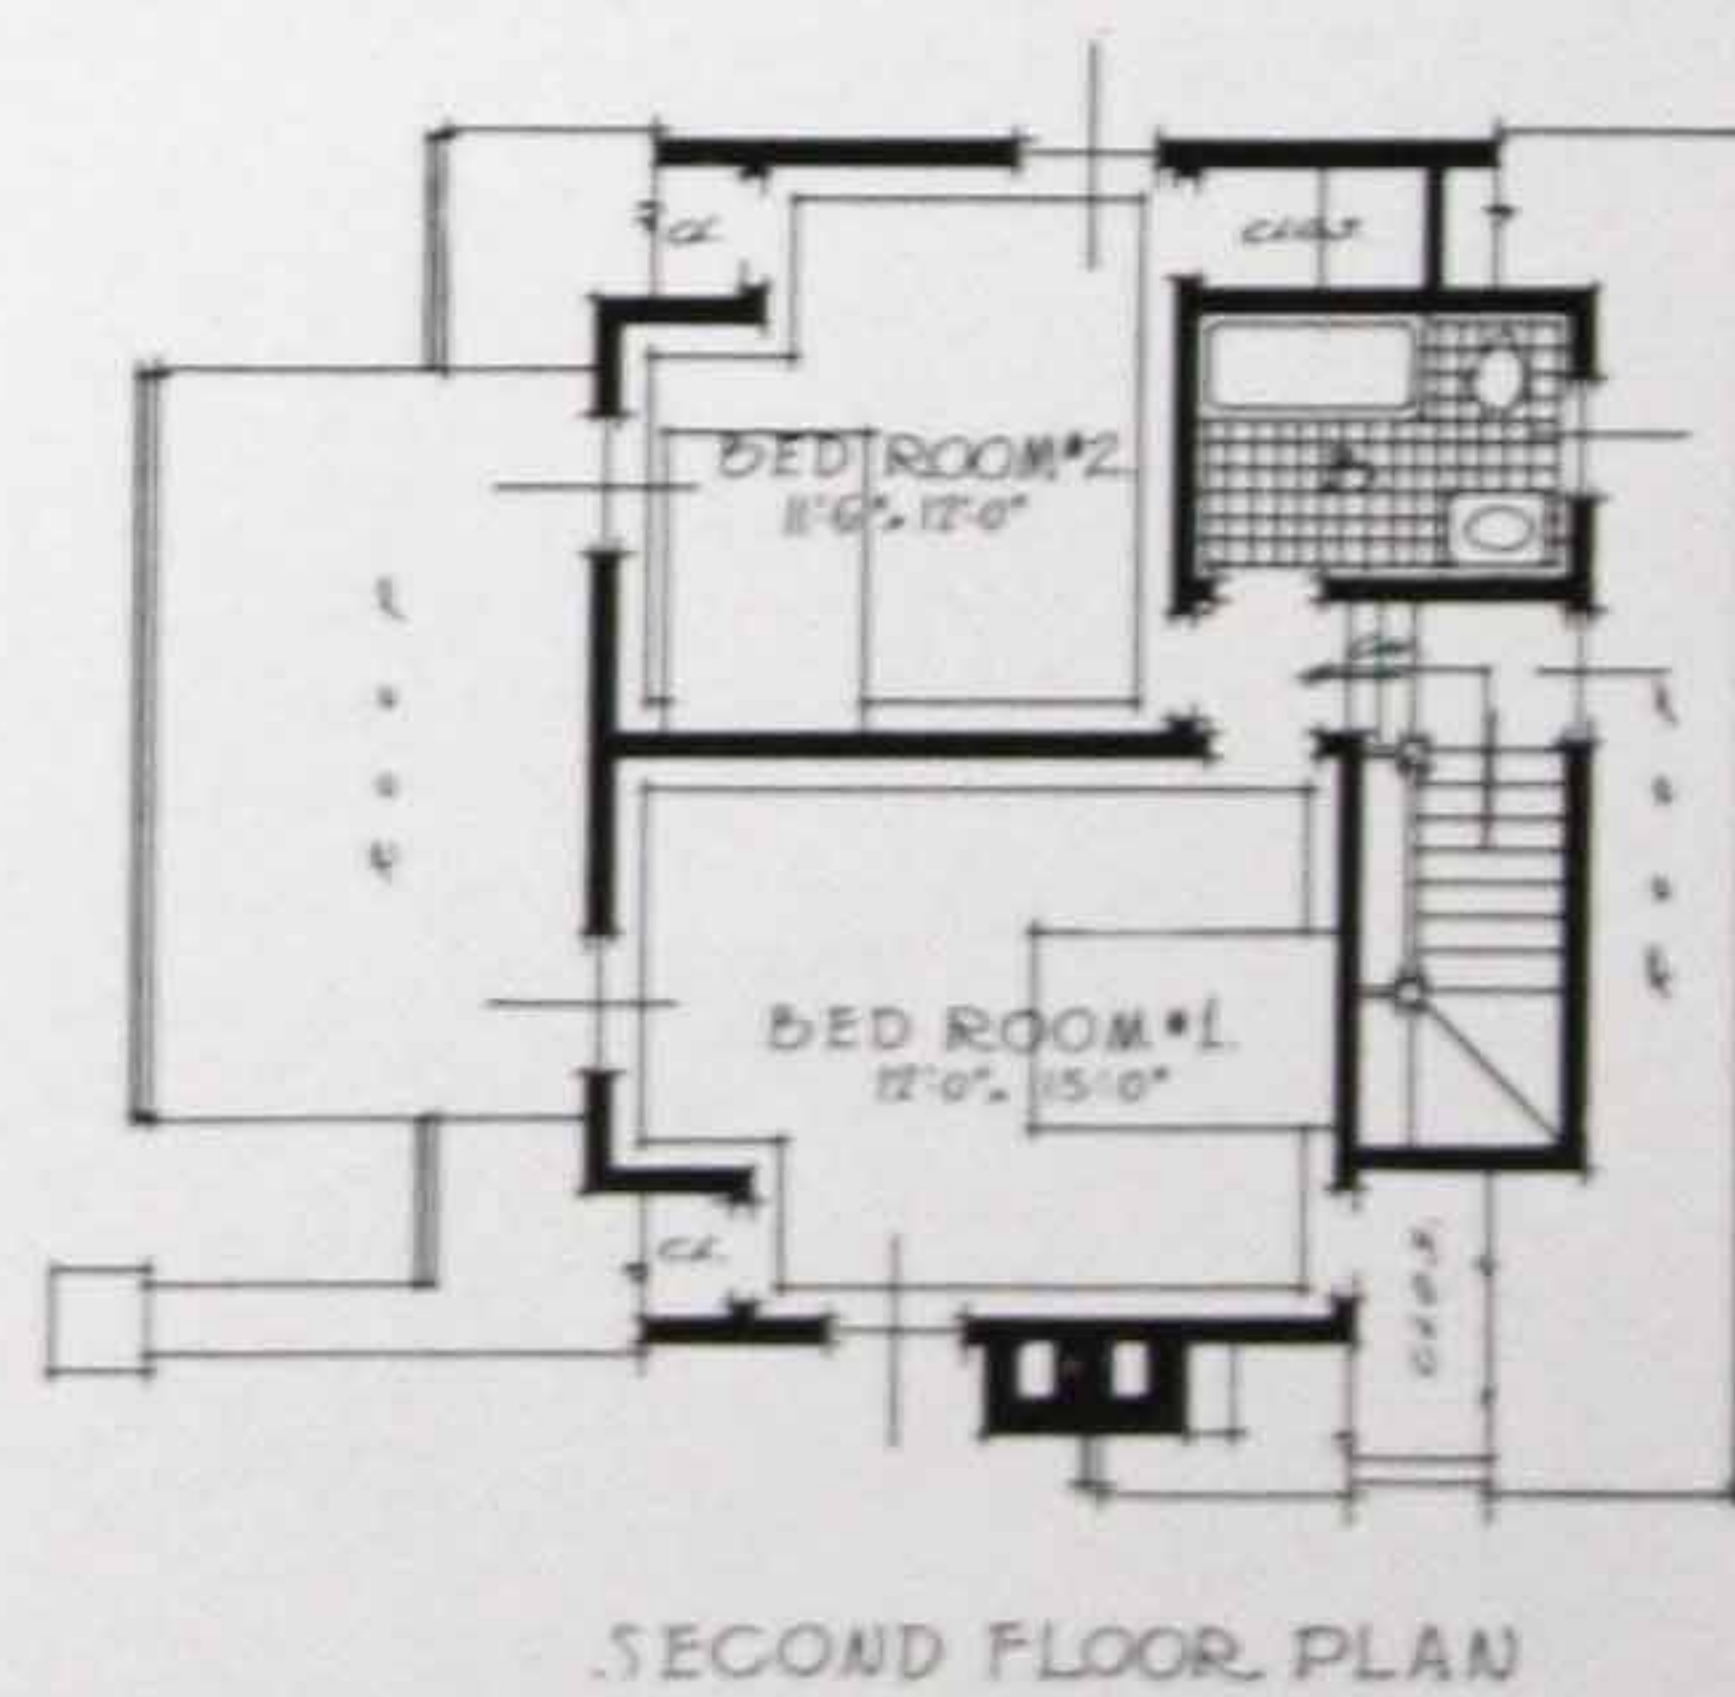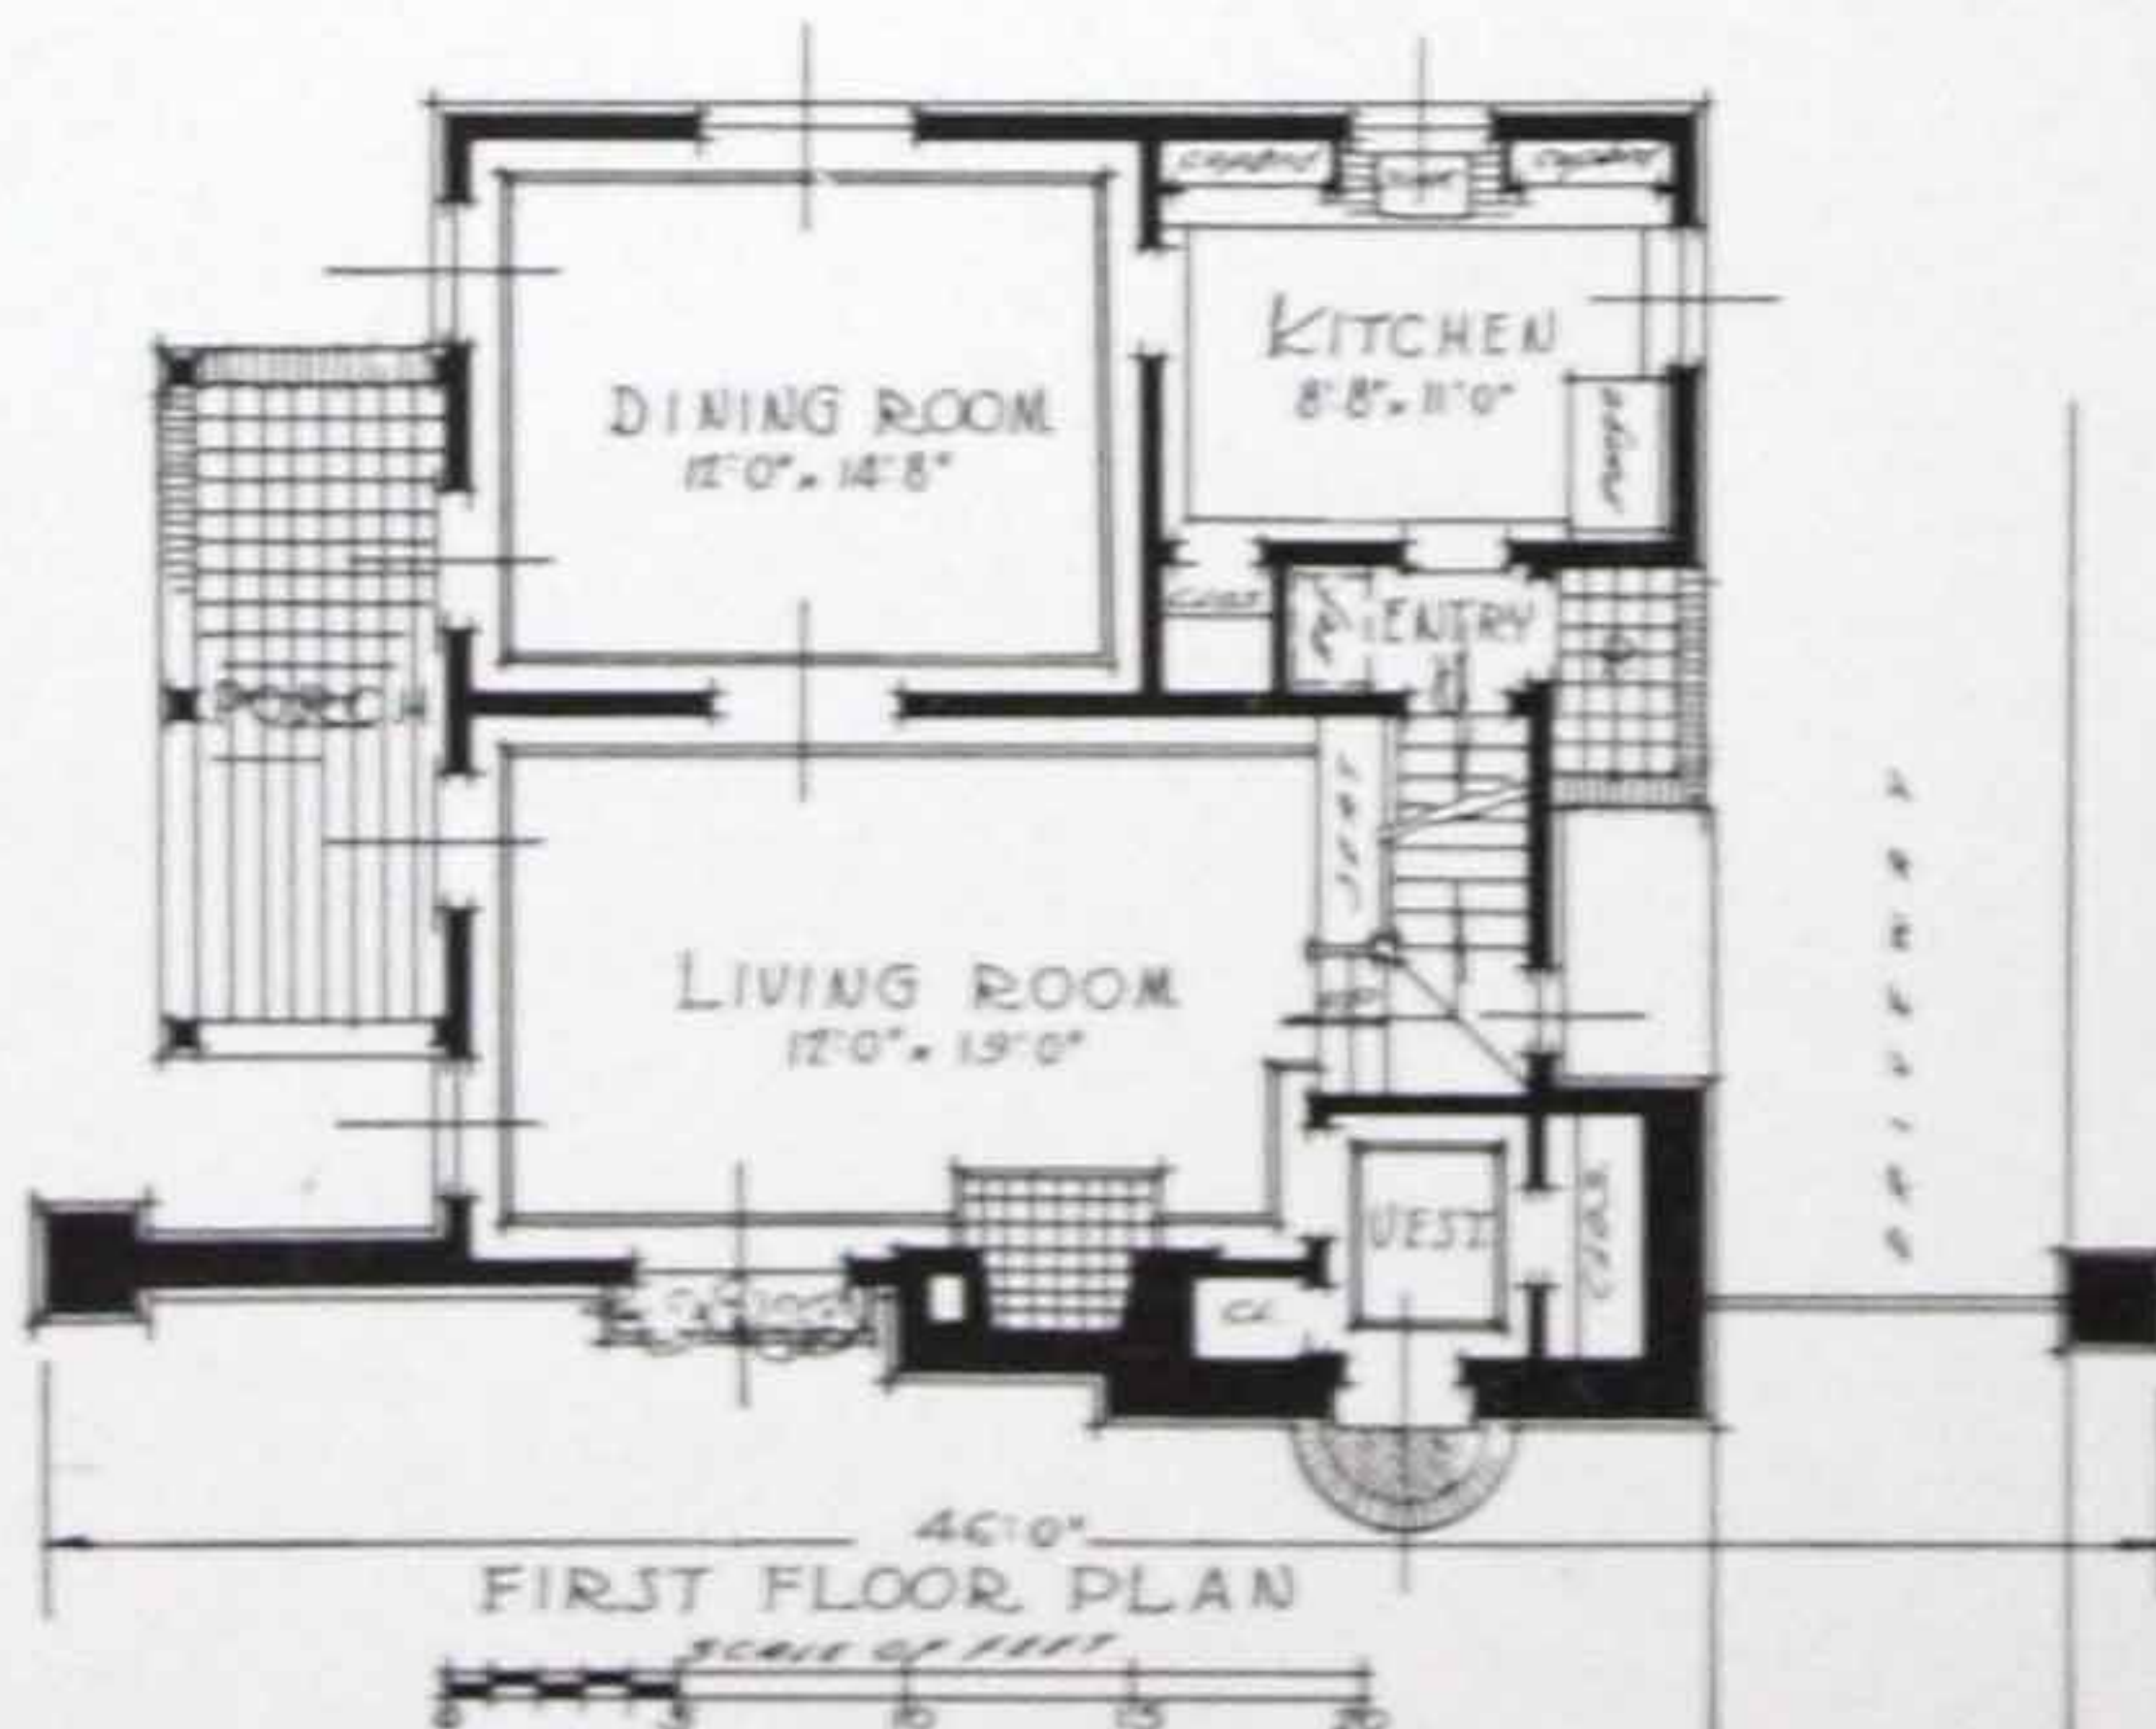

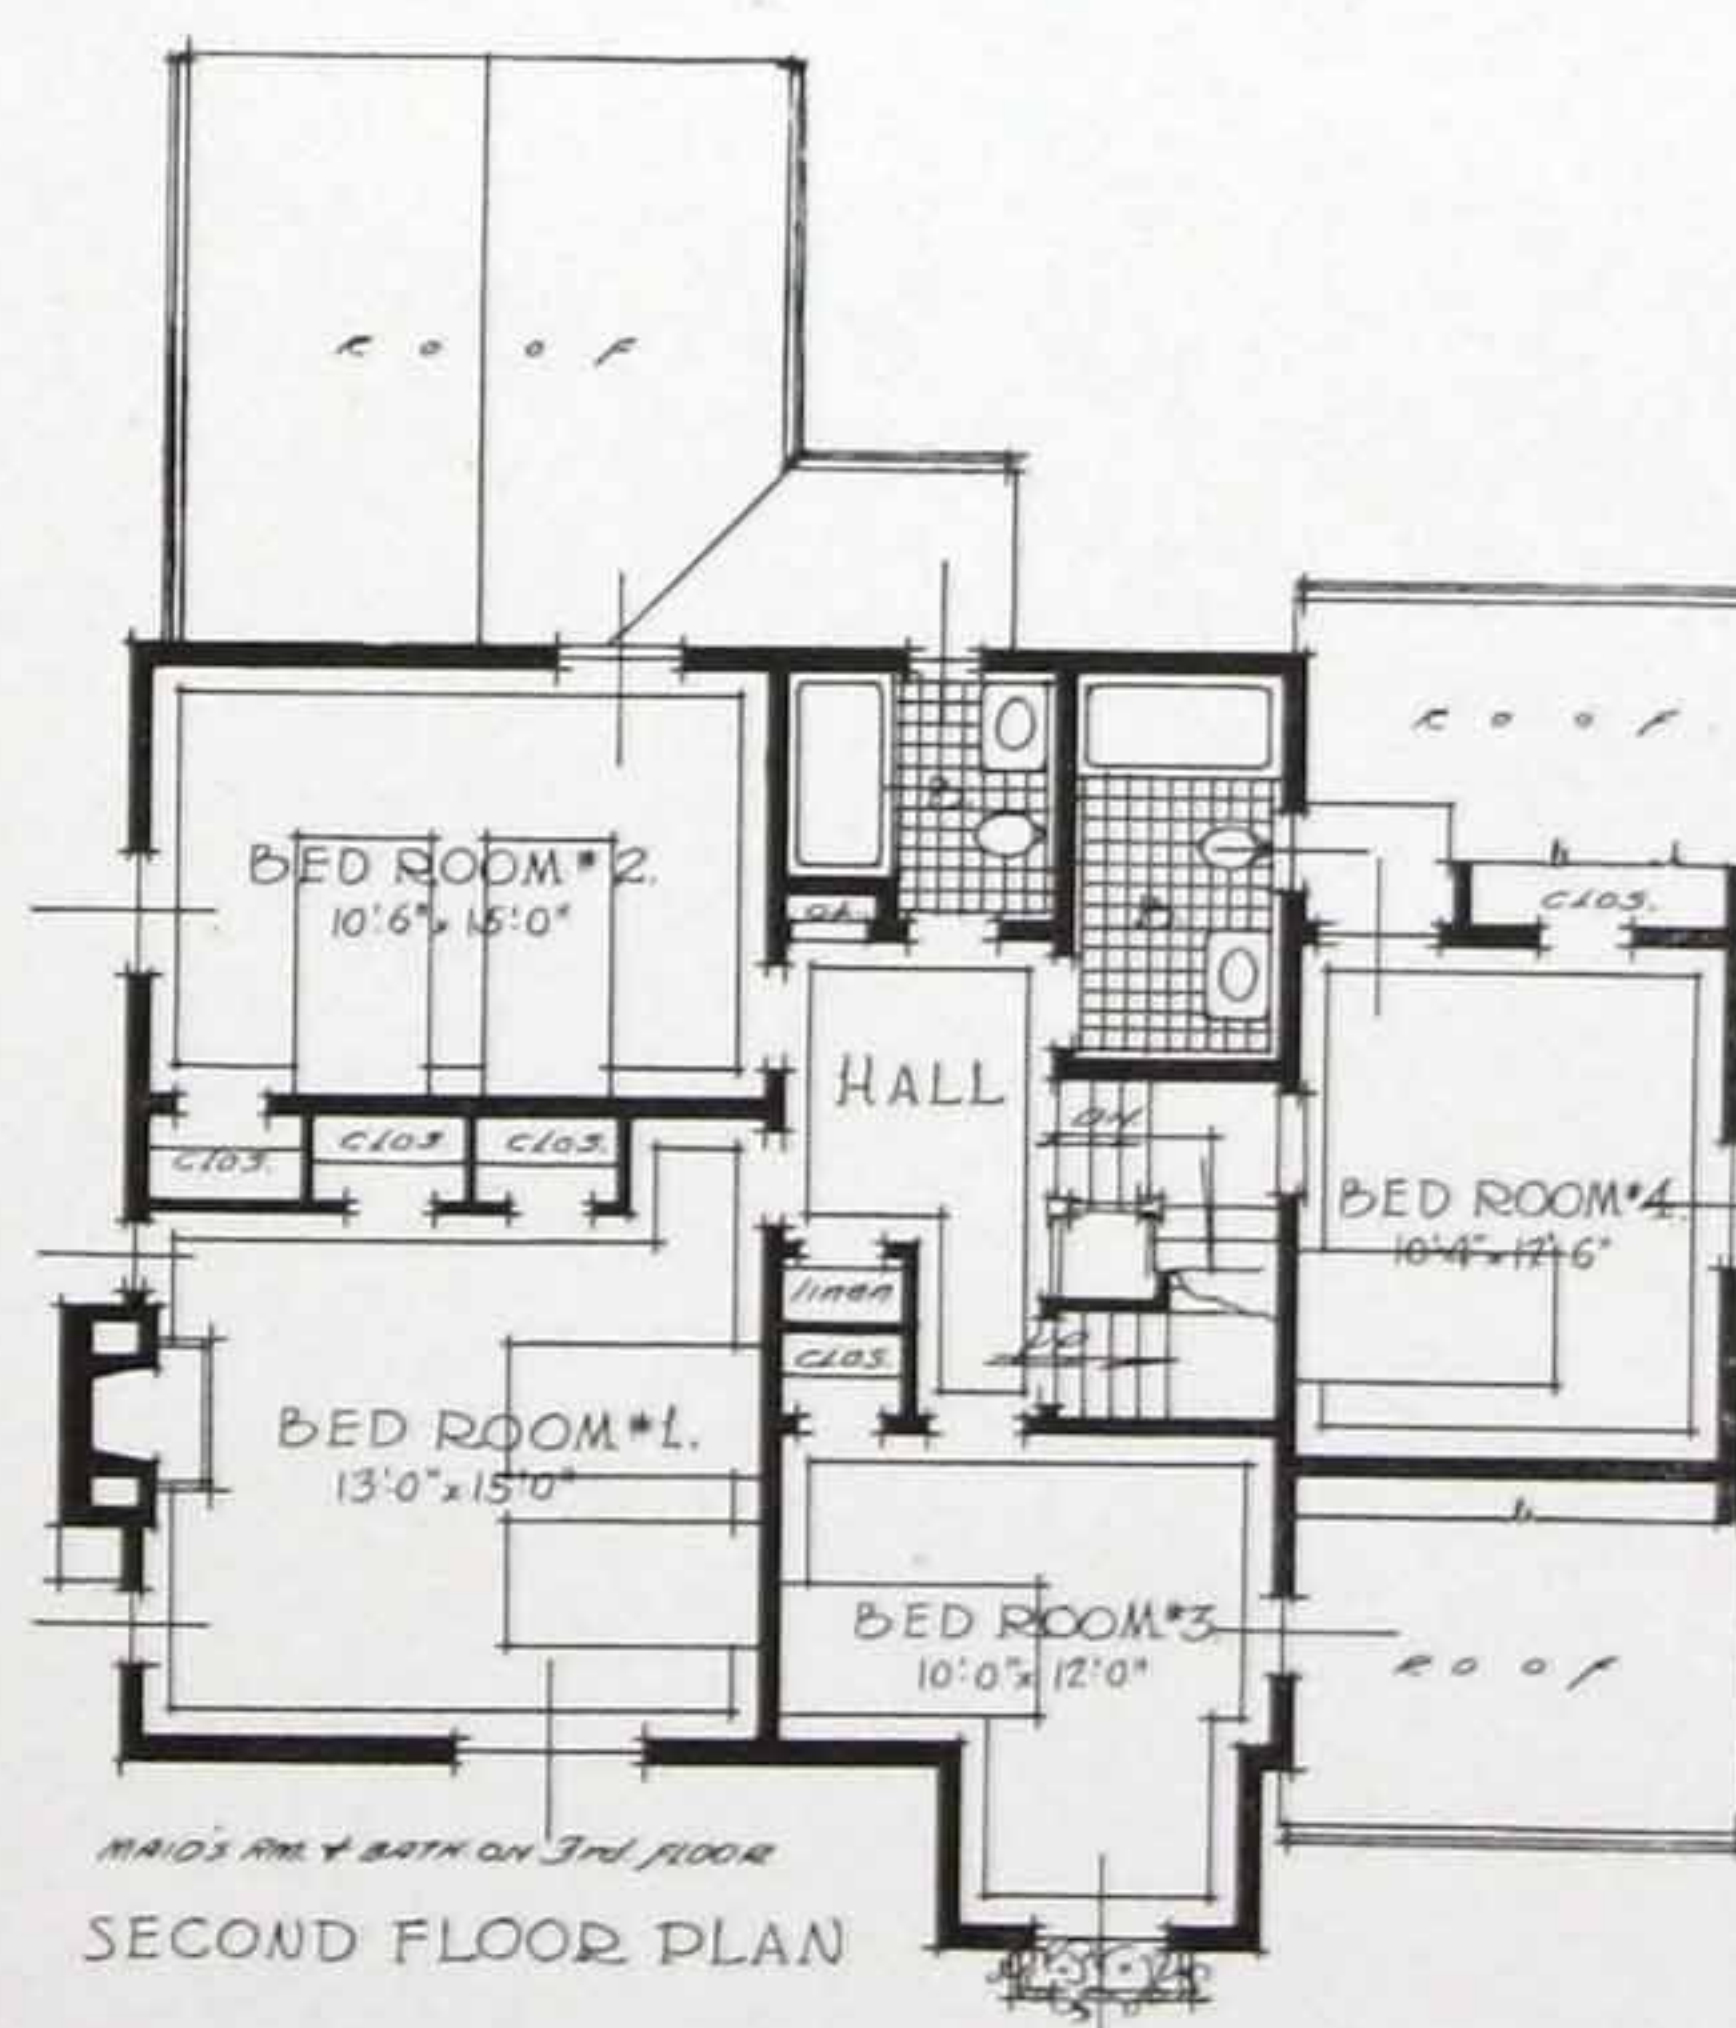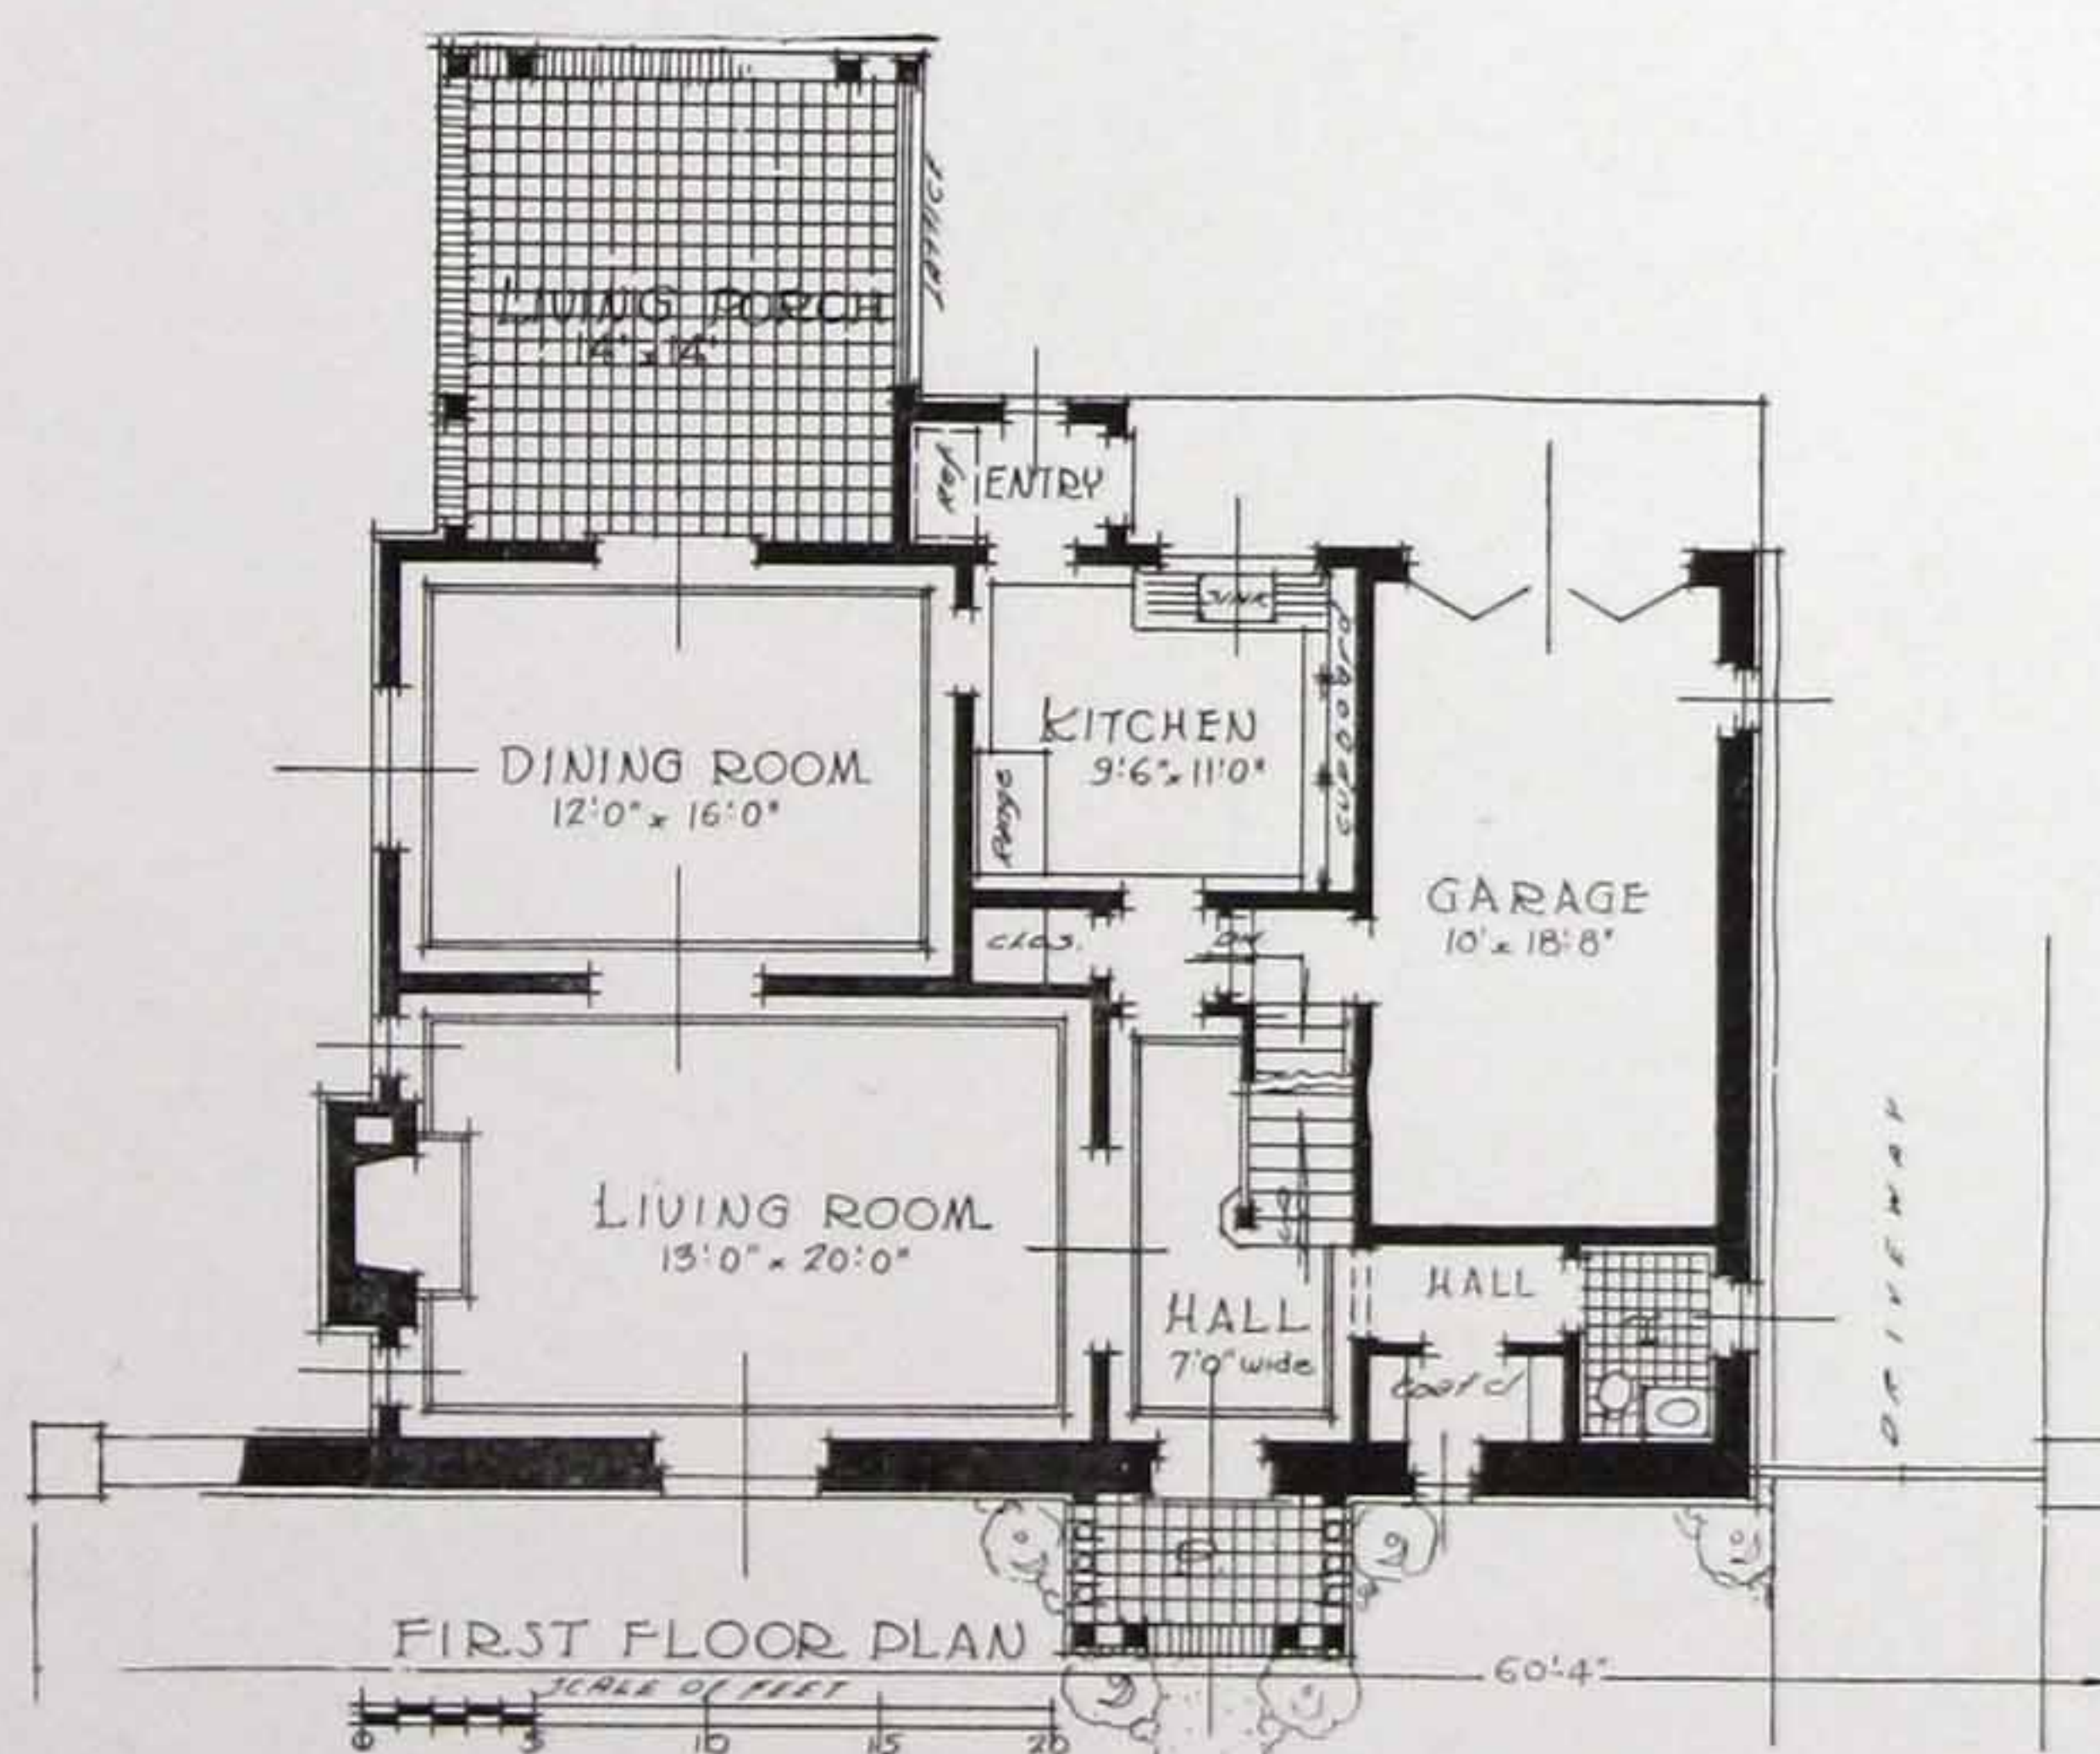

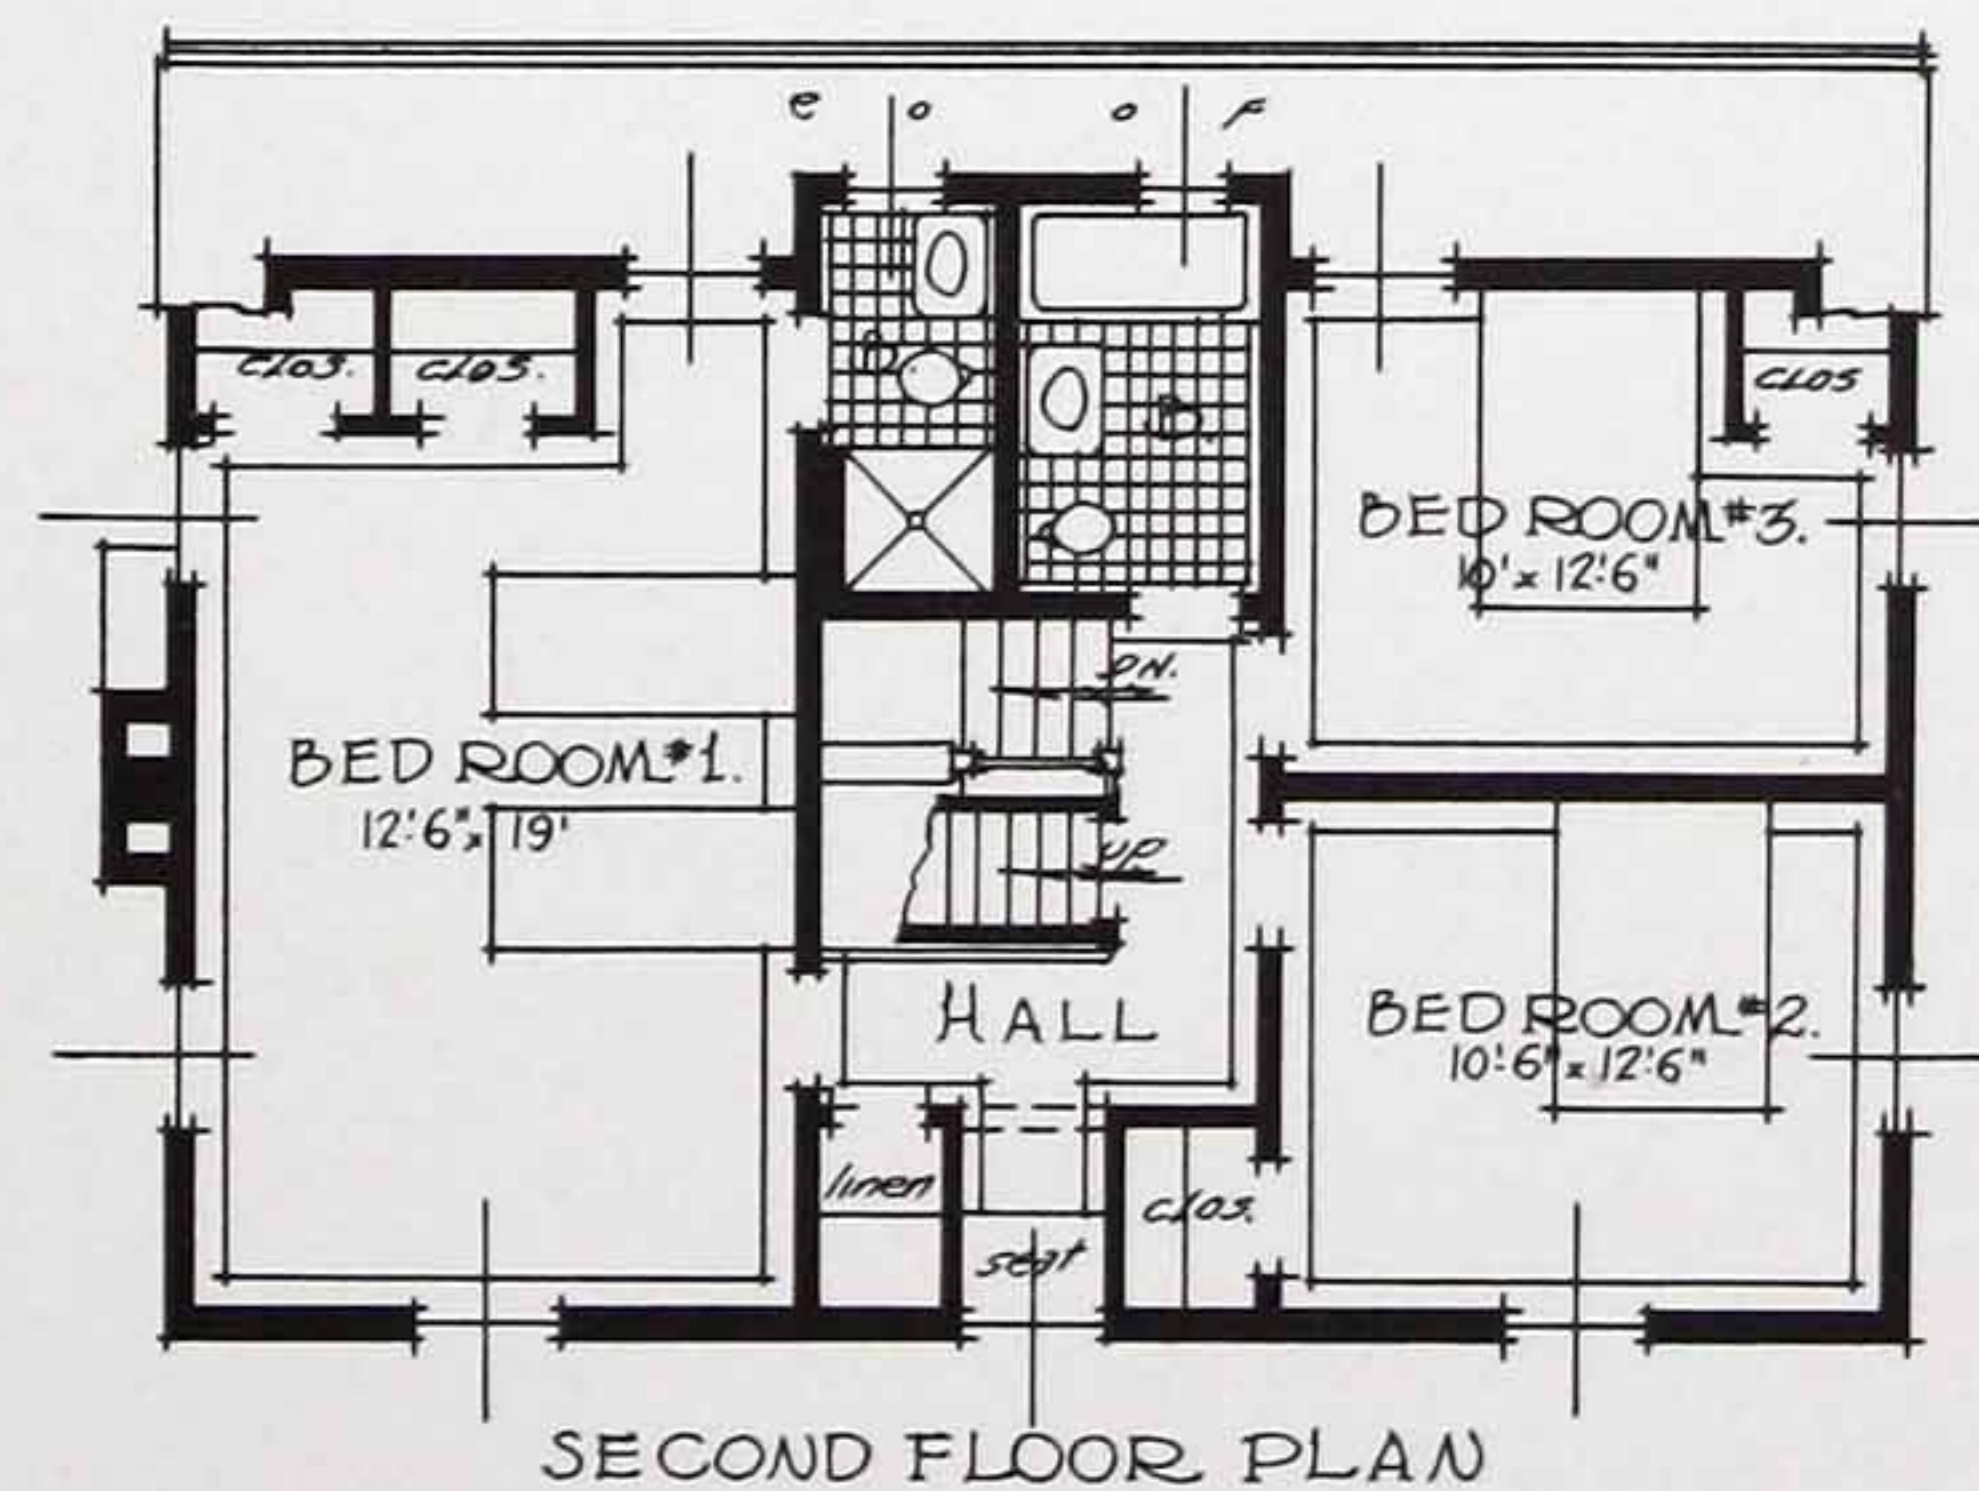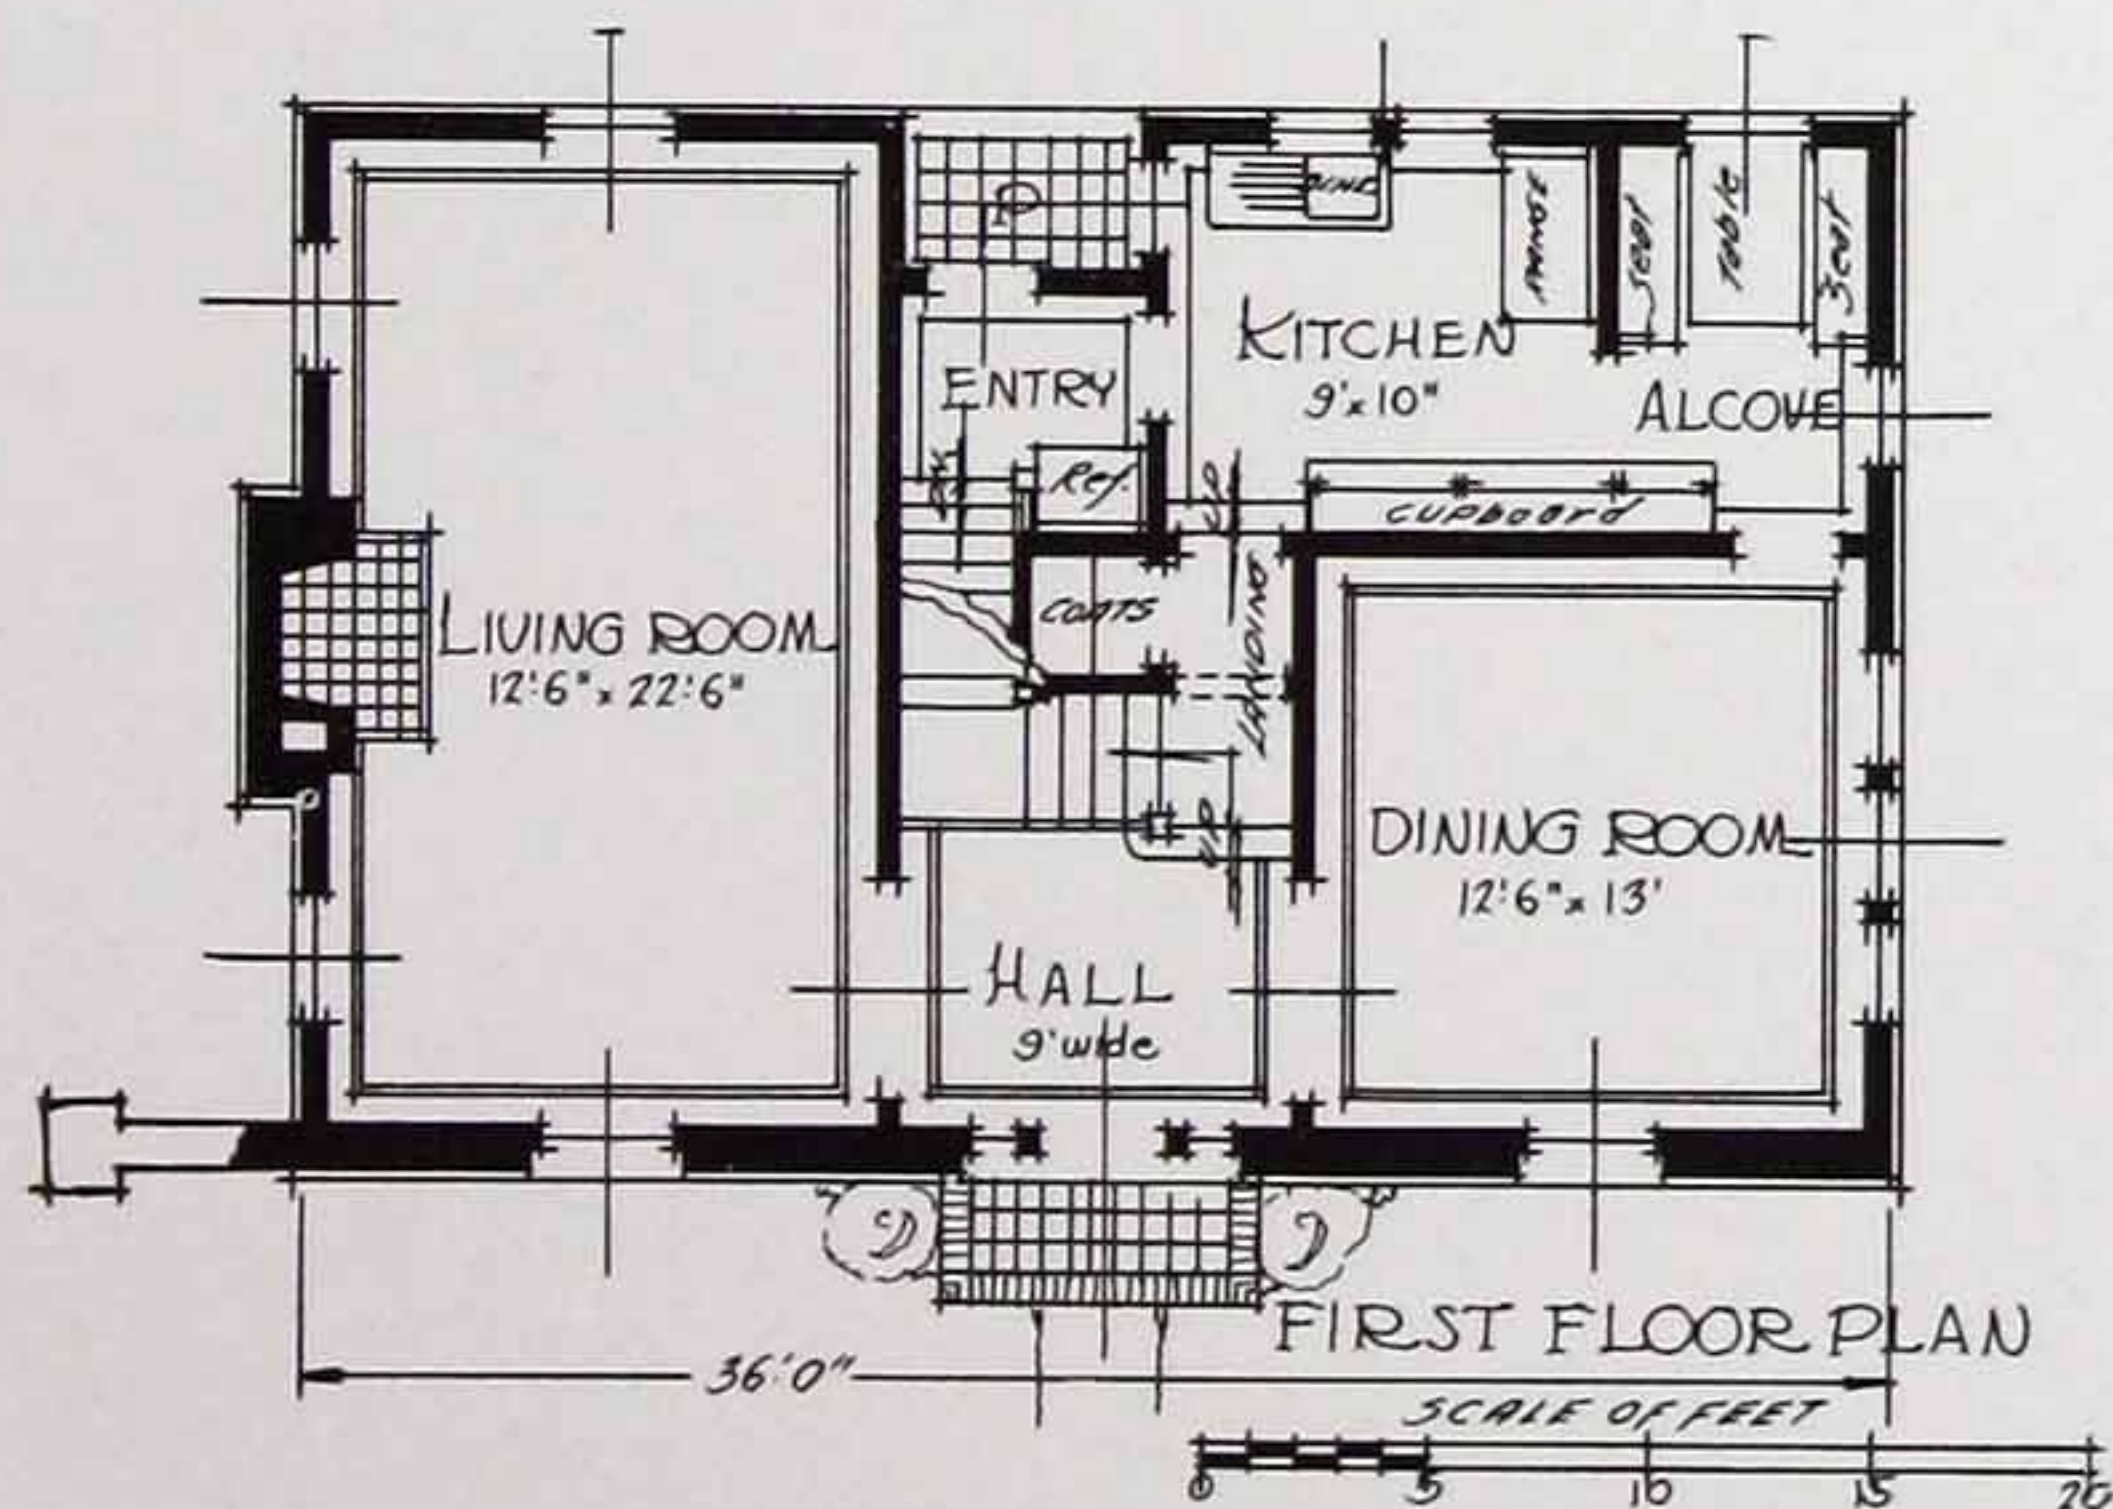

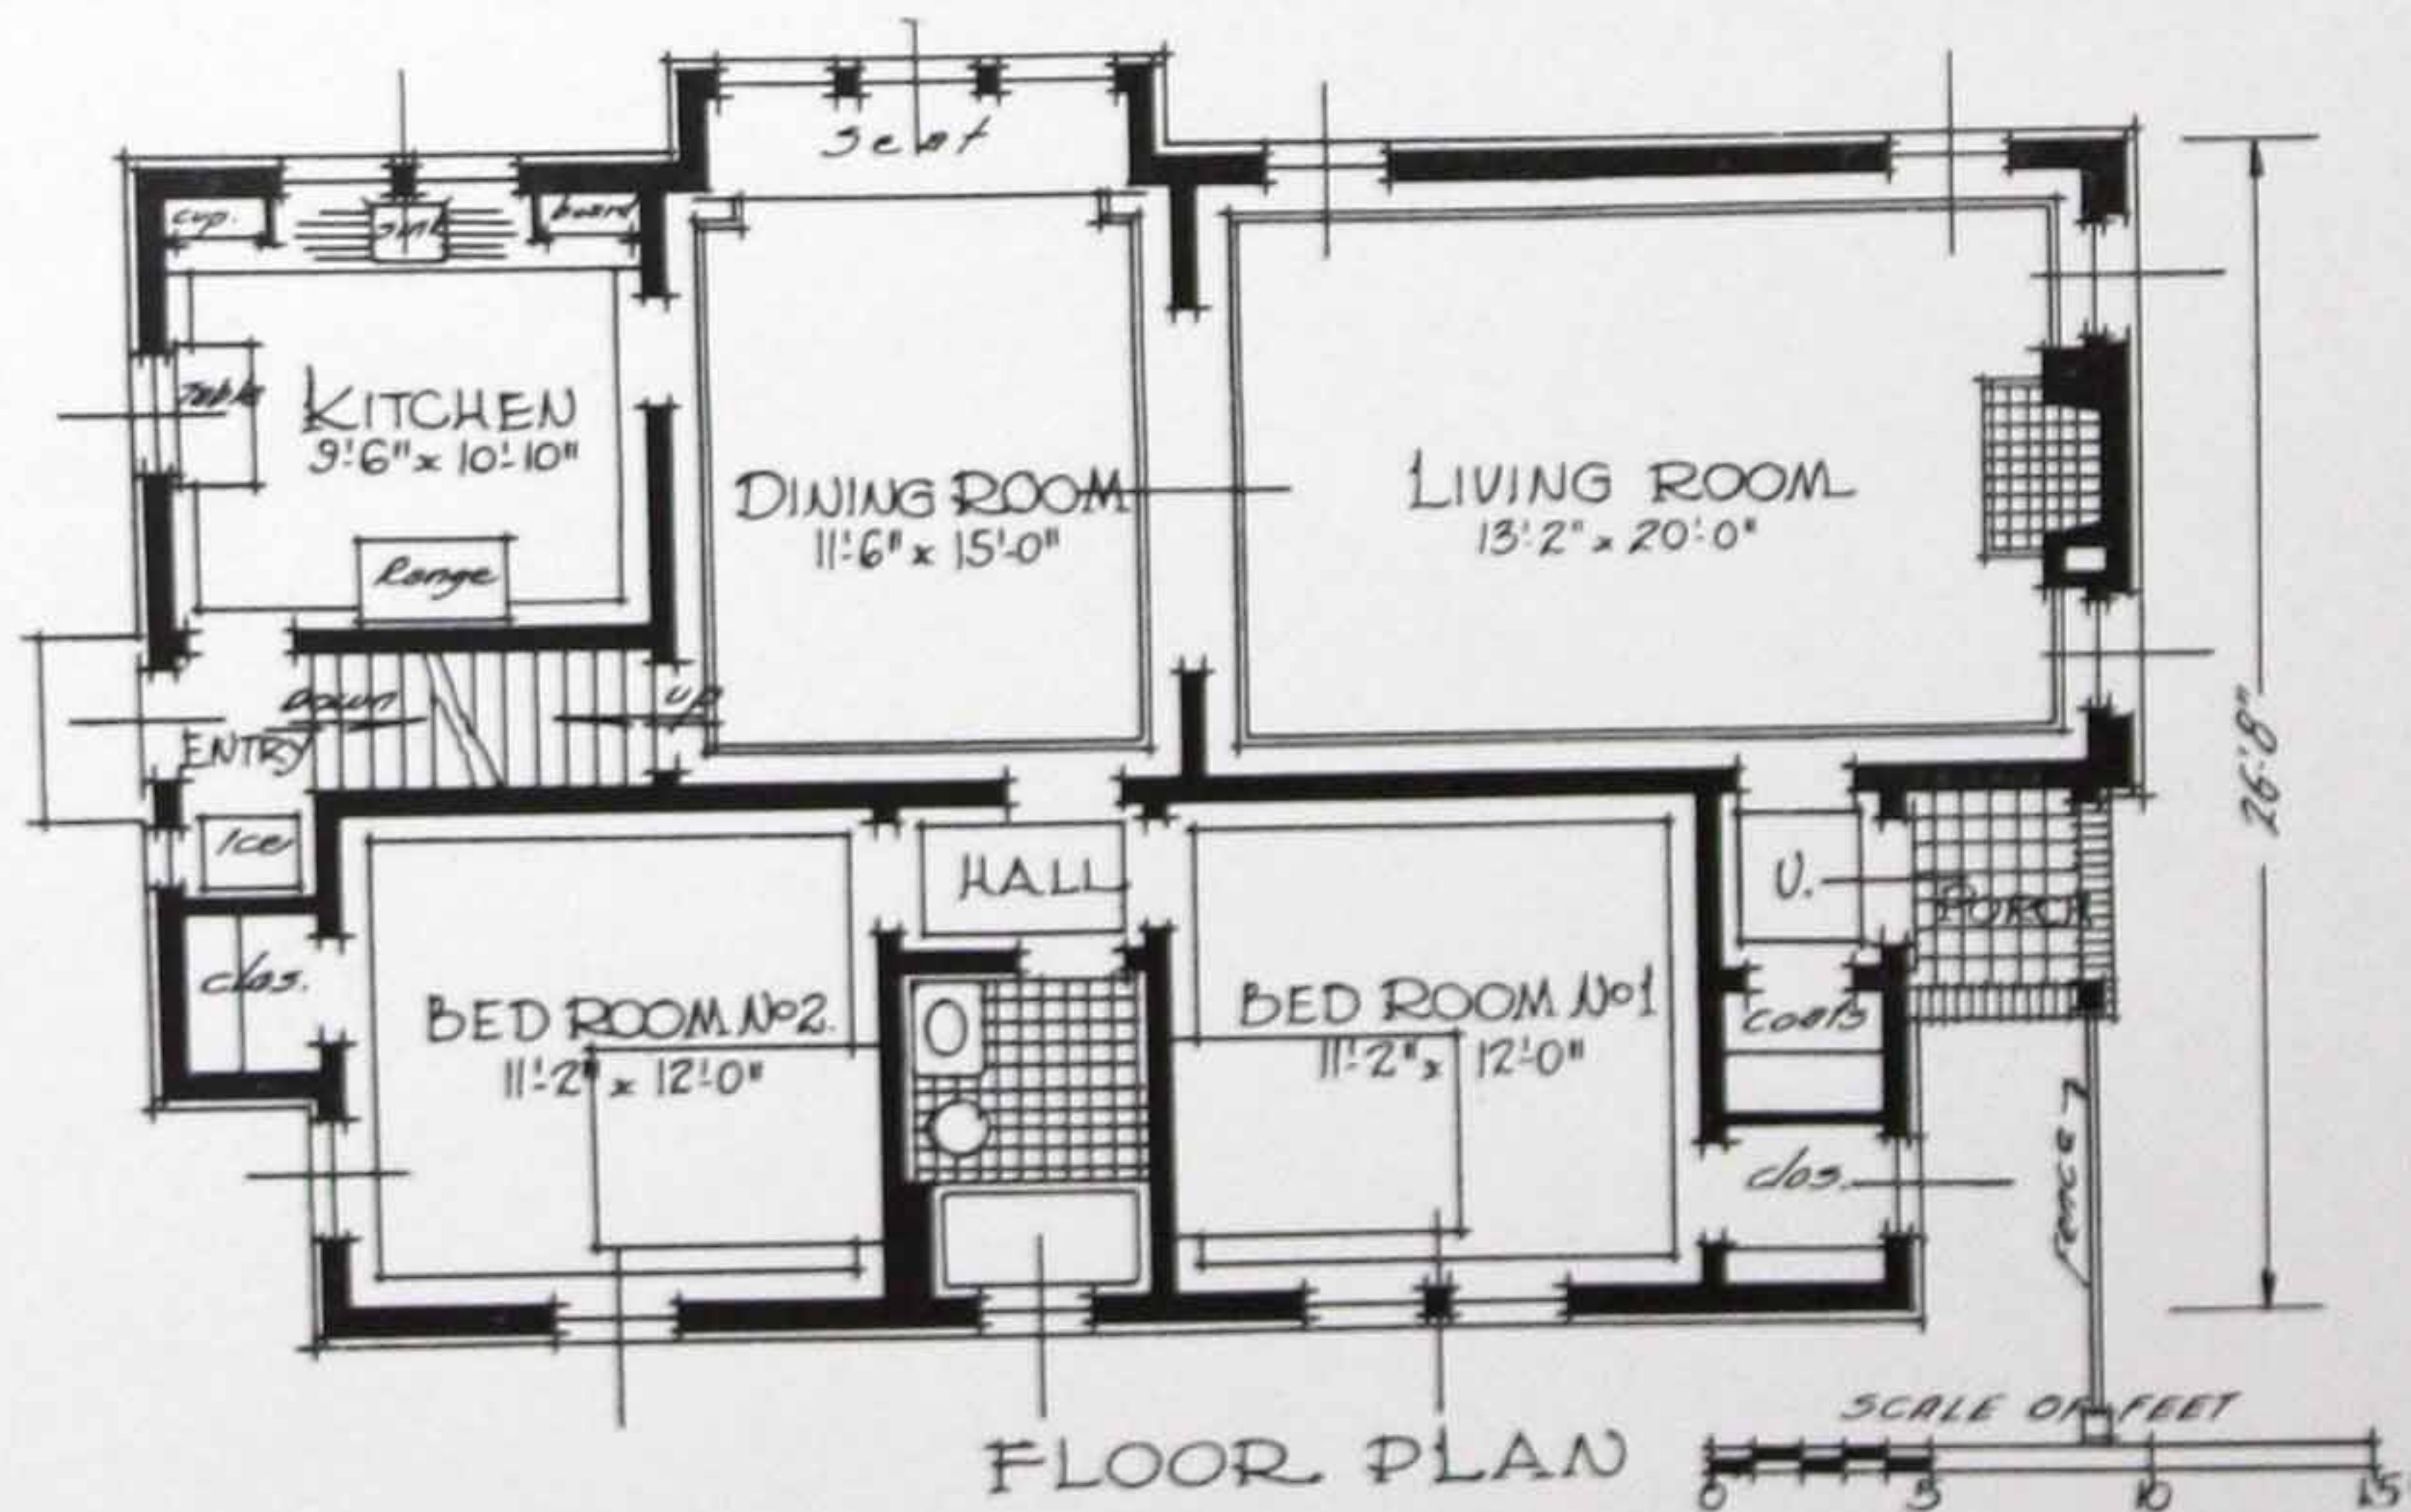

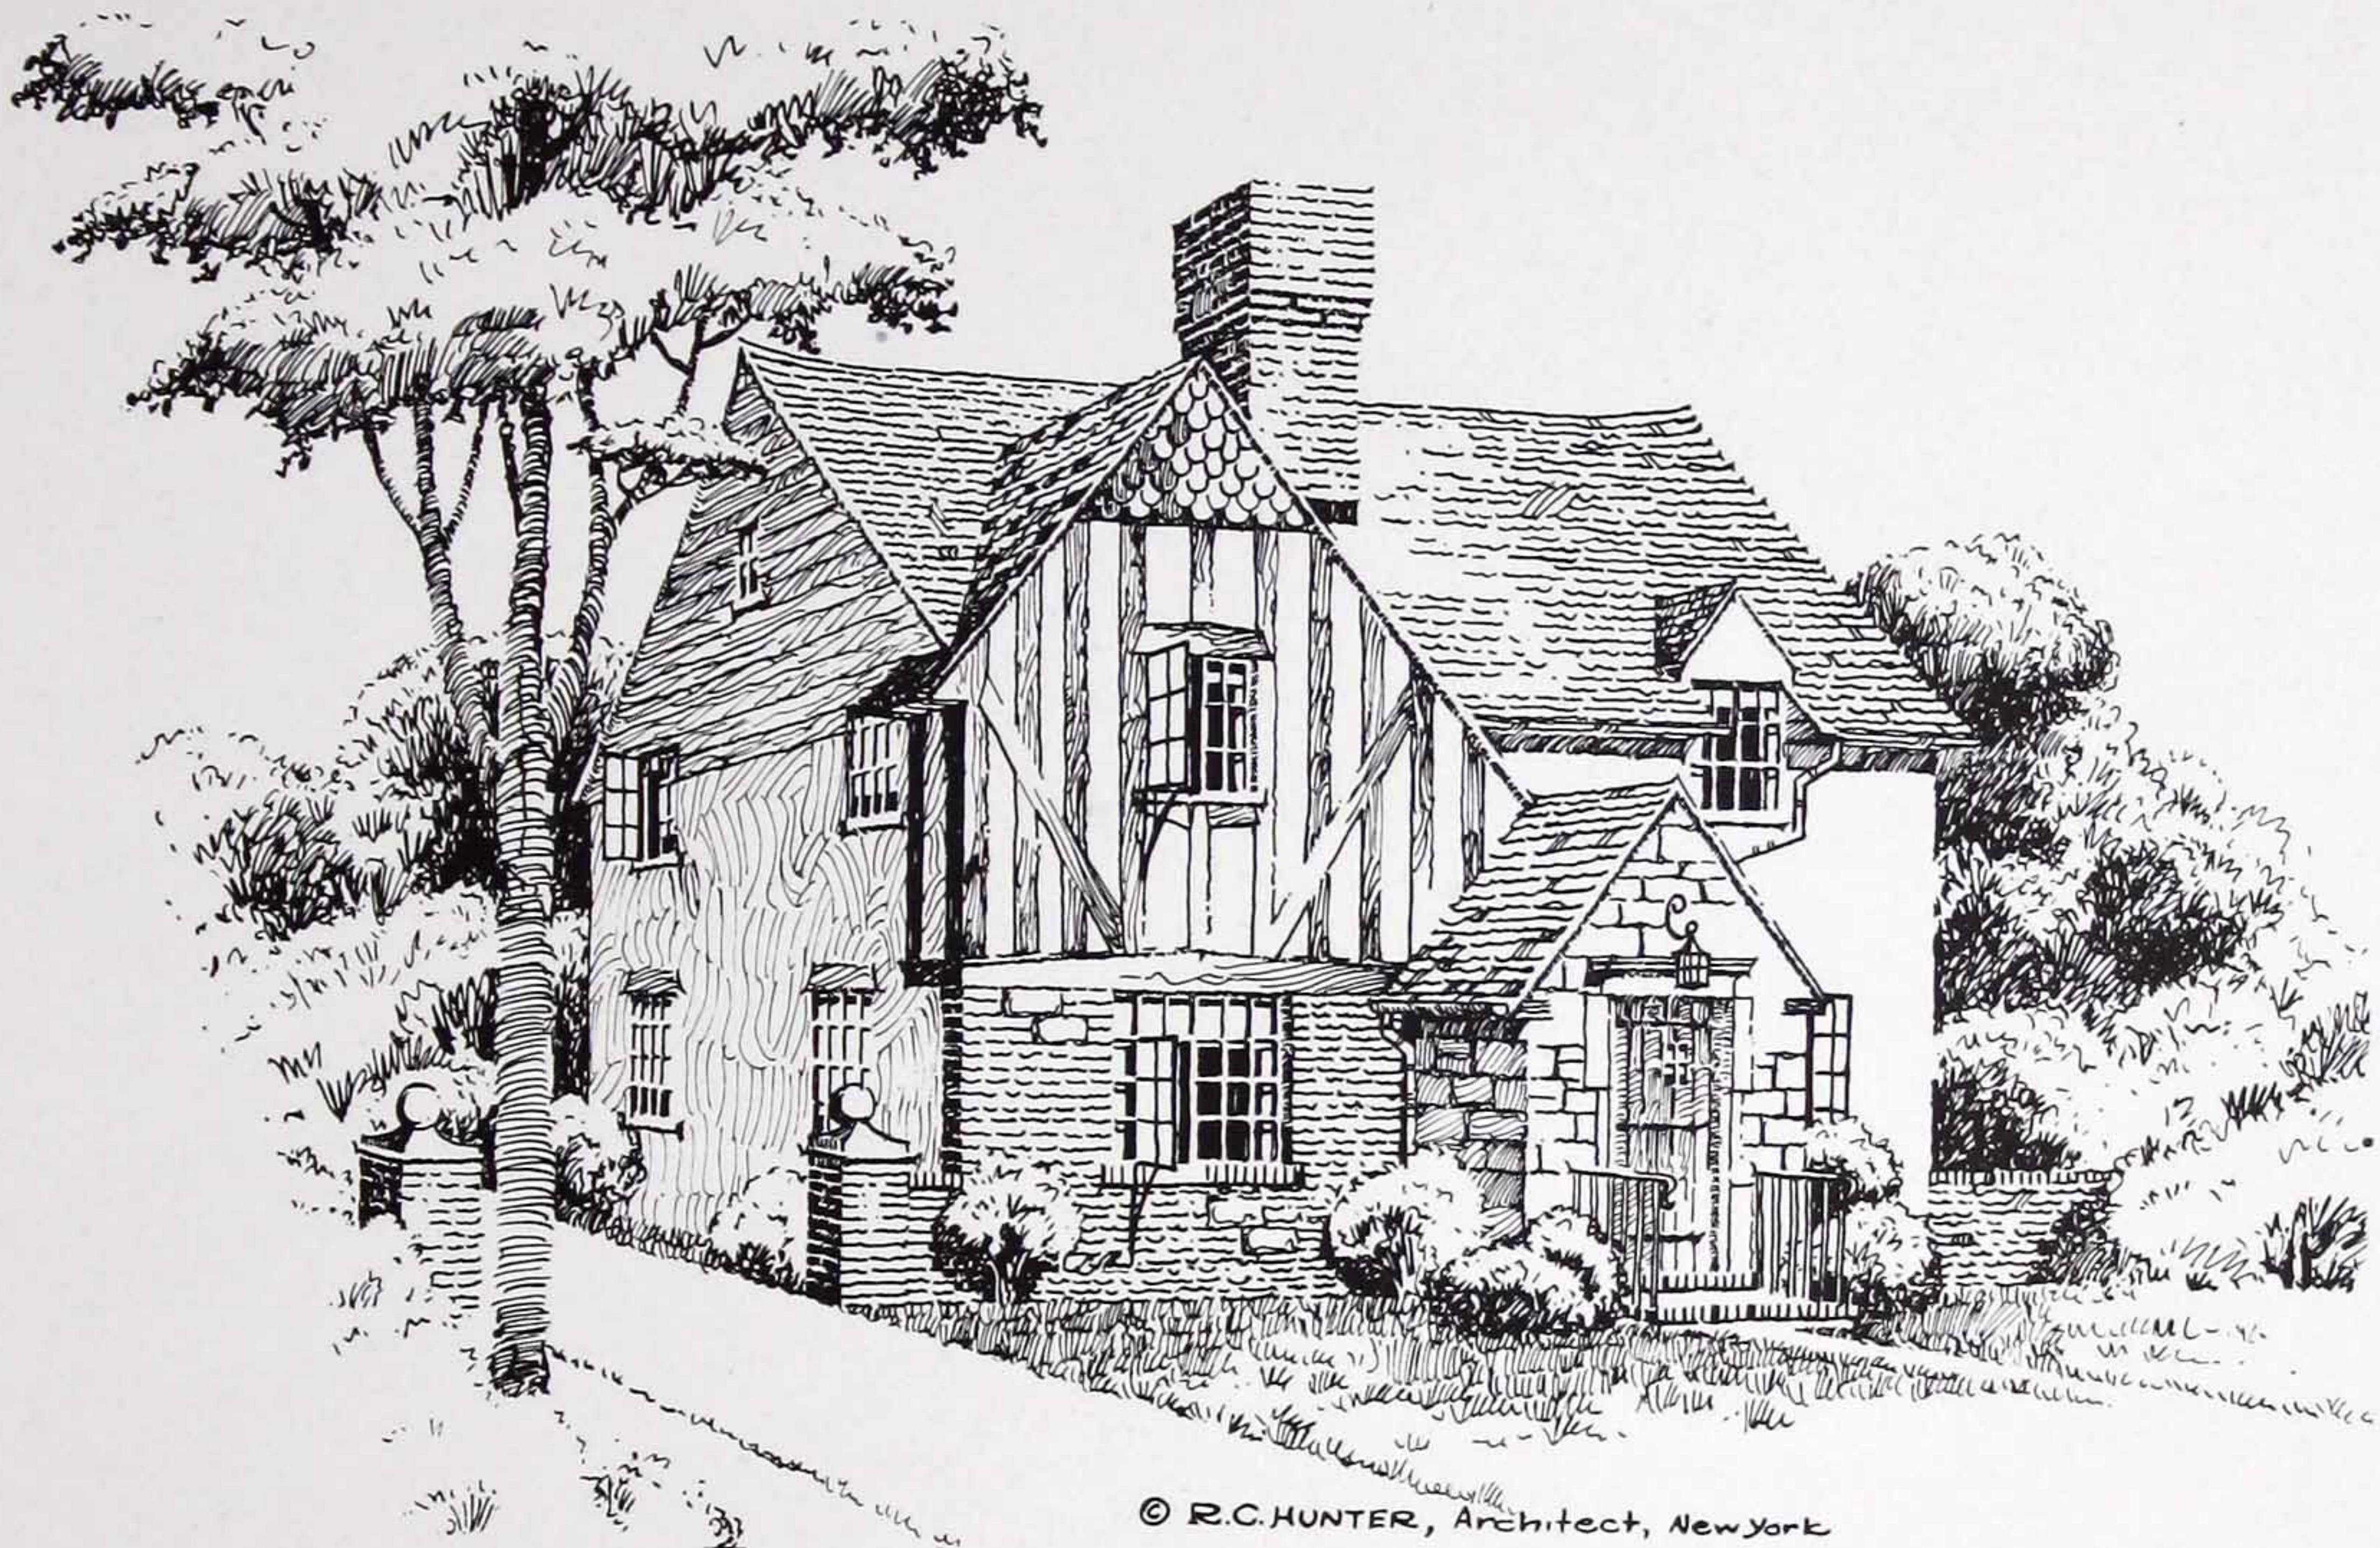

© R.C.HUNTER, Architect, New York

